




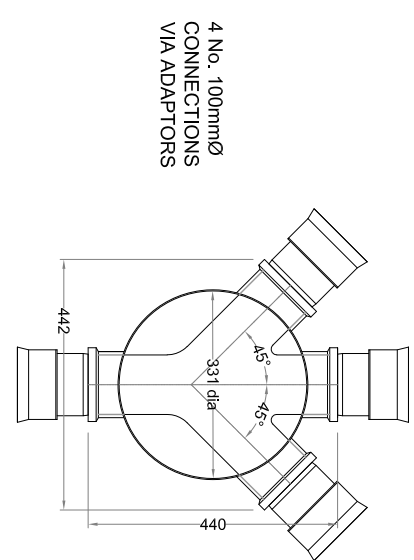


PLAN (based on Polypipe UG437A)

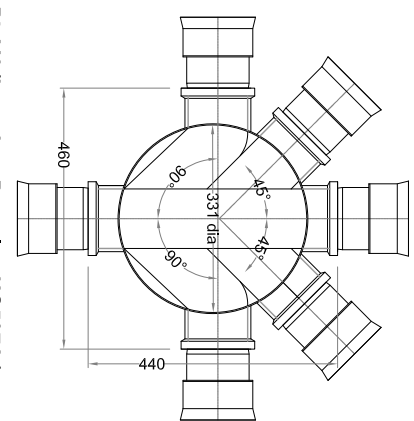



PLAN (based on Polypipe UG537A)

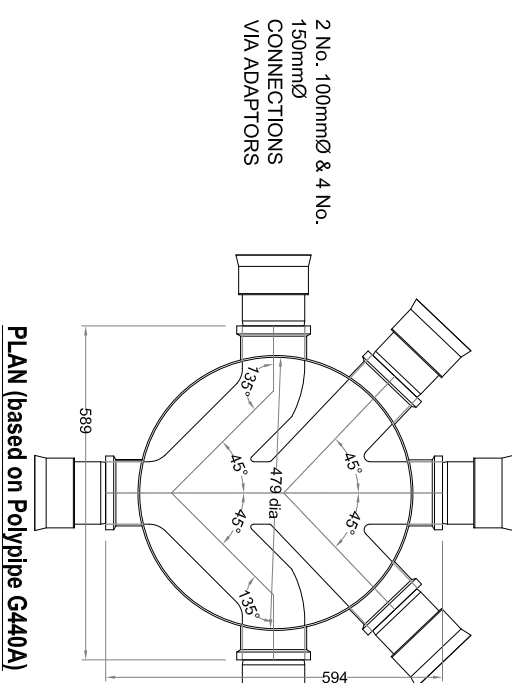

PLAN (based on Polypipe G440A

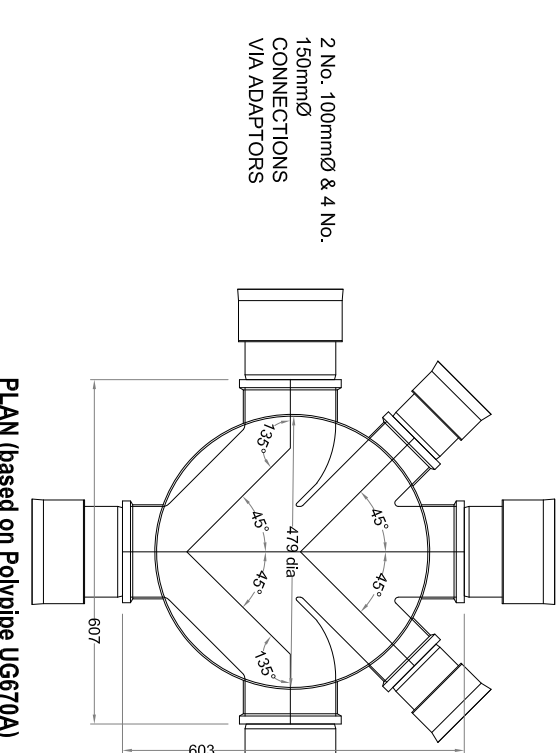



PLAN (based on Polypipe UG670A)

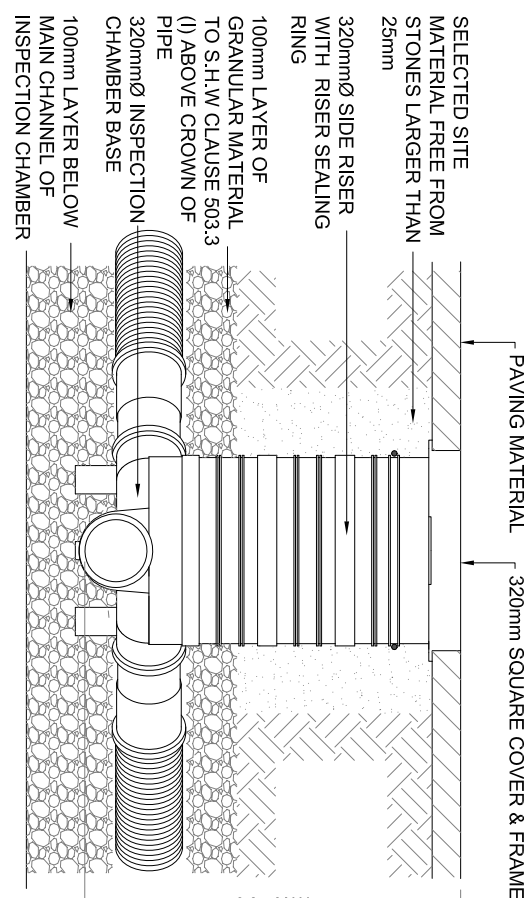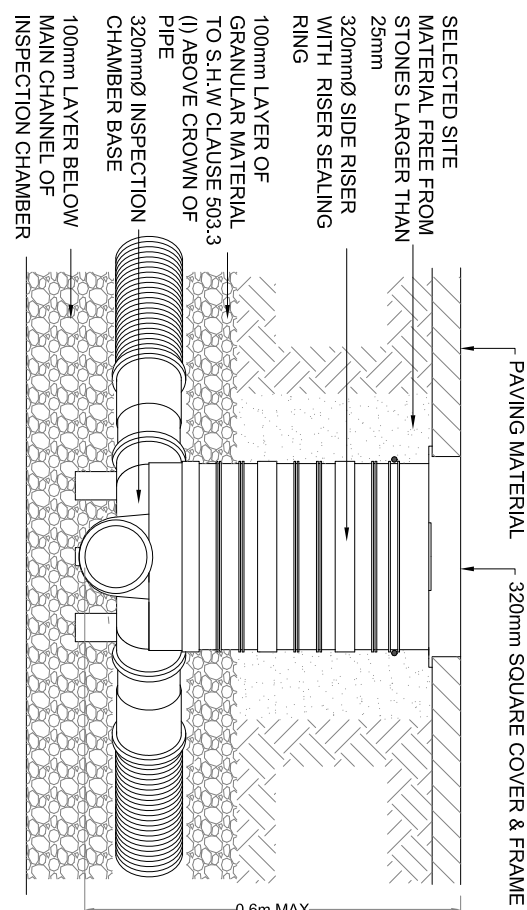

0.6m MAX. UNIVERSAL INSPECTION CHAMBERS







FOR USE IN SOFT AREAS, DRIVEWAYS AND PARKING BAYS ONLY

FOR DEEPER "ENTRY" CHAMBERS REFER TO
"STANDARD MANHOLE DETAILS"

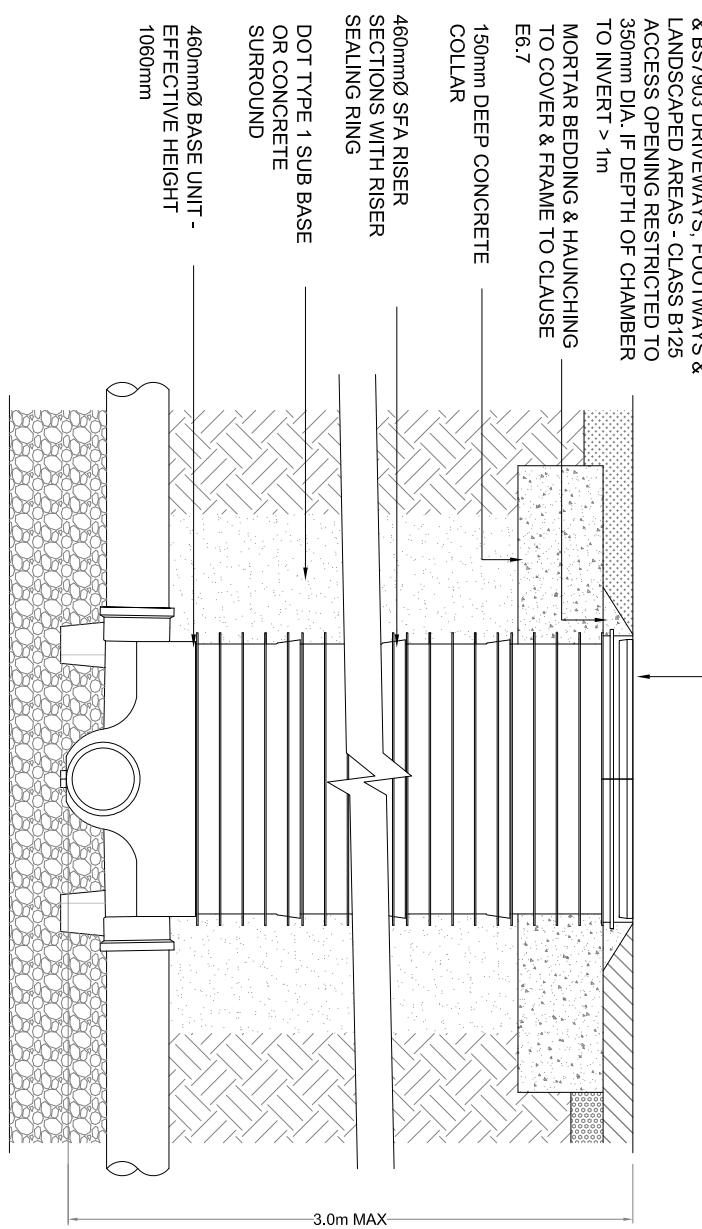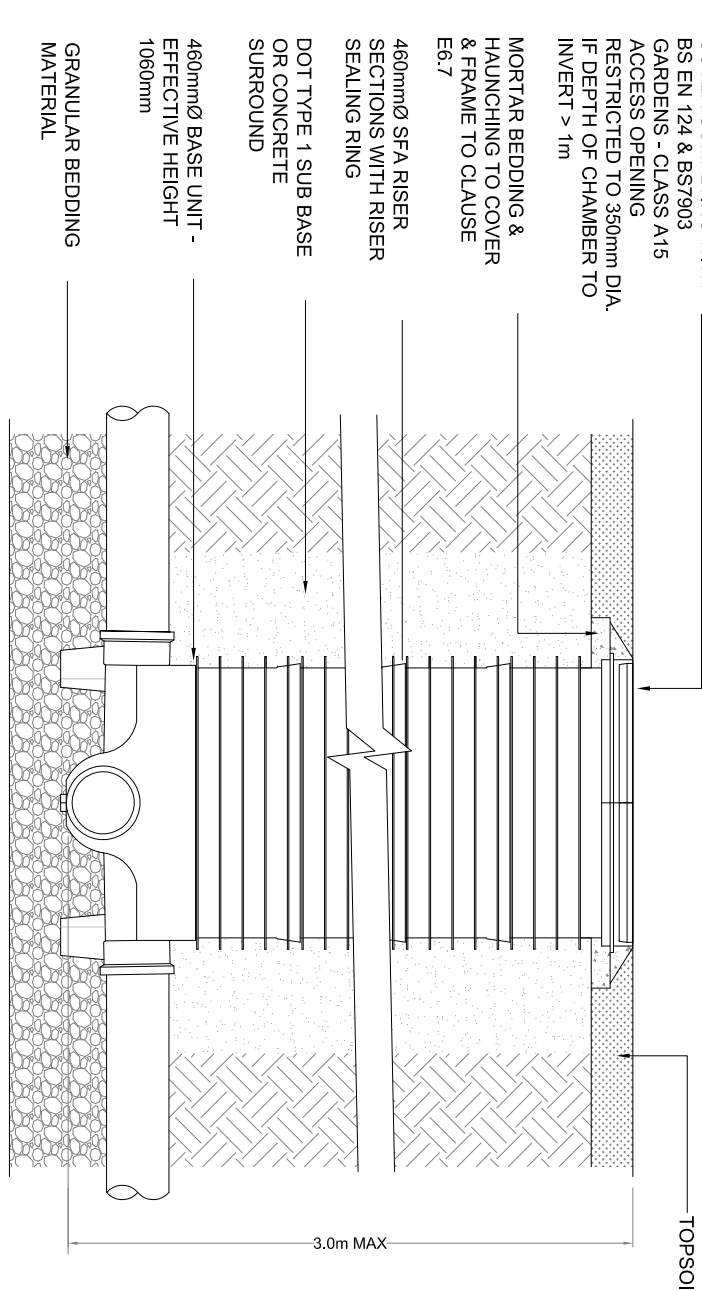


3.0m MAX. UNIVERSAL INSPECTION CHAMBERS

DRIVEWAYS AND PARKING BAYS ONLY

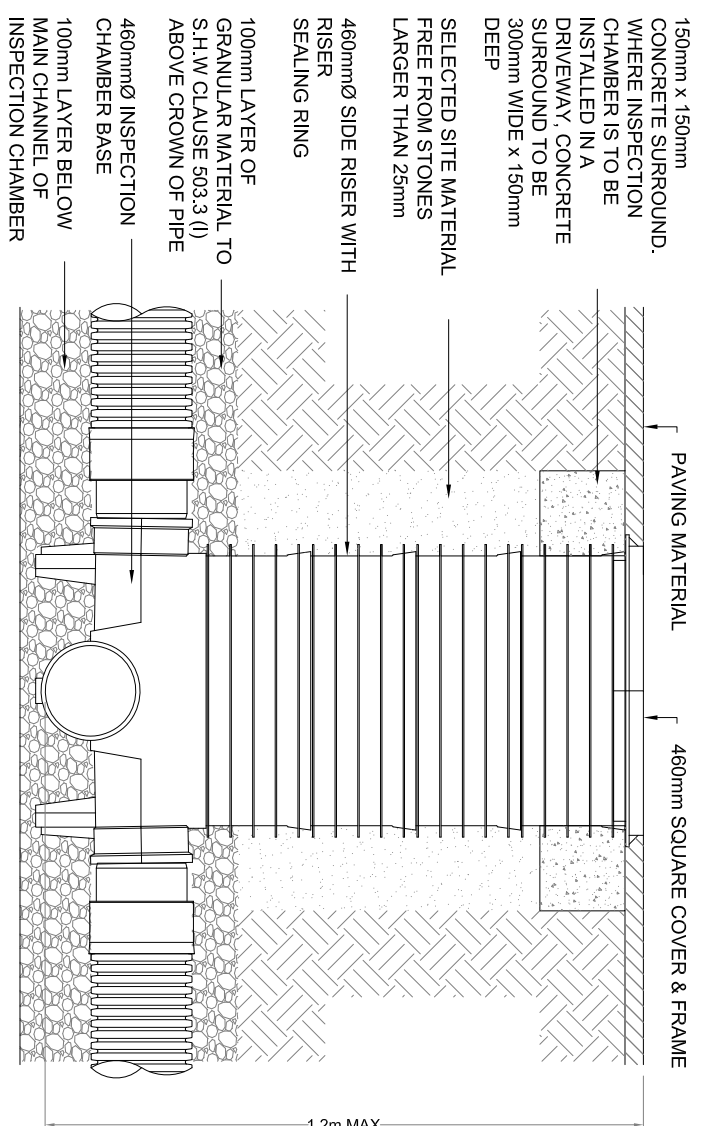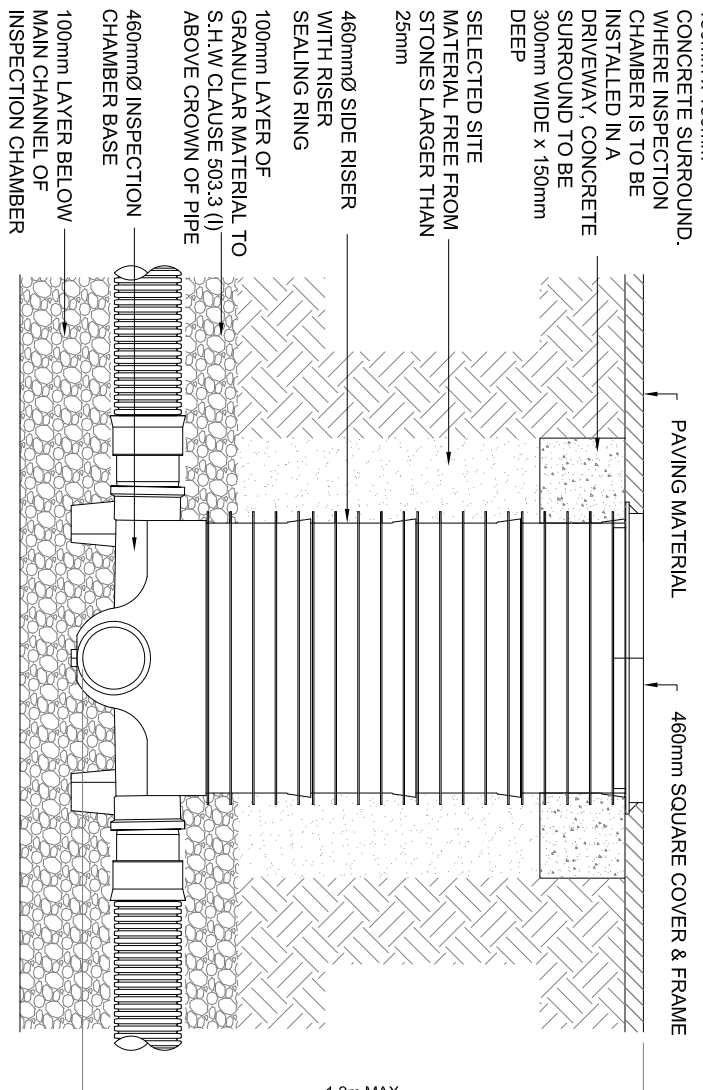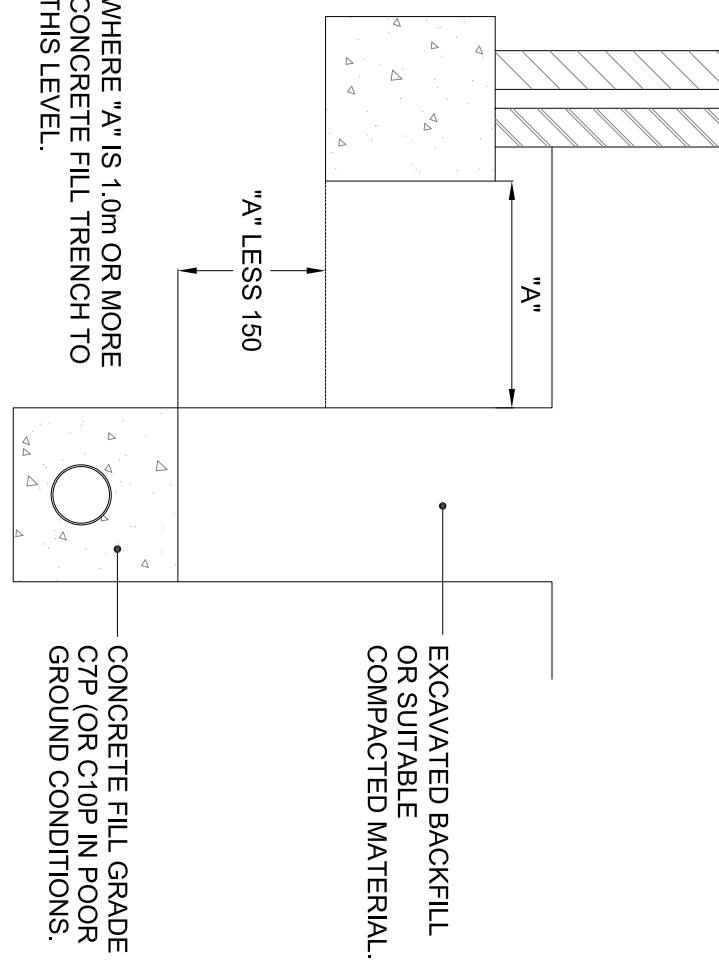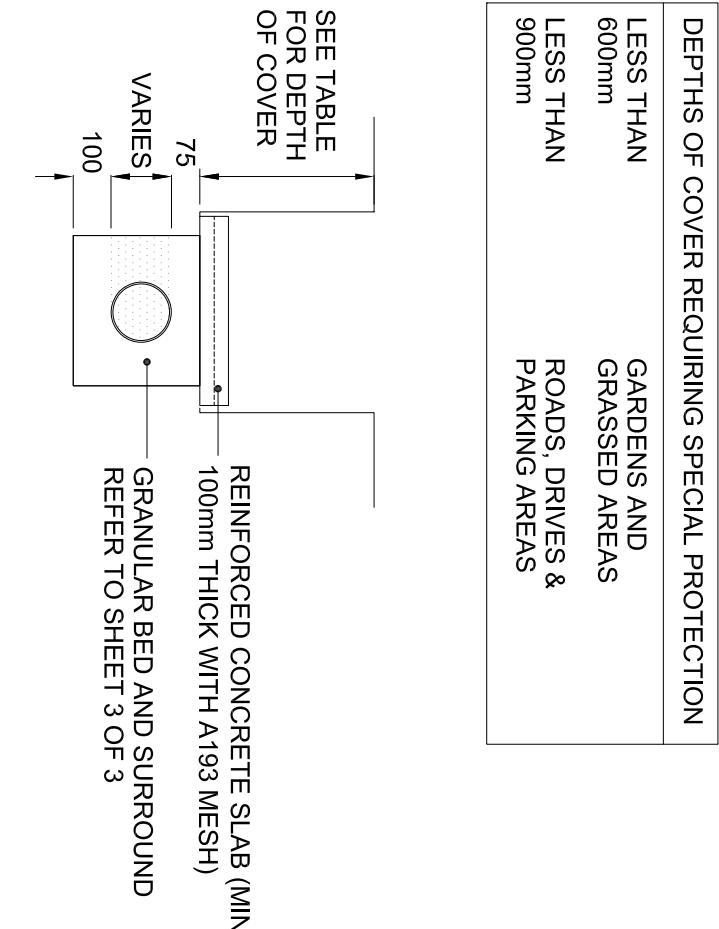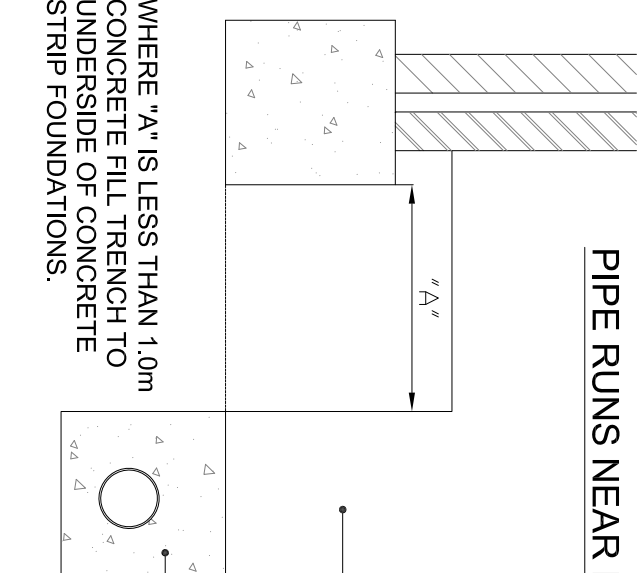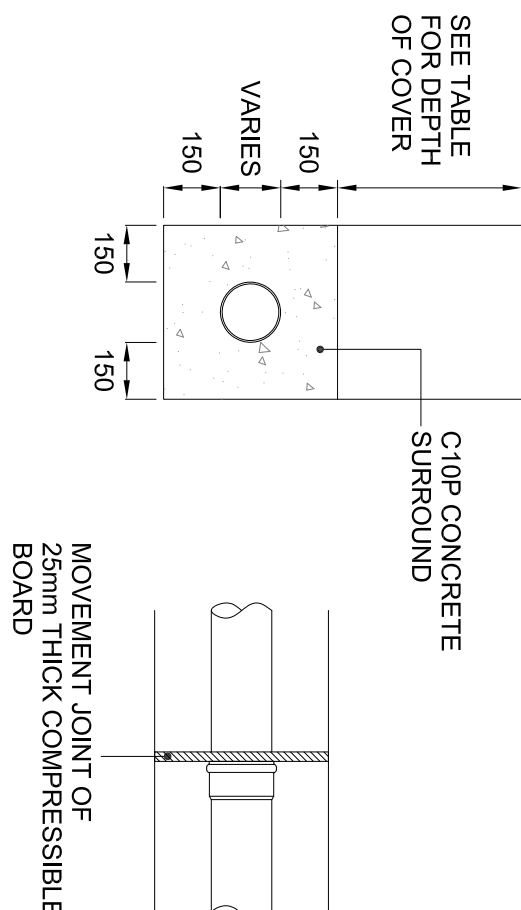

1.2m MAX. UNIVERSAL INSPECTION CHAMBERS



FOR USE IN SOFT AREAS, DRIVEWAYS AND PARKING BAYS ONLY

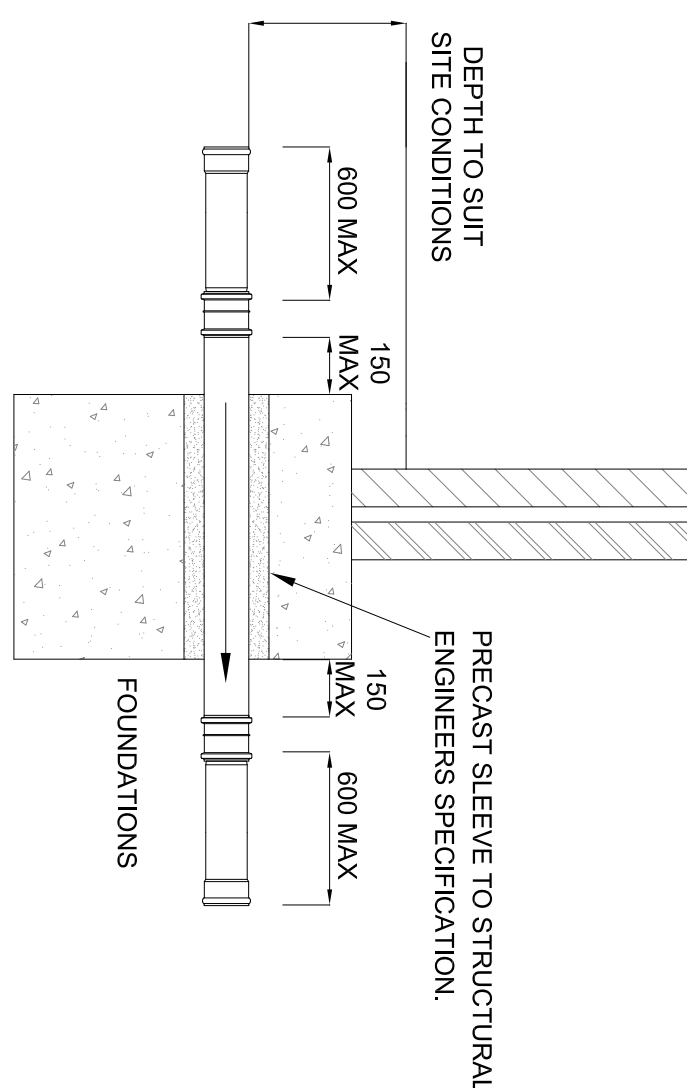


INTERNAL SOIL & VENT PIPE
LATERAL RUNNING THRO' FOUNDATION.

THESE DETAILS ARE TYPICAL FOR HOUSING APPLICATIONS AND MAY BE SUBJECT TO MODIFICATION DEPENDENT UPON STRUCTURAL ENGINEERS SUBSTRUCTURE PROPOSALS.

BEDDING DETAILS FOR RIGID & FLEXIBLE PIPES

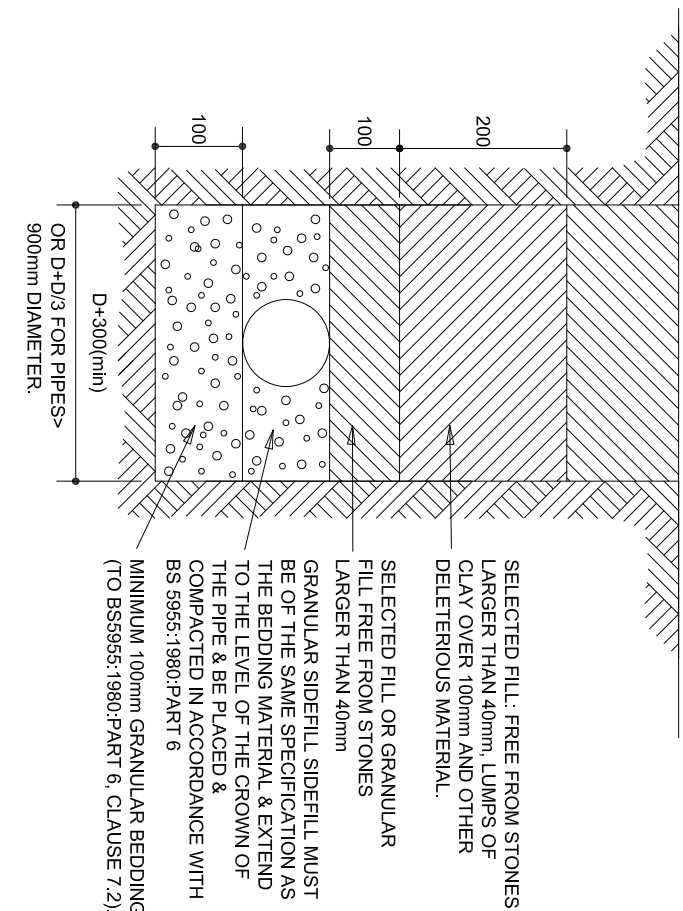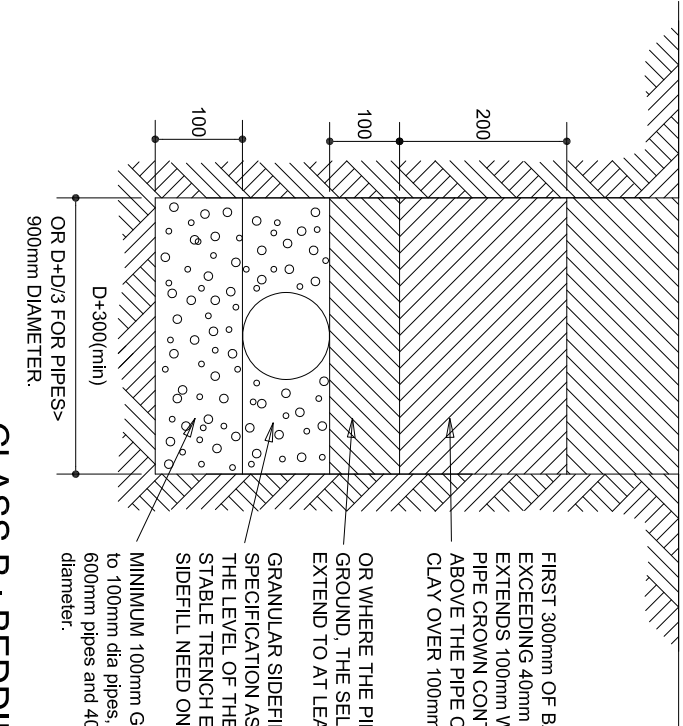

EXTERNAL R.W.P. TO DRAIN

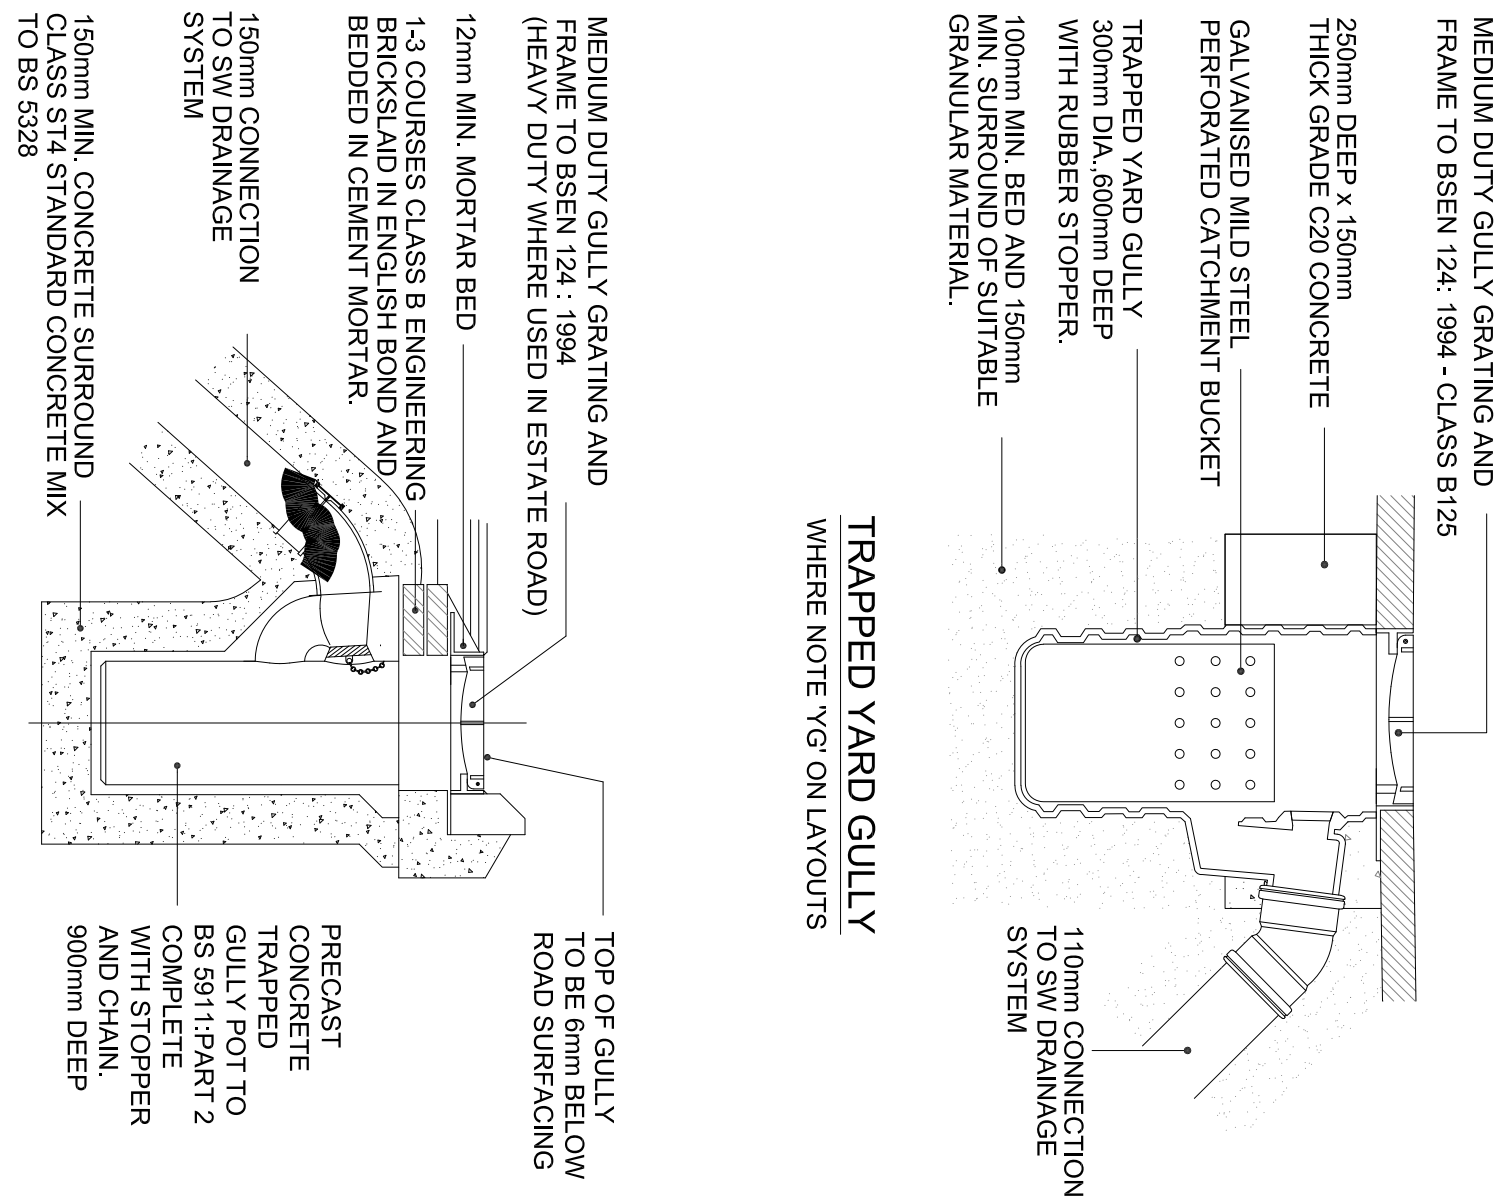

BEDDING DETAIL FOR FLEXIBLE PIPES

