




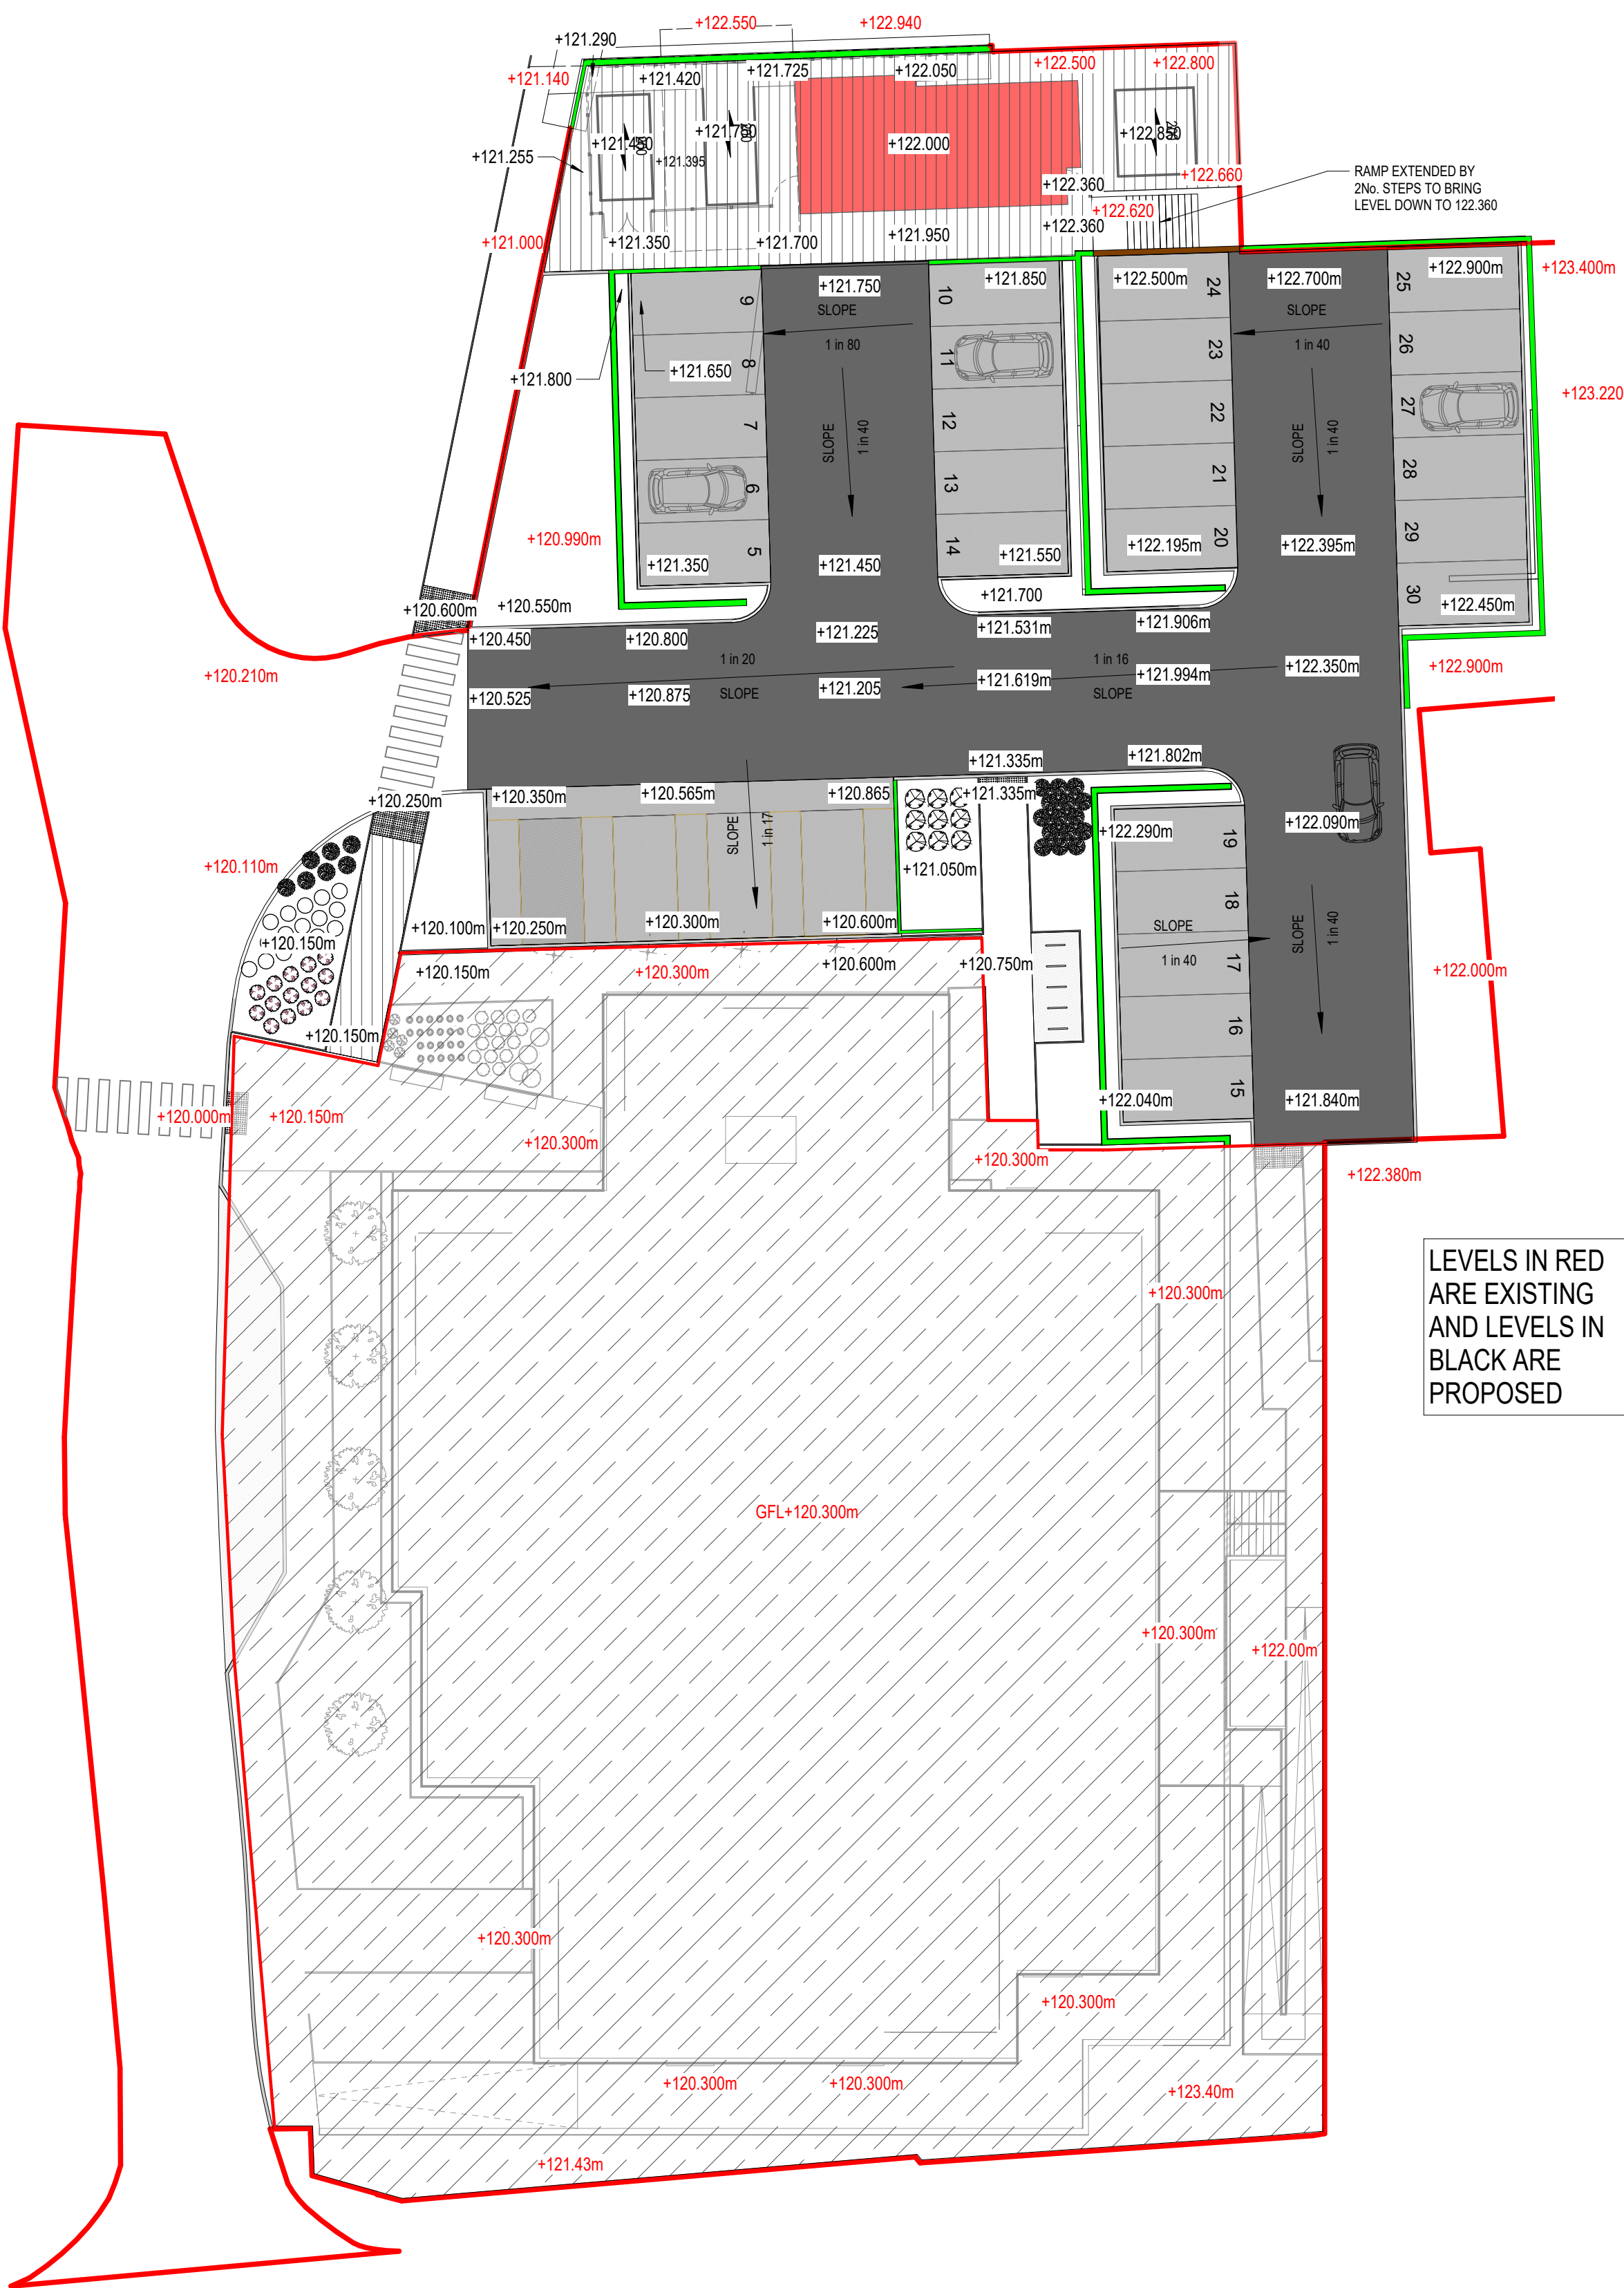


EXISTING AND PROPOSED LEVELS
(1 : 200)

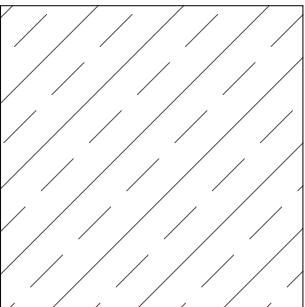


ELEMENTS WITHN THIS HATCH ARE
DESIGNED BY THE PRIMARY
BUILDING CONTRACTORS DESIGN
TEAM, INTERFACES TO BE
RESOLVED DURING STAGE 4.

 


VEHICLE ASPHALT SEE DRAWING
95004 FOR BUILD UP REQUIREMENTS

 


VEHICLE BLOCK PAVING SEE
DRAWING 95004 FOR BUILD UP
REQUIREMENTS

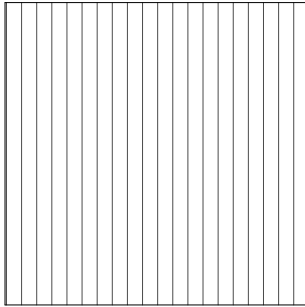


TARMAC SURROUND TO CONCRETE
BASES SEE DRAWING 95004 AND
95005 FOR FURTHER DETAILS

 

CONCRETE BASE FOR M&E
EQUIPMENT SEE DRAWING 95005
FOR FURTHER DETAILS.

 

CONCRETE BASE FOR BIN AND GAS
BOTTLE STORE SEE DRAWING 95006
FOR FURTHER DETAILS

 

RETAINING WALLS SEE DRAWING
95006 FOR FURTHER DETAILS



RED LINE BOUNDARY

This drawing should not be scaled. Dimensions to be verified on site.
Any discrepancies should be referred to the Engineer prior to work being put in hand.
This drawing is the property of Waterman Structures Limited and is issued on the
condition that it is not copied, reproduced, retained or disclosed to any unauthorised
person, either wholly or in part without the consent in writing of
Waterman Structures Limited
Pickfords Wharf Clink Street London SE1 9DG United Kingdom
t +44 20 7928 7888

GENERAL NOTES

- THIS DRAWING IS COPYRIGHT AND THE PROPERTY OF WATERMAN STRUCTURES AND IS NOT TO BE COPIED IN WHOLE IN PART EXCEPT UNDER A WRITTEN AGREEMENT.
- DO NOT SCALE FROM THIS DRAWING. ANY DISCREPANCY IS TO BE REPORTED TO THE ENGINEER IMMEDIATELY.
- THIS DRAWING IS TO BE READ IN CONJUNCTION WITH ALL ENGINEER'S, ARCHITECT'S AND OTHER RELEVANT DRAWINGS AND SPECIFICATIONS.
- ALL DIMENSIONS AND LEVELS ARE TO BE CHECKED ON SITE BY THE CONTRACTOR PRIOR TO PREPARING ANY WORKING DRAWINGS OR COMMENCING ON SITE.
- THE CONTRACTOR MUST ENSURE AND WILL BE HELD RESPONSIBLE FOR THE OVERALL STABILITY OF THE BUILDING/STRUCTURE/EXCAVATION AT ALL STAGES OF THE WORK.
- ALL WORK BY THE CONTRACTOR MUST BE CARRIED OUT IN SUCH A WAY THAT ALL REQUIREMENTS OF THE HEALTH AND SAFETY AT WORK ACT ARE SATISFIED.
- ALL WORK IS TO BE CARRIED OUT IN COMPLIANCE WITH THE REQUIREMENTS OF THE RELEVANT STATUTORY AUTHORITIES AND REGULATIONS.
- FOR GENERAL NOTES REFER TO DRAWING 18242-WSL-ZZ-XX-DR-S-000001

ALL CIVIL WORKS INSIDE THE RED LINE
BOUNDARY AROUND THE PERIMETER OF THE
BUILDING WILL BE PROVIDED BY THE
MODULAR CONTRACTOR INCLUDING BUT NOT
EXCLUSIVE TO RETAINING WALLS AND PATHS

P03	23.02.24	STAGE 3 ENABLING WORKS	FP	IMH
P02	12.06.23	STAGE 2 CIVIL ISSUE	FP	IMH
P01	06.06.23	STAGE 2 CIVIL ISSUE	FP	IMH

Rev	Date	Description	By	Chk
-----	------	-------------	----	-----

Amendments				
------------	--	--	--	--

Project	HINCKLEY DISTRICT HOSPITAL
---------	----------------------------

Title	SITE PLAN GROUND LEVELS
-------	-------------------------

Client	NHS PROPERTY SERVICES
--------	-----------------------

Client	NHS PROPERTY SERVICES
--------	-----------------------

18242-WSL-01-ZZ-M3-S-000001