


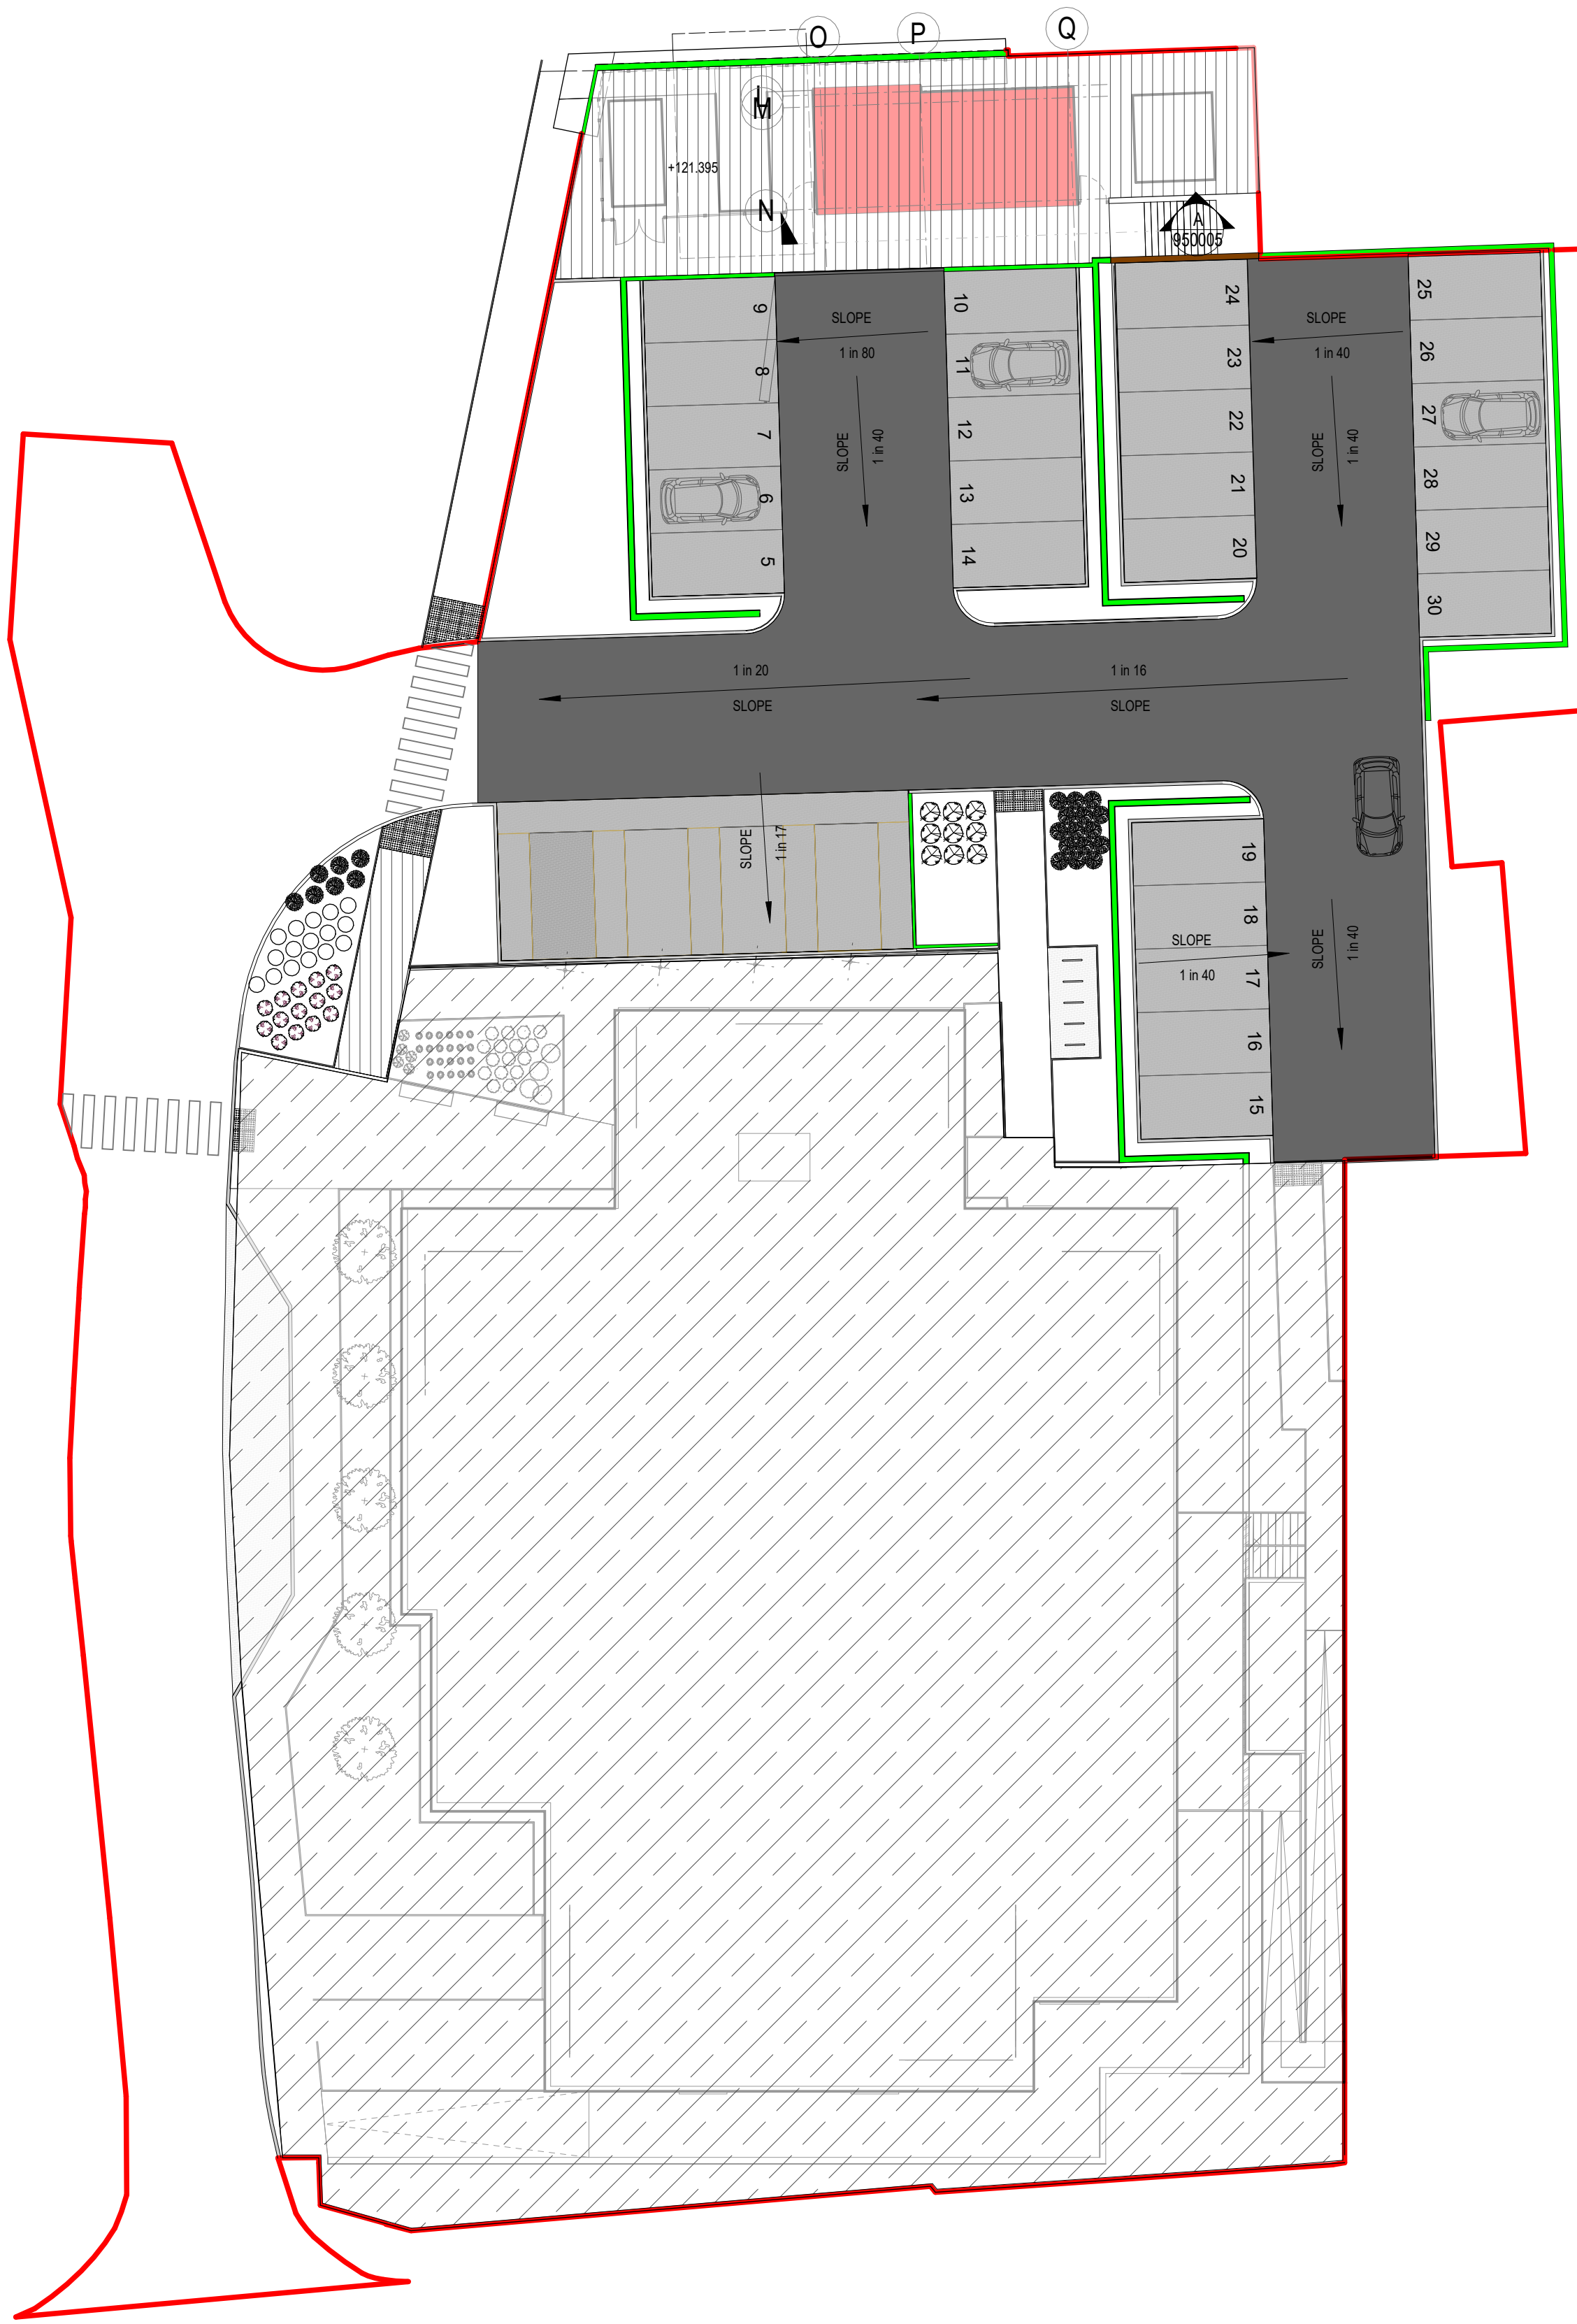

PAVEMENT LAYOUT
(1 : 200)





VEHICLE ASPHALT SEE DRAWING
SECTION BELOW FOR BUILD UP
REQUIREMENTS

25mm 0/10 CLOSE GRADED SURFACE COURSE MACADAM
90mm 0/20 DENSE BINDER COURSE MACADAM

SUBBASE - 210mm THK TYPE 1 GRANULAR SUB BASE
COMPACTED IN ACCORDANCE WITH TABLE 8/4 OF
SPECIFICATION FOR HIGHWAY WORKS VOL 1

SUB GRADE - 6F2 DEPTH TBC. TO ACHIEVE A MINIMUM
CBR VALUE OF 3%. GRANULAR MATERIAL COMPACTED IN
ACCORDANCE WITH TABLE 6/4 METHOD 6 OF
SPECIFICATION FOR HIGHWAY WORKS

 
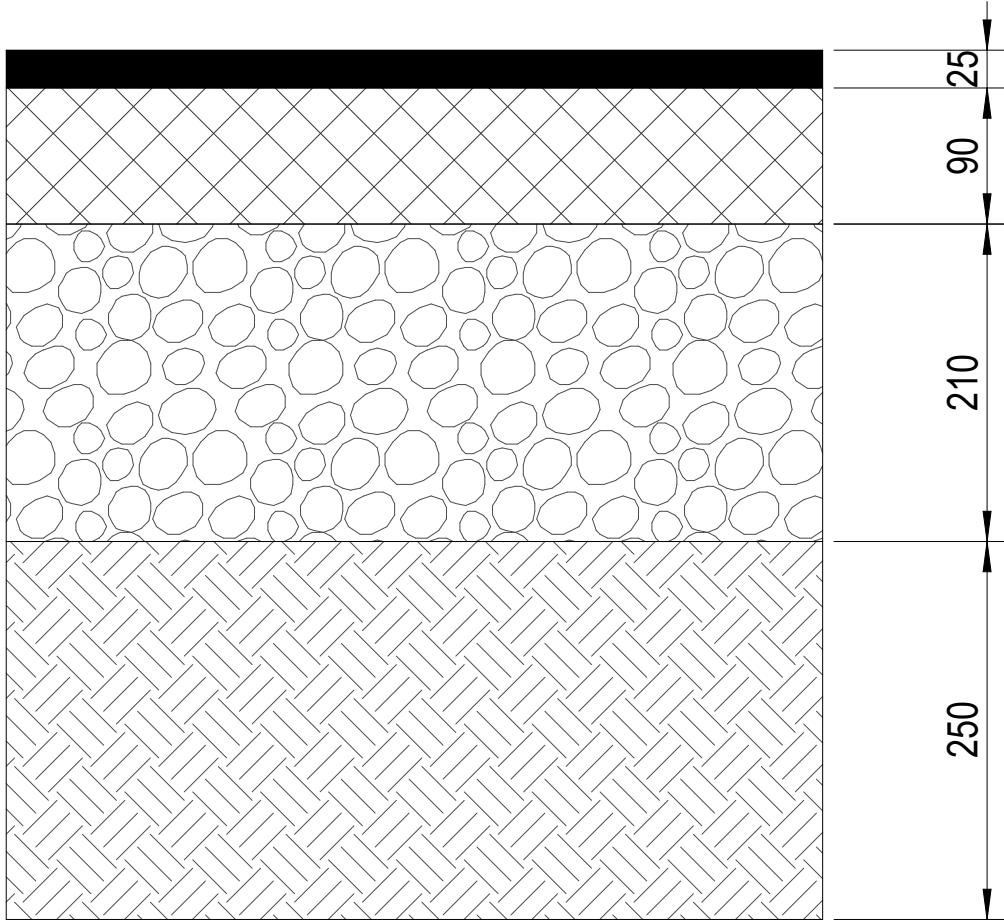


VEHICLE BLOCK PAVING SEE
DRAWING 95004 FOR BUILD UP
REQUIREMENTS

60mm DENSE BLOCK PAVING
30mm SAND LAYING COURSE

SUBBASE - 150mm THK TYPE 1 GRANULAR SUB BASE
COMPACTED IN ACCORDANCE WITH TABLE 8/4 OF
SPECIFICATION FOR HIGHWAY WORKS VOL 1

SUB GRADE - 6F2 DEPTH TBC. TO ACHIEVE A MINIMUM
CBR VALUE OF 4%. GRANULAR MATERIAL COMPACTED IN
ACCORDANCE WITH TABLE 6/4 METHOD 6 OF
SPECIFICATION FOR HIGHWAY WORKS

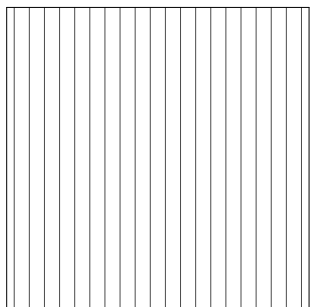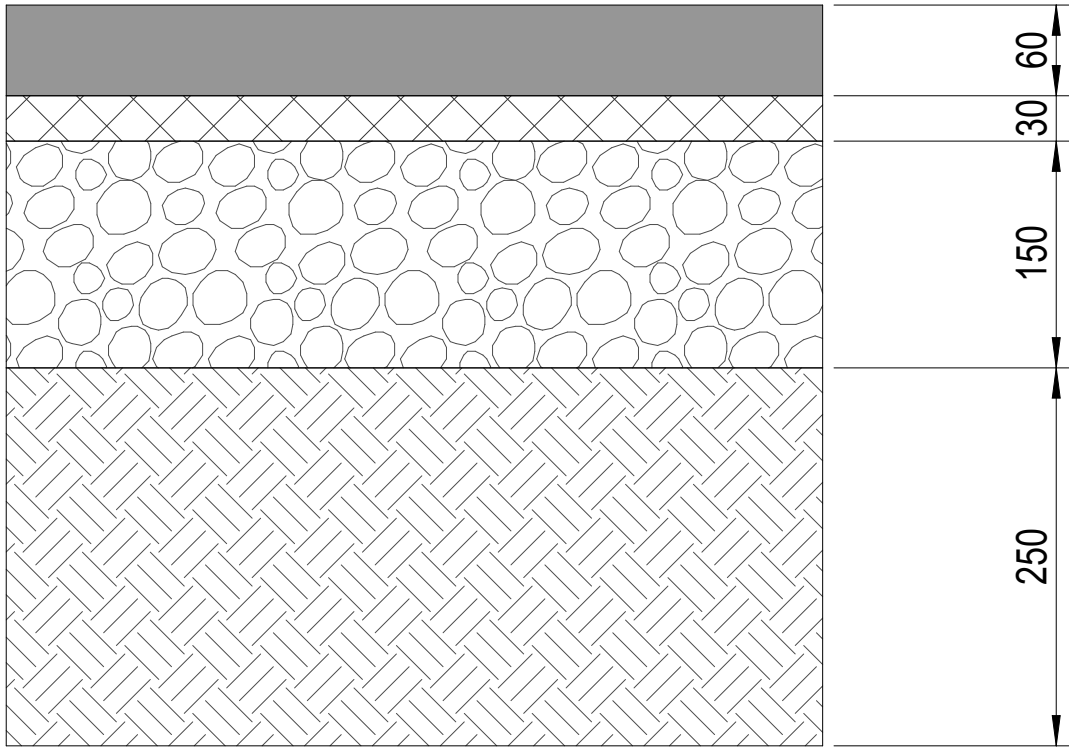


TARMAC SURROUND TO CONCRETE
BASES SEE DRAWING 95004 AND
95005 FOR FURTHER DETAILS

20mm 0/10 CLOSE GRADED SURFACE COURSE MACADAM
50mm 0/20 DENSE BINDER COURSE MACADAM

SUBBASE - 210mm THK TYPE 1 GRANULAR SUB BASE
COMPACTED IN ACCORDANCE WITH TABLE 8/4 OF
SPECIFICATION FOR HIGHWAY WORKS VOL 1

SUB GRADE - 6F2 DEPTH TBC. TO ACHIEVE A MINIMUM
CBR VALUE OF 3%. GRANULAR MATERIAL COMPACTED IN
ACCORDANCE WITH TABLE 6/4 METHOD 6 OF
SPECIFICATION FOR HIGHWAY WORKS

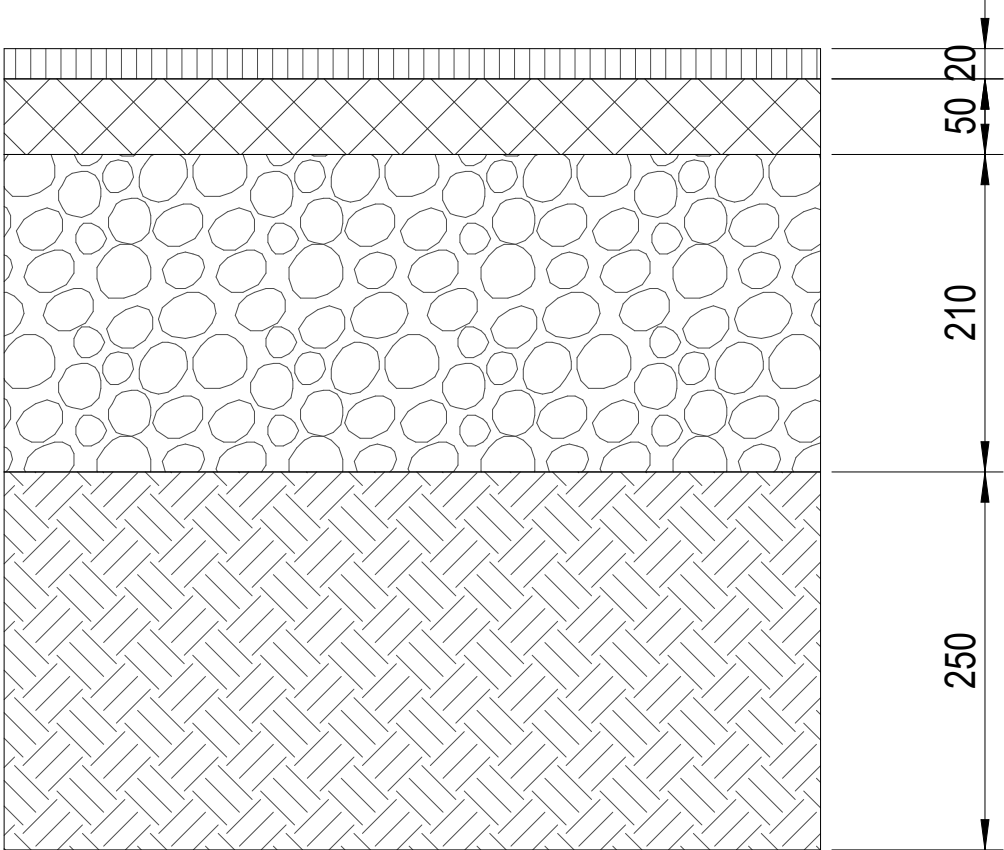

This drawing should not be scaled. Dimensions to be verified on site.
Any discrepancies should be referred to the Engineer prior to work being put in hand.
This drawing is the property of Waterman Structures Limited and is issued on the
condition that it is not copied, reproduced, retained or disclosed to any unauthorised
person, either wholly or in part without the consent in writing of
Waterman Structures Limited
Pickfords Wharf Clink Street London SE1 9DG United Kingdom
t +44 20 7928 7888

GENERAL NOTES

1. THIS DRAWING IS COPYRIGHT AND THE PROPERTY OF WATERMAN STRUCTURES AND IS NOT TO BE COPIED IN WHOLE IN PART EXCEPT UNDER A WRITTEN AGREEMENT.
2. DO NOT SCALE FROM THIS DRAWING. ANY DISCREPANCY IS TO BE REPORTED TO THE ENGINEER IMMEDIATELY.
3. THIS DRAWING IS TO BE READ IN CONJUNCTION WITH ALL ENGINEER'S, ARCHITECTS' AND OTHER RELEVANT DRAWINGS AND SPECIFICATIONS.
4. ALL DIMENSIONS AND LEVELS ARE TO BE CHECKED ON SITE BY THE CONTRACTOR PRIOR TO PREPARING ANY WORKING DRAWINGS OR COMMENCING ON SITE.
5. THE CONTRACTOR MUST ENSURE AND WILL BE HELD RESPONSIBLE FOR THE OVERALL STABILITY OF THE BUILDING/STRUCTURE/EXCAVATION AT ALL STAGES OF THE WORK.
6. ALL WORK BY THE CONTRACTOR MUST BE CARRIED OUT IN SUCH A WAY THAT ALL REQUIREMENTS OF THE HEALTH AND SAFETY AT WORK ACT ARE SATISFIED.
7. ALL WORK IS TO BE CARRIED OUT IN COMPLIANCE WITH THE REQUIREMENTS OF THE RELEVANT STATUTORY AUTHORITIES AND REGULATIONS.
8. FOR GENERAL NOTES REFER TO DRAWING 18242-WSL-ZZ-XX-DR-S-000001

P01	23.02.24	STAGE 3 ENABLING WORKS	FP	MH
Rev	Date	Description	By	Chk
Amendments				

Project	HINCKLEY DISTRICT HOSPITAL
Title	PAVEMENT TYPE BUILD UPS
Client	NHS PROPERTY SERVICES



5th Floor 1 Cornwall Street Birmingham B3 2DX +44 121 212 7700 mail@watermanroup.com						
Work Stage		STAGE 3 (Spatial coordination)			RIBA	
Suitability		REVIEW & COMMENT			S3	
Designed By		MH	Director	MH	Waterman Ref STR18242	
Drawn By		FP	Date	Scales @ A1	As indicated	
Project Originator Functional Spatial Form Role Number						Revision
18242-WAT-XX-XX-DR-S-950004						P01