



DAVID GRANGER
ARCHITECTURAL DESIGN LIMITED

Project
Swedish Cottage
Leicester Road
Earl Shilton
Leicestershire

Drawing Title
Topographical Survey
Sheet 1 of 1

Client
Mostyn Gospel Hall Trust

Drawing No.
23.4266.01 A

Date
January 2023


Drawn by
DJ

Scale (A1 Size)
As Shown

Checked by
MS

The Old Cottage Hospital, Leicester Road,
Ashby-de-la-Zouch, Leicestershire, LE65 1DB


Tel: 01530 560939
www.davidgrangerdesign.com
Company Reg. No. 5588912

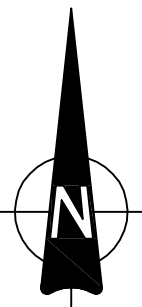

Indicative North

Revisions : A Topographical Survey Updated 09.05.2023

Figured dimensions must be taken in preference to scaled dimensions and any discrepancies are to be referred to David Granger Architectural Design Limited. Contractors, subcontractors and suppliers must verify all dimensions on site before commencing any work or making any workshop drawings. All drawings are copyright of David Granger Architectural Design Limited. Ordnance Survey Data. © Crown Copyright. All rights reserved. Licence No. AR100020449. Landmark Ref. LIG0816

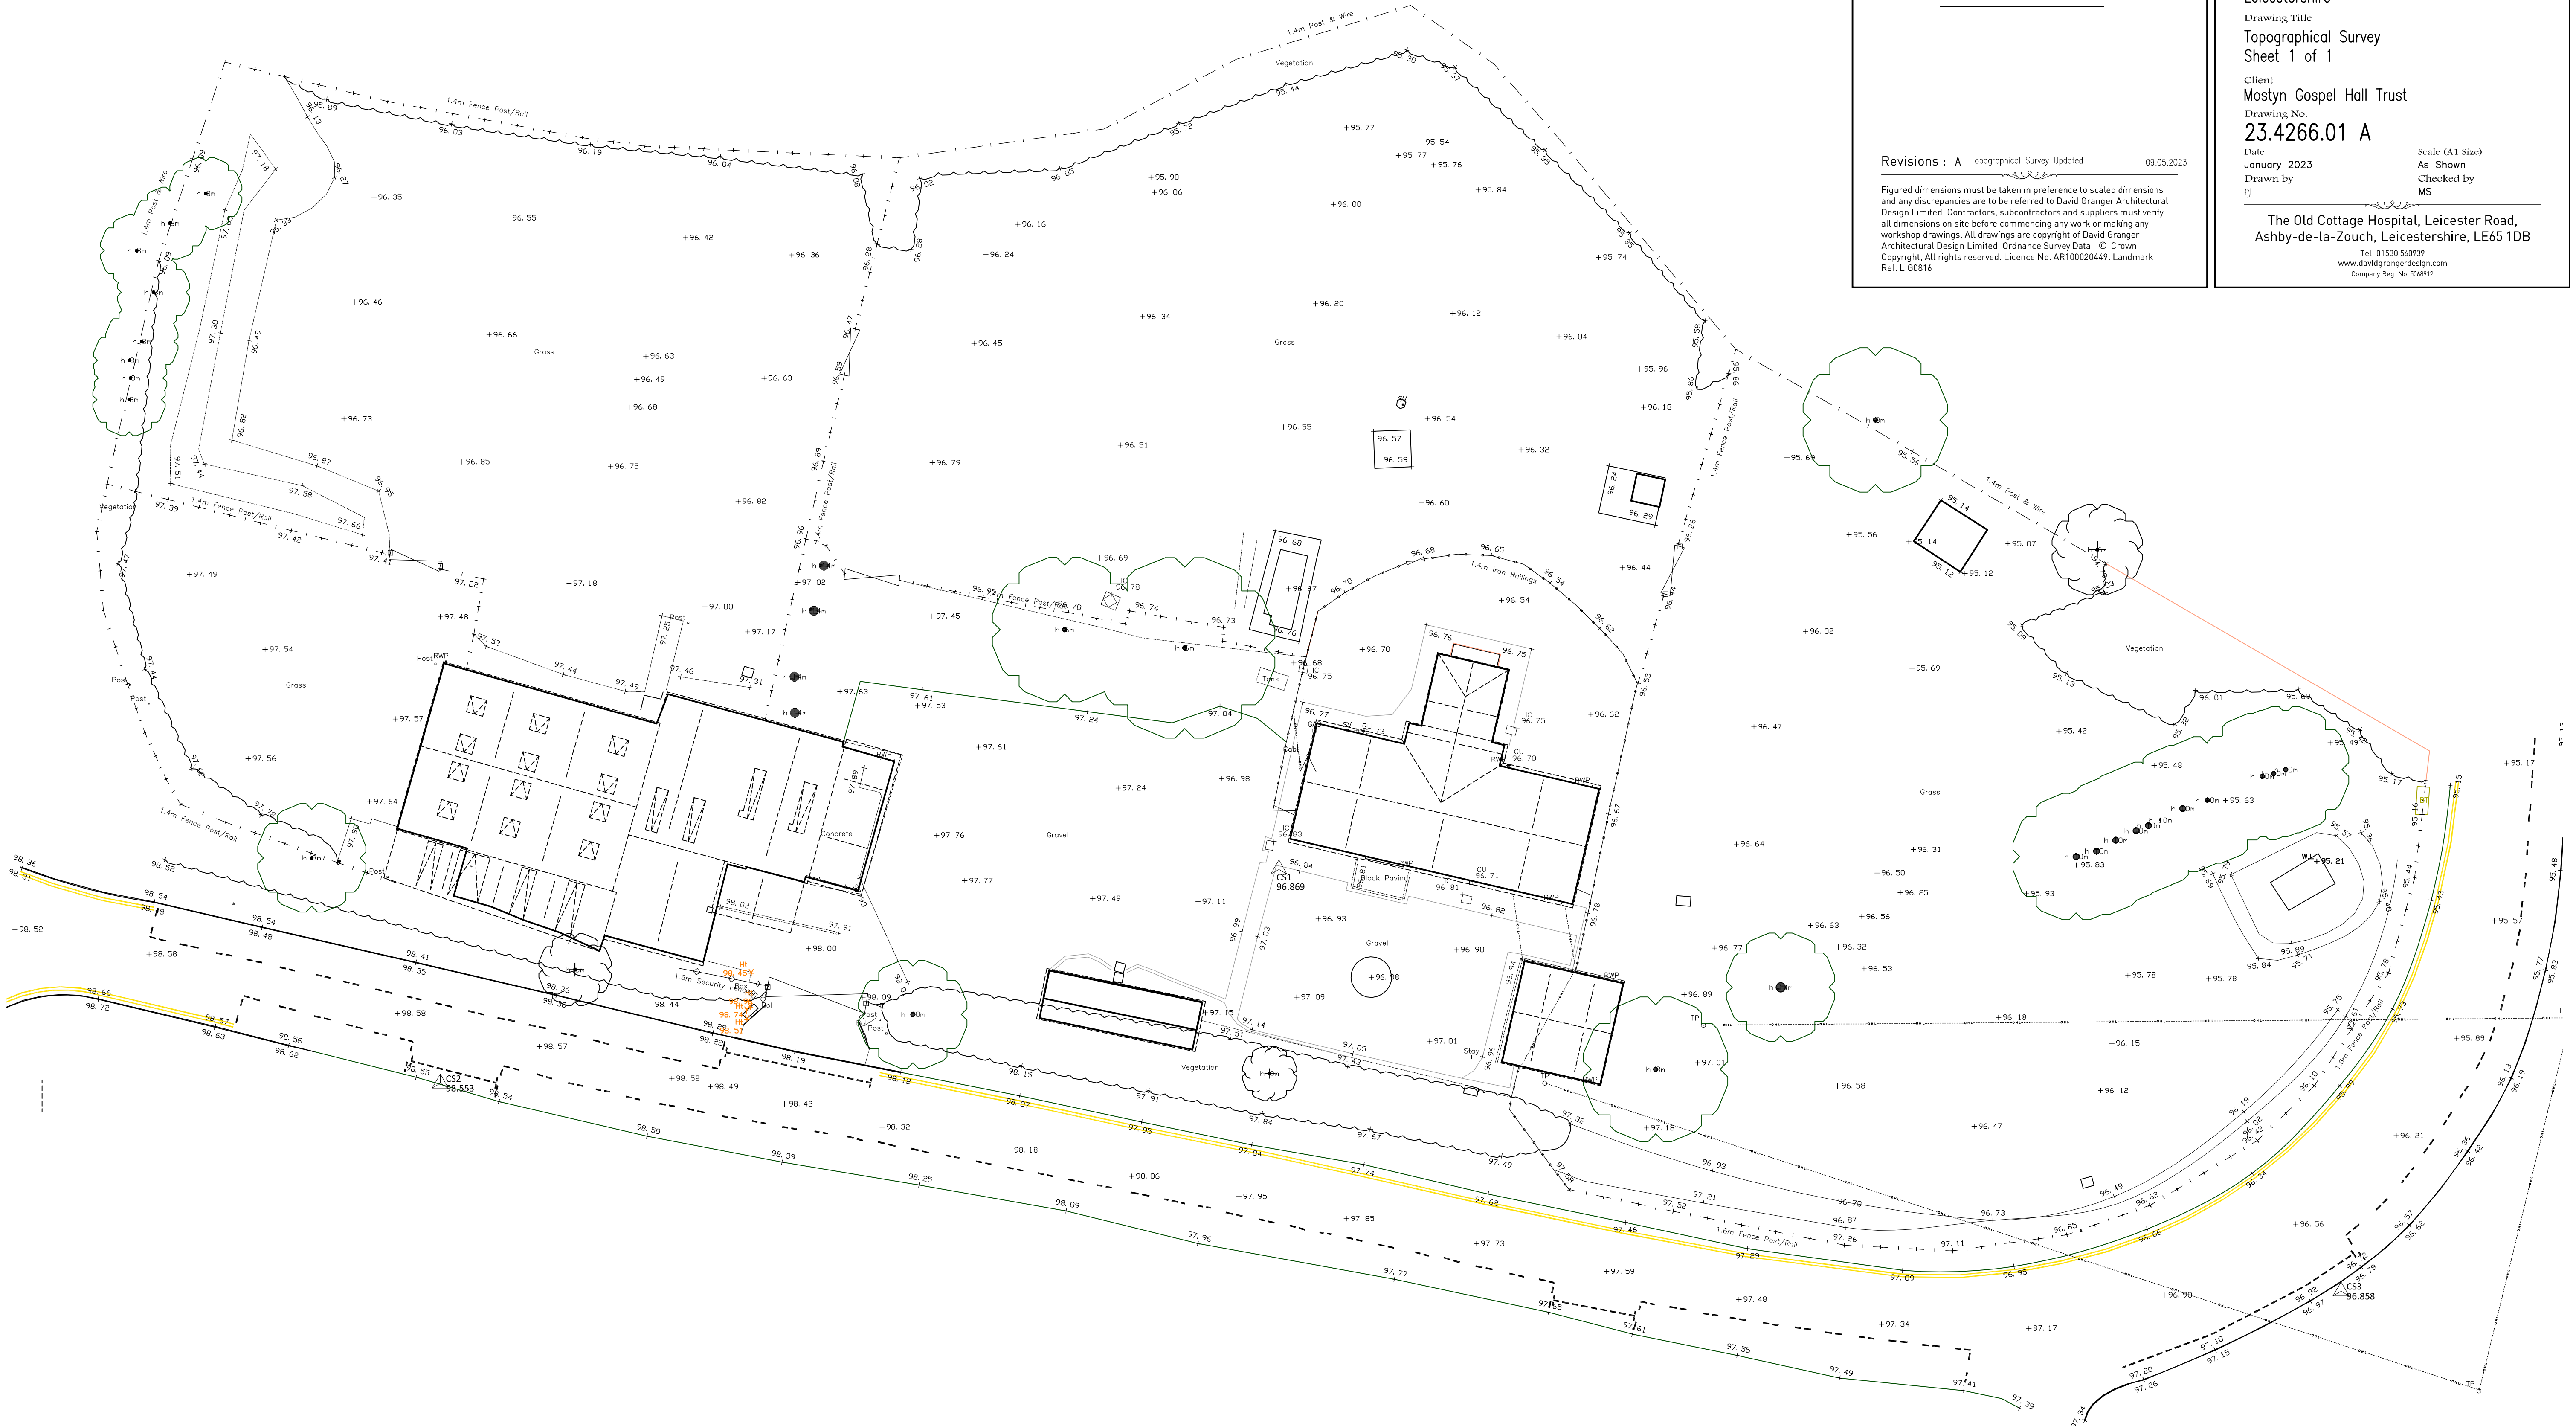

Existing Site Survey
Scale 1:200
1:200
0 4 8 12 Metres