
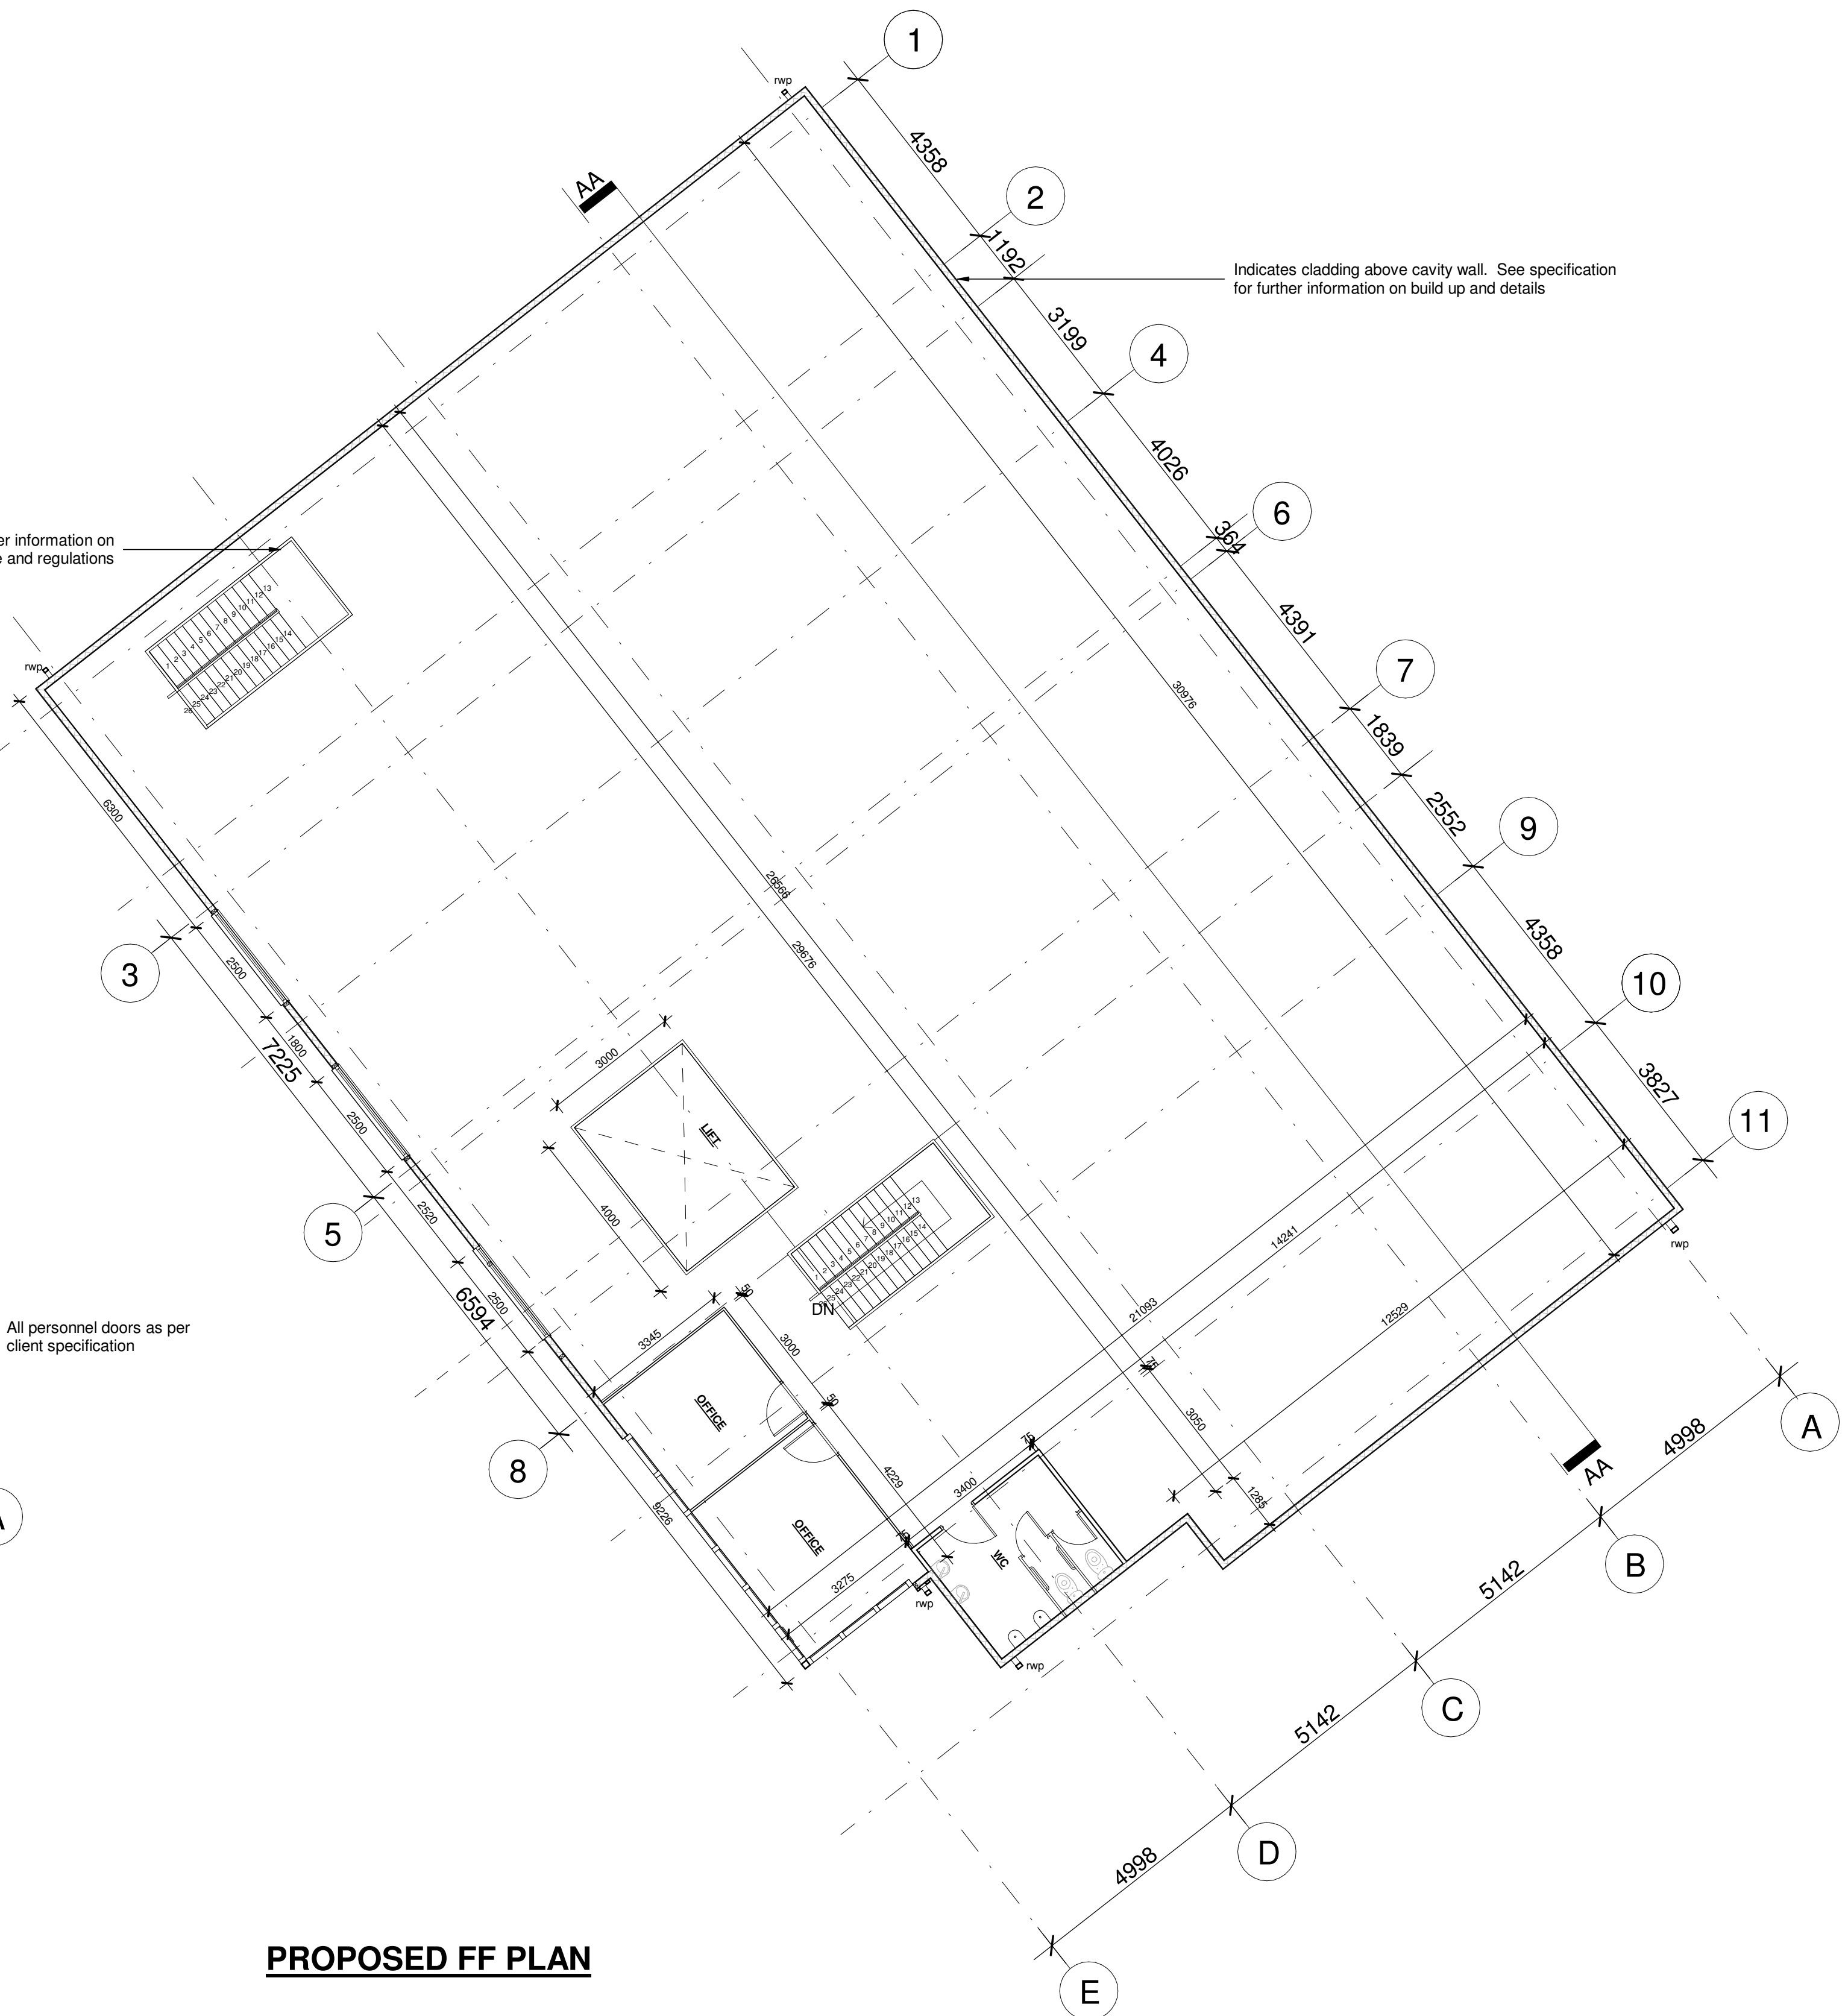


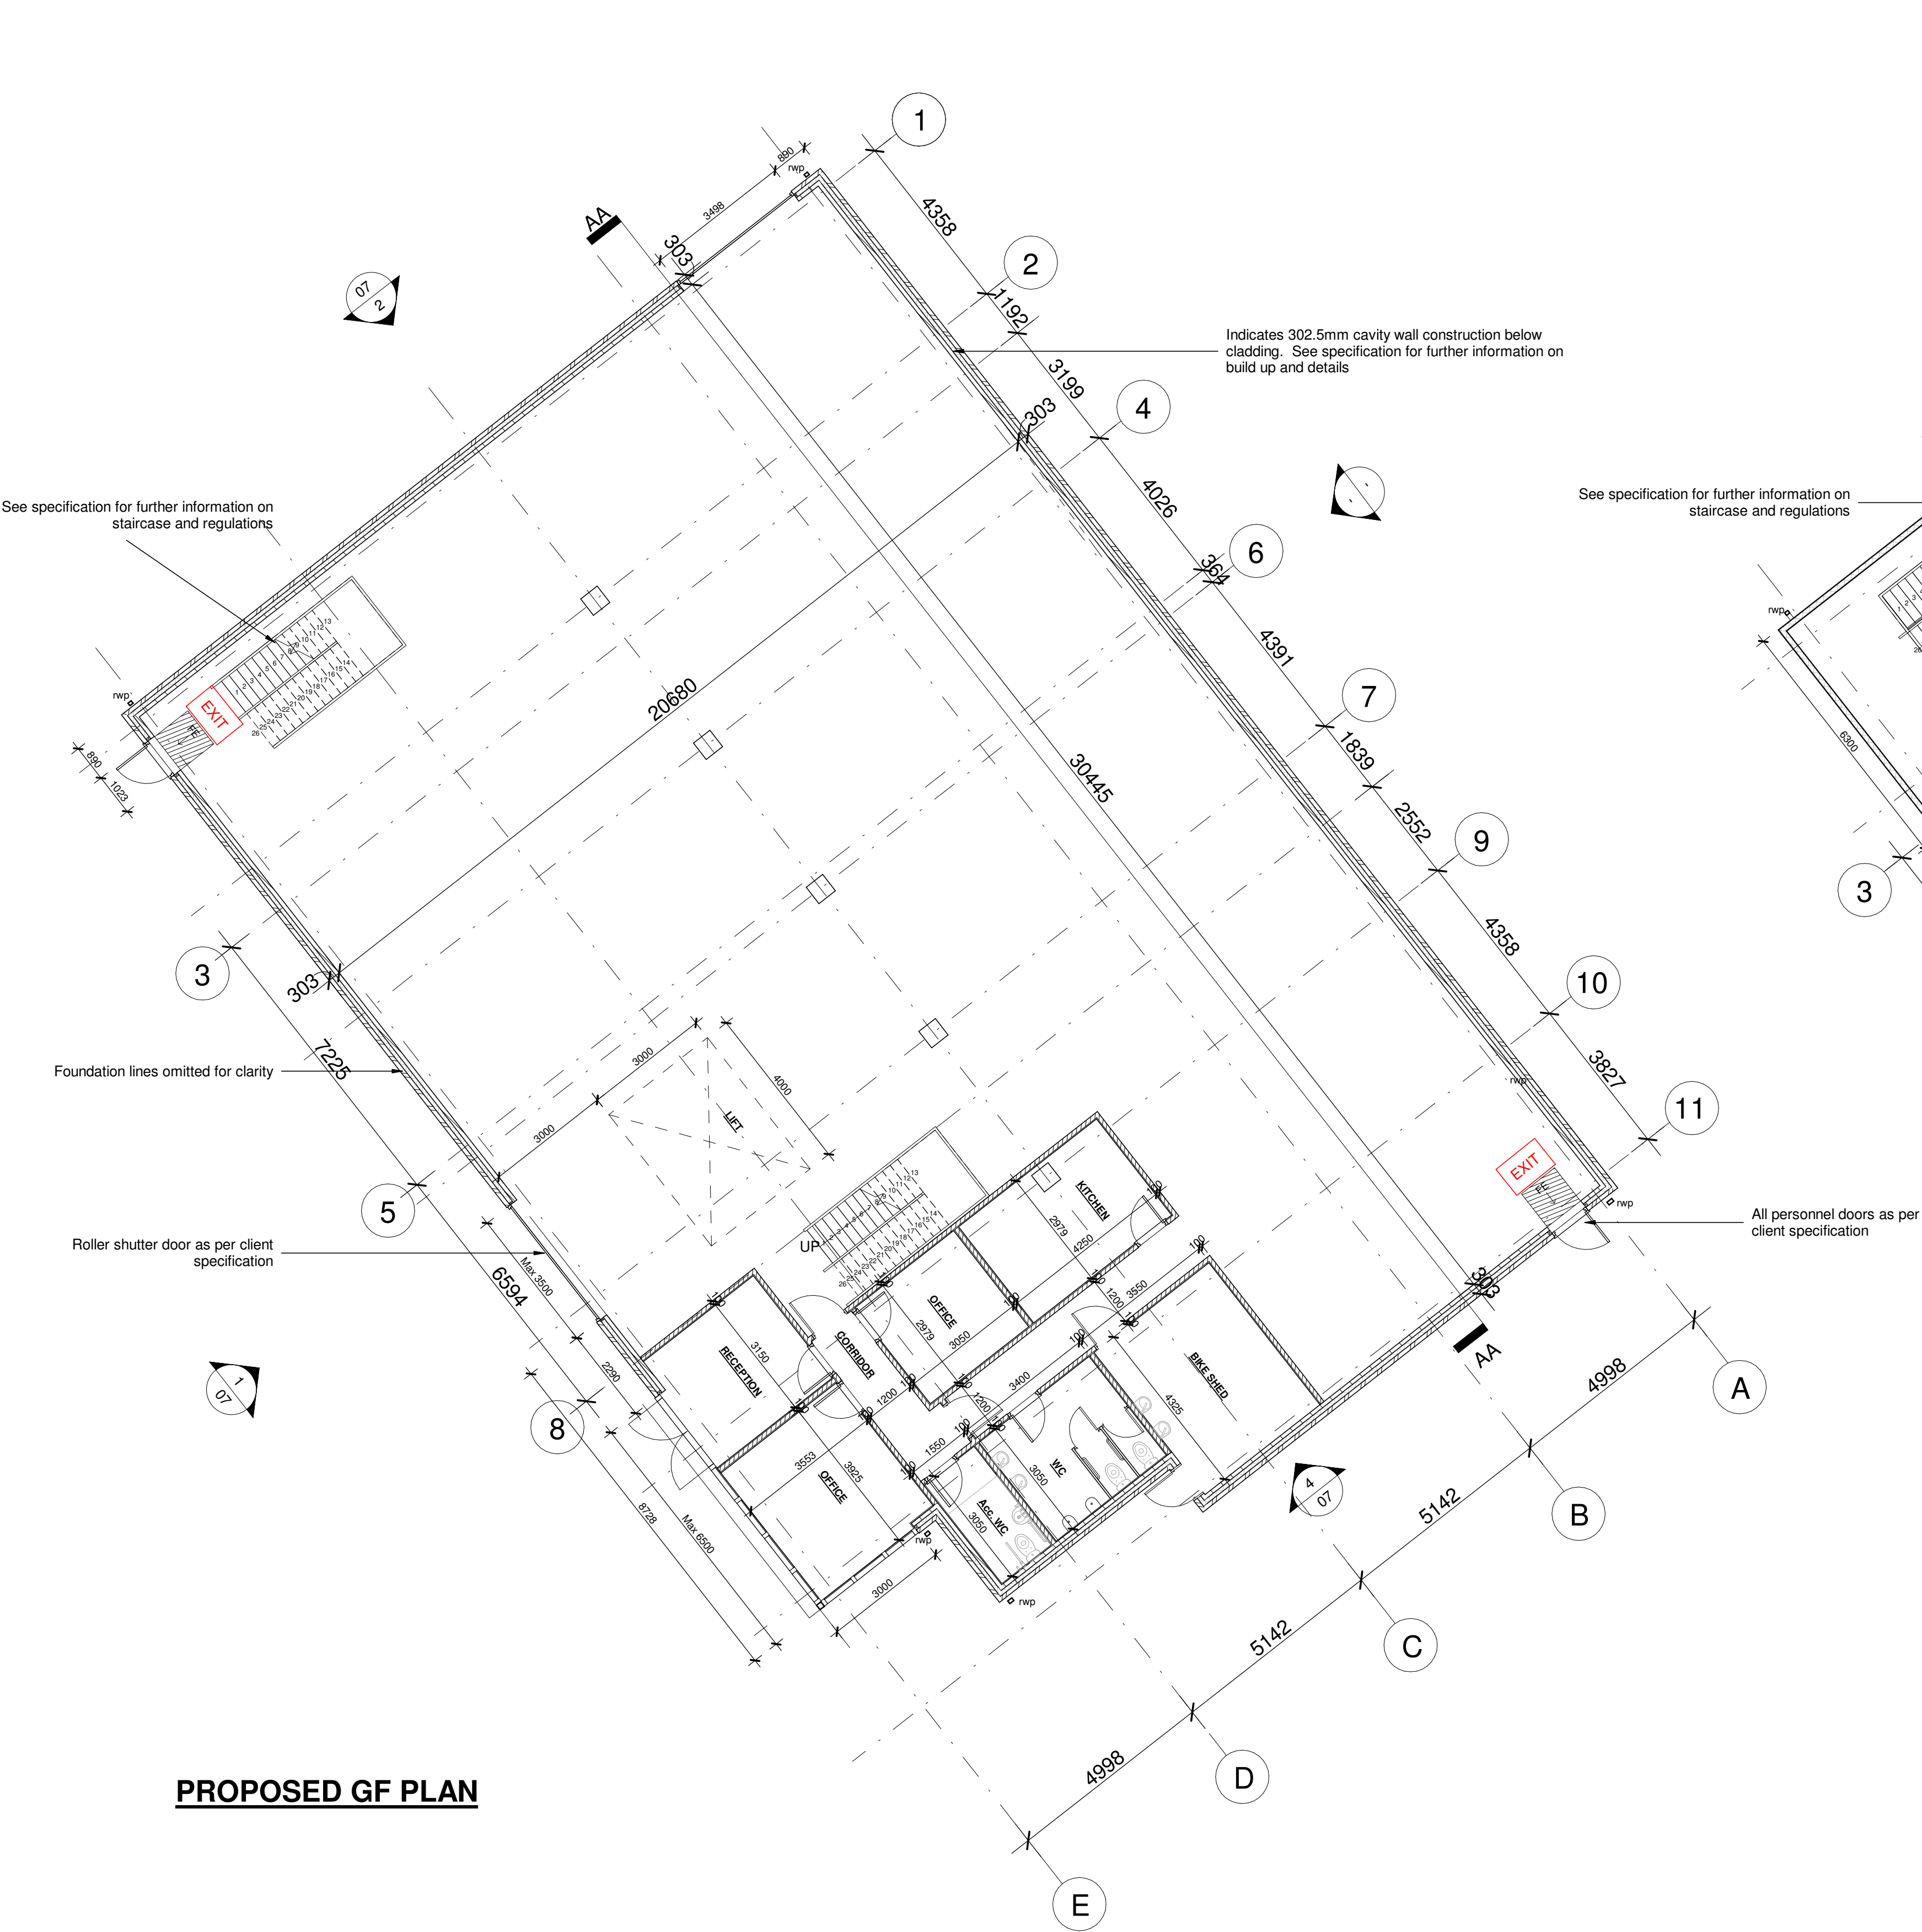

- Notes:
- Steel setting out as per engineer

DRAFT

Client		MP Engineering		hayward ARCHITECTS LTD 19 Station Road Hinckley Leicestershire LE10 1AW Tel: 01455 635 665 Fax: 01455 618 971 www.hayward-architects.co.uk	
Project Title		Proposed Unit MP Engineering Maizefield, Hinckley			
Drawing Title		Proposed GF & FF Plan			
Scale	1:100	Date	Nov 2022	Sheet	A1
Author	CB	Checked by	LJW	Job No.	
				Drawing No.	06D
THE COPYRIGHT OF THIS DRAWING IS RESERVED BY HAYWARD ARCHITECTS LTD. REPRODUCTION IN ANY FORM OR IN ANY MANNER IS FORBIDDEN WITHOUT THE PRIOR WRITTEN PERMISSION OF THE COPYRIGHT HOLDER. THIS DRAWING IS THE PROPERTY OF HAYWARD ARCHITECTS LTD.				Status	BREGS