


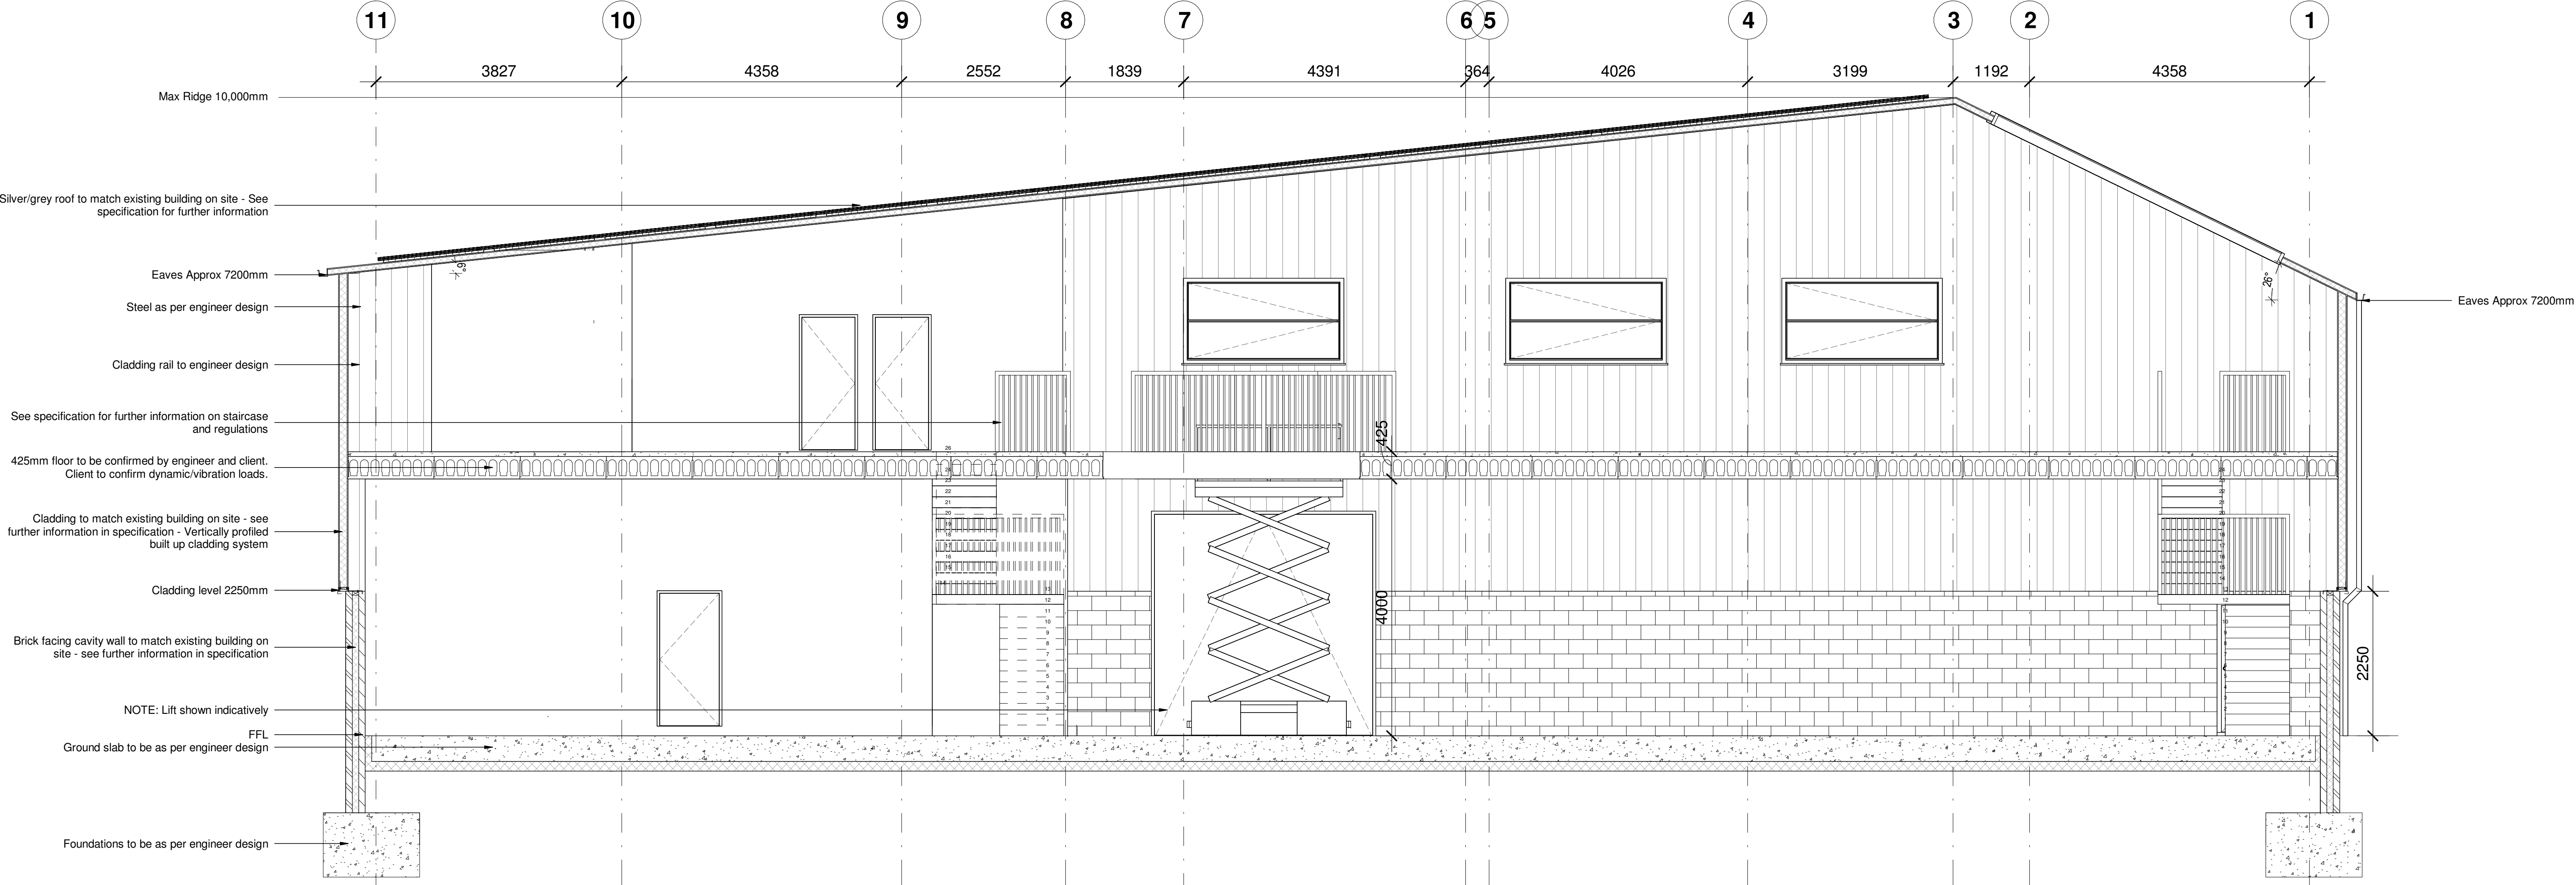

PROPOSED SECTION AA

Notes:
• Steel setting out as per engineer

DRAFT

MP Engineering		hayward ARCHITECTS LTD	
Project Title Proposed Unit MP Engineering Maizefield, Hinckley		19 Station Road Hinckley Leicestershire LE10 1AW Tel: 01455 635 665 Fax: 01455 618 971 www.hayward-architects.co.uk	
Drawing Title Proposed Section AA			
Scale 1:50	Date Nov 2022	Sheet A1	Job No. 21/141
Author CB	Checked by LJW		Drawing No. 08C
THE COPYRIGHT OF THIS DRAWING IS VESTED IN HAYWARD ARCHITECTS LTD. REPRODUCTION AND/OR FORTH EMISSION IN ANY MANNER WITHOUT THE PRIOR WRITTEN PERMISSION OF THE COPYRIGHT HOLDERS, DOES NOT QUALIFY FOR PROCEEDINGS AND ONLY IF REQUIRED DIRECTIONS ARE TO BE USED		Status BREGS	