

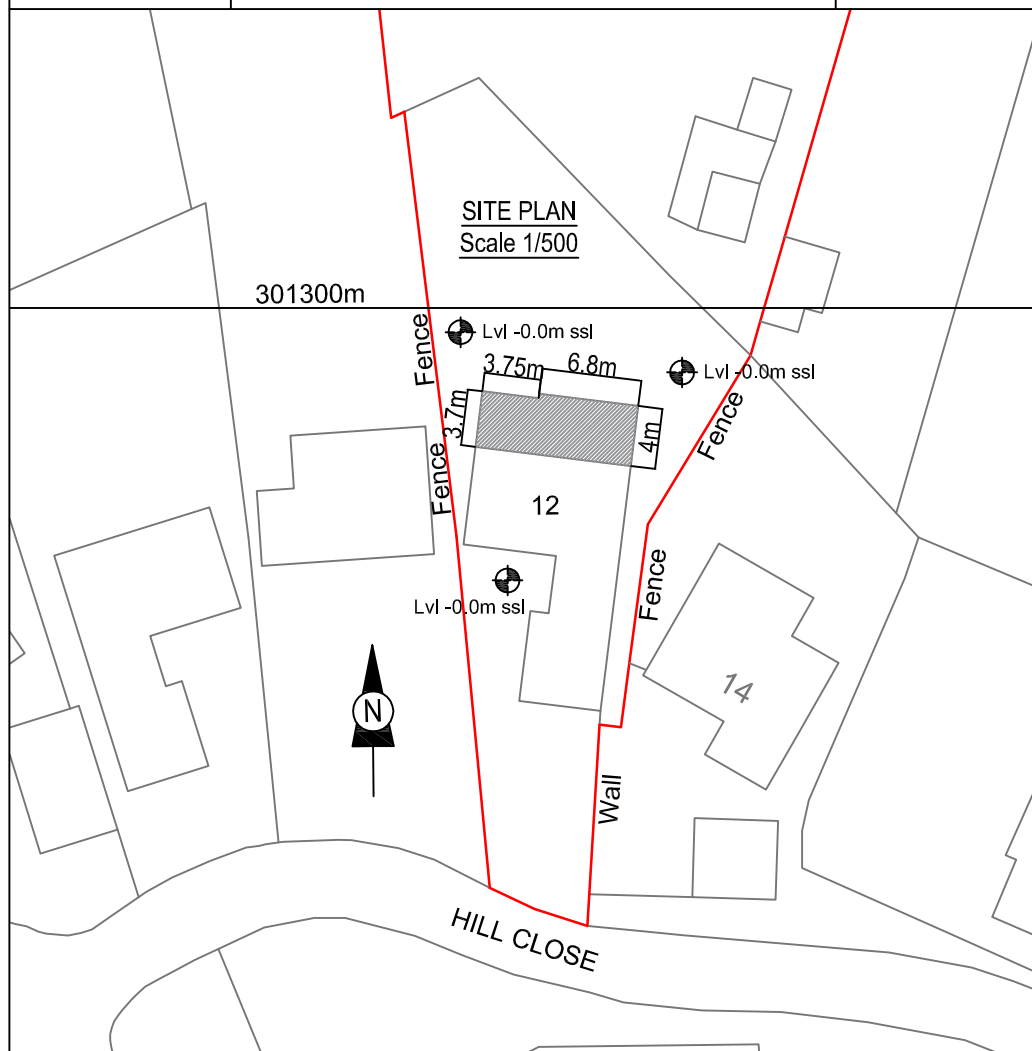
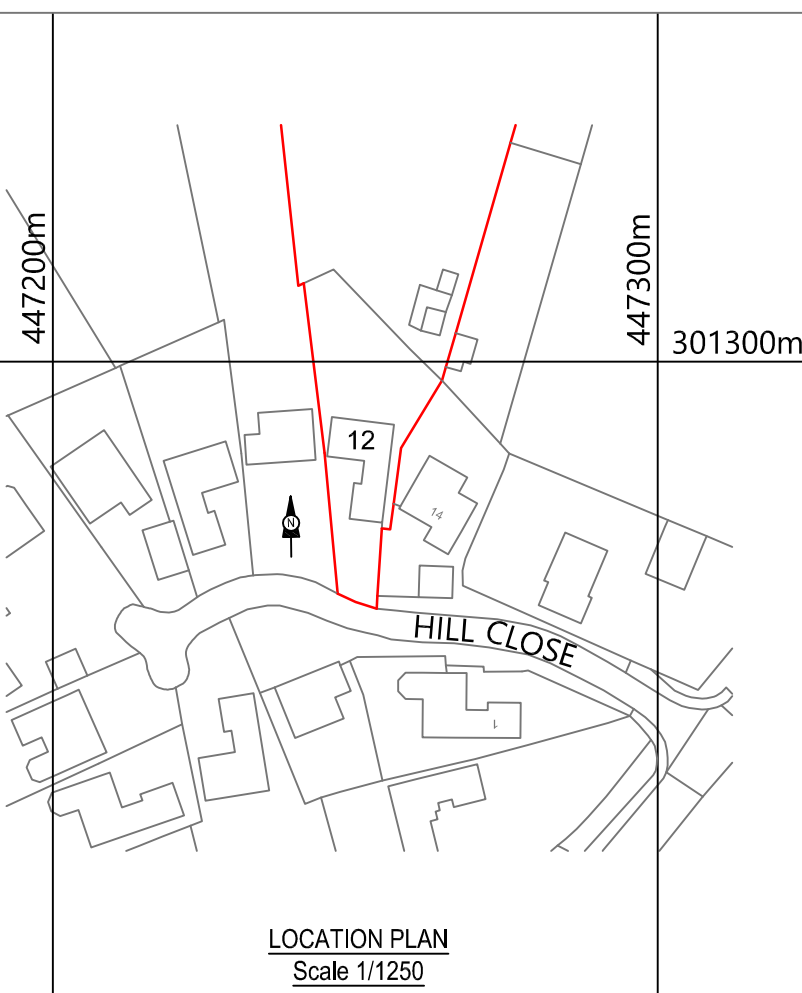


PROPOSED FLOOR PLANS

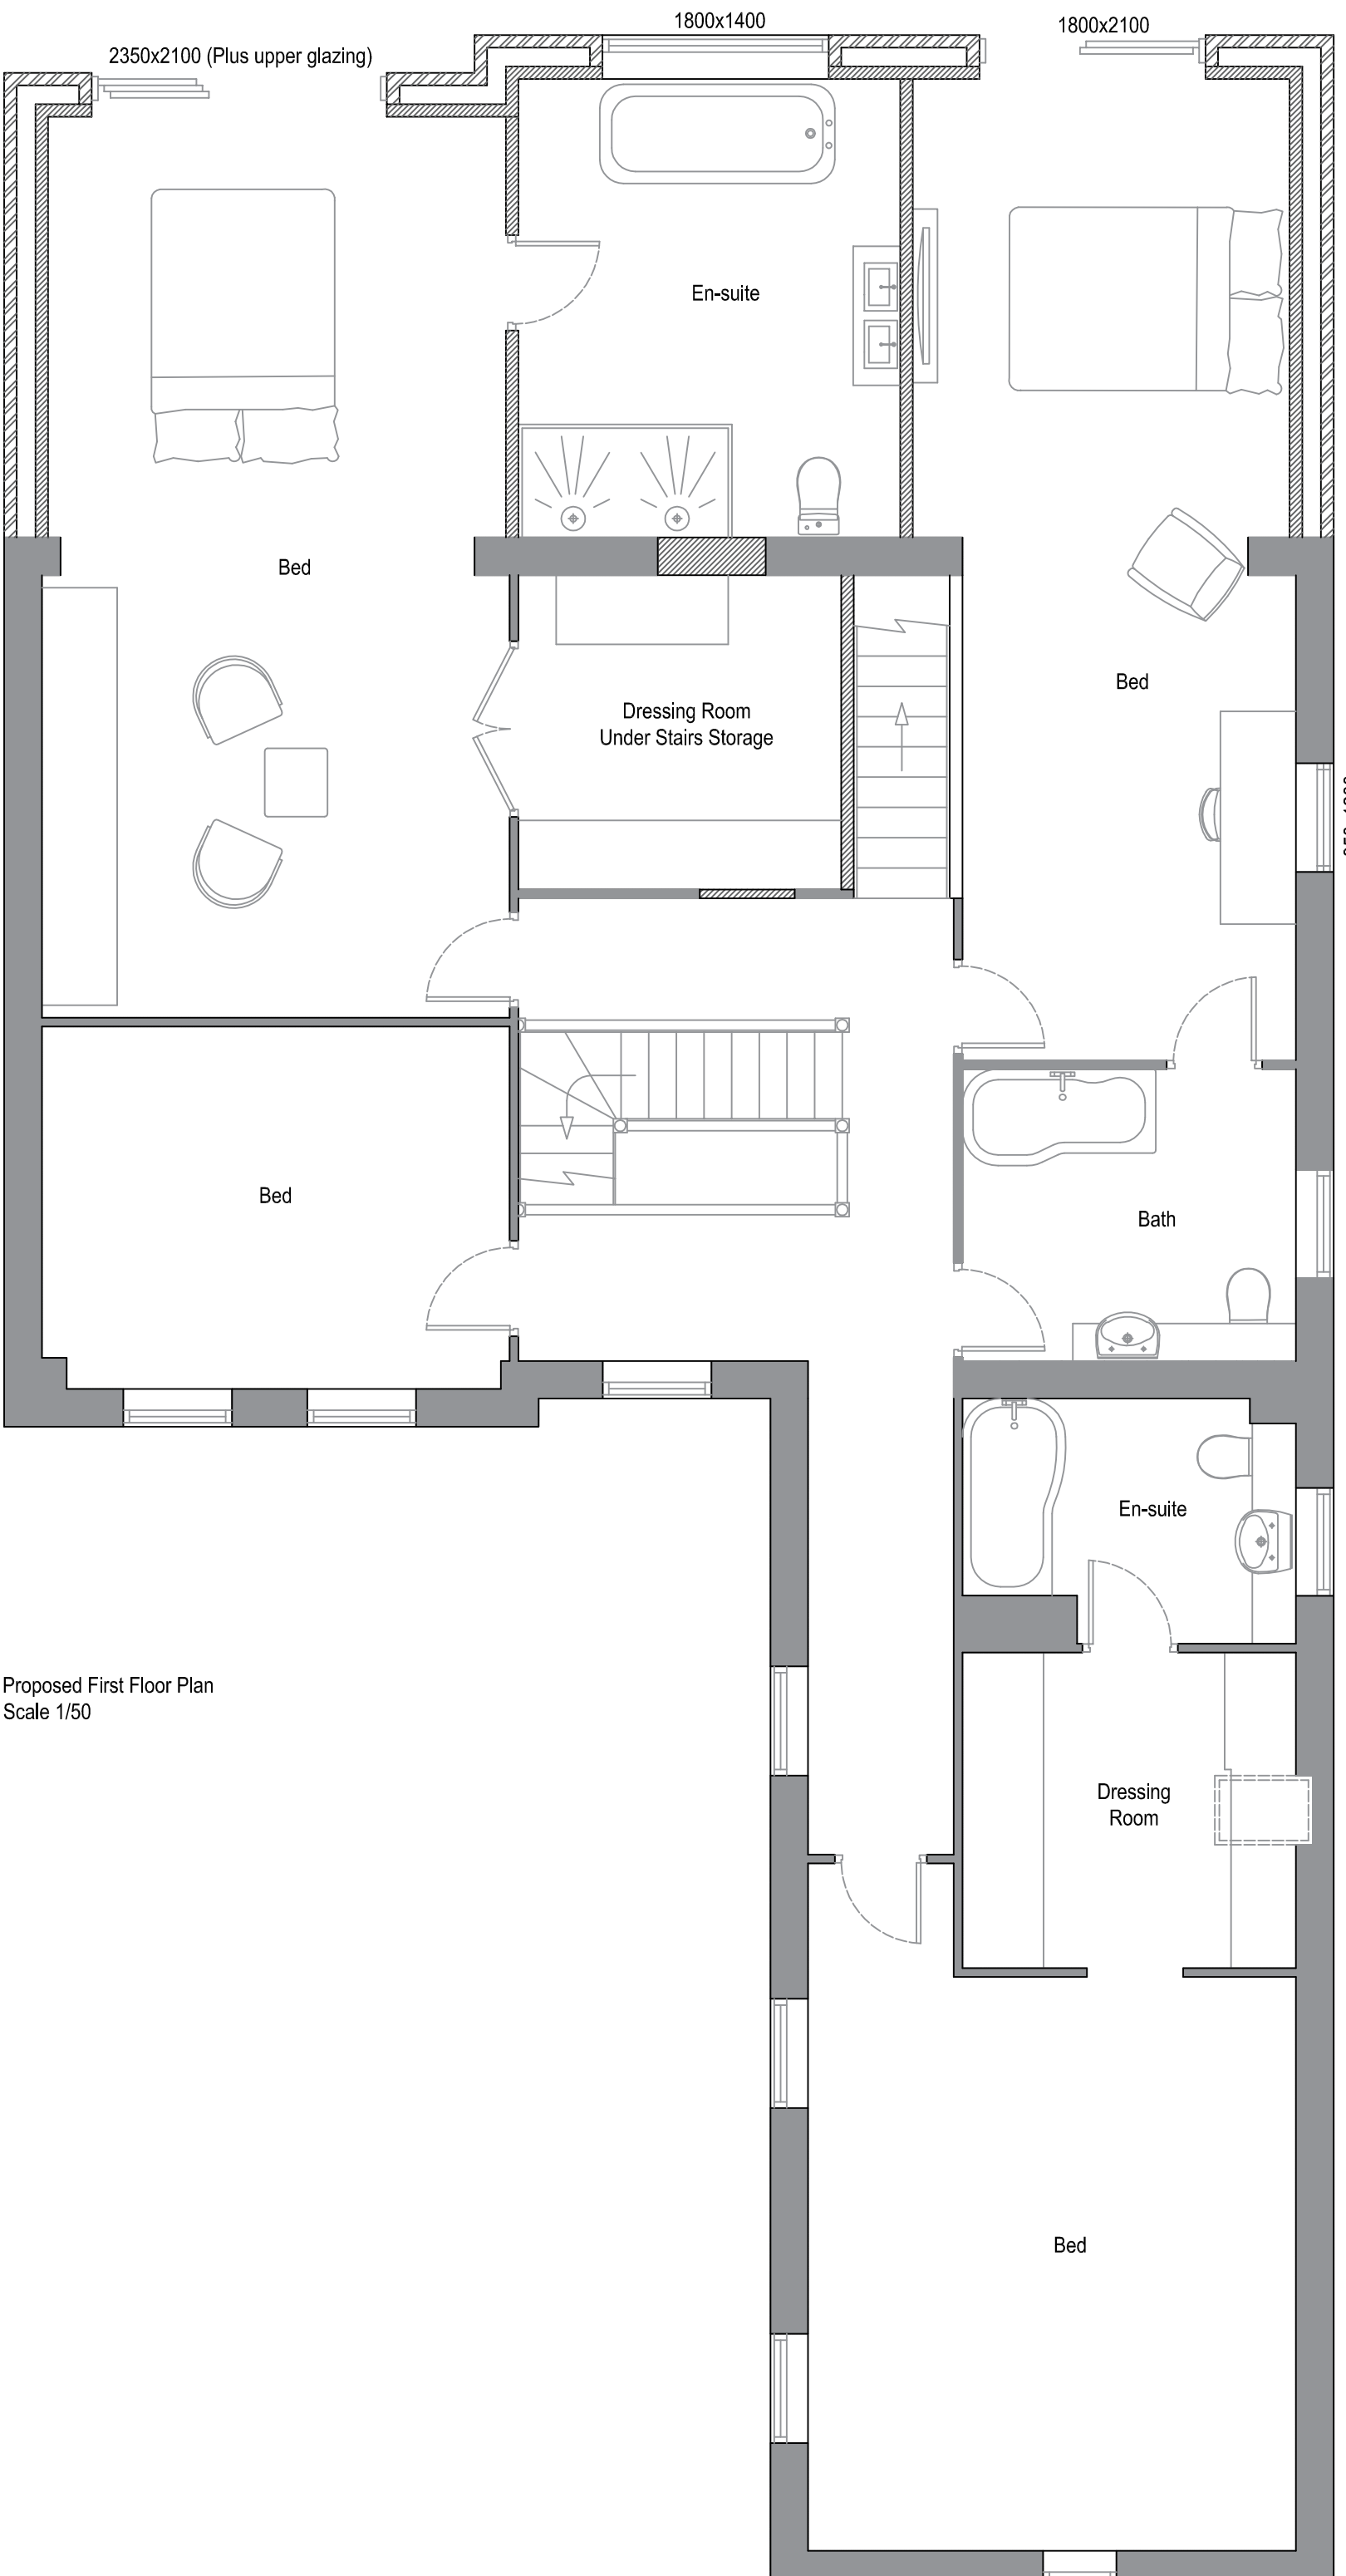

Title:	PLANS & ELEVATIONS
Project:	TWO / THREE STOREY REAR EXTENSION
Location:	MR P & MRS H SATCHWELL, 12 HILL CLOSE, PECKLETON, LEICESTERSHIRE, LE9 7RQ
Onemoreroom Architectural Designers 205 Glenfield Road Leicester LE3 6DL Tel: 07970 431698 Email: info@omleicester.co.uk Date: 04.03.2023 Scale: varies @ A1 PHS01-01-23PL	

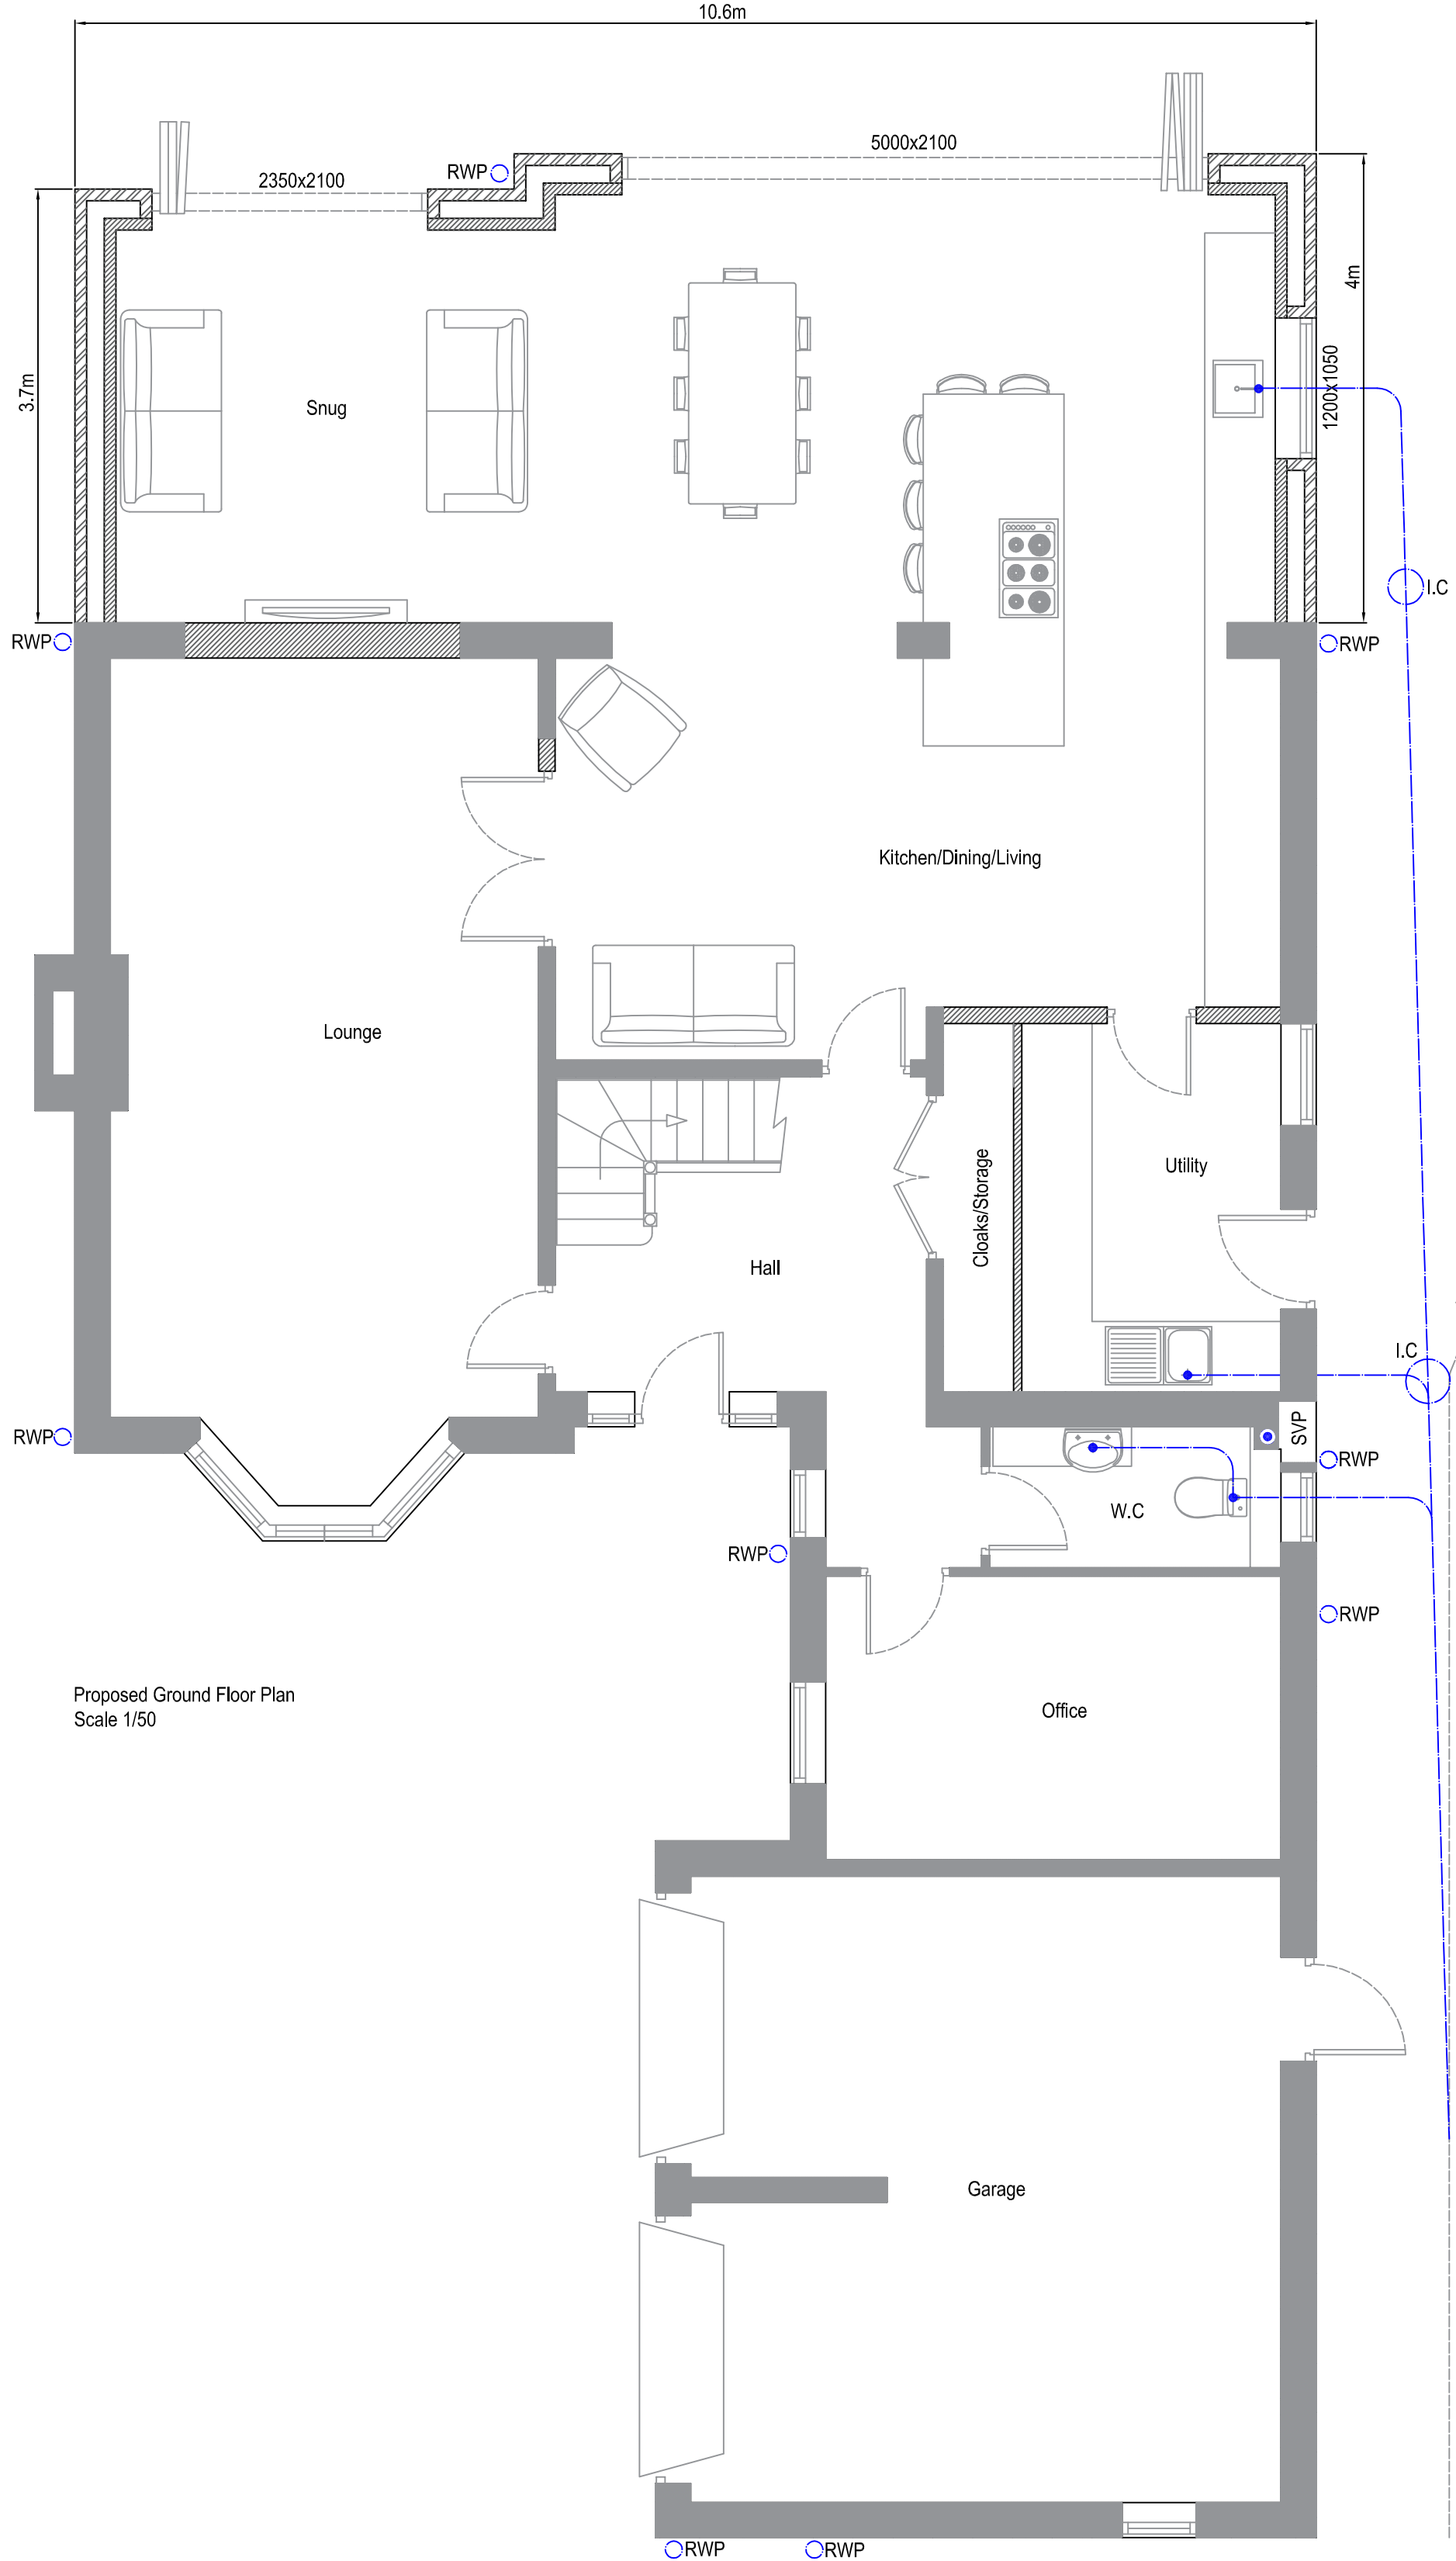