
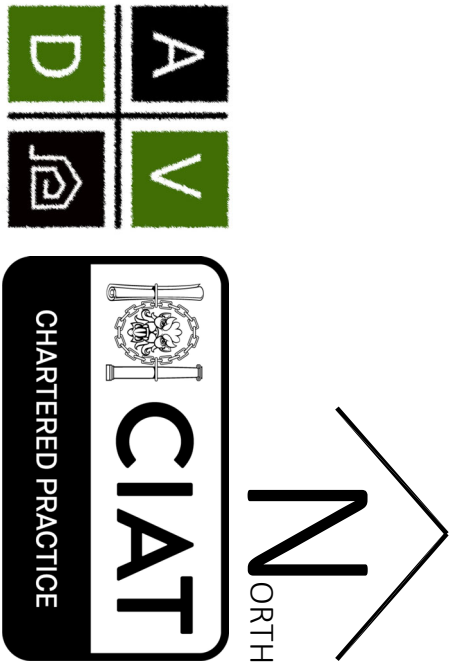
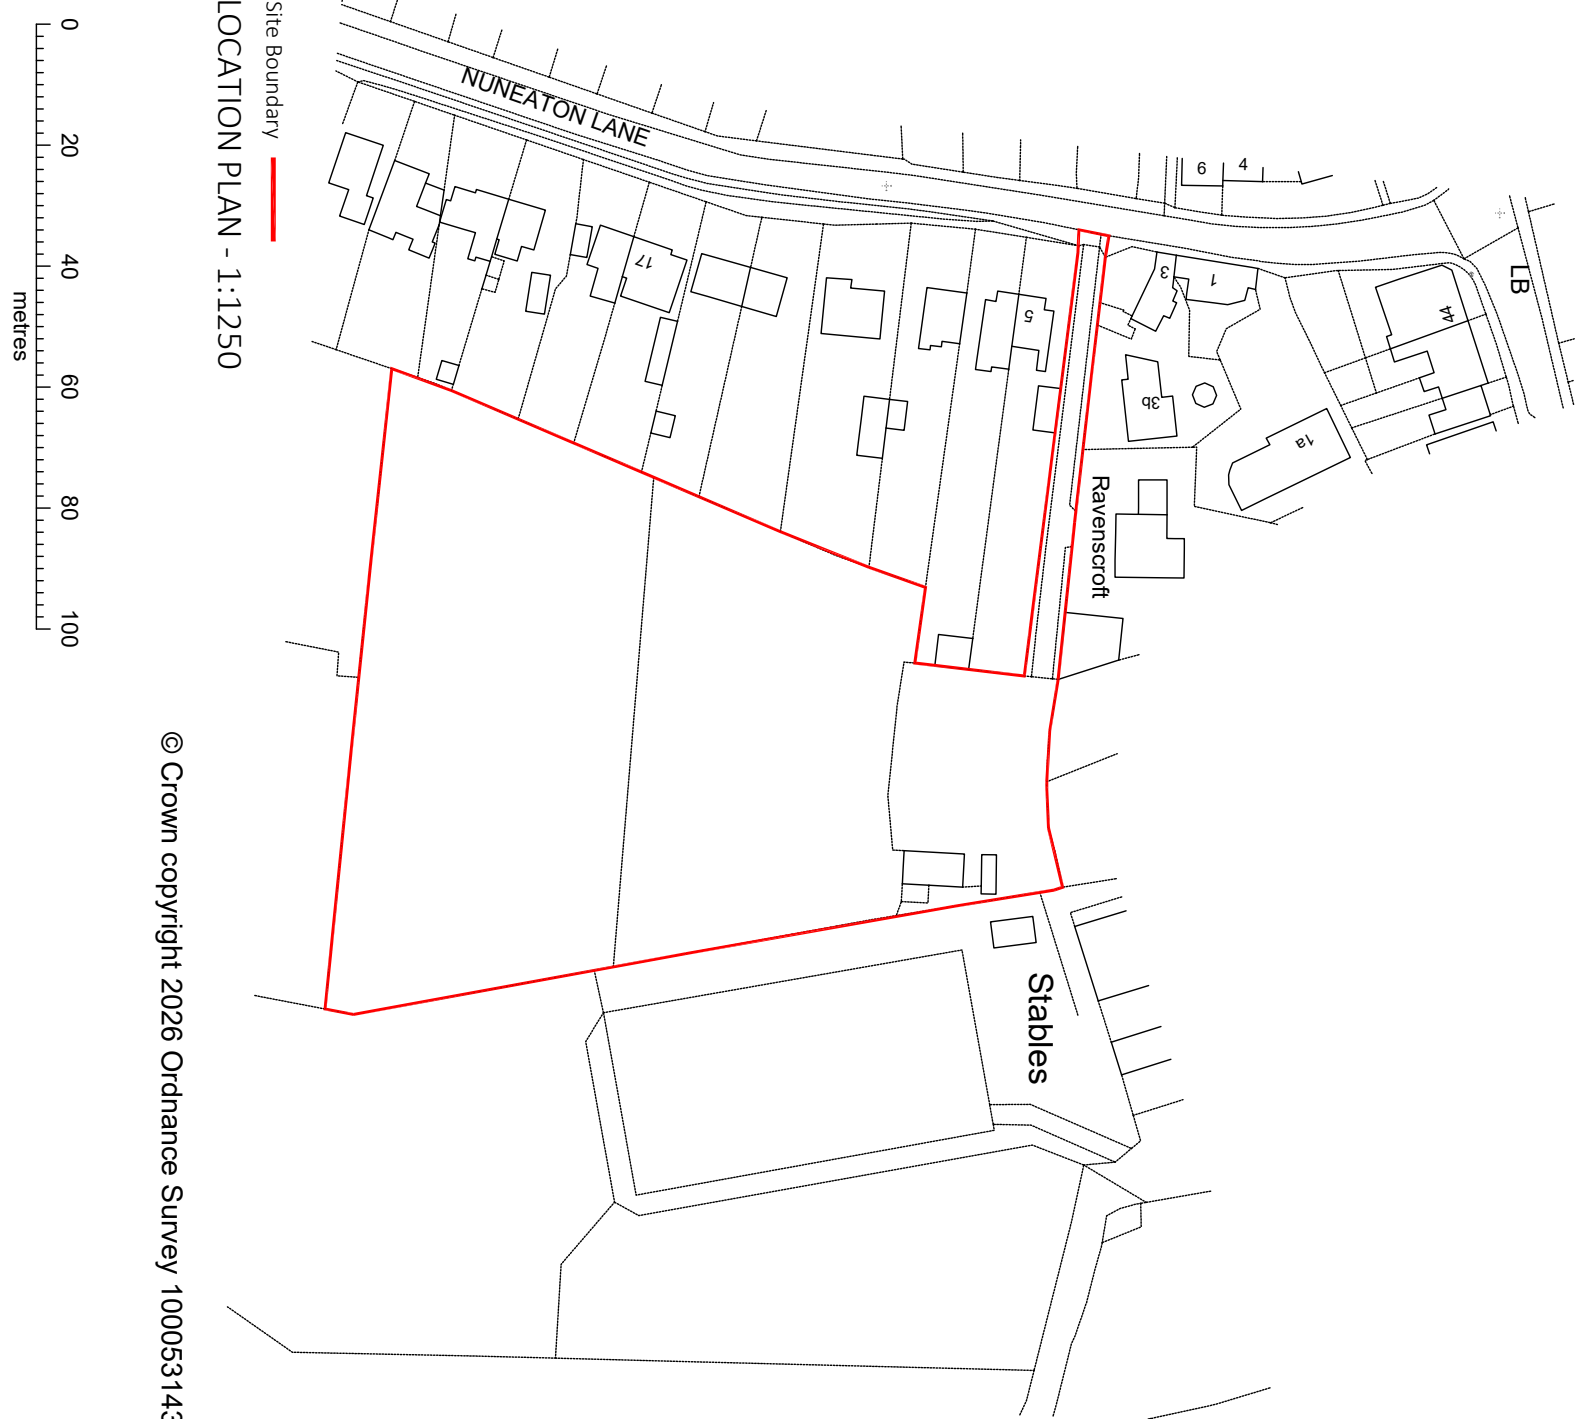


1. Drawings copyright of © Architectural Vistadesigns Ltd
2. Drawings are for information only and should not be used for construction or working drawings.
3. Planning drawings should not be used for the purpose of construction or working drawings.
4. Building Regulations approved drawings are not construction or working drawings.
5. All dimensions must be checked and verified on site before commencing works.
6. OS data may have been used for the purpose of a Planning submission.

Revisions		
Rev	Date	Comments

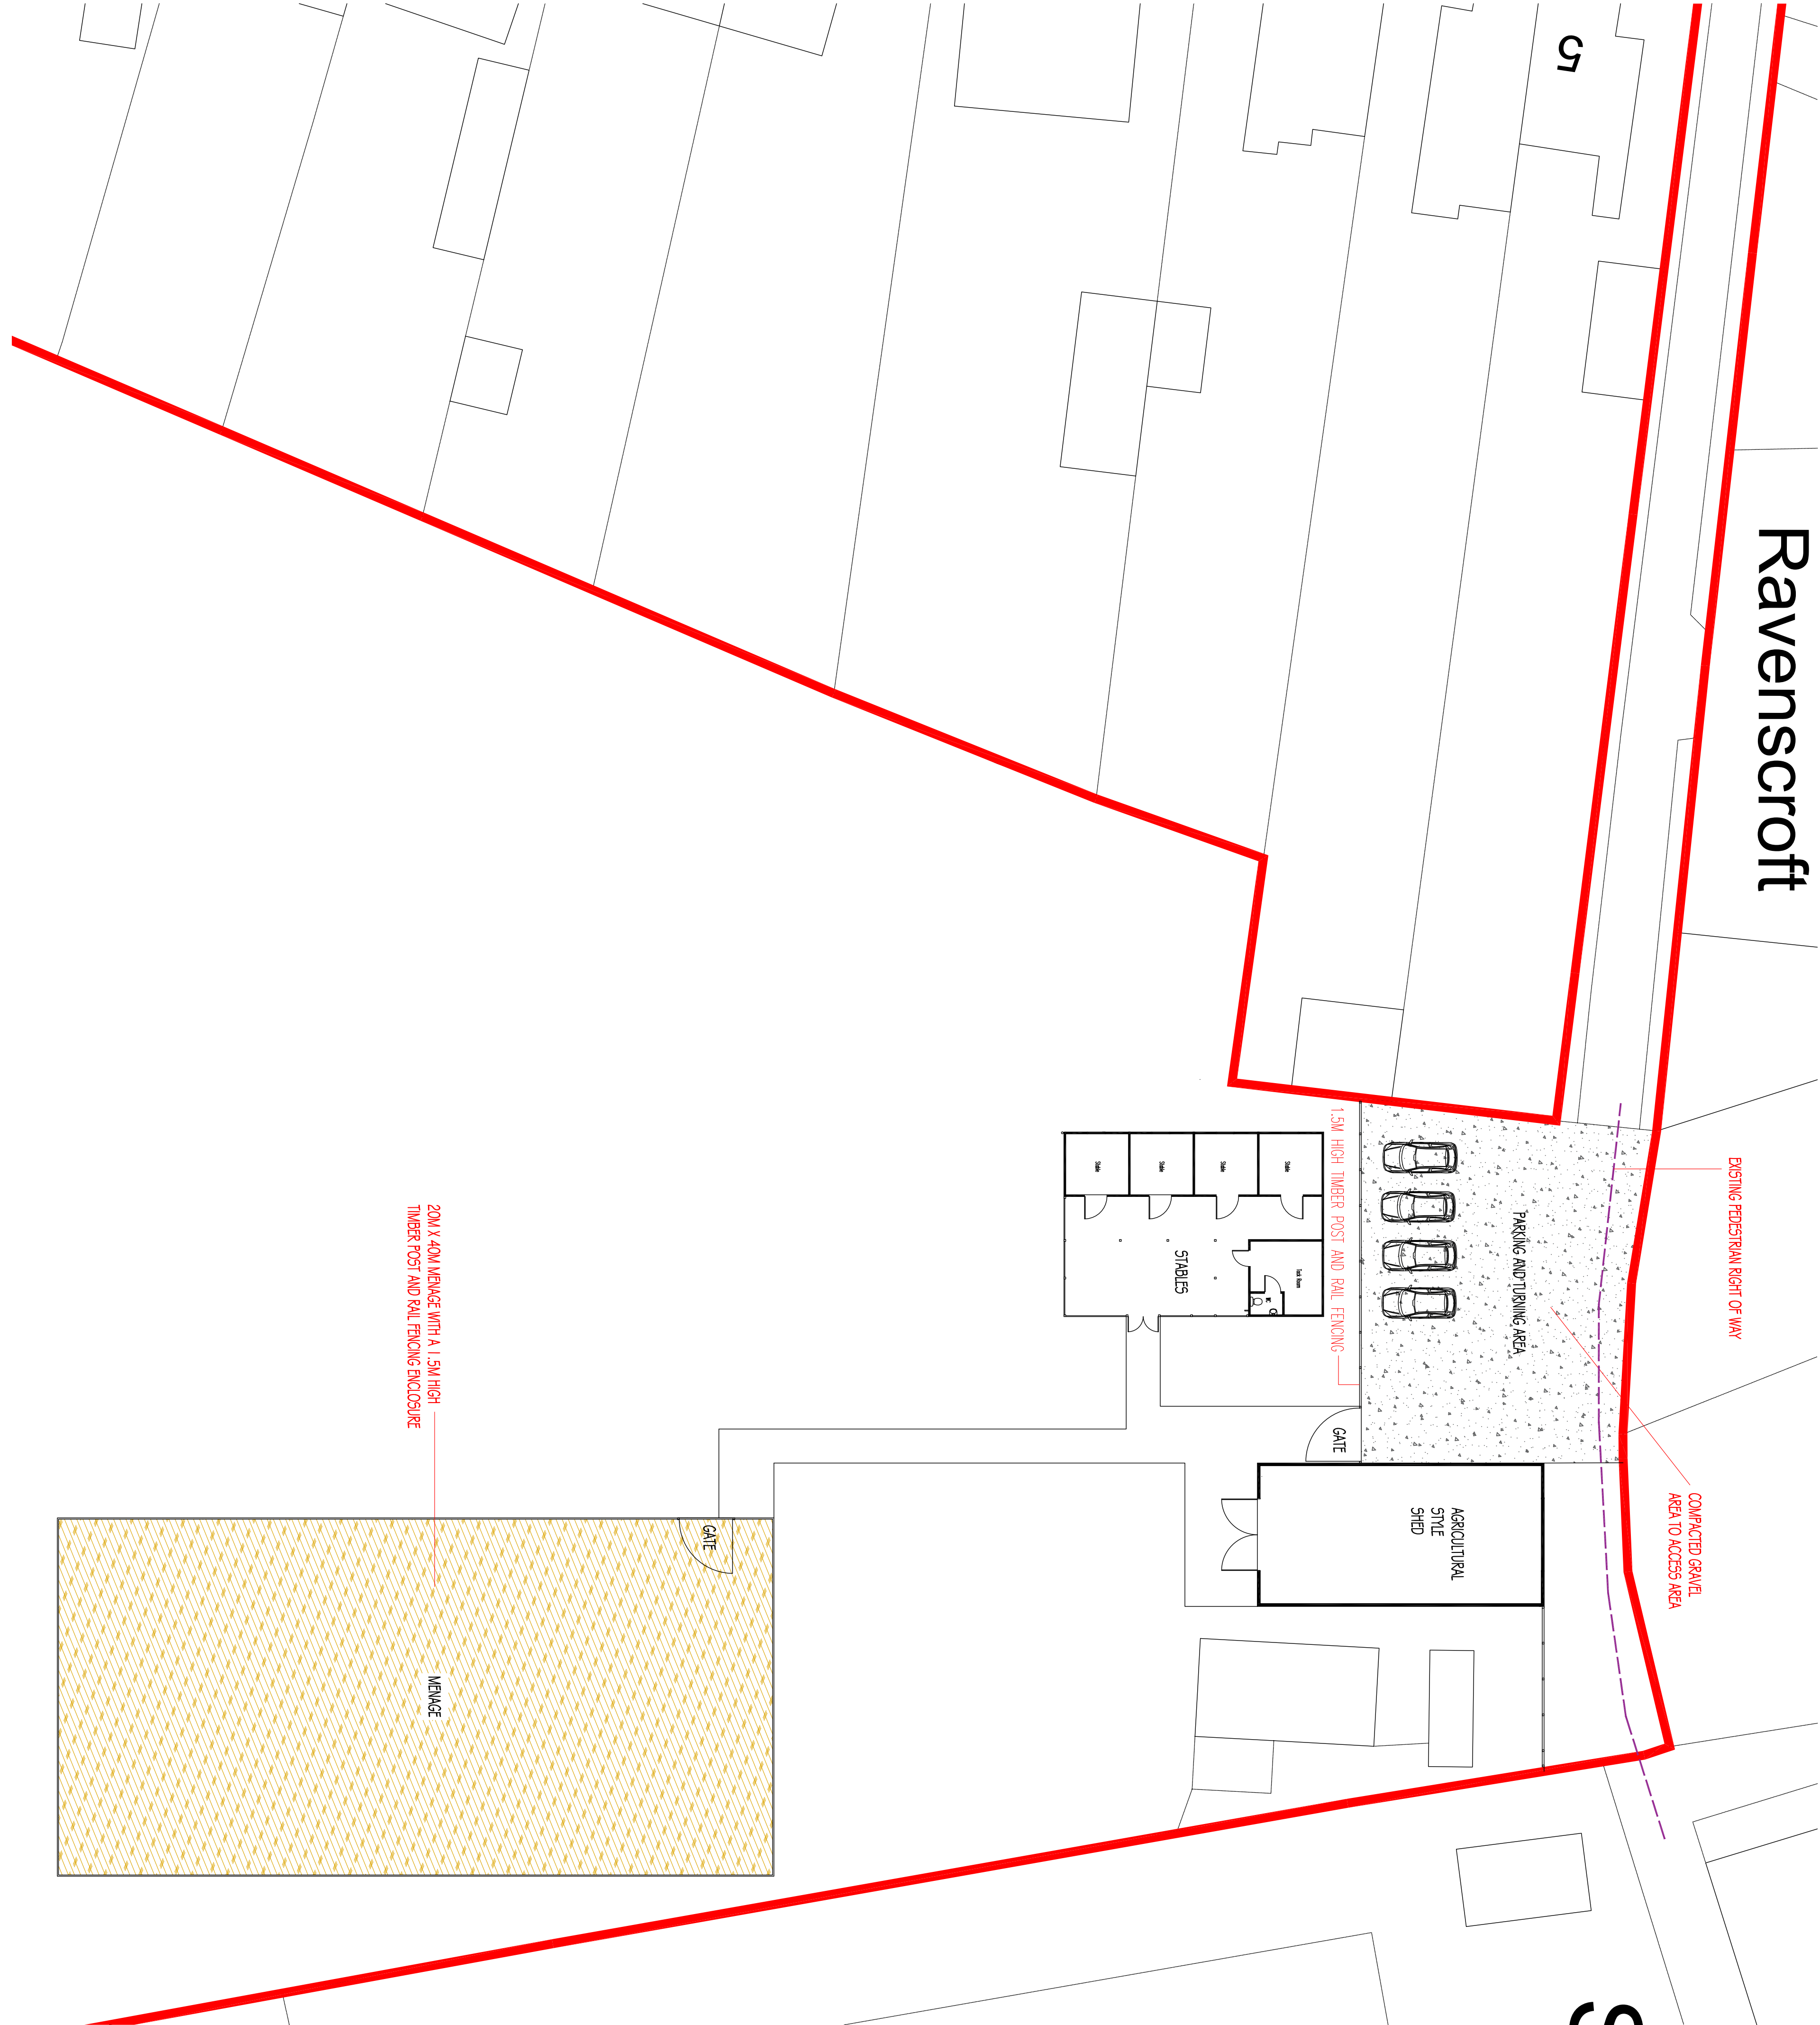

ArchitecturalVistadesigns Ltd
a. The Padlock, 118 Padlock Way, Hindley, Lancs LE10 0BZ
m: 0785 458 2584 t: 01455 698 539
w: www.architecturalvistadesigns.co.uk
e: studio@architecturalvistadesigns.co.uk

Client: Mr West	Dwg Status: PLANNING
Dwg: Proposed Plans	
Project: Proposed Change of use to Horticulture	
Land off Nuneaton Lane, Highnam on the Hill CV13 6AD	
Scale: 1:200, 1:500 & 1:1250 @ A1	
Date: 05.05.2026	Drawn By: map
Dwg No.	Rev.
AVD-962-HLH-PL01	-