



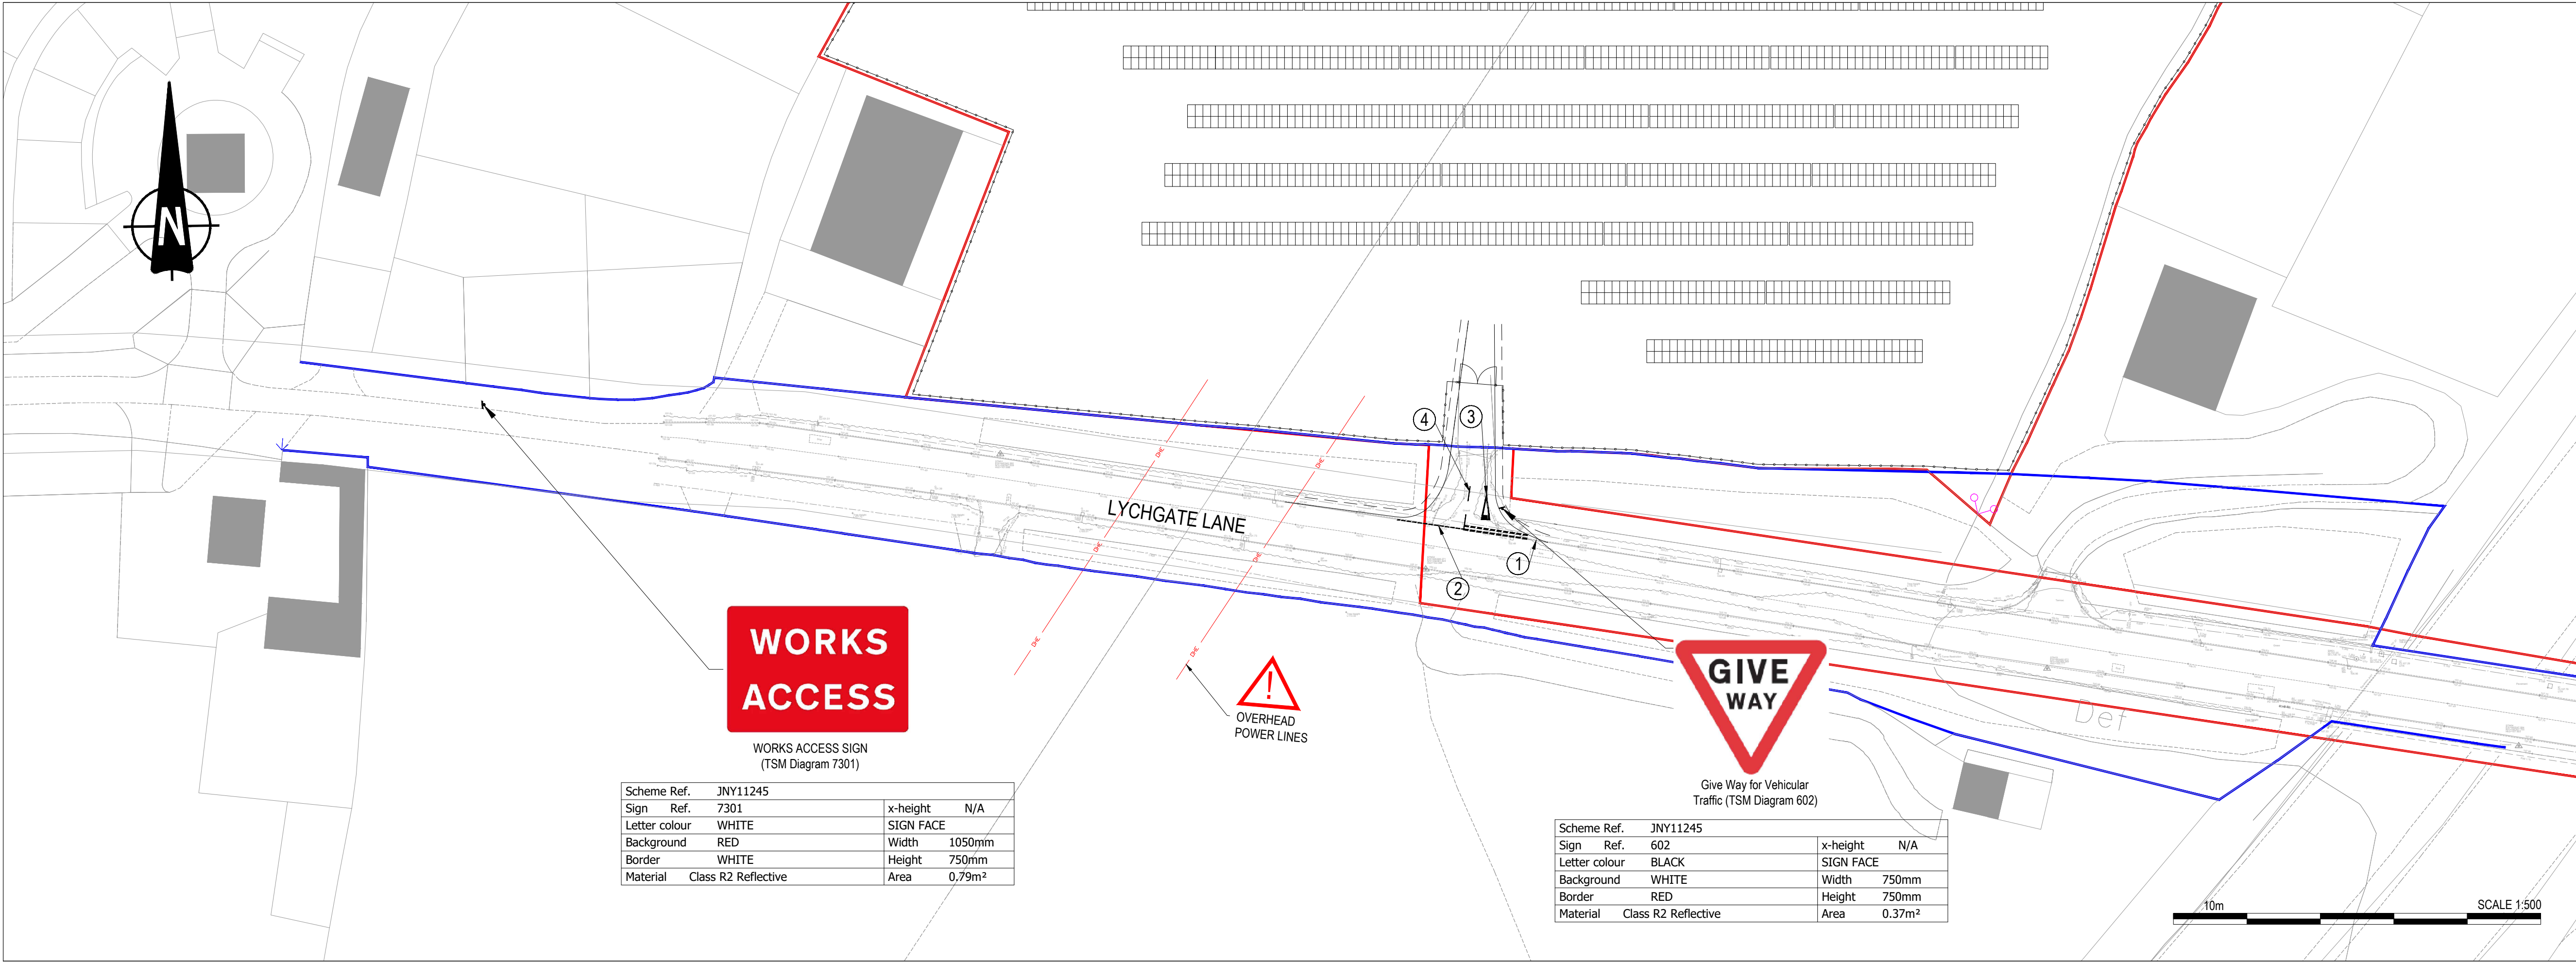

VIEWPORT 1 - PARCEL ACCESS 'A'
SCALE: 1:500

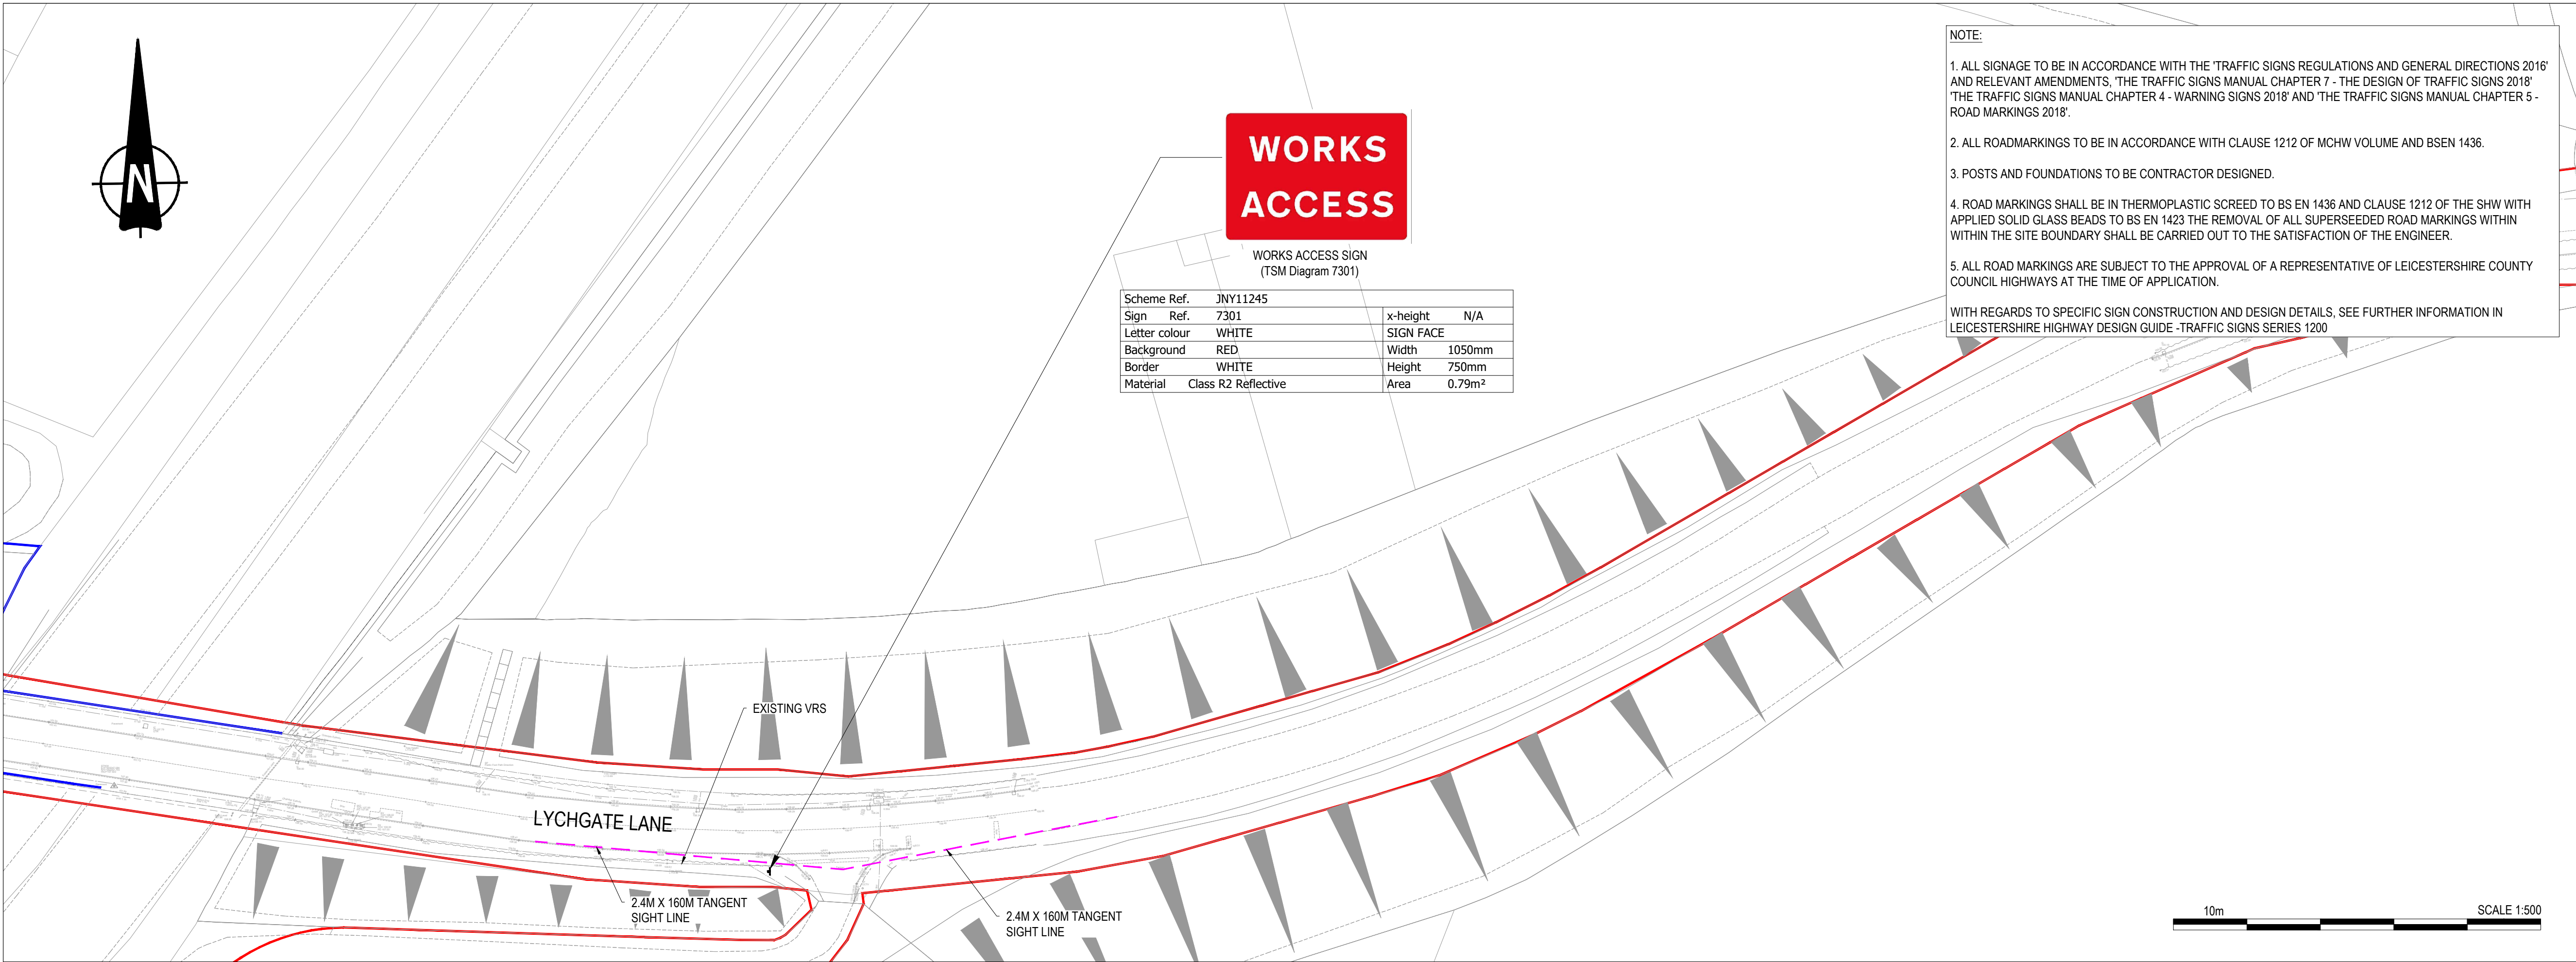



VIEWPORT 2 - PARCEL ACCESS 'A'
SCALE: 1:500

NOTES

1. Verifying Dimensions.
The contractor shall verify dimensions against such other drawings or site conditions as pertain to this part of the work.
2. Existing Services.
Any information concerning the location of existing services indicated on this drawing is intended for general guidance only. It shall be the responsibility of the contractor to determine and verify the exact horizontal and vertical alignment of all cables, pipes, etc. (both underground and overhead) before work commences.
3. Issue of Drawings.
Hard copies, dwf and pdf will form a controlled issue of the drawing. All other formats (dwg, dxf etc.) are deemed to be an uncontrolled issue and any work carried out based on these files is at the recipient's own risk. RPS will not accept any responsibility for any errors arising from the use of these files, either by human error by the recipient, listing of un-dimensioned measurements, compatibility issues with the recipient's software, and any errors arising when these files are used to aid the recipients drawing production, or setting out on site.
4. Datum.

HEALTH AND SAFETY: RESIDUAL RISKS

- IN PARTICULAR THE CONTRACTOR SHOULD BE AWARE OF THE FOLLOWING IN RELATION TO THE S278 WORKS:
1. EXISTING SERVICES - OVERHEAD POWER LINES.
 2. CONSTRUCTION WORKS IN VICINITY OF ADJACENT PROPERTIES.
 3. CONSTRUCTION WORKS WITHIN OR ADJACENT TO PUBLIC HIGHWAYS.
 4. DANGER OF DAMAGING OR DISTURBING WILDLIFE.
 5. MANUAL HANDLING OR LAYING OF KERB STONES.

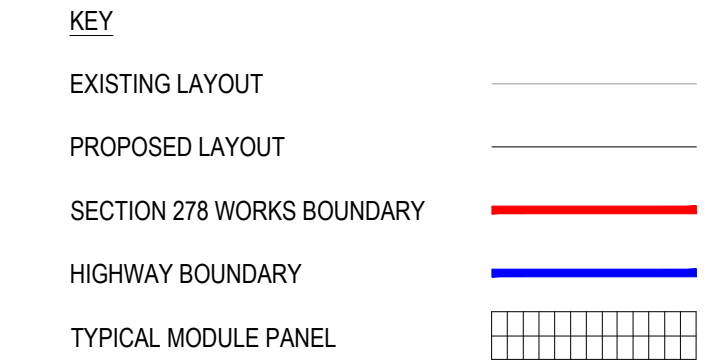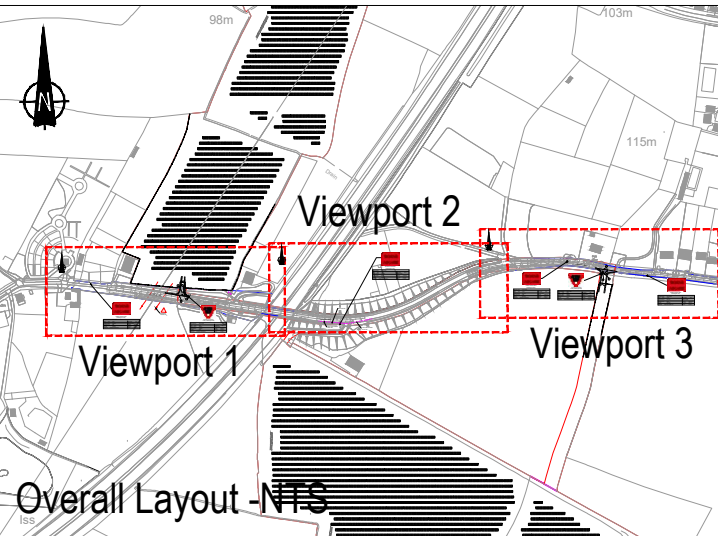

ROAD MARKINGS:

- DIAGRAM 1003: GIVE WAY LINES - 2 NO 200MM WIDE PARALLEL LINES; LINES 300MM APART; 600MM LONG MARK; 300MM LONG GAP; COLOUR WHITE.
- DIAGRAM 1009: EDGE OF CARRIAGEWAY AT A ROAD JUNCTION - 1 NO. LINE 100MM WIDE 600MM LONG MARK; 300MM LONG GAP. COLOUR WHITE.
- DIAGRAM 1023: GIVE WAY TRIANGLE - 1250MM WIDE X 3750MM LONG; COLOUR WHITE
- DIAGRAM 1004: HAZARD WARNING LINE - 1 NO. 100MM WIDE LINE; 4000MM LONG MARK; 2000MM LONG GAP; COLOUR WHITE

ALL WORKS TO BE CONSTRUCTED IN ACCORDANCE WITH THE MANUAL OF CONTRACT DOCUMENTS FOR HIGHWAY WORK AND LEICESTERSHIRE COUNTY COUNCIL HIGHWAY SPECIFICATION

A	Sign location update RSA2 (VP2)	BW	03.02.25
rev	amendments	check	date

rps Elmwood House
74 Boucher Road
Belfast
BT12 6RZ

T +44 (0) 28 90 667914
F +44 (0) 28 90 668286
W www.rpsgroup.com/ireland
E ireland@rpsgroup.com

Client

Elgin Energy EsCo Ltd

Project
Aston Flamville

Title
Proposed Signage & Road Markings
Sheet 1 of 2

Project Number	Sheet Size	Drawing Scale
JNY11245	A1	1:500

Drawing Number
RPS-HMK-XX-DR-HE-1200-1040

Drawn By	Status	Revision
CH	Preliminary	A

Checked By	Approved By	Date
CO'C	BD	December 24