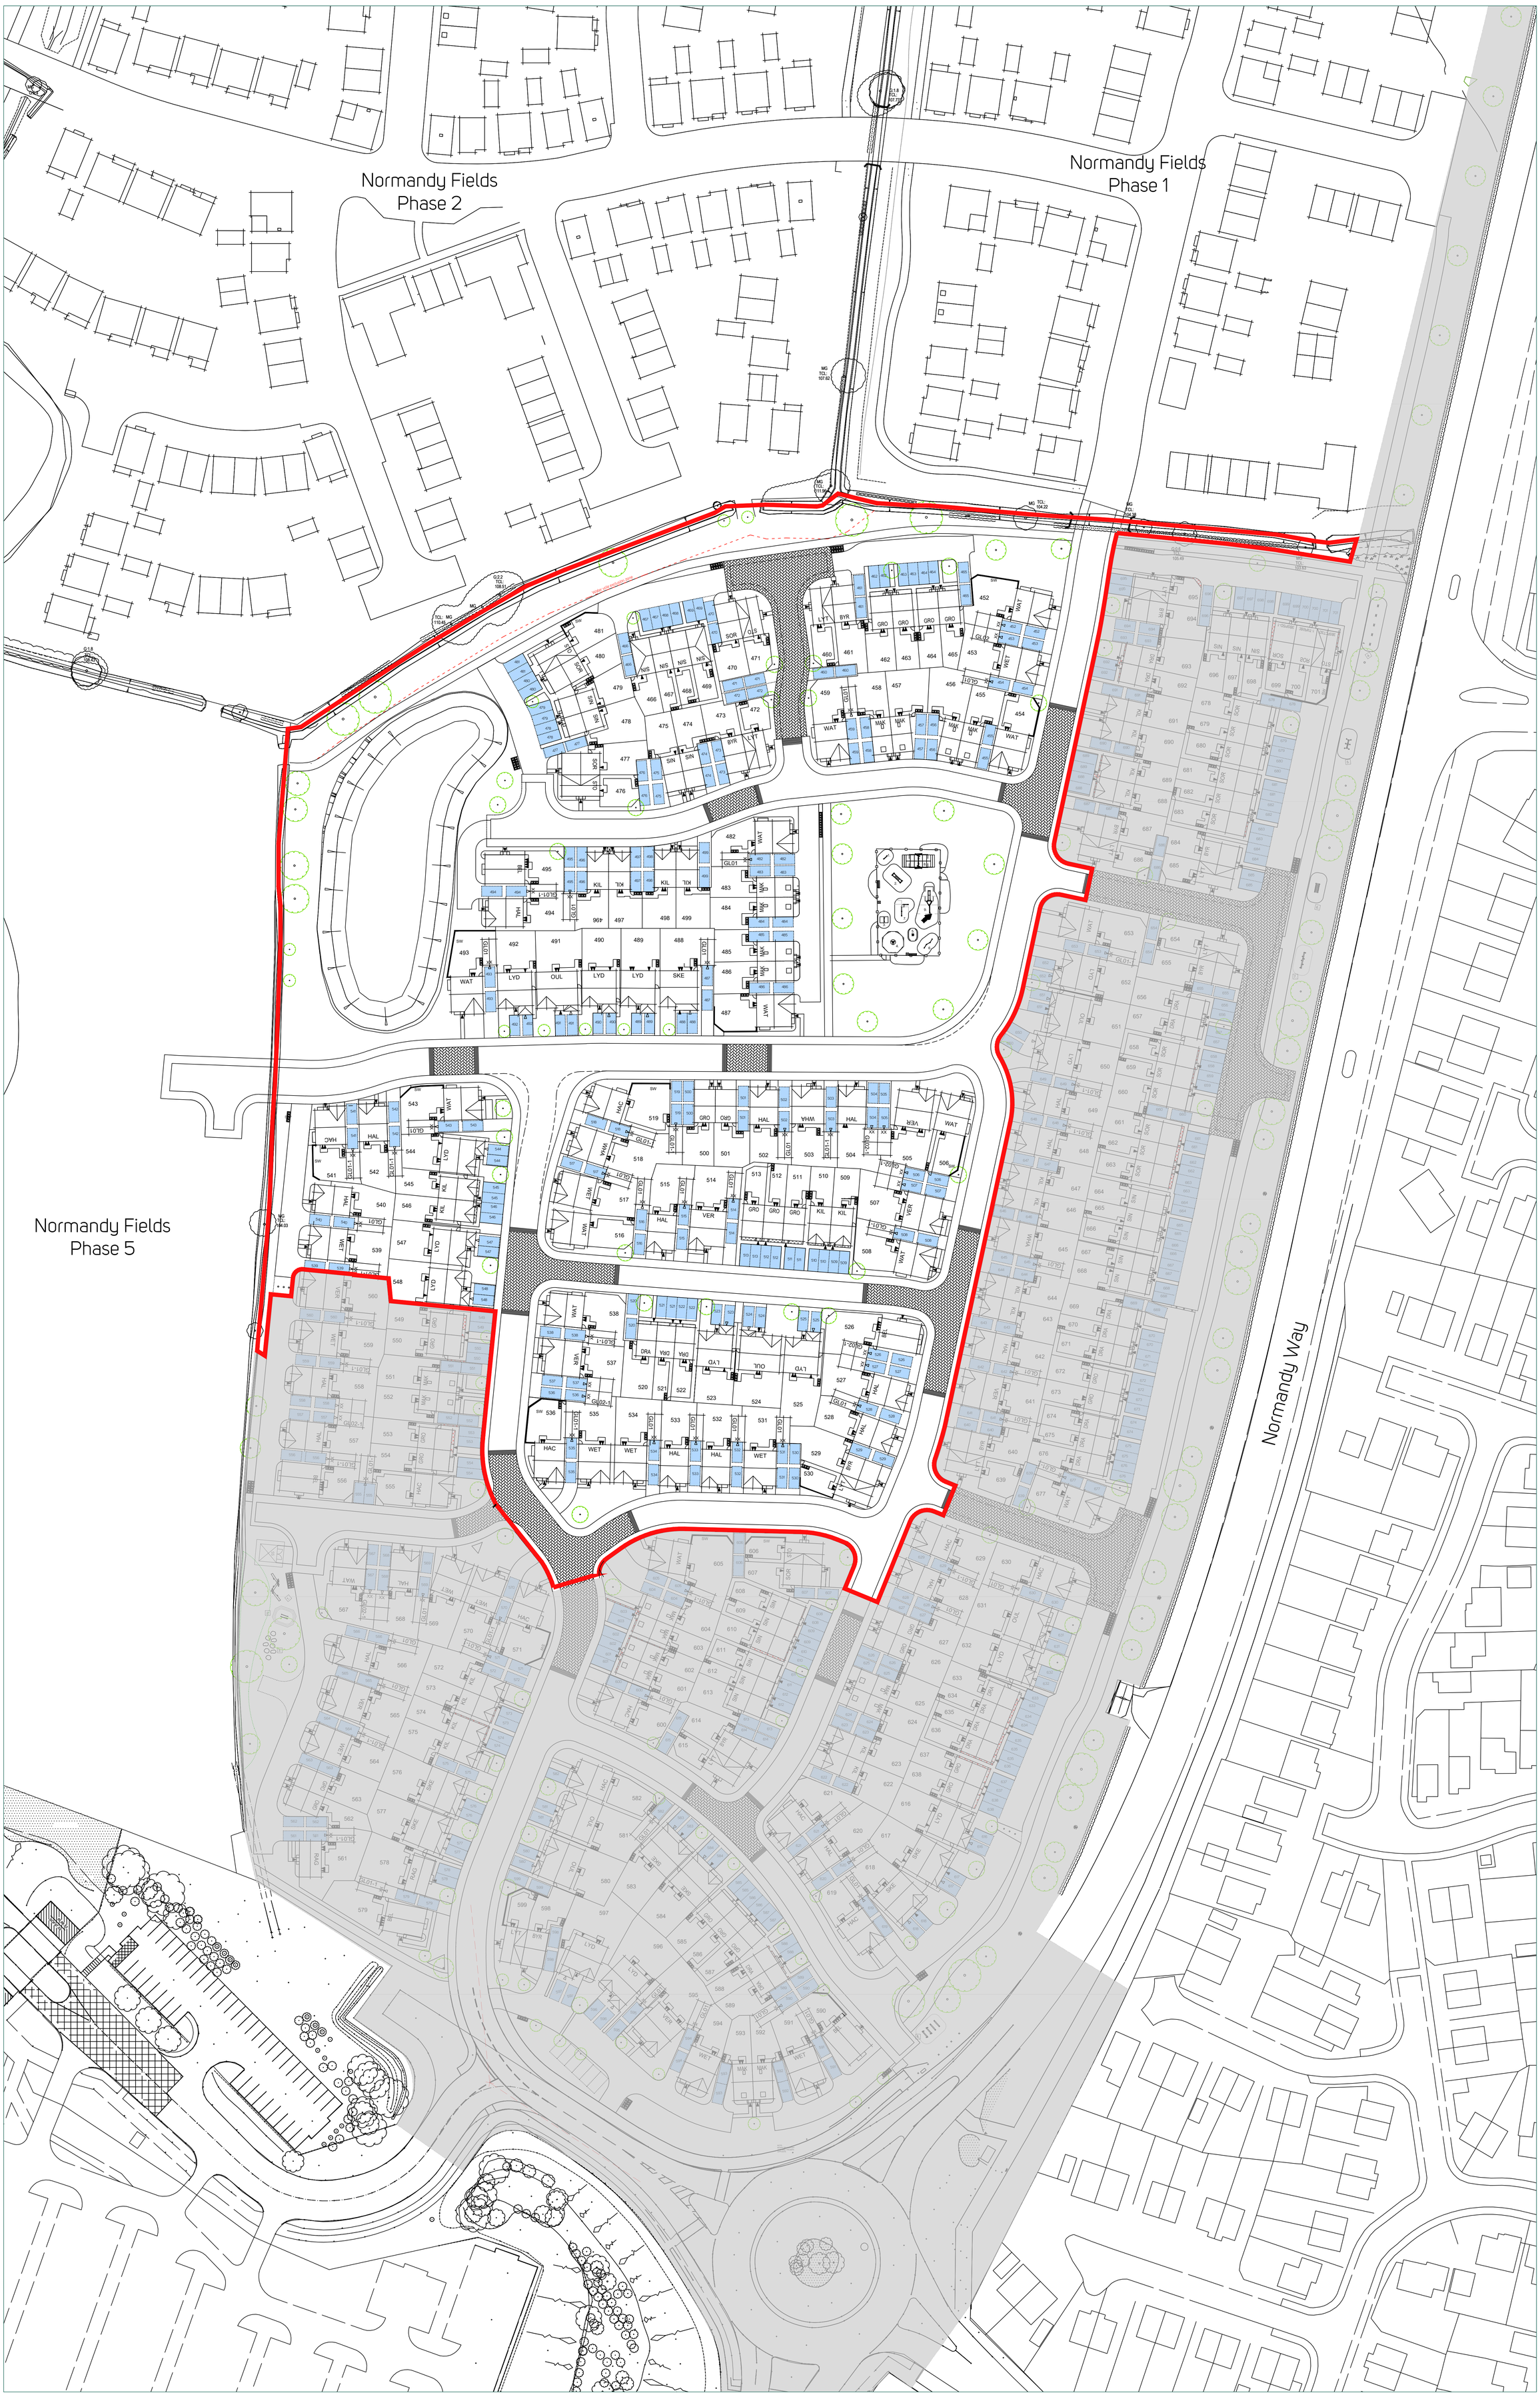

PARKING PROVISION

Private parking spaces provided indicated thus:-

Total On-Site plot allocated parking =194 spaces

Key

0 10 20 m

BLOOR HOMES

nineteen47
CHARTERED TOWN PLANNERS & URBAN DESIGNERS

Project
Hinckley West - Phase 4

Drawing Title
Car Parking Schedule

Project Code	Drawing Nr	Rev	Drawing Scale
n1787	RM-402	D	1:500 @ A0