


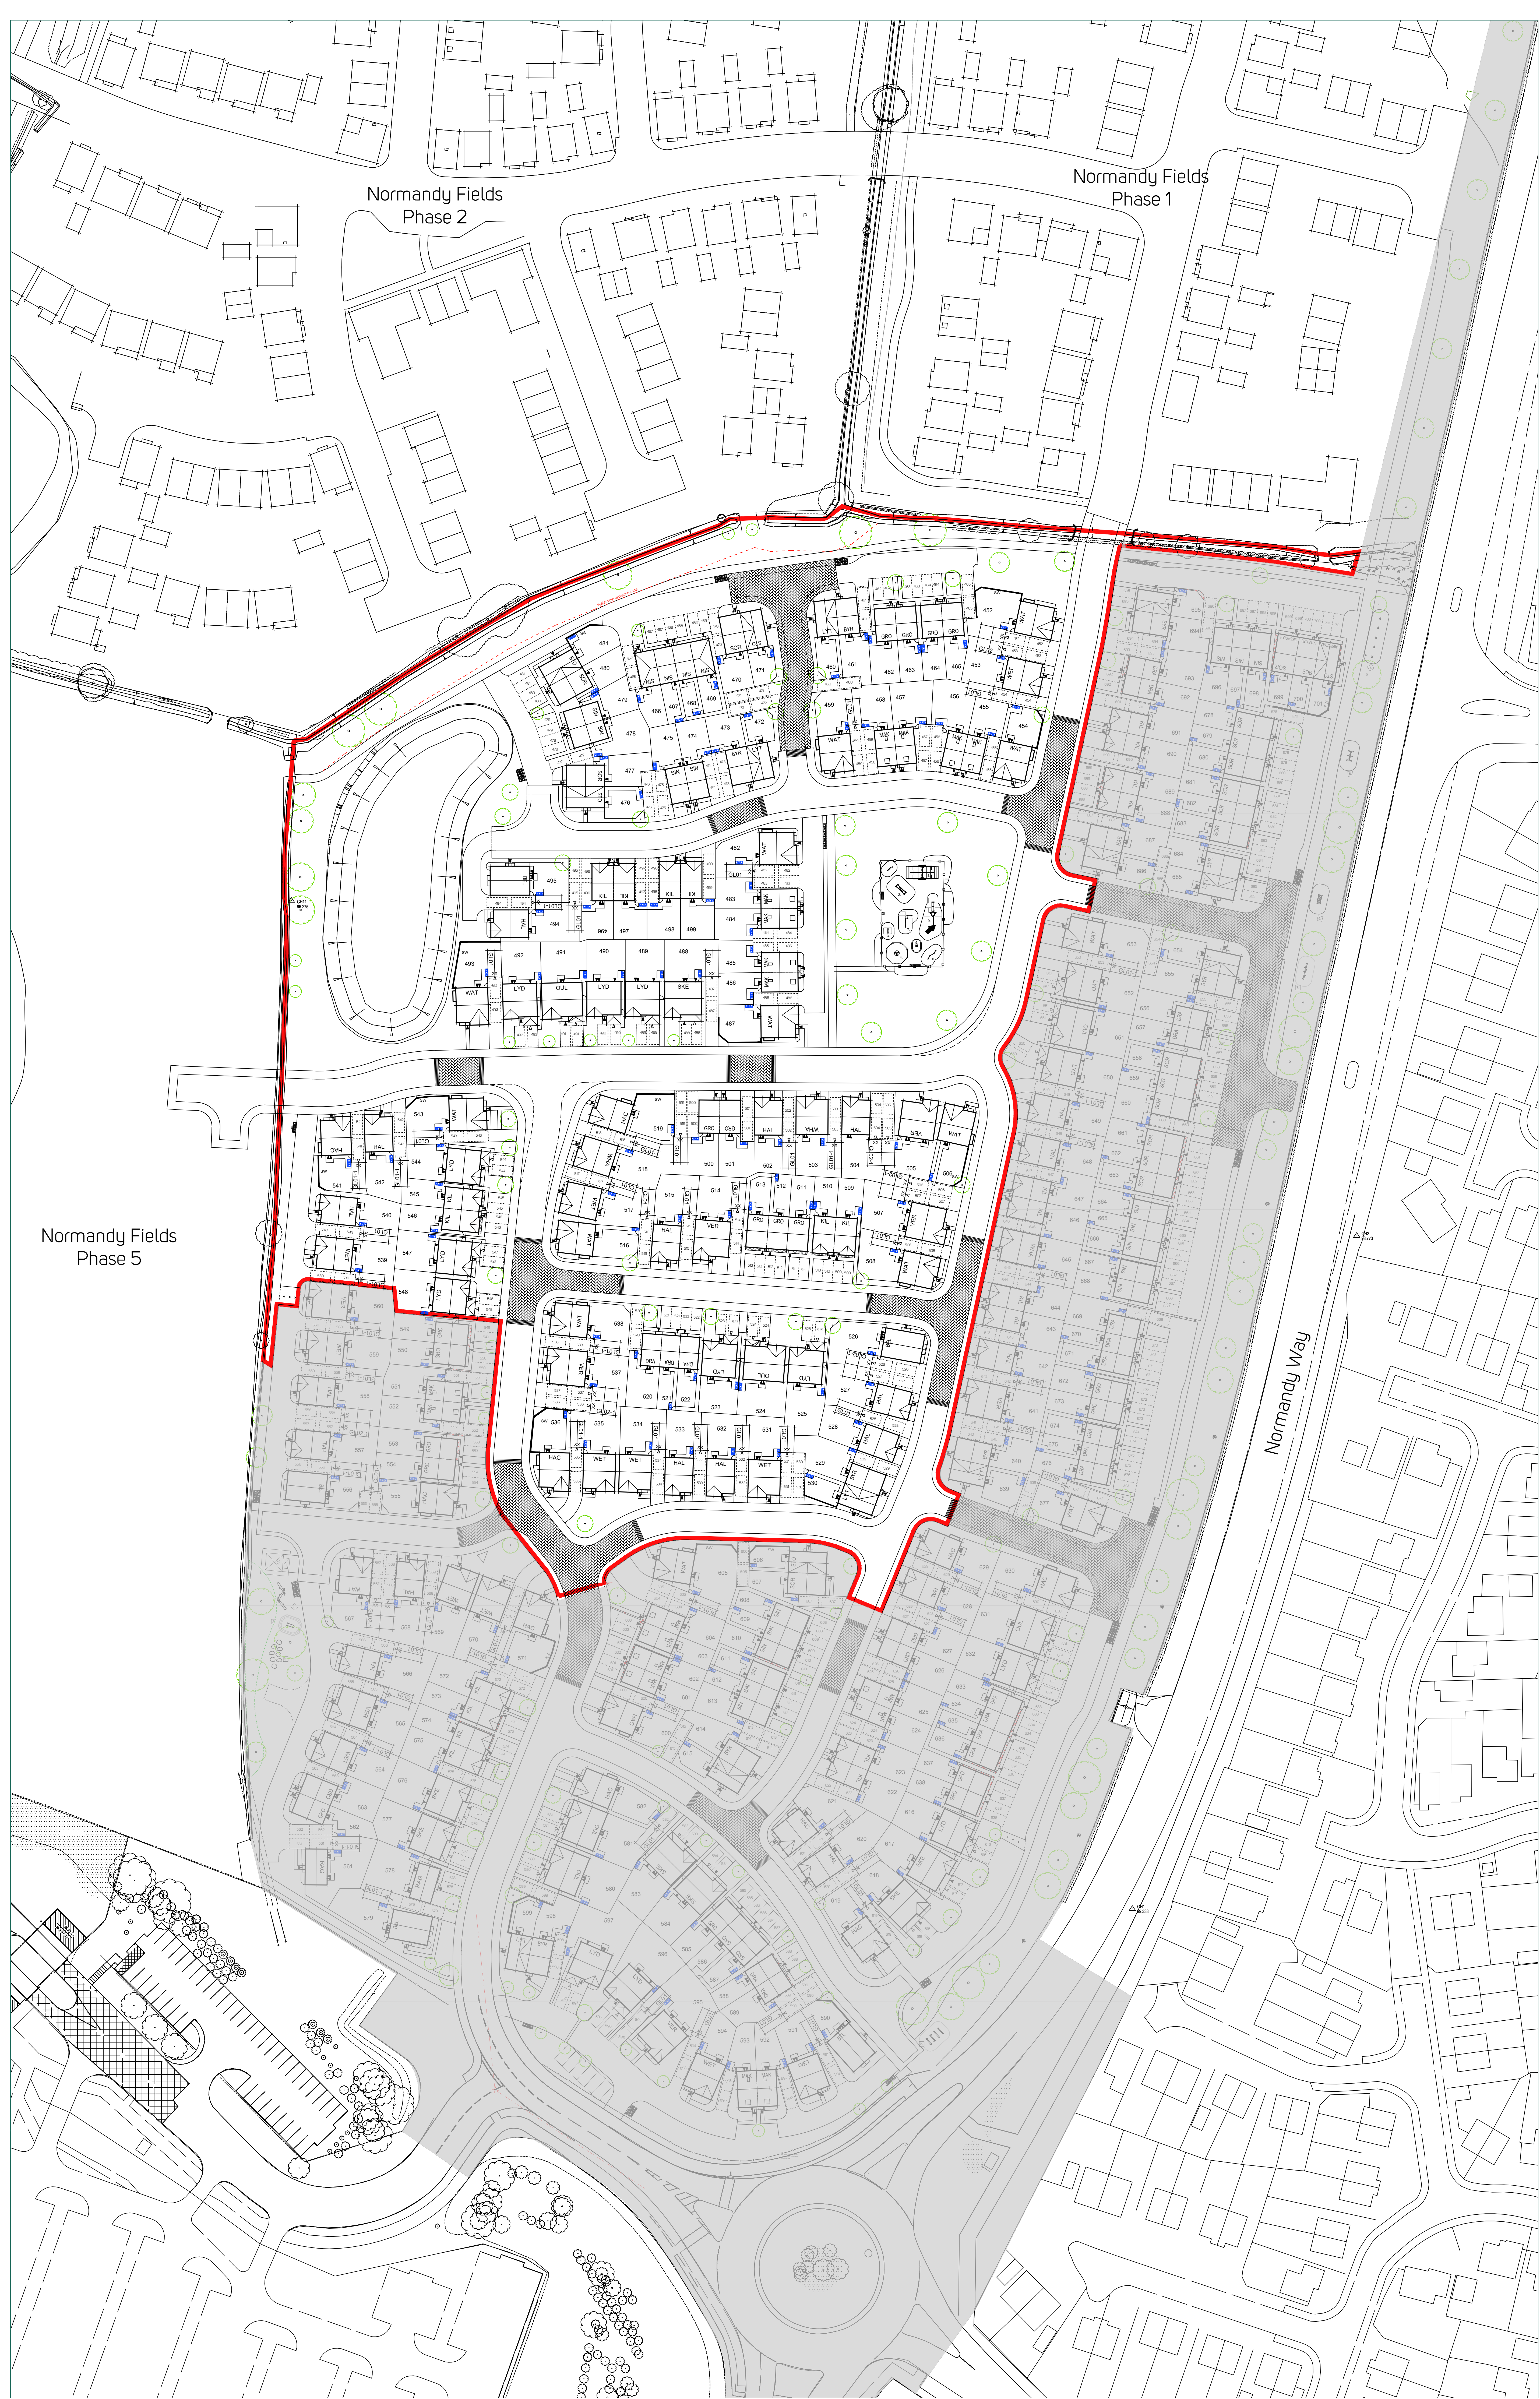

Refuse Provision

Wheelie bins provided (3 no.) :- 

Bins to be sited on paving slab based positioned in accordance with Item 5.6 of the current Waste Management Design Guide

BCPs provided on private drive sited so that the distance householders are required to carry refuse does not usually exceed 30m). BCPs should be within 25m of the waste collection point specified by the waste collection authority.