


HINCKLEY WEST PH4

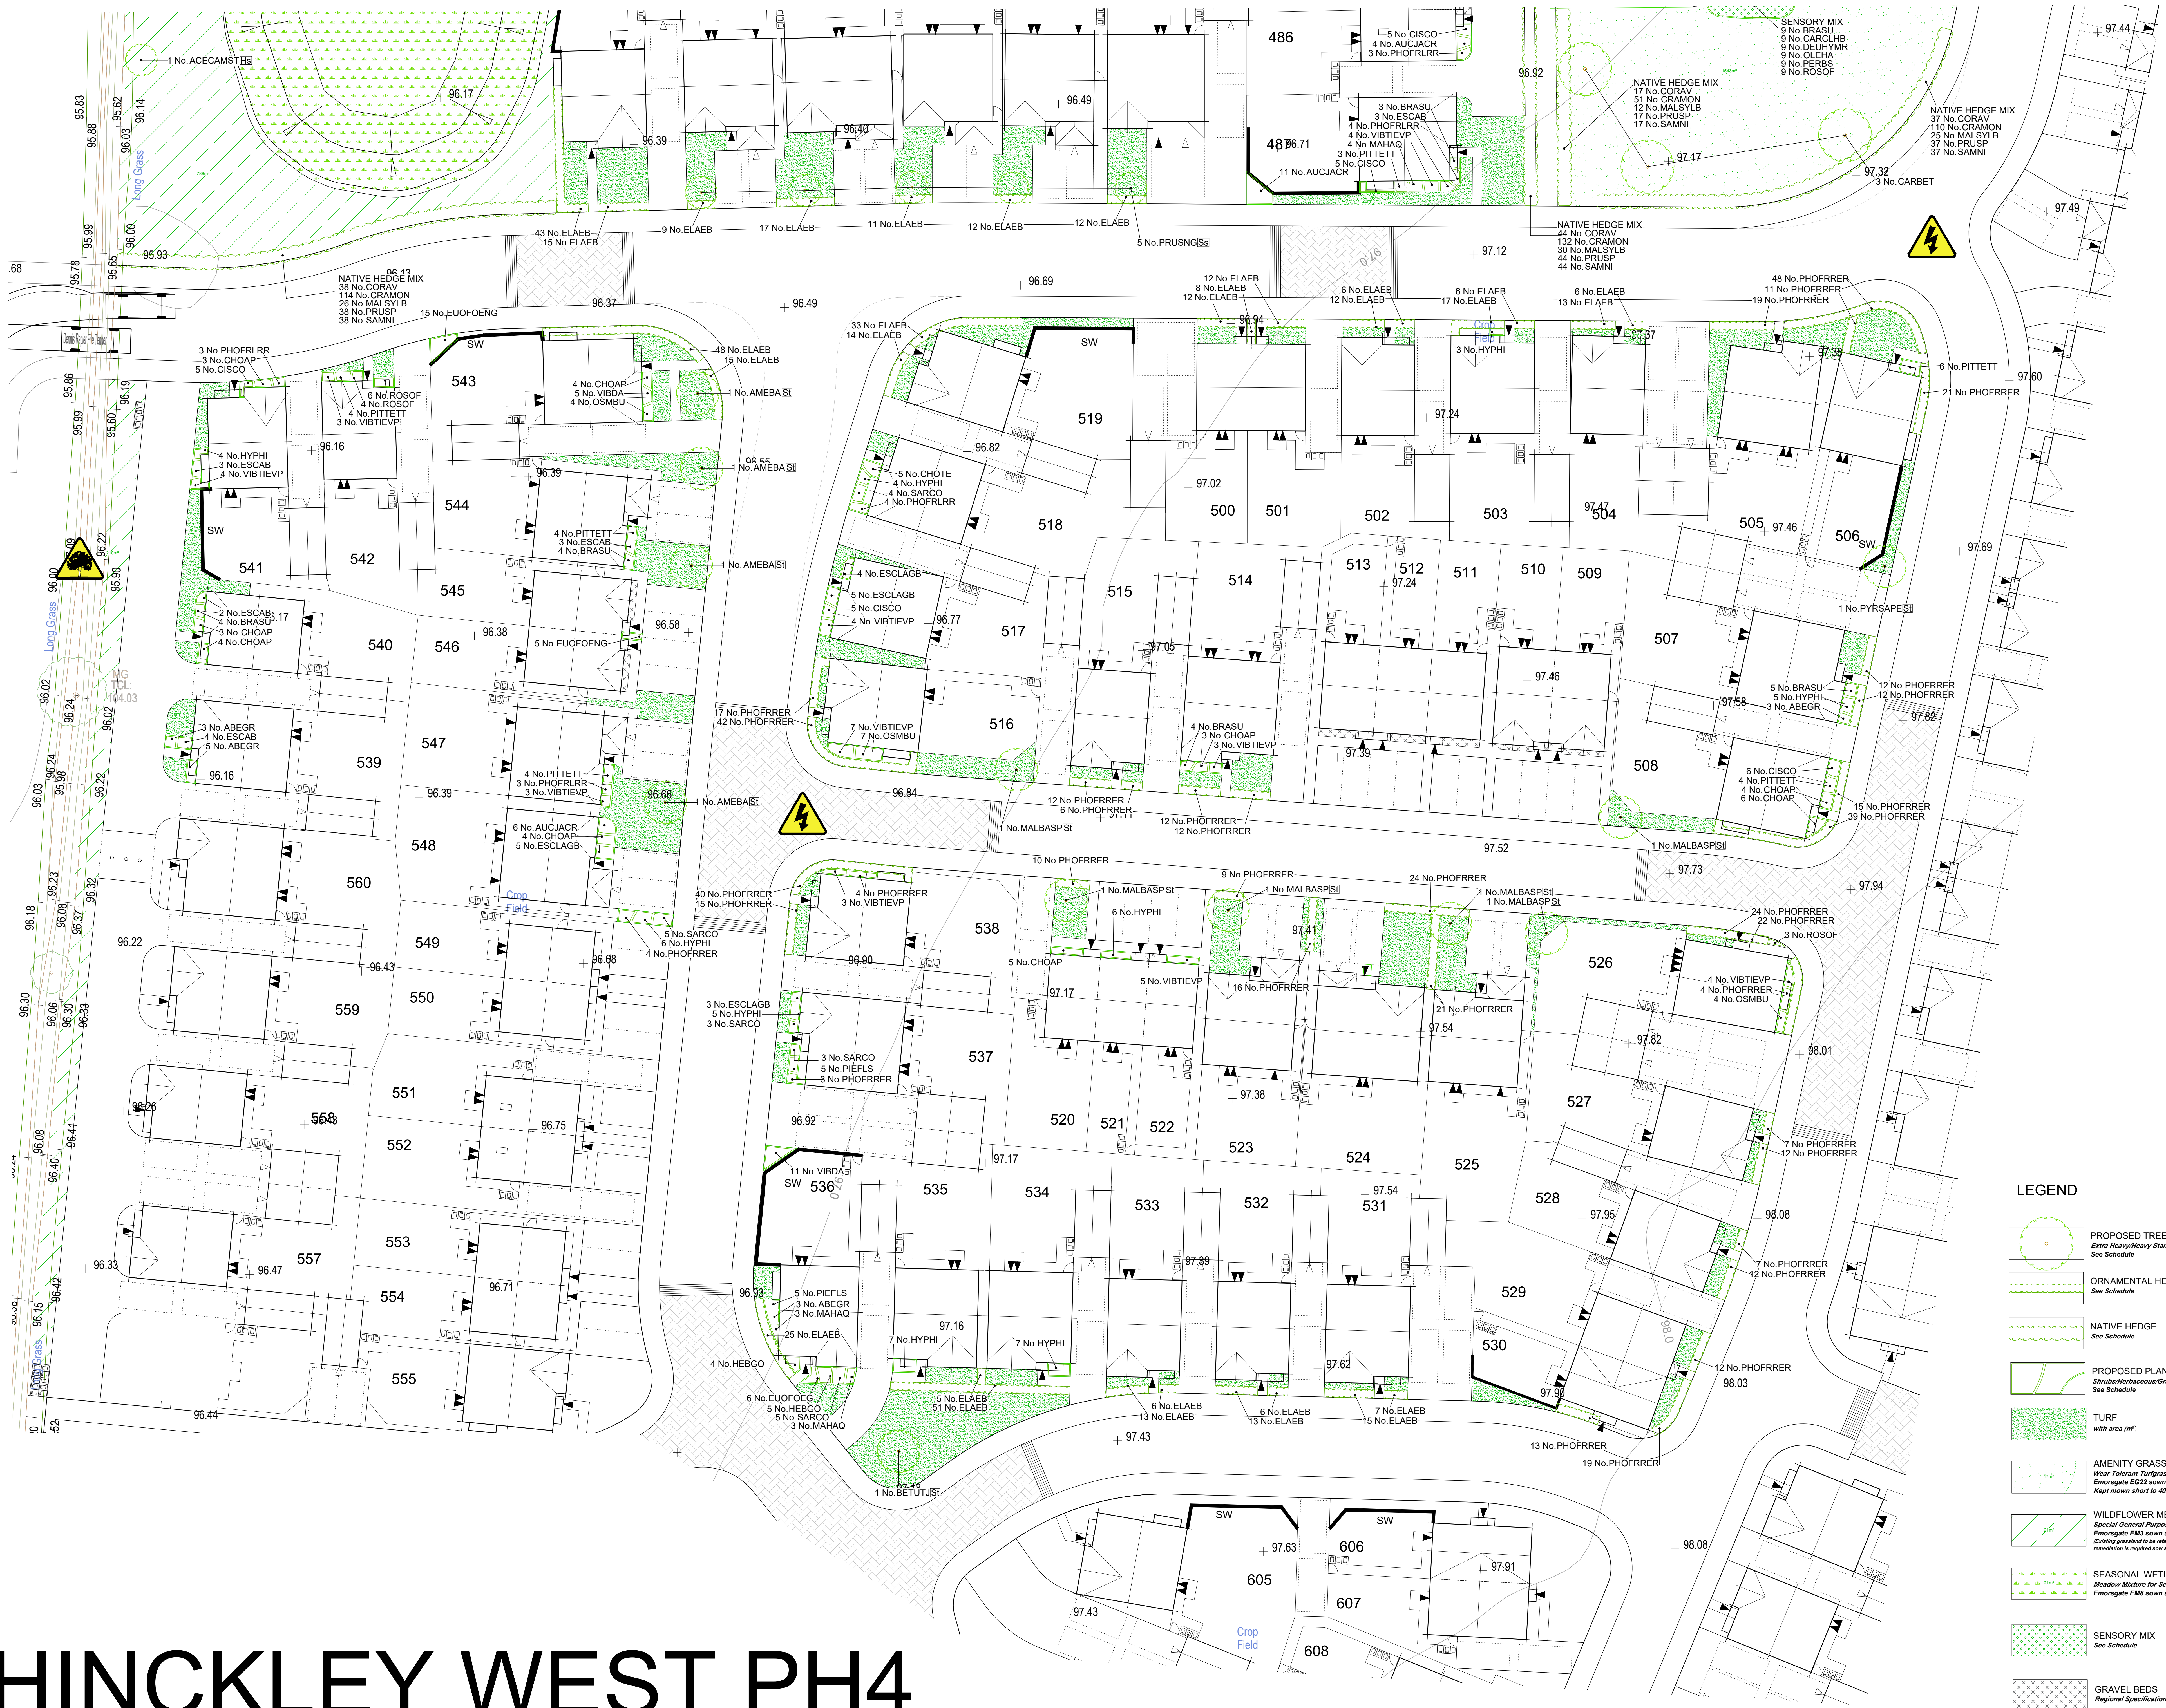


THIS DRAWING IS TO BE READ IN CONJUNCTION WITH
SEPERATE GROUP / SITE SPECIFIC CONSTRUCTION
NOTES AND MATERIALS SPECIFICATION.



DRAWING NOTES

all tree and shrub locations and species must be taken into consideration by the project engineer. The project engineer to ensure that foundation and structural design is in accordance with the design of Chapter 4 of the MHBC Standards that the Landscape Contractor must ensure that the landscape material is planted in the locations shown and with NO SUBSTITUTIONS made without consulting the Group Landscape Design Department. It is the Landscape Contractor's responsibility to ensure that all underground services have been located and identified in advance of free pit excavation so that no services are damaged or compromised. The contractor is responsible for ensuring that all existing trees, species or specifications are approved by the Group Landscape Design Department. Underground service strips are to be kept free of all plant material. Contractors must comply with all Health and safety regulations and be aware of the project/site specific information including referring to the information set out in the CDM drawings.

SHEET LAYOUT
LOCATION PLAN
NOT TO SCALE

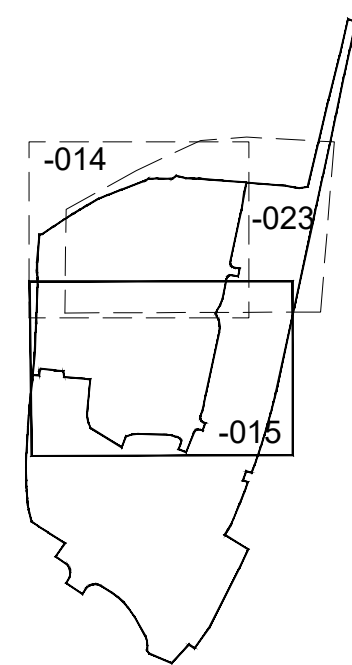


CDM LEGEND

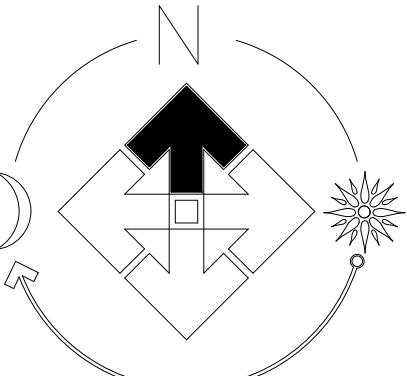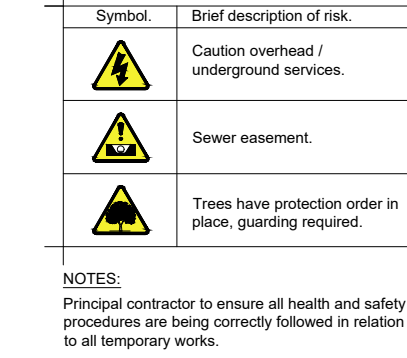

PLOT NUMBER
SHEET REF.

EM100-LS-014 (Plots 1-48)
EM100-LS-015 (Plots 49-97)

LEGEND

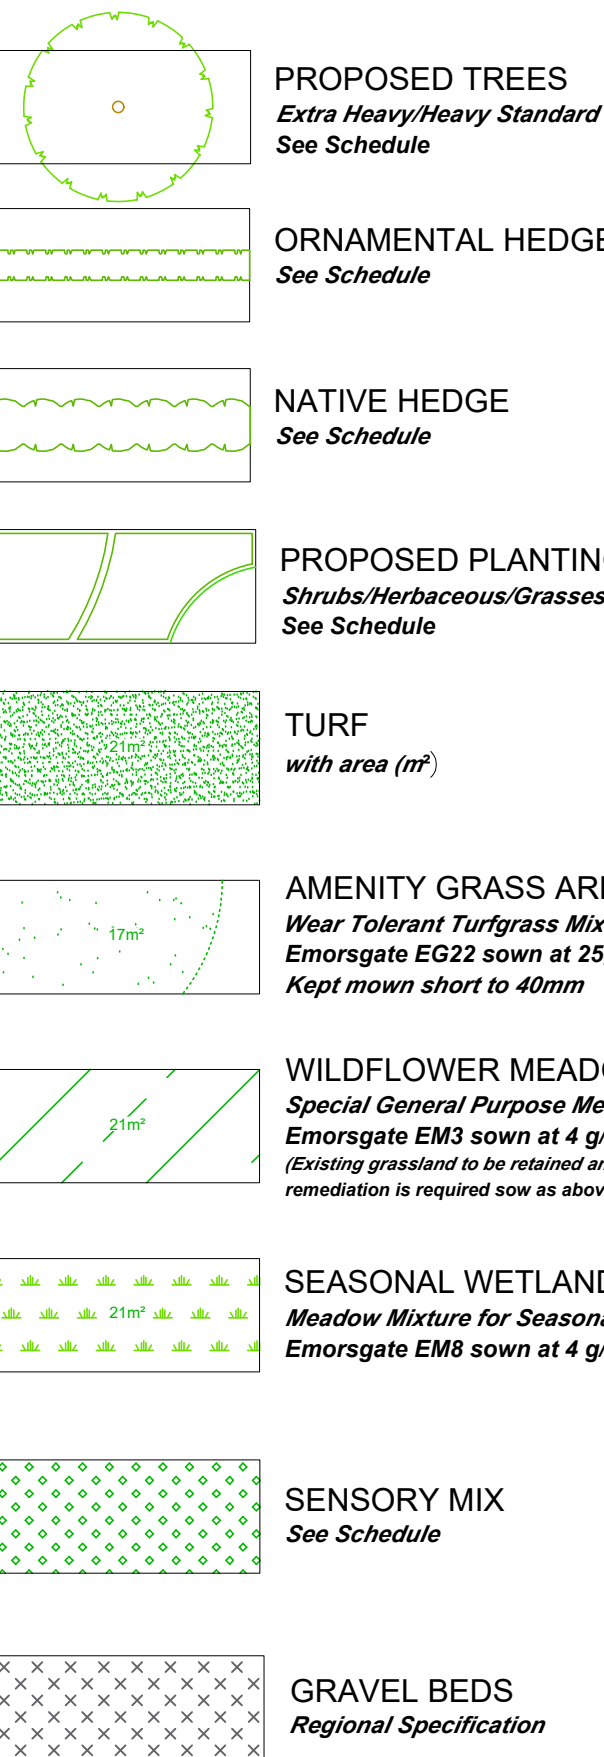

FOR SPECIFICATION,
PLANTING DETAILS &
SCHEDULE SEE DRAWING
EM100-LS-016

Revision	Date
a	Updated to the most recent layout and boundary.
b	Updated to the most recent layout.
c	Planting added around the LEAP.
d	Updated to the most recent boundary.
e	Updated to the most recent boundary.
f	Updated to the most recent layout.
g	Updated to the most recent layout.
h	Updated to the most recent layout.
i	Updated to the most recent layout.
j	Updated to the most recent layout.

Job. Hinckley West

File. POS/Plot/Site

Scale. 1:200 @A0	Drawn
------------------	-------

Date.	Jan 2023	Ch
-------	----------	----

THIS DRAWING AND THE BUILDING WORKS DEPICTED ARE THE COPYRIGHT OF J.S.BLOOR (SERVICES) LIMITED AND MAY NOT BE REPRODUCED OR AMENDED EXCEPT BY WRITTEN PERMISSION. NO LIABILITY WILL BE ACCEPTED FOR AMENDMENTS MADE BY OTHER PERSONS



Drawing No. EM100-LS-015