




LEGEND

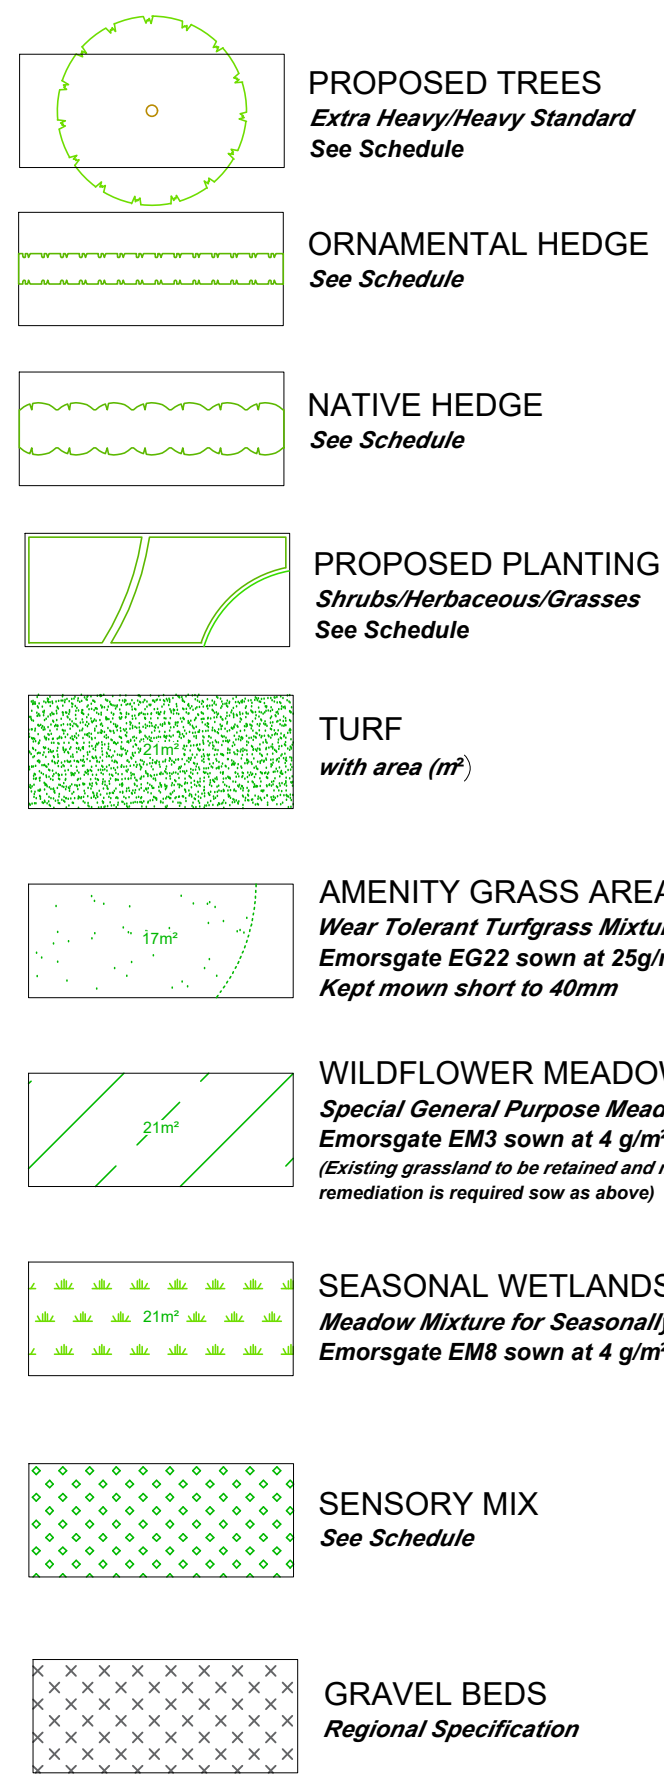

PLAY AREA LEGEND

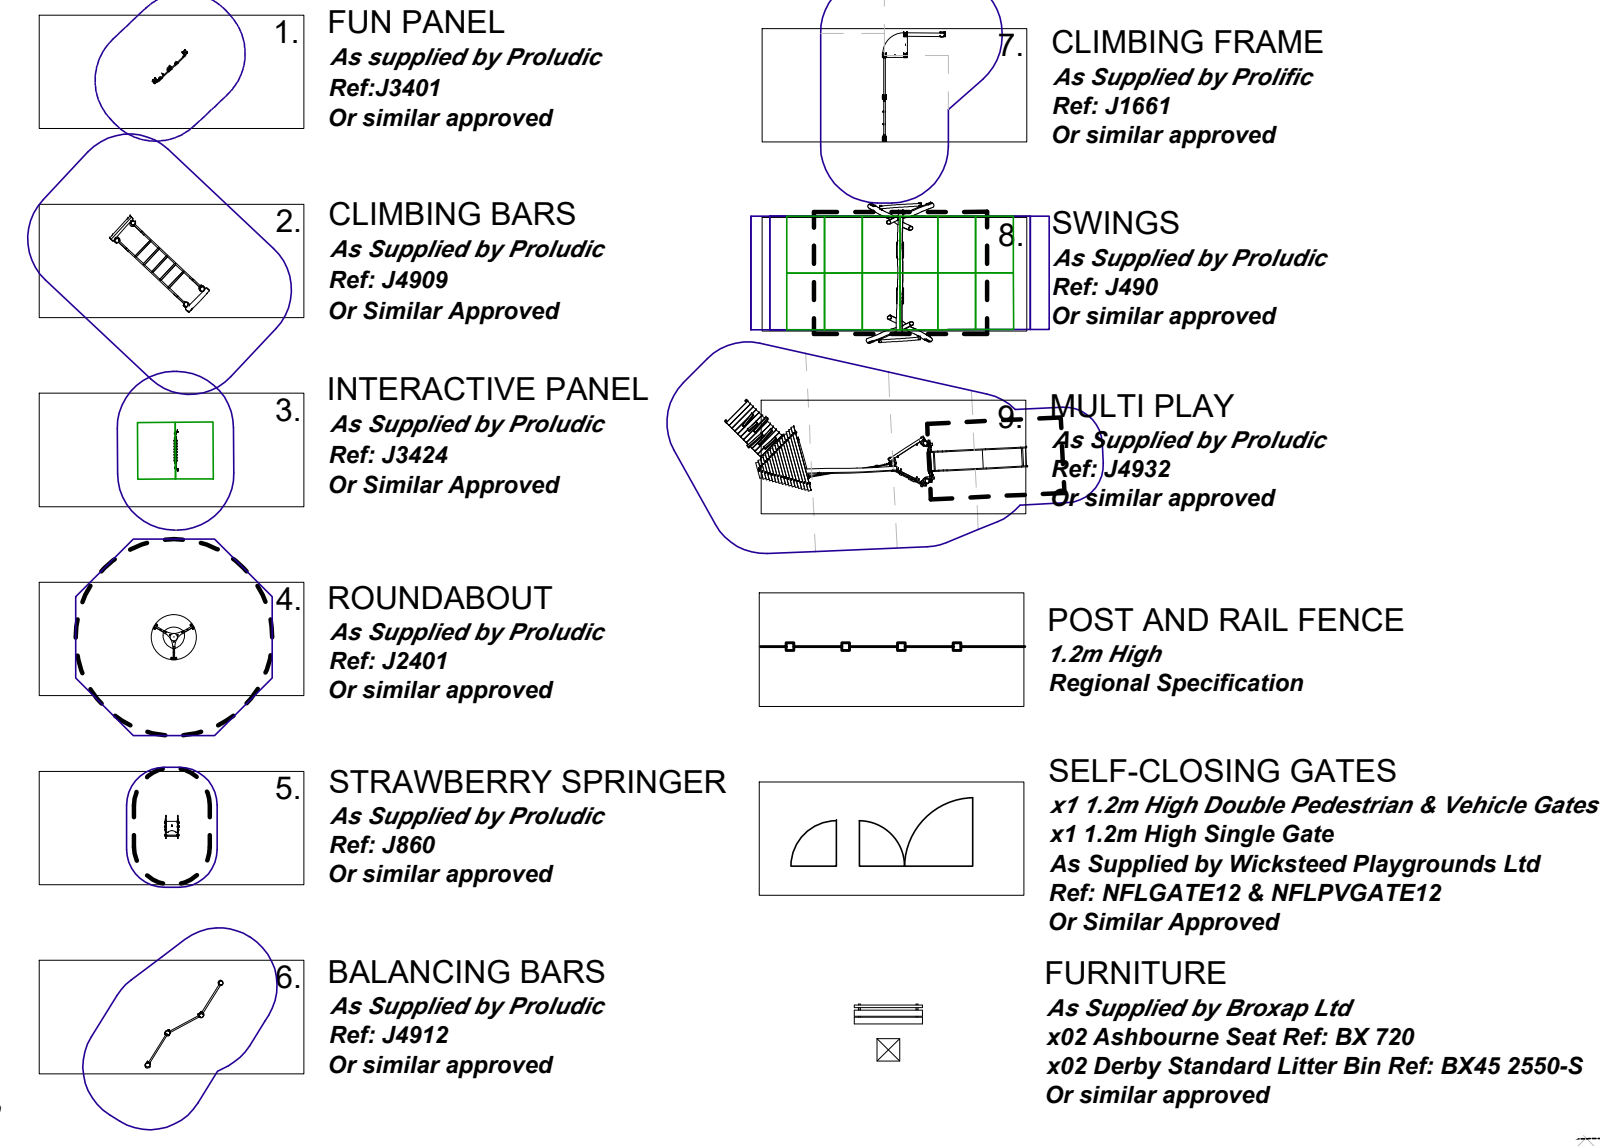


Thumbnails

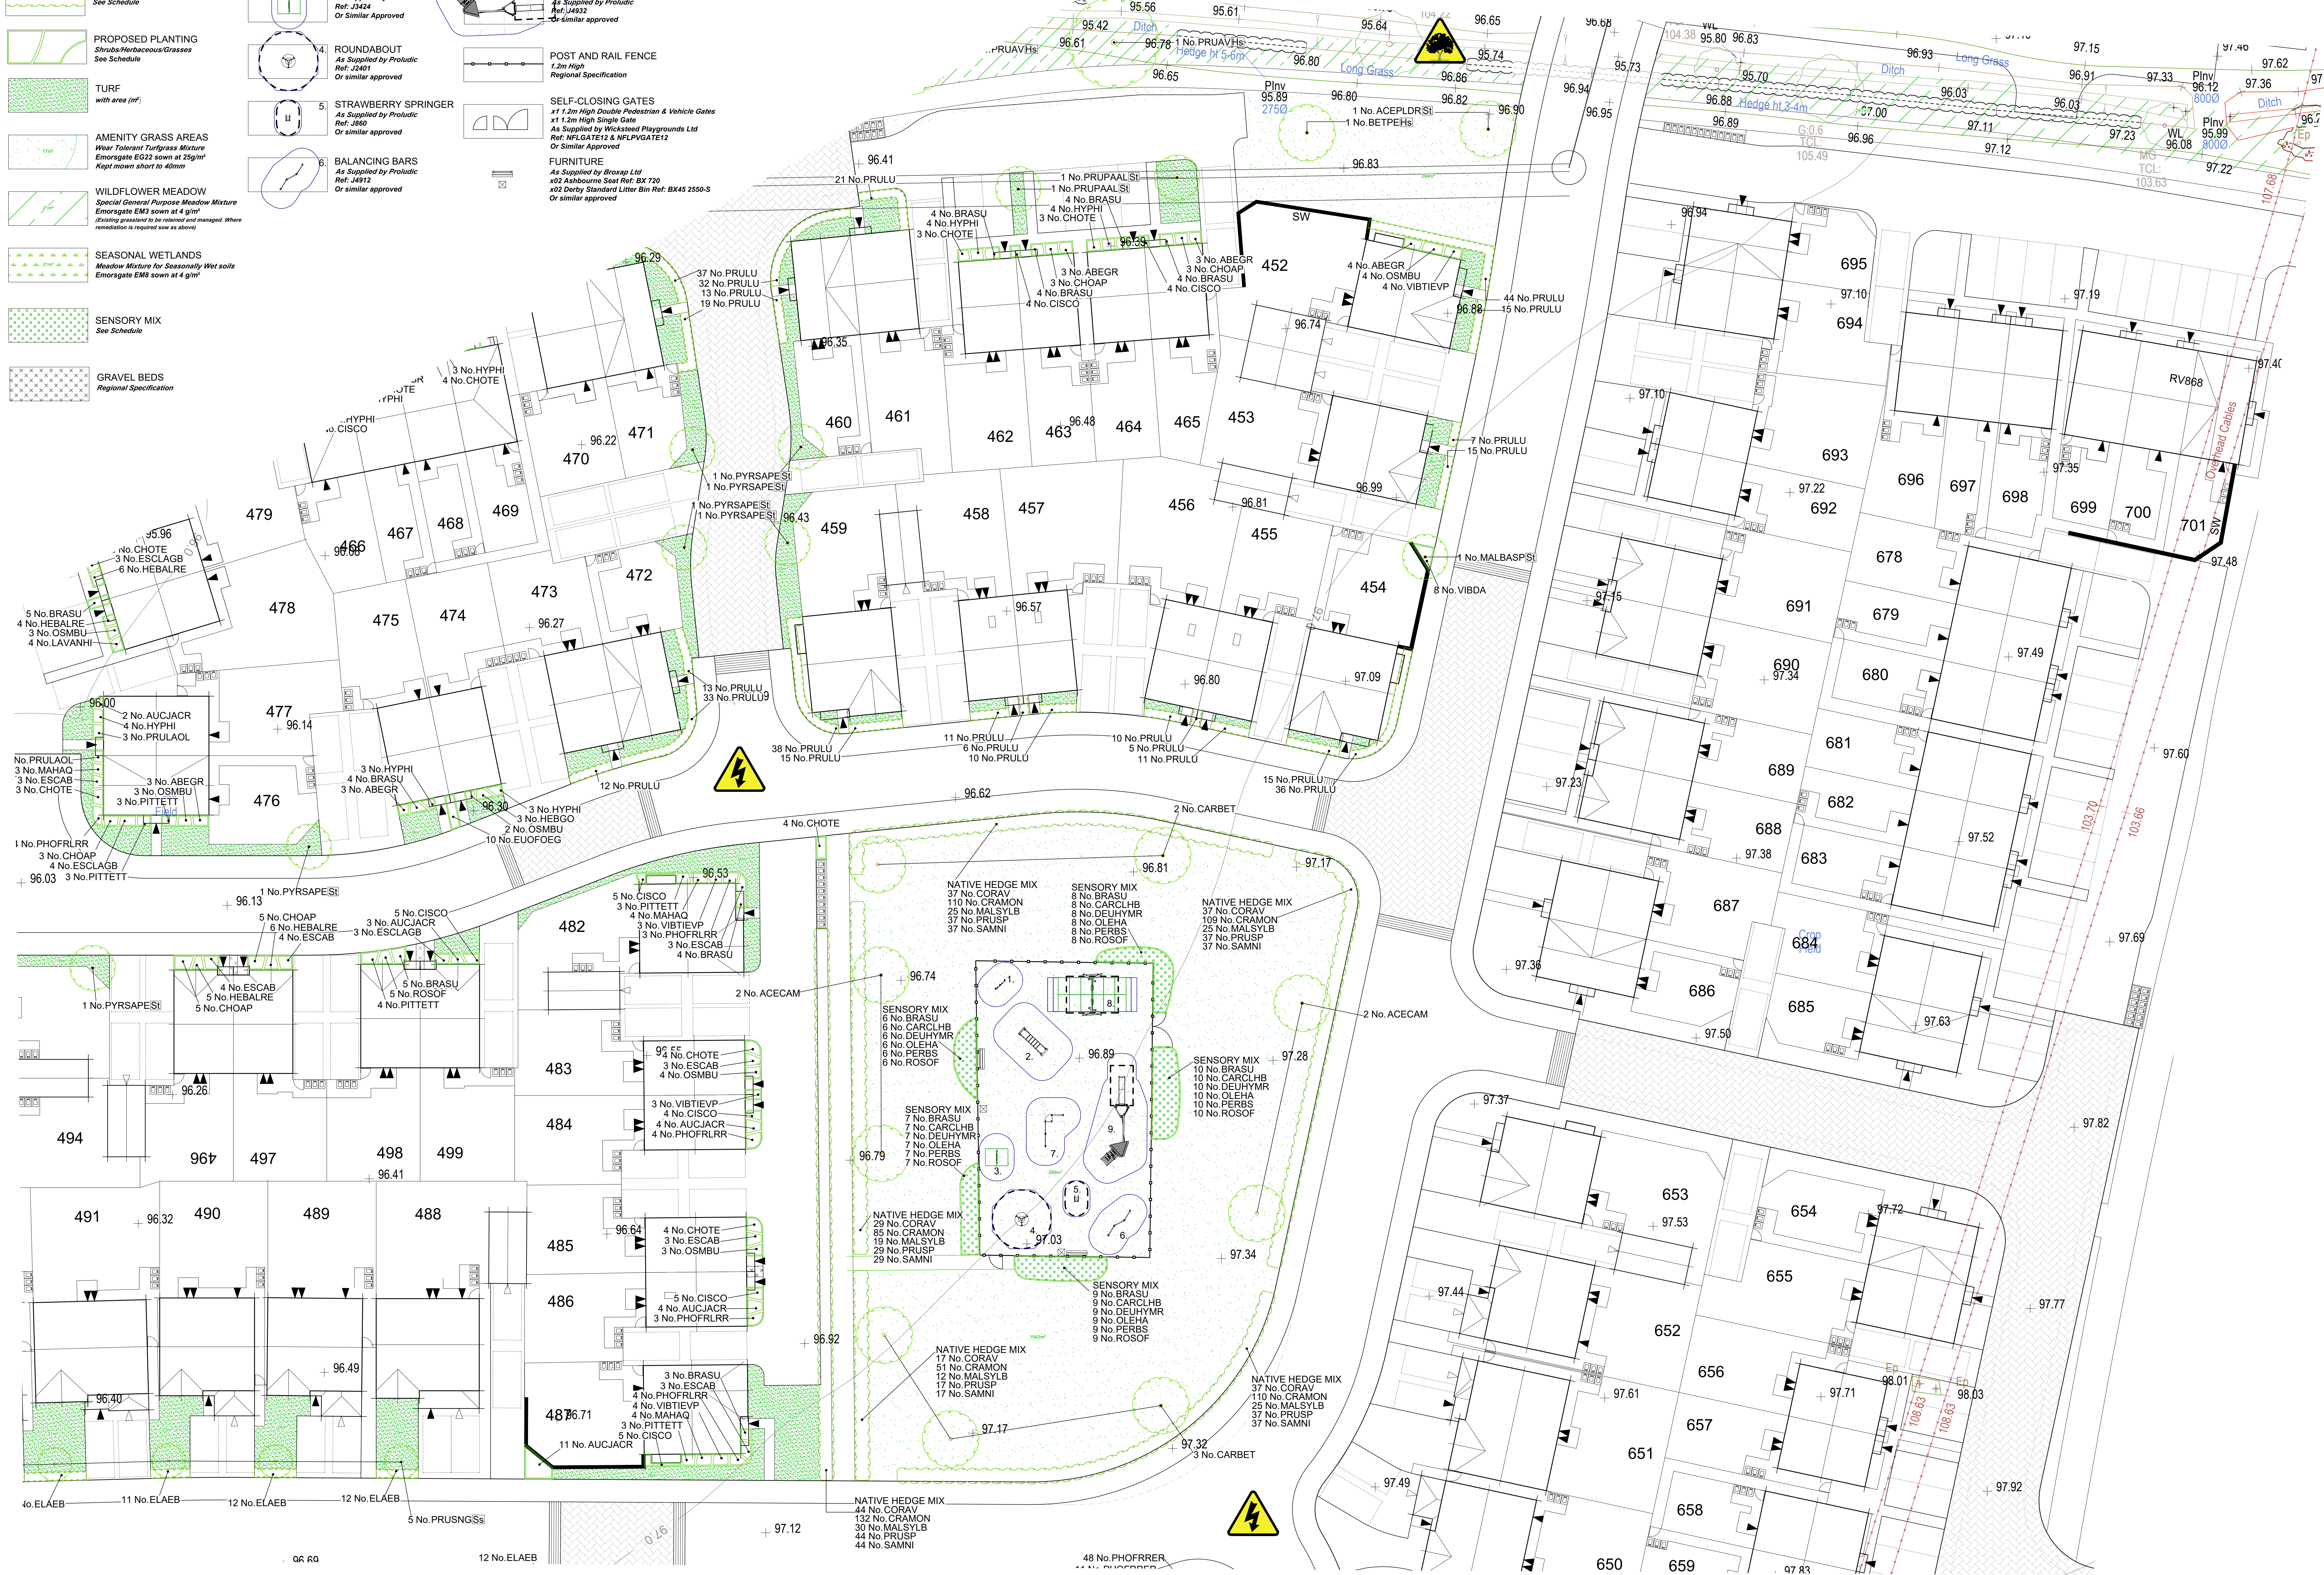



THIS DRAWING IS TO BE READ IN CONJUNCTION WITH SEPARATE GROUP / SITE SPECIFIC CONSTRUCTION NOTES AND MATERIALS SPECIFICATION.

DRAWING NOTES
All tree and shrub locations and species must be taken into consideration by the project Structural Engineer to ensure that foundation design accords with the specifications set out in Chapter 4 of the NHBC Standards. The Landscape Contractor must ensure that plant material is planted in the locations shown and with NO SUBSTITUTIONS made without consulting the Group Landscape Design Department. It is the Landscape Contractor's responsibility to ensure that all underground services have been located and identified in advance of tree pit excavation so that no services are damaged or compromised by tree planting. Any changes to tree positions, species or specifications must be approved by the Group Landscape Design Department. Underground service strips are to be kept free of all plant material. Contractors must comply with all Health and Safety regulations and be aware of project/site specific information including referring to the information set out in the CDM drawings.

SHEET LAYOUT
LOCATION PLAN
NOT TO SCALE

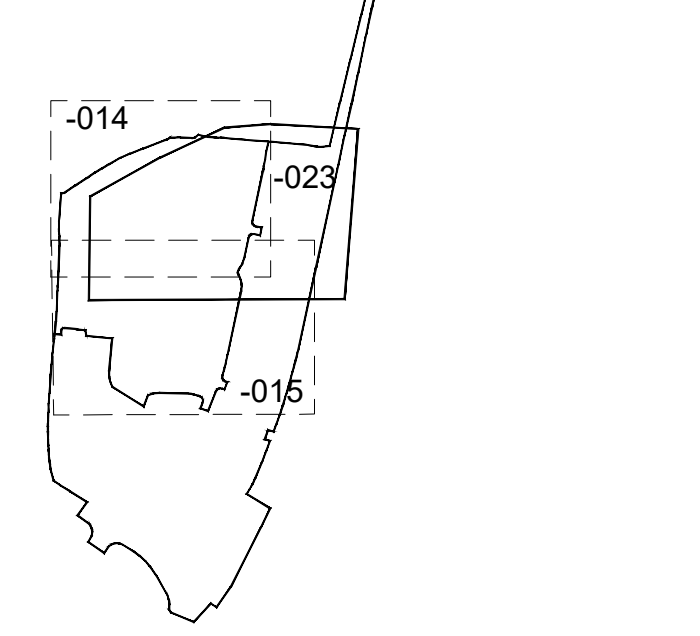

CDM LEGEND

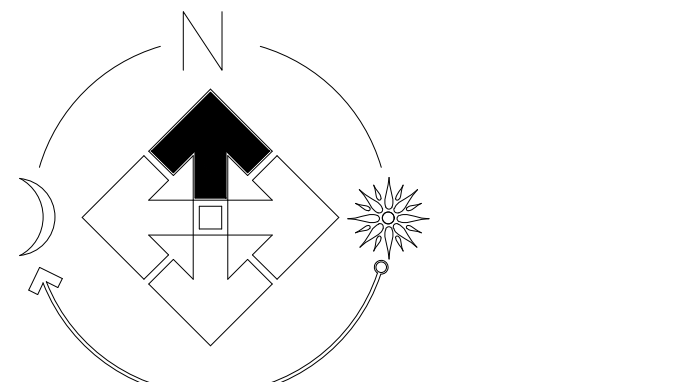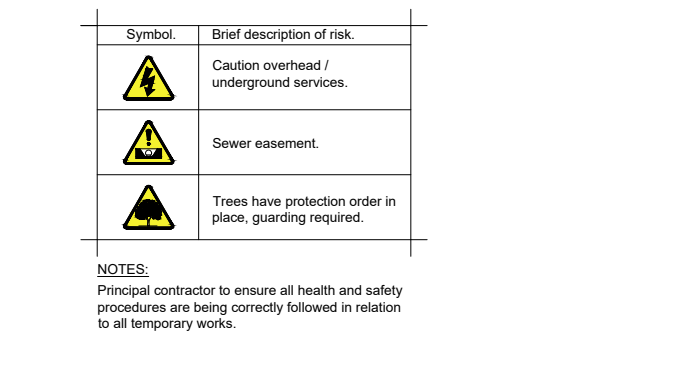

PLOT NUMBER
SHEET REF.
EM100-LS-014 (Plots 1-48)
EM100-LS-015 (Plots 49-97)

FOR SPECIFICATION,
PLANTING DETAILS &
SCHEDULE SEE DRAWING
EM100-LS-016

Revision	Updated to the most recent layout.	Date
a	Updated to the most recent layout.	11.08.23
b	Updated to the most recent layout.	20.09.23
c	Updated to the most recent layout.	01.11.23
d	Updated to the most recent layout.	05.12.23
e	Updated to the most recent layout.	17.01.24

Job: Hinckley West

Title: POS/Plot/Site Landscaping

Scale: 1:200 @A0

Date: Jan 2023

Drawn: GE

Checked: PmJ

THIS DRAWING AND THE BUILDINGS SHOWN DEPICTED ARE THE COPYRIGHT OF J S BLOOR (SERVICES) LIMITED. NO LIABILITY WILL BE ACCEPTED FOR ANY DAMAGE OR LOSS OF PROFITS OR REVENUE INCURRED BY ANY PARTY USING THIS DRAWING WITHOUT THE WRITTEN PERMISSION OF J S BLOOR (SERVICES) LIMITED.

BLOOR HOMES

J S BLOOR (SERVICES) LIMITED
ASHBY ROAD, MEASHAM, SWADLINCOTE,
DERBYSHIRE DE12 2JP
TELEPHONE 01530 270100 FACSIMILE 01530 272006

Drawing No: EM100-LS-023e

HINCKLEY WEST PH4