



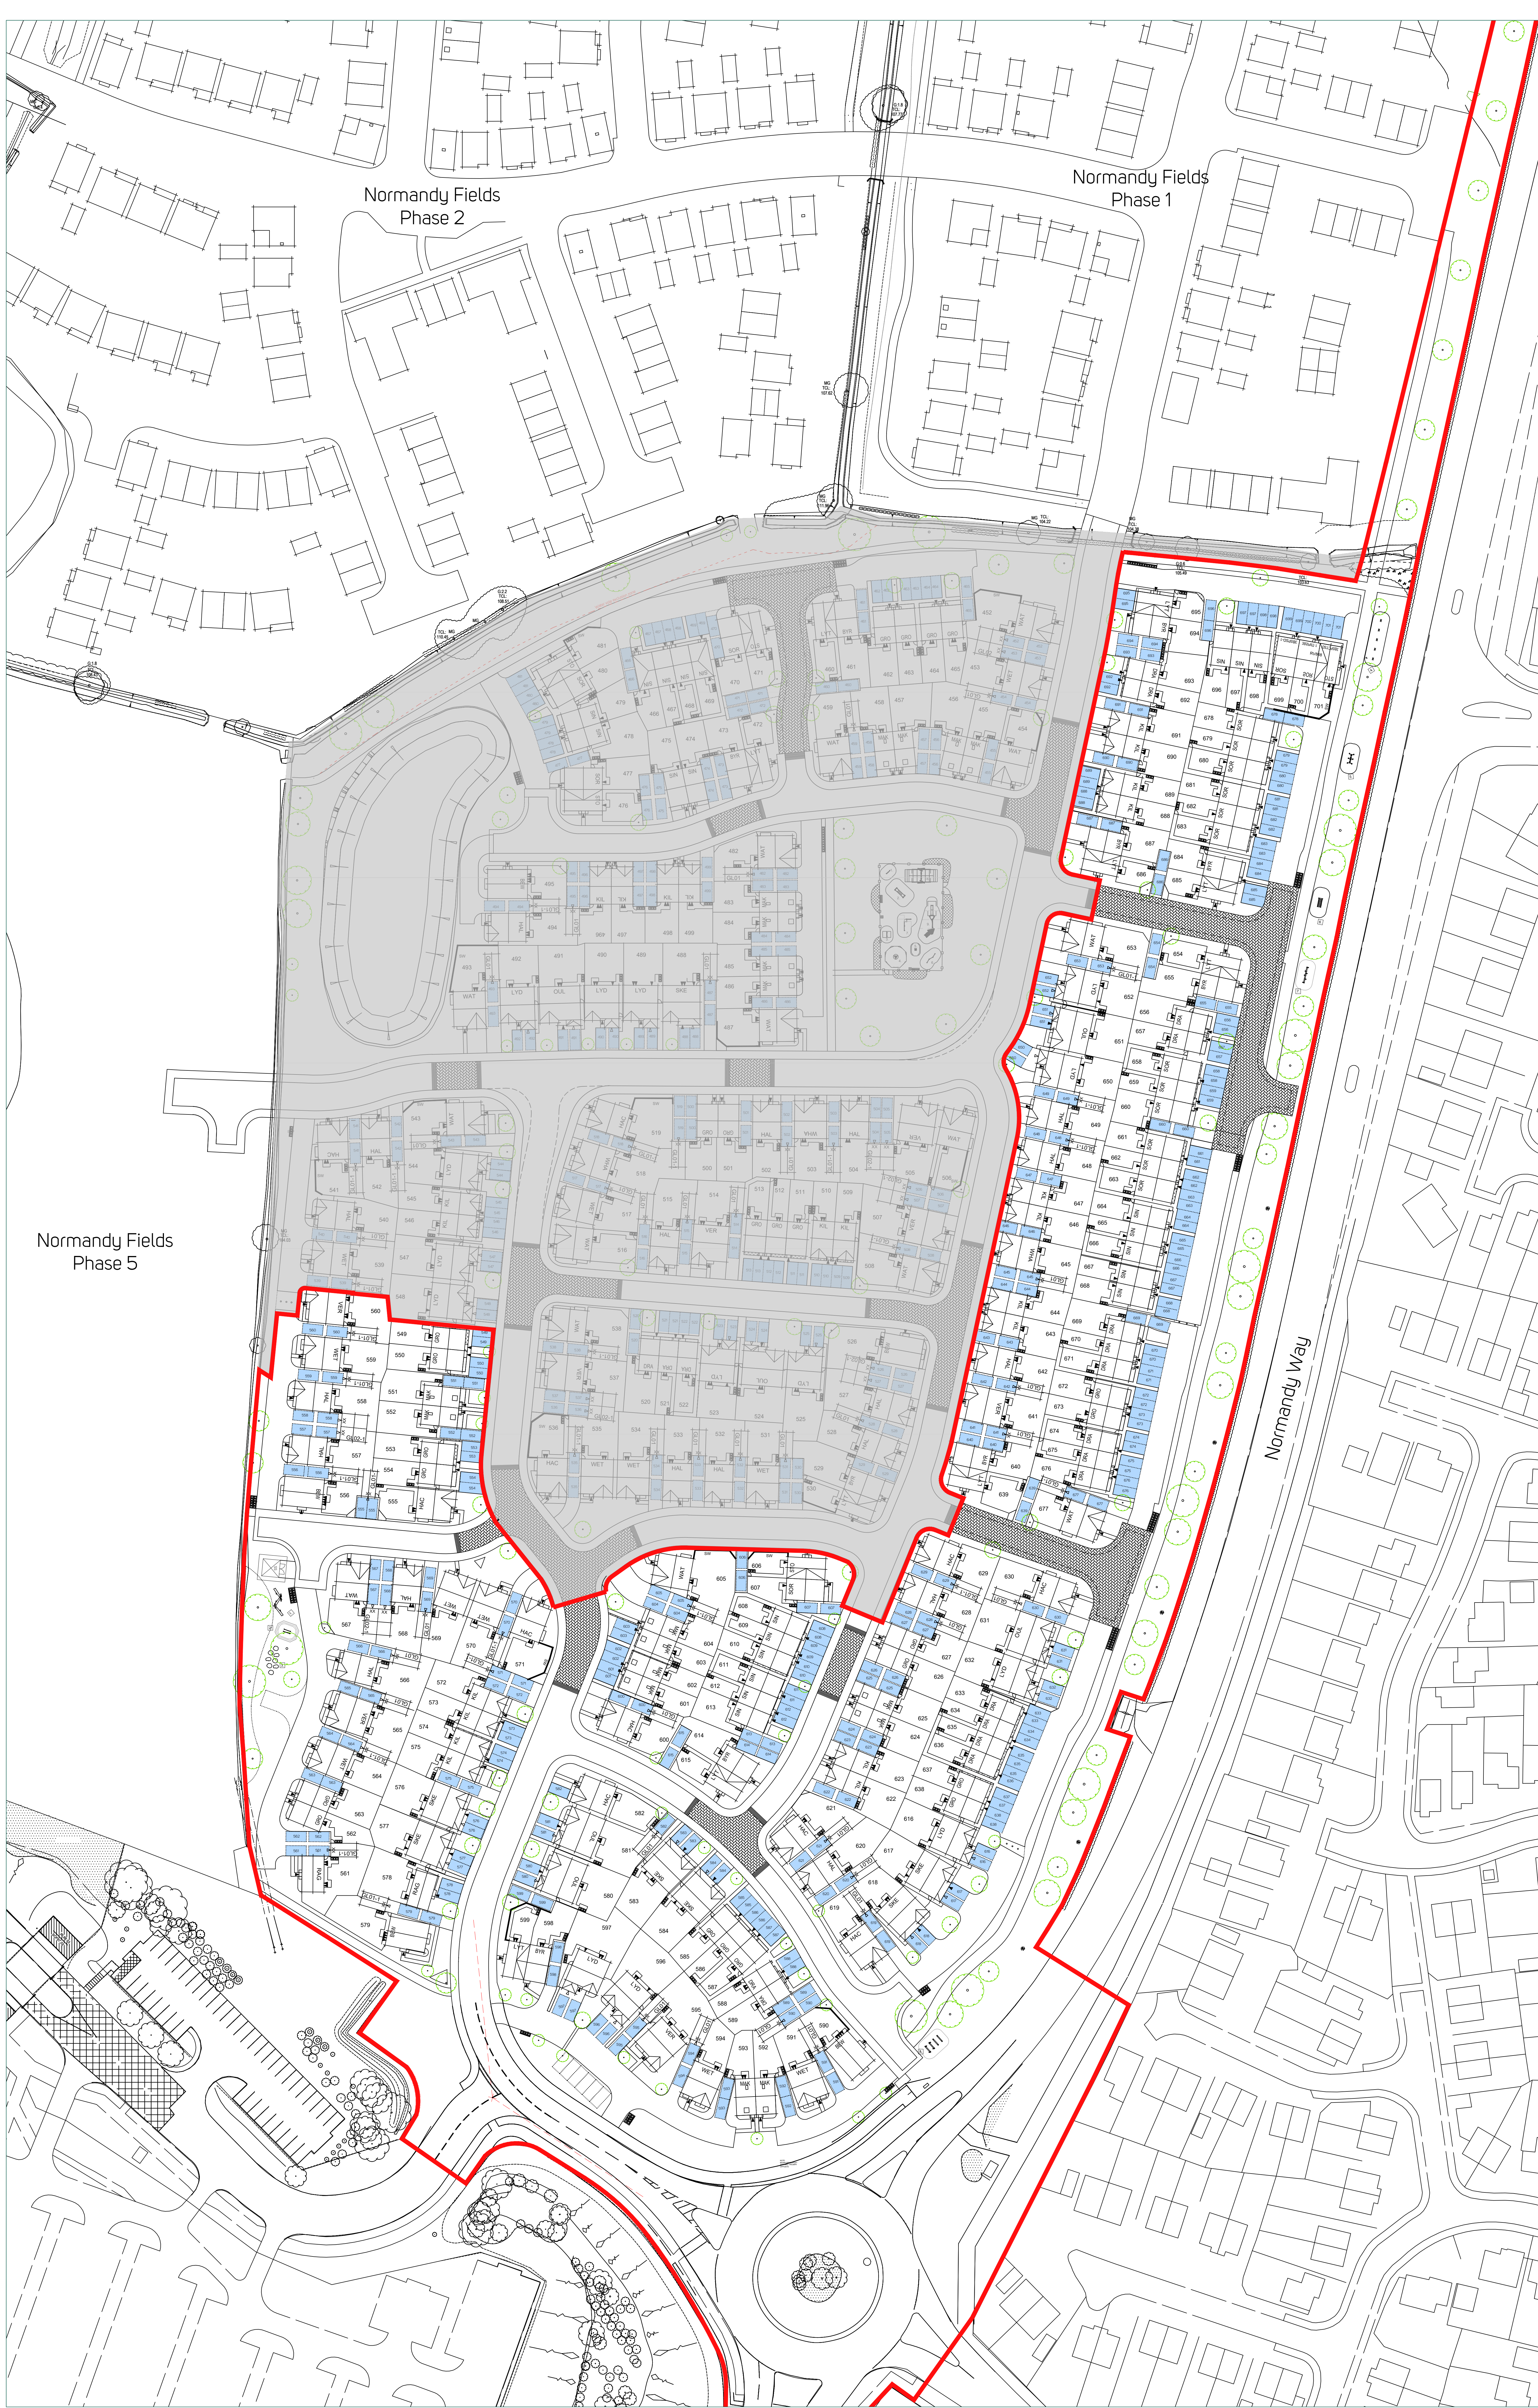

PARKING PROVISION

Private parking spaces provided indicated thus: 
Total On-Site plot allocated parking = 306 spaces

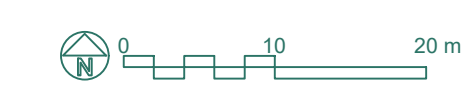

BLOOR HOMES

nineteen47
CHARTERED TOWN PLANNERS
& URBAN DESIGNERS

Project: Hinckley West - Normandy Fields (South)
Drawing No: Car Parking Schedule

Project Code: n1787 Drawing No: F-402 Date: 15/06/2020