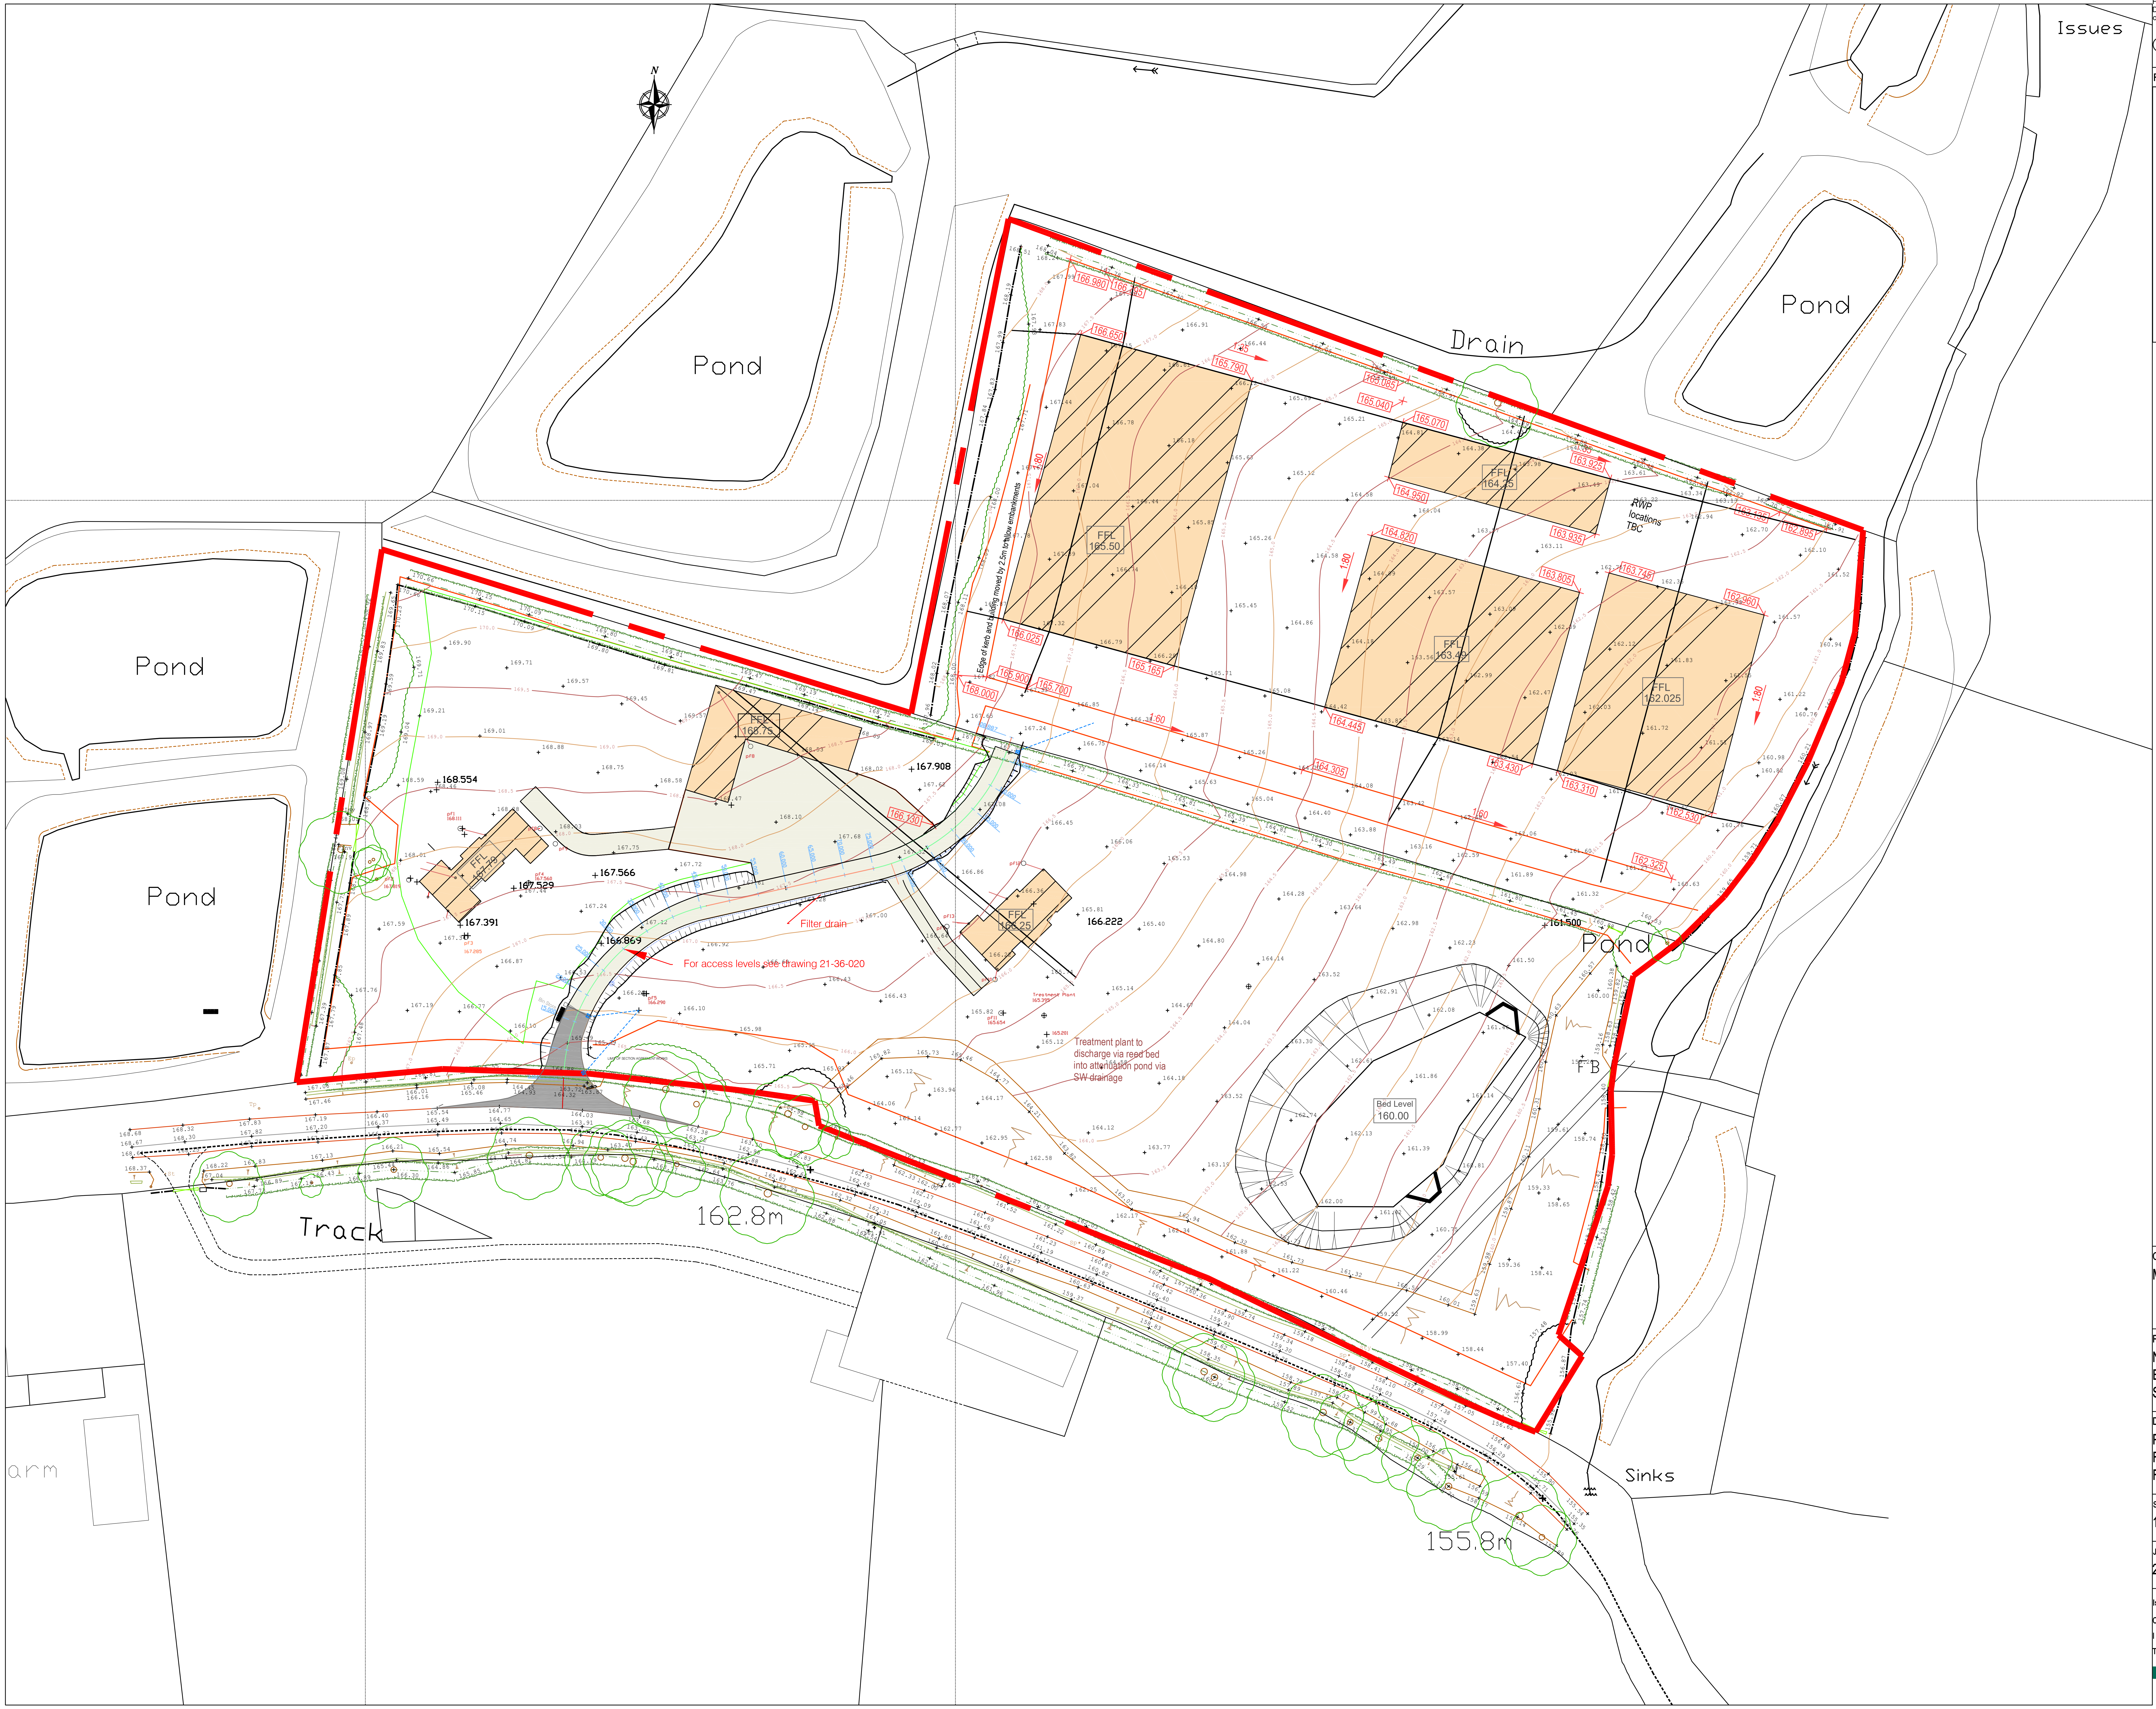

Figured dimensions only are to be used. All dimensions to be checked onsite. Differences between drawings and between drawings and specification or bills of quantites to be reported to the PRC Group.

© The copyright of the drawings and designs contained therein remains vested in the CDC Ltd

Revisions: By: Date:

Conway Development Consultants Ltd.

Client:
M_T_Baines_&_Sons

Project:
New_Farm_Site
Ellistown_Lane
Stanton_Under_Bardon

Drawing Title:
Planning.Conditions
Farm>Houses
FINISHED.FLOOR.LEVELS-COND_38

Planning
Engineering

Scale @ A1:	Project Co-Ordinator :	Date :
1:500	MWC	JAN.2023

Job No:	Stage :	Drawing No :	Rev :
21-32	ST.	P.CONS.FFLs	

Issue Status:
Construction ☐ Preliminary ☒
Information ☐ Approval ☐
Tender ☐

Conway Developments Ltd