


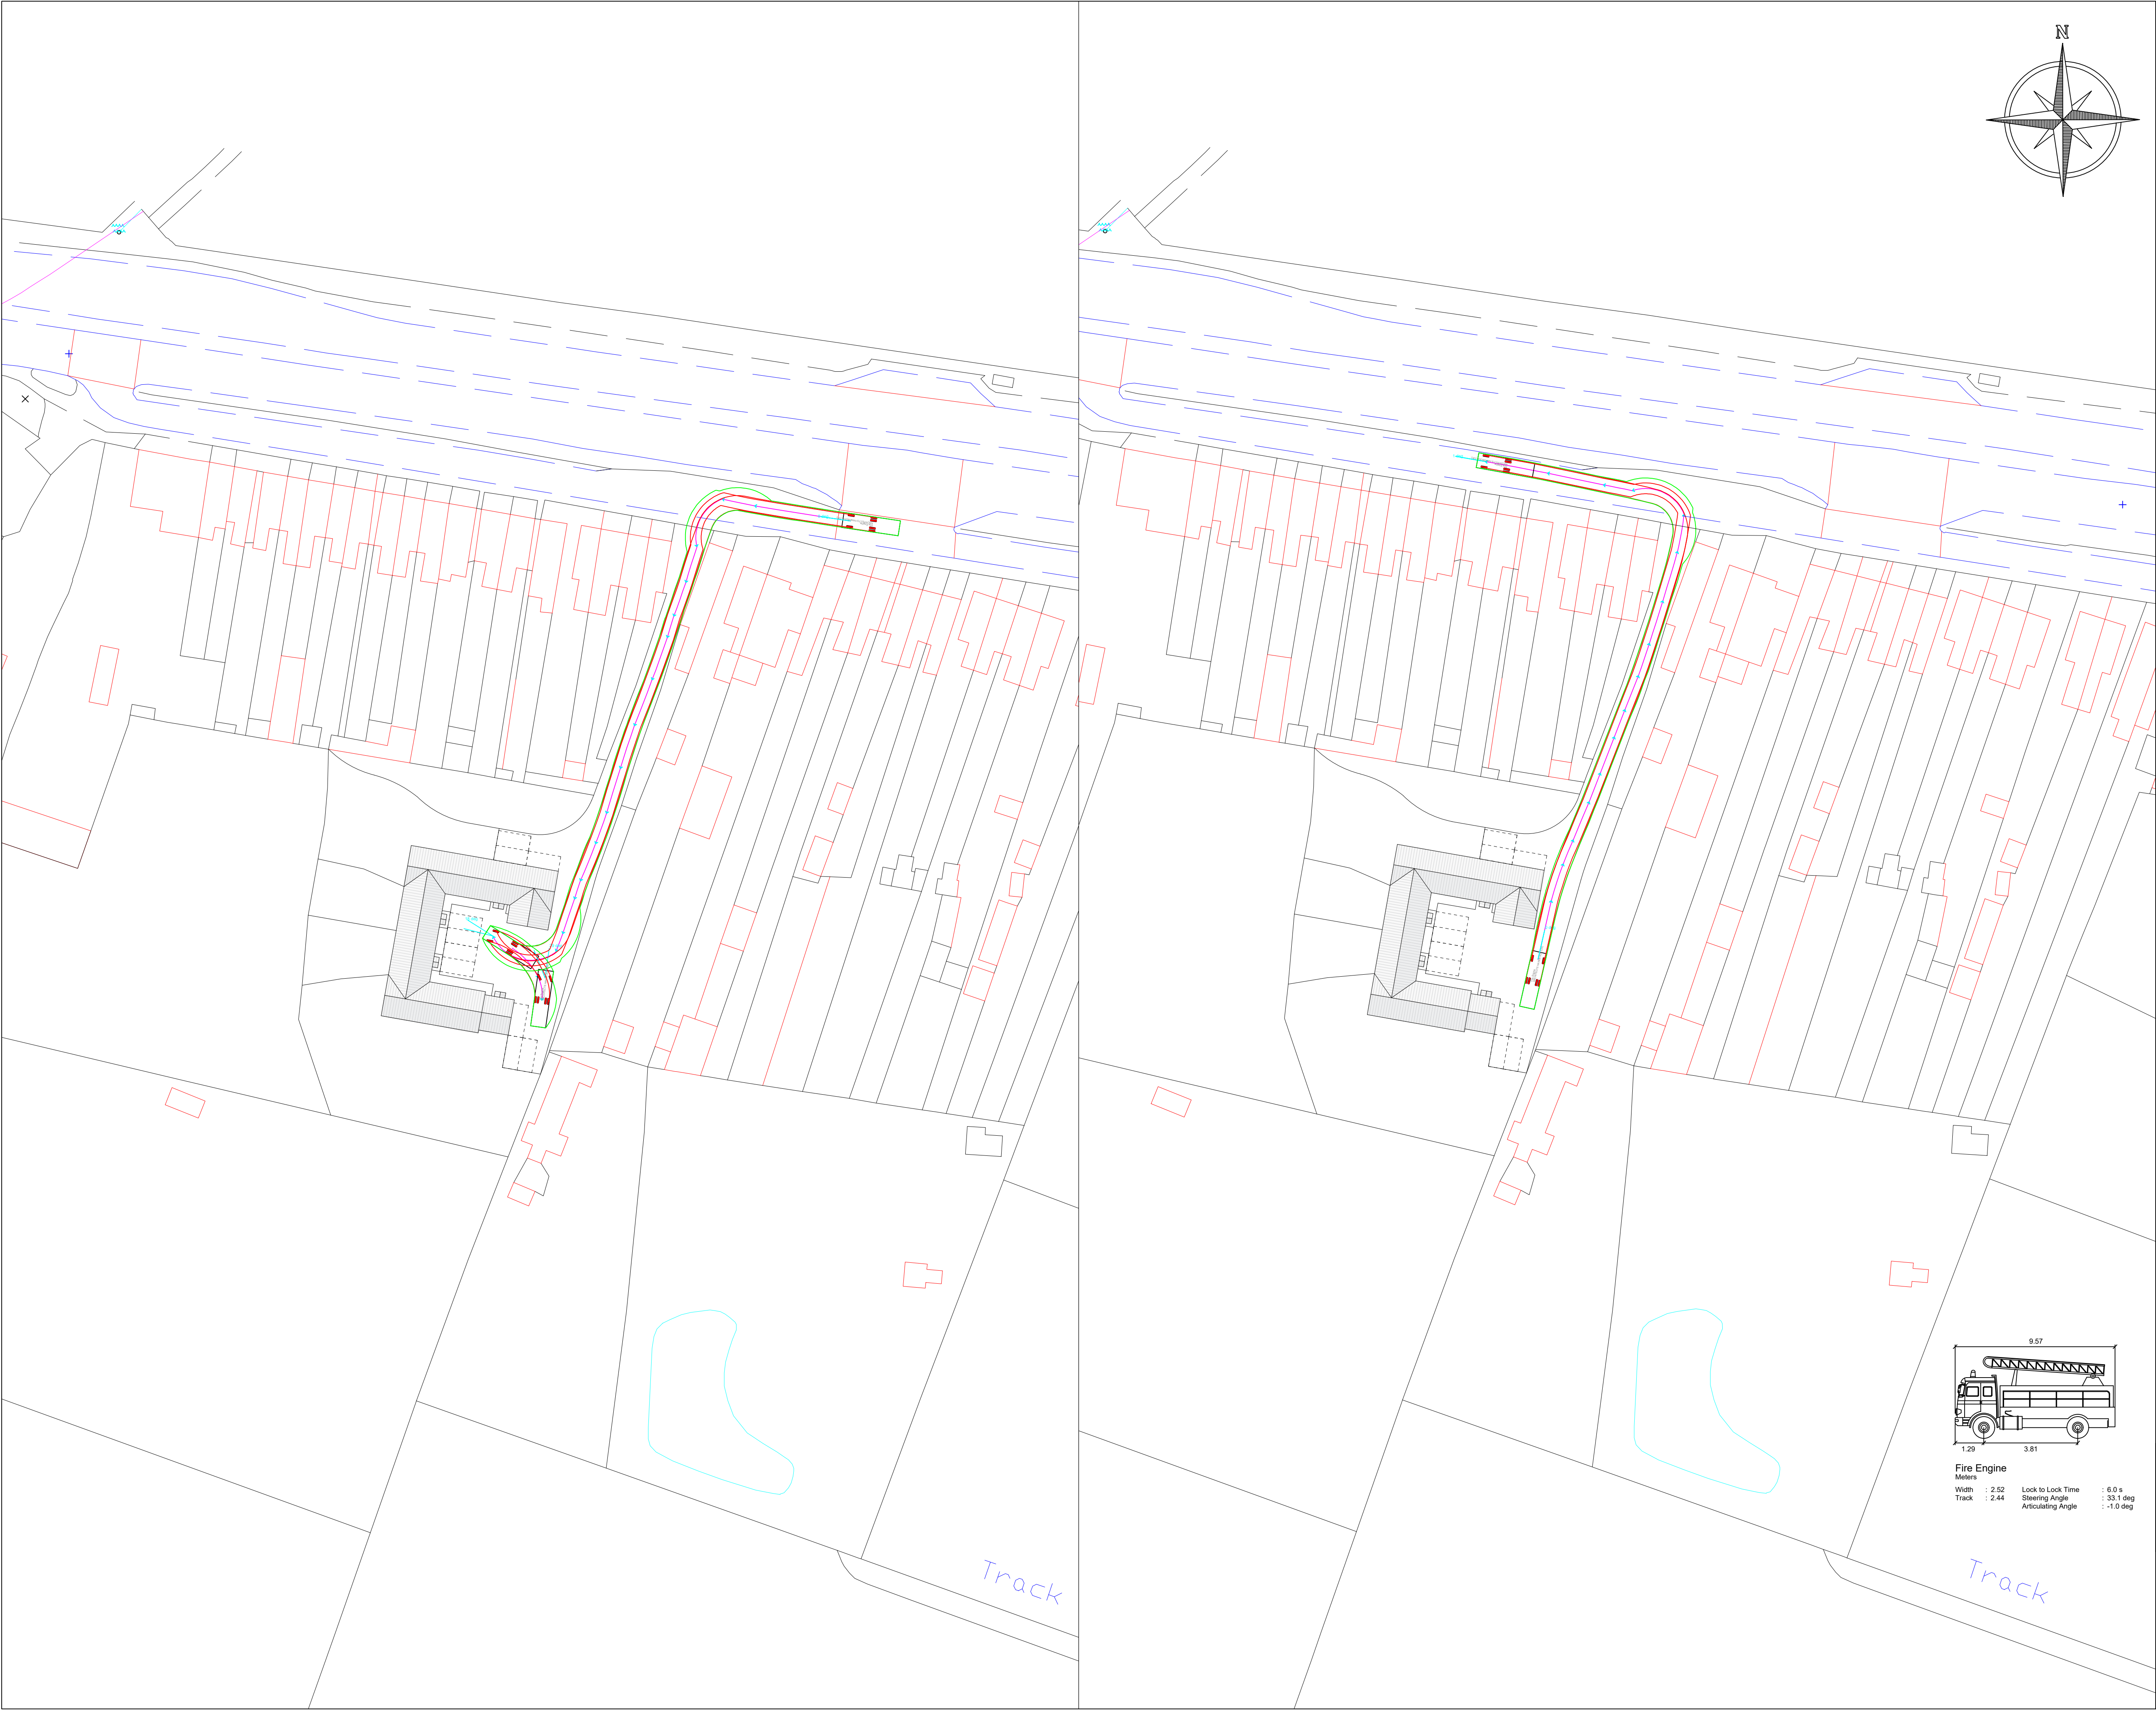

ALL DRAWINGS PREPARED BY ANDREW
LARGE SURVEYORS LTD ARE TO BE
UTILISED FOR PLANNING PURPOSES
ONLY

PROPOSED SITE:

SWEPT PATH ANALYSIS HAS BEEN
PROVIDED DEMONSTRATING THAT AN
EMERGENCY VEHICLE CAN ENTER AND
EGRESS THE SITE IN A FORWARD GEAR,
TAKING INTO ACCOUNT THE PROPOSED
LAYOUT OF THE SCHEME.

THE ACCESS IS NOT TO BE ADOPTED BY
THE LOCAL HIGHWAY AUTHORITY AND
WASTE IS TO BE COLLECTED ROADSIDE,
AS IS THE ARRANGEMENT WITH THE
REST OF SHAW LANE.

AndrewLarge
surveyors LTD

LAND TO THE REAR OF
193 SHAW LANE
MARKFIELD
LE67 9PW

SWEPT PATH ANALYSIS
SCALE: 1:500@A1