



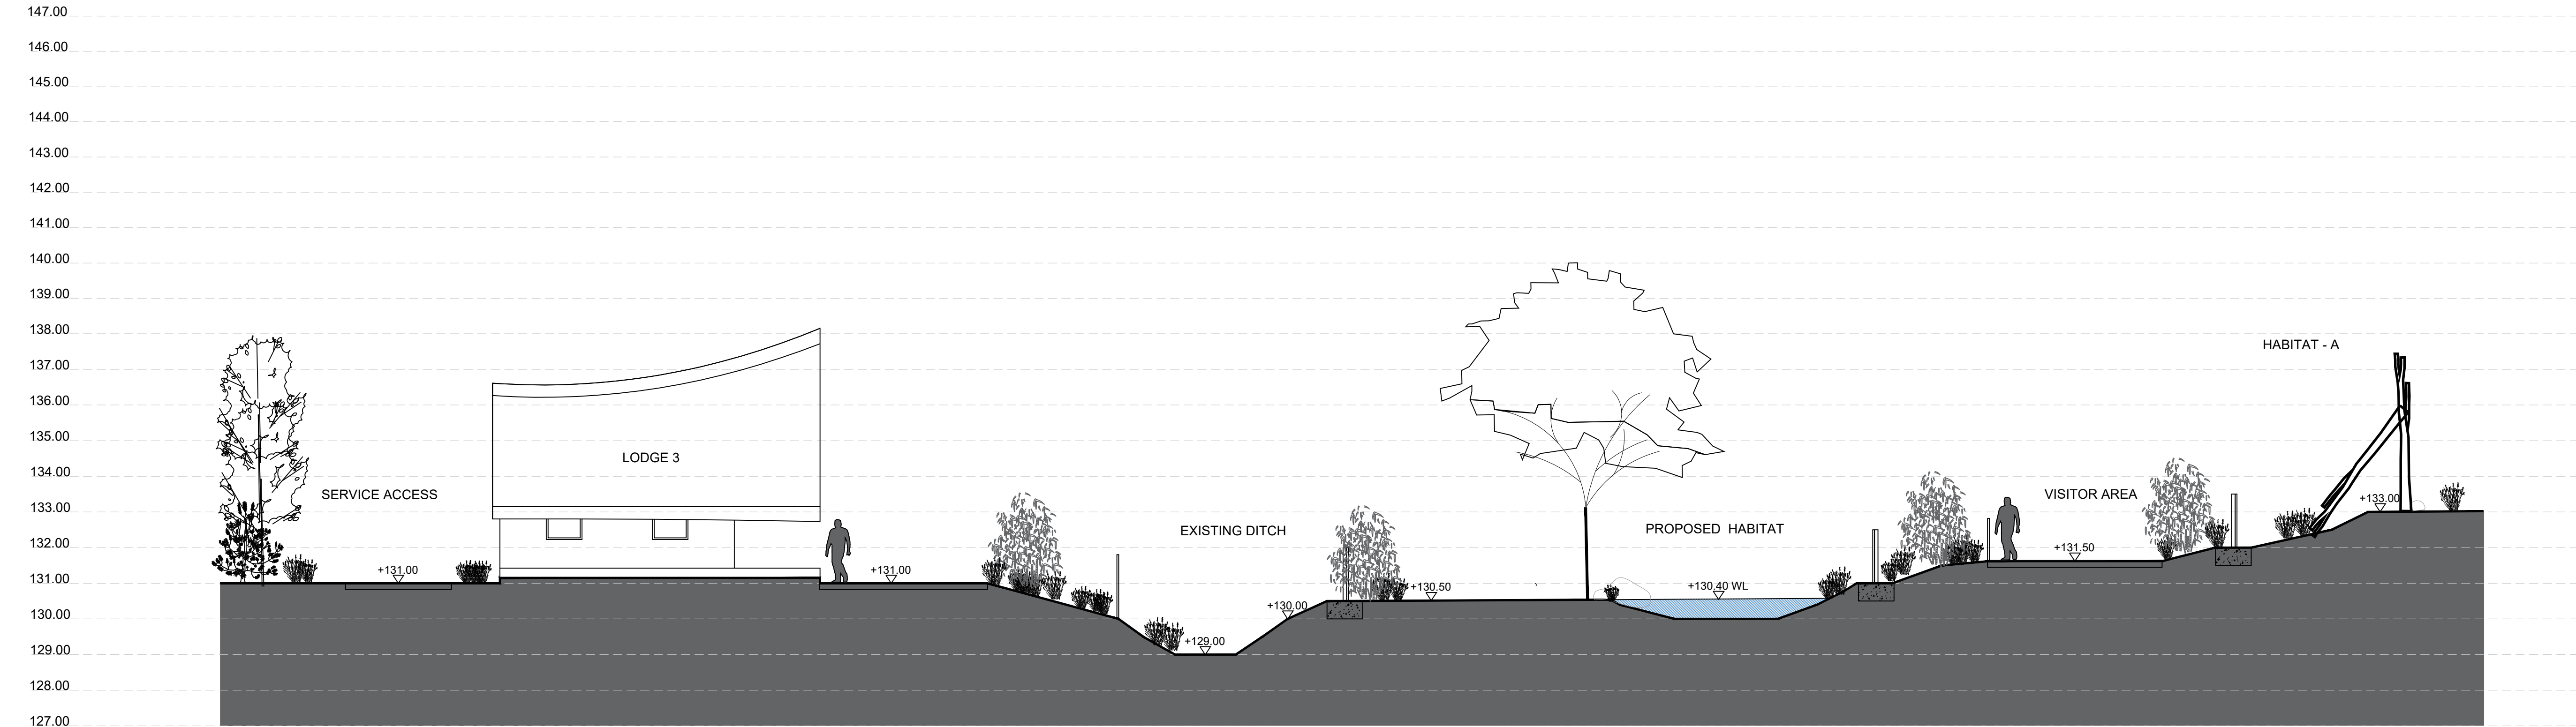

SITE SECTION 07: THROUGH LODGE, NEW HABITATS

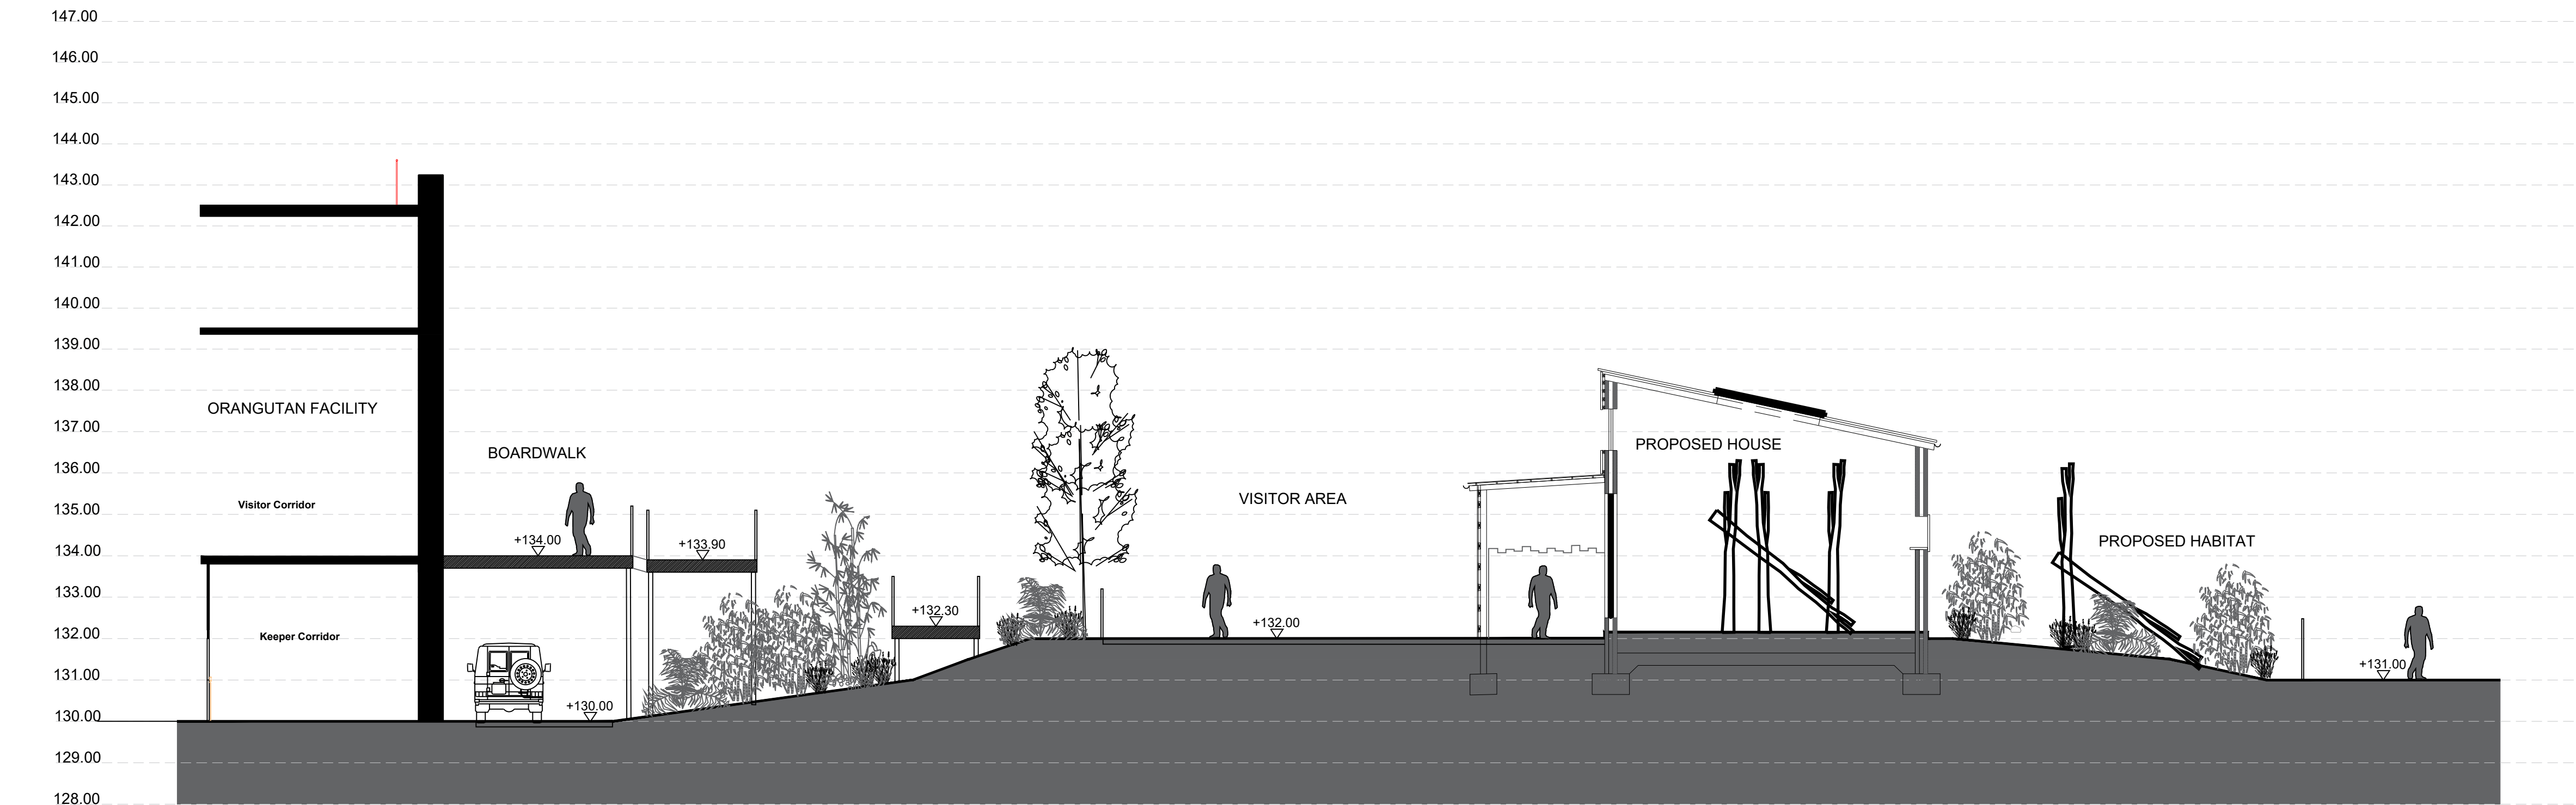


SITE SECTION 08: THROUGH ORANGUTAN FACILITY AND PROPOSED ANIMAL HOUSE



rev	details	by	date	rev	details	by	date
00	FIRST ISSUE - STAGE 02 DESIGN	JM	30.11.2022				
01	FOR PLANNING	ZW	21.09.2023				
02	RE-ISSUE FOR PLANNING	ZW	24.09.2023				
03	FINAL ISSUE FOR PLANNING	ZW	29.09.2023				
04	FINAL ISSUE FOR PLANNING (Names omitted)	JM	04.10.2023				

Notes

- All dimensions to be checked onsite.
- This drawing to be read in conjunction with all other drawings and specifications.

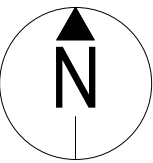

1:100 0m 5m 10m

Project title
NSCC ORANGUTAN FACILITY

Drawing title
SITE SECTIONS - SHEET 03

Drawing number
P22009-00-001-DZ-0202-04

Drawing Status
FOR PLANNING

Date	Scale	Drawn	Checked
30.11.2022	1:100 @ A1	TL	JM

tz Twycross Zoo
IN THE HEART OF CONSERVATION

DEARADH ZU
ZOO - LANDSCAPE - DESIGN

P: 07113 087369 E: Jonathan.McGough@DearadhZu.com