


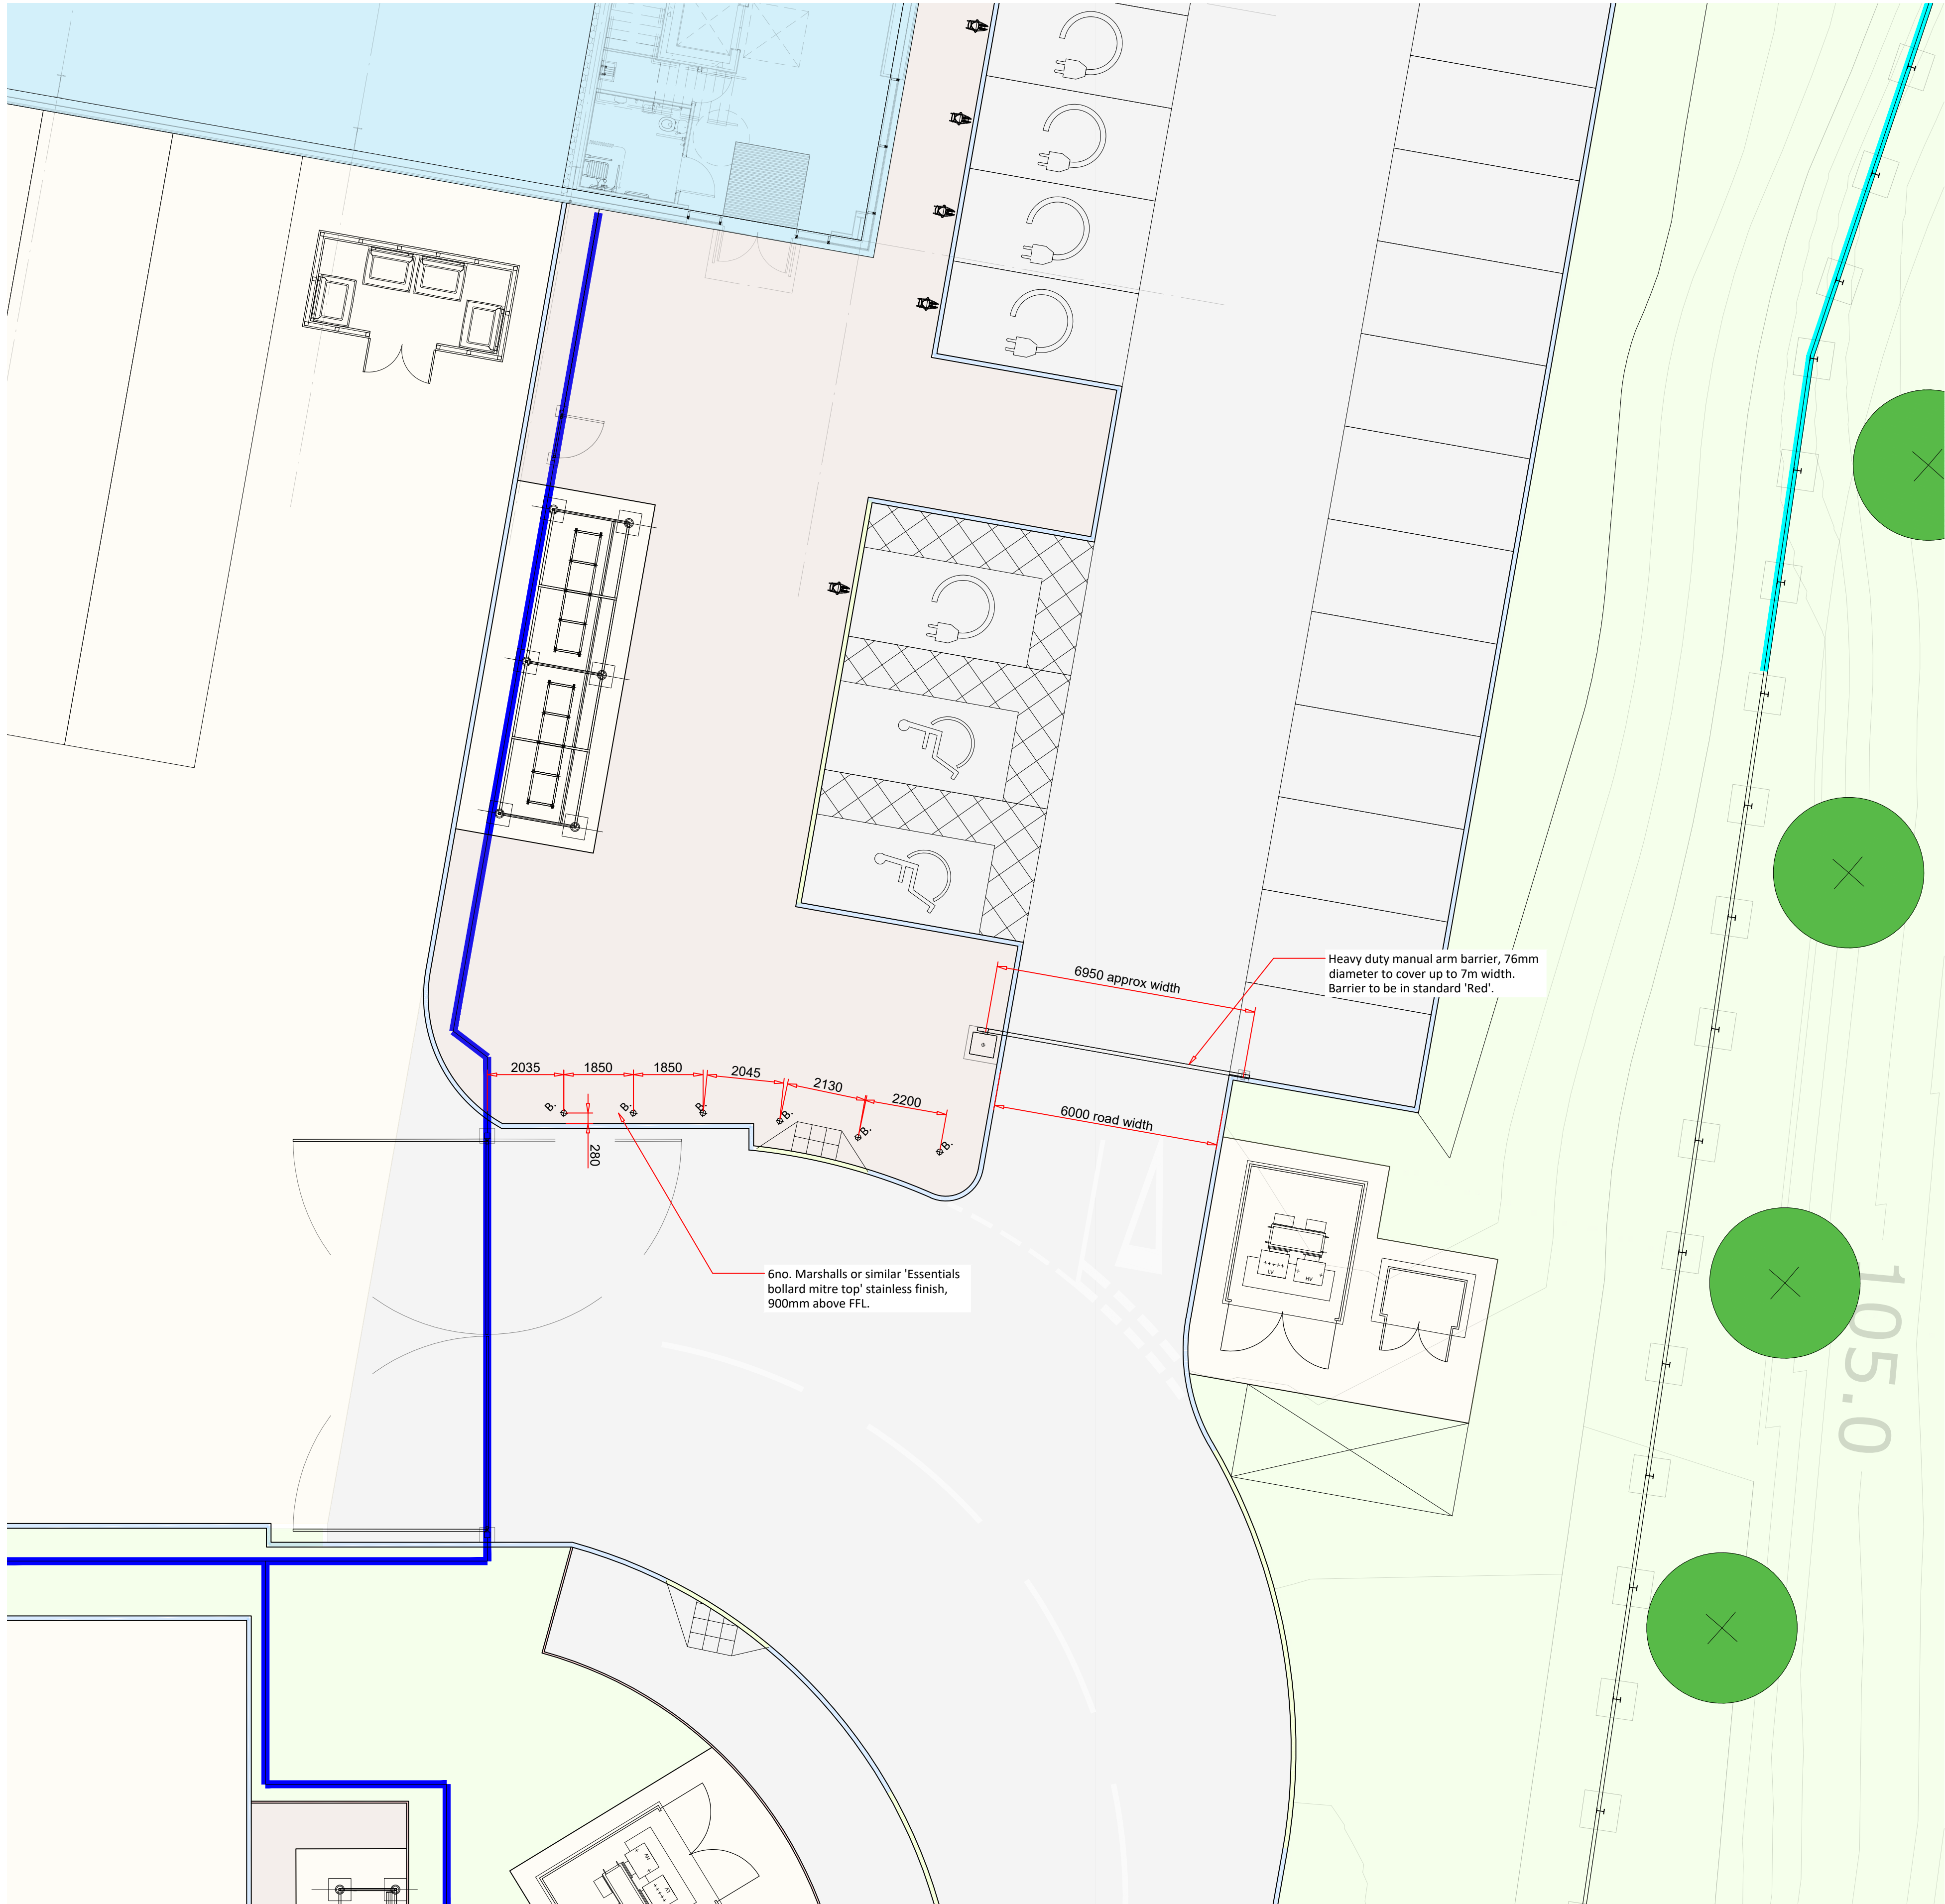

Unit 3 Entrance Sketch Scale 1:100 @ A1



Marshalls 'Essentials Bollard mitre top'



Typical Manual Arm Barrier

- Dimensions are in millimeters, unless stated otherwise.
- Scaling of this drawing is not recommended.
- It is the recipient's responsibility to print this document to the correct scale.
- All relevant drawings and specifications should be read in conjunction with this drawing.

PLANNING
THIS DRAWING IS FOR PLANNING CONSIDERATION ONLY
AND SHOULD NOT BE USED FOR ANY OTHER PURPOSE

rev	amendments	by	ckd	date
DZ3, Hincley Park, Leicestershire				
Units 3 Entrance Sketch				
				
				
Newark Beacon, Calferata Way, Newark, Nottinghamshire NG24 2TN t: +44 (0)1636 653027 e: info@umcarchitects.com				
Drawing Status:		Planning		
Drawn / Checked:		AS / GH		
Date:		03.05.23		
Scale:		1:100 A1		
Drawing no:		Revision:		
22113 P3750		A		