
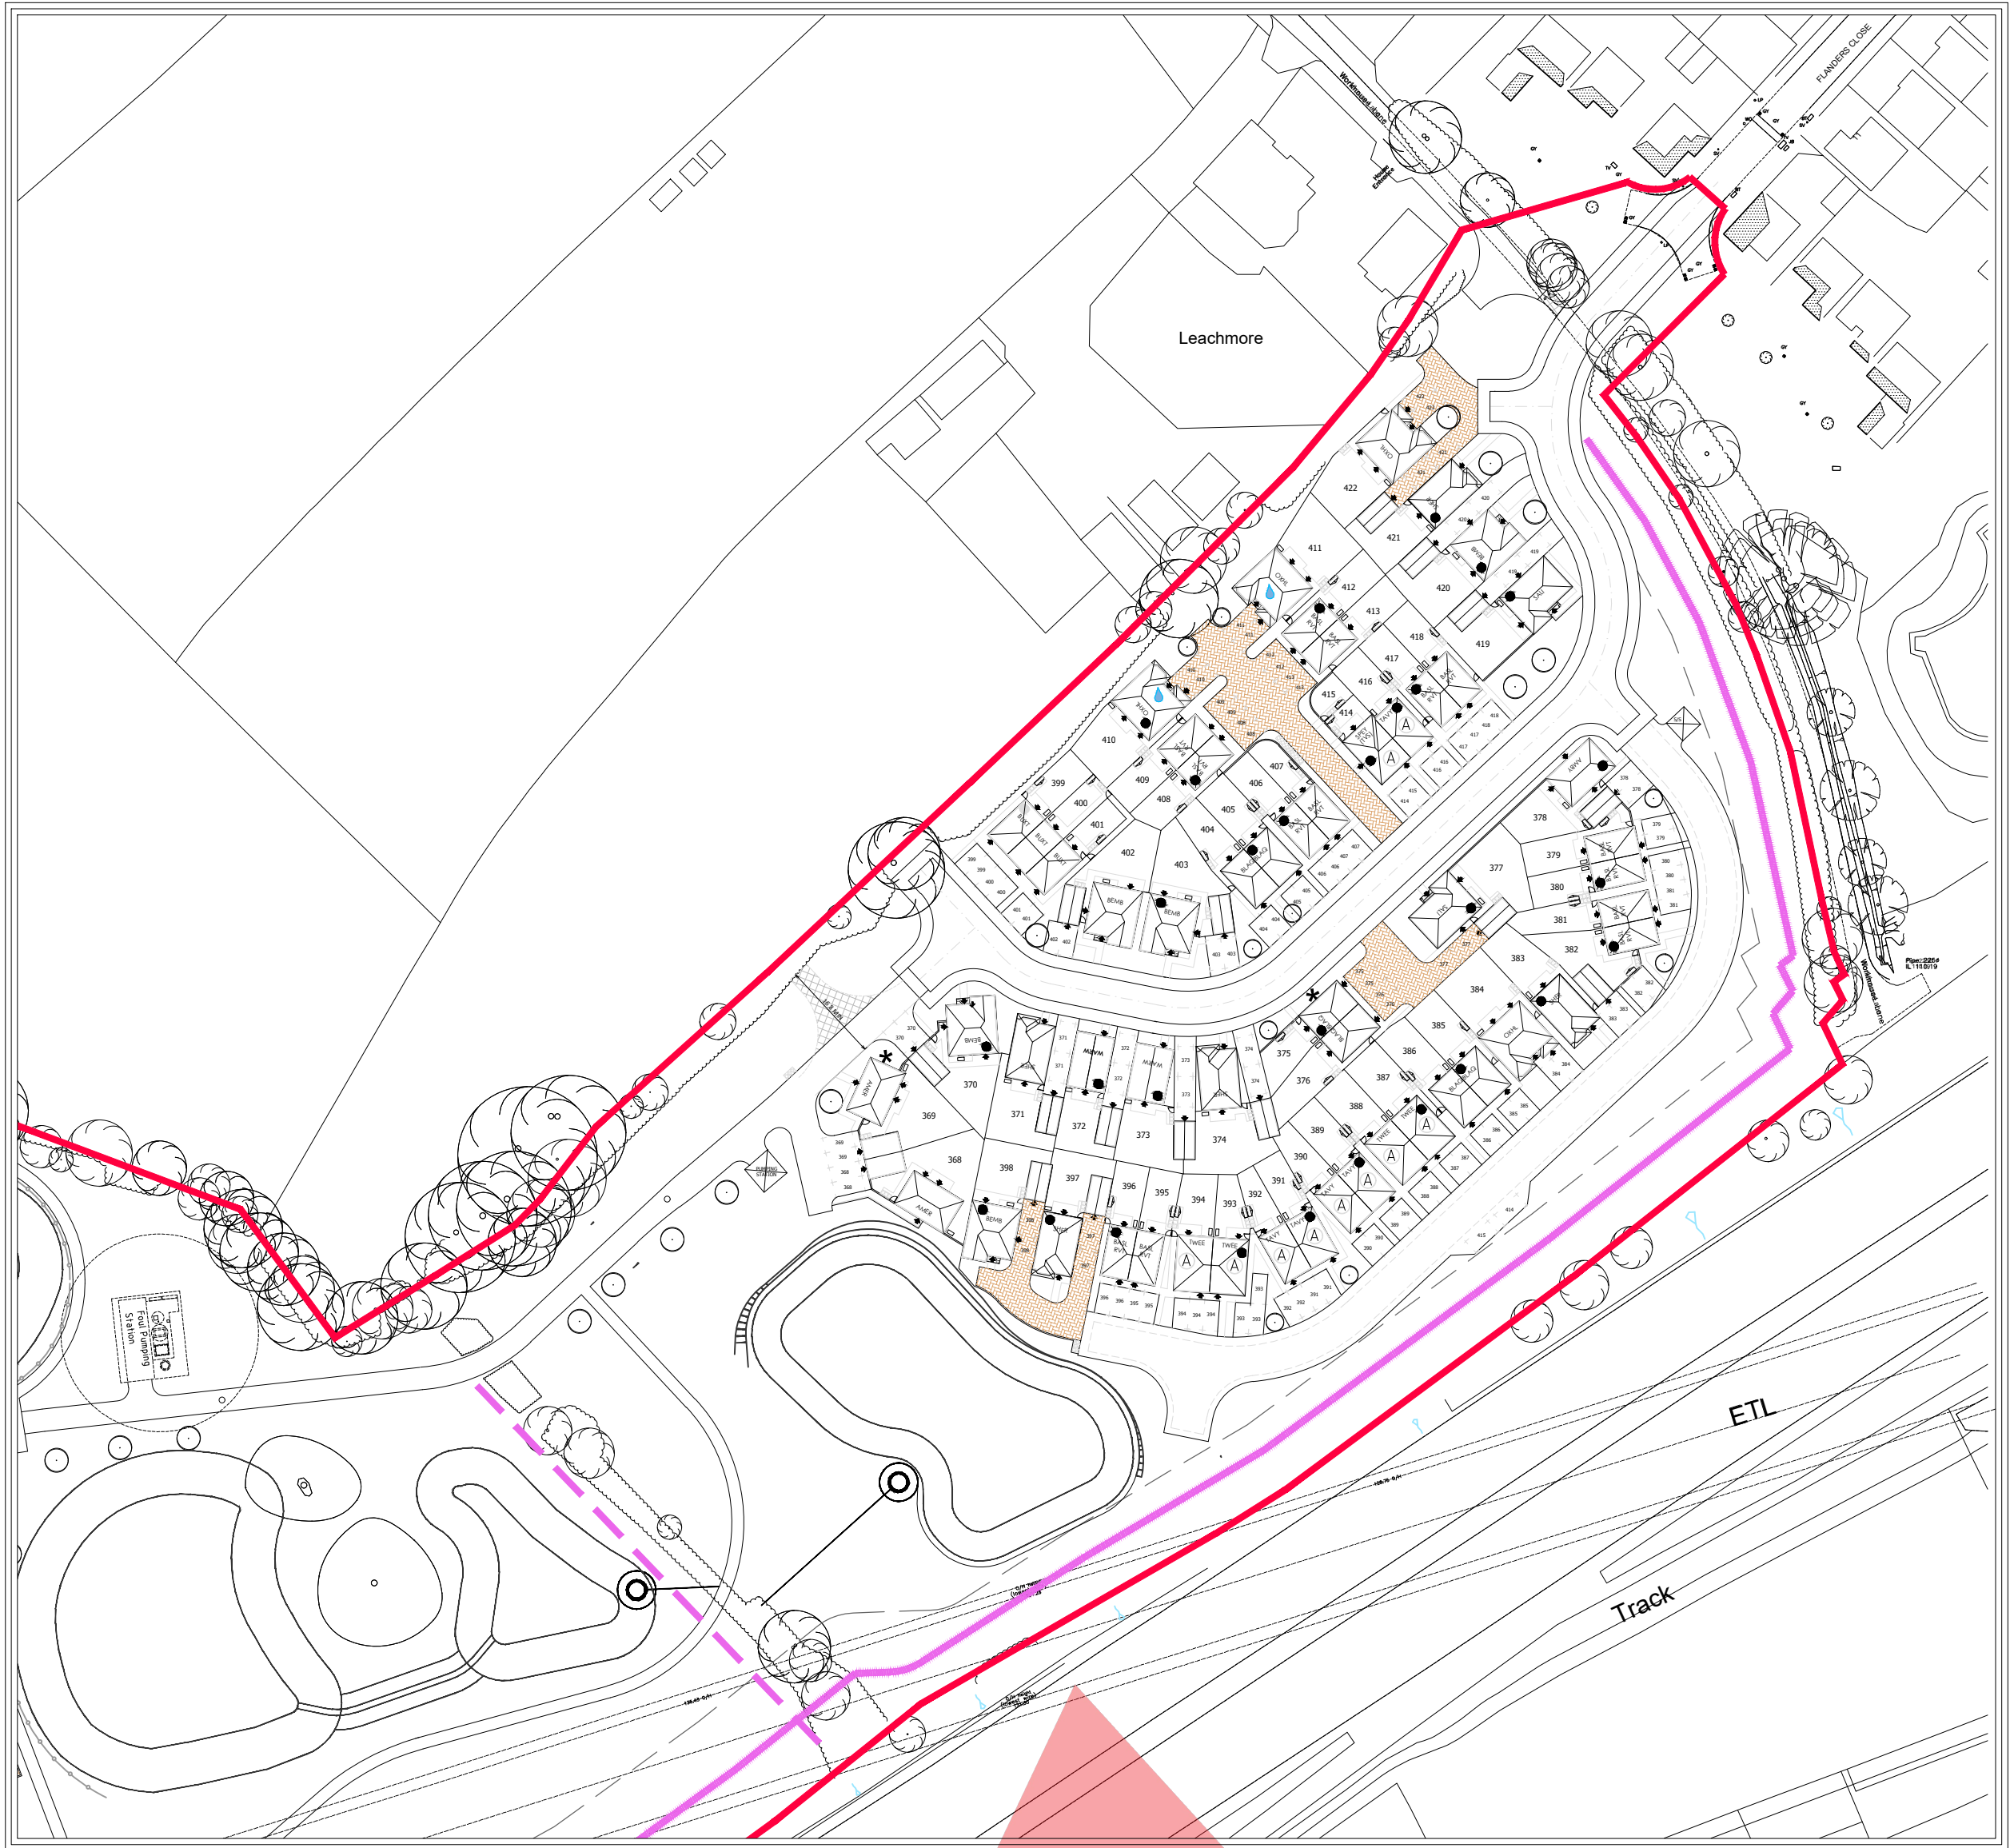


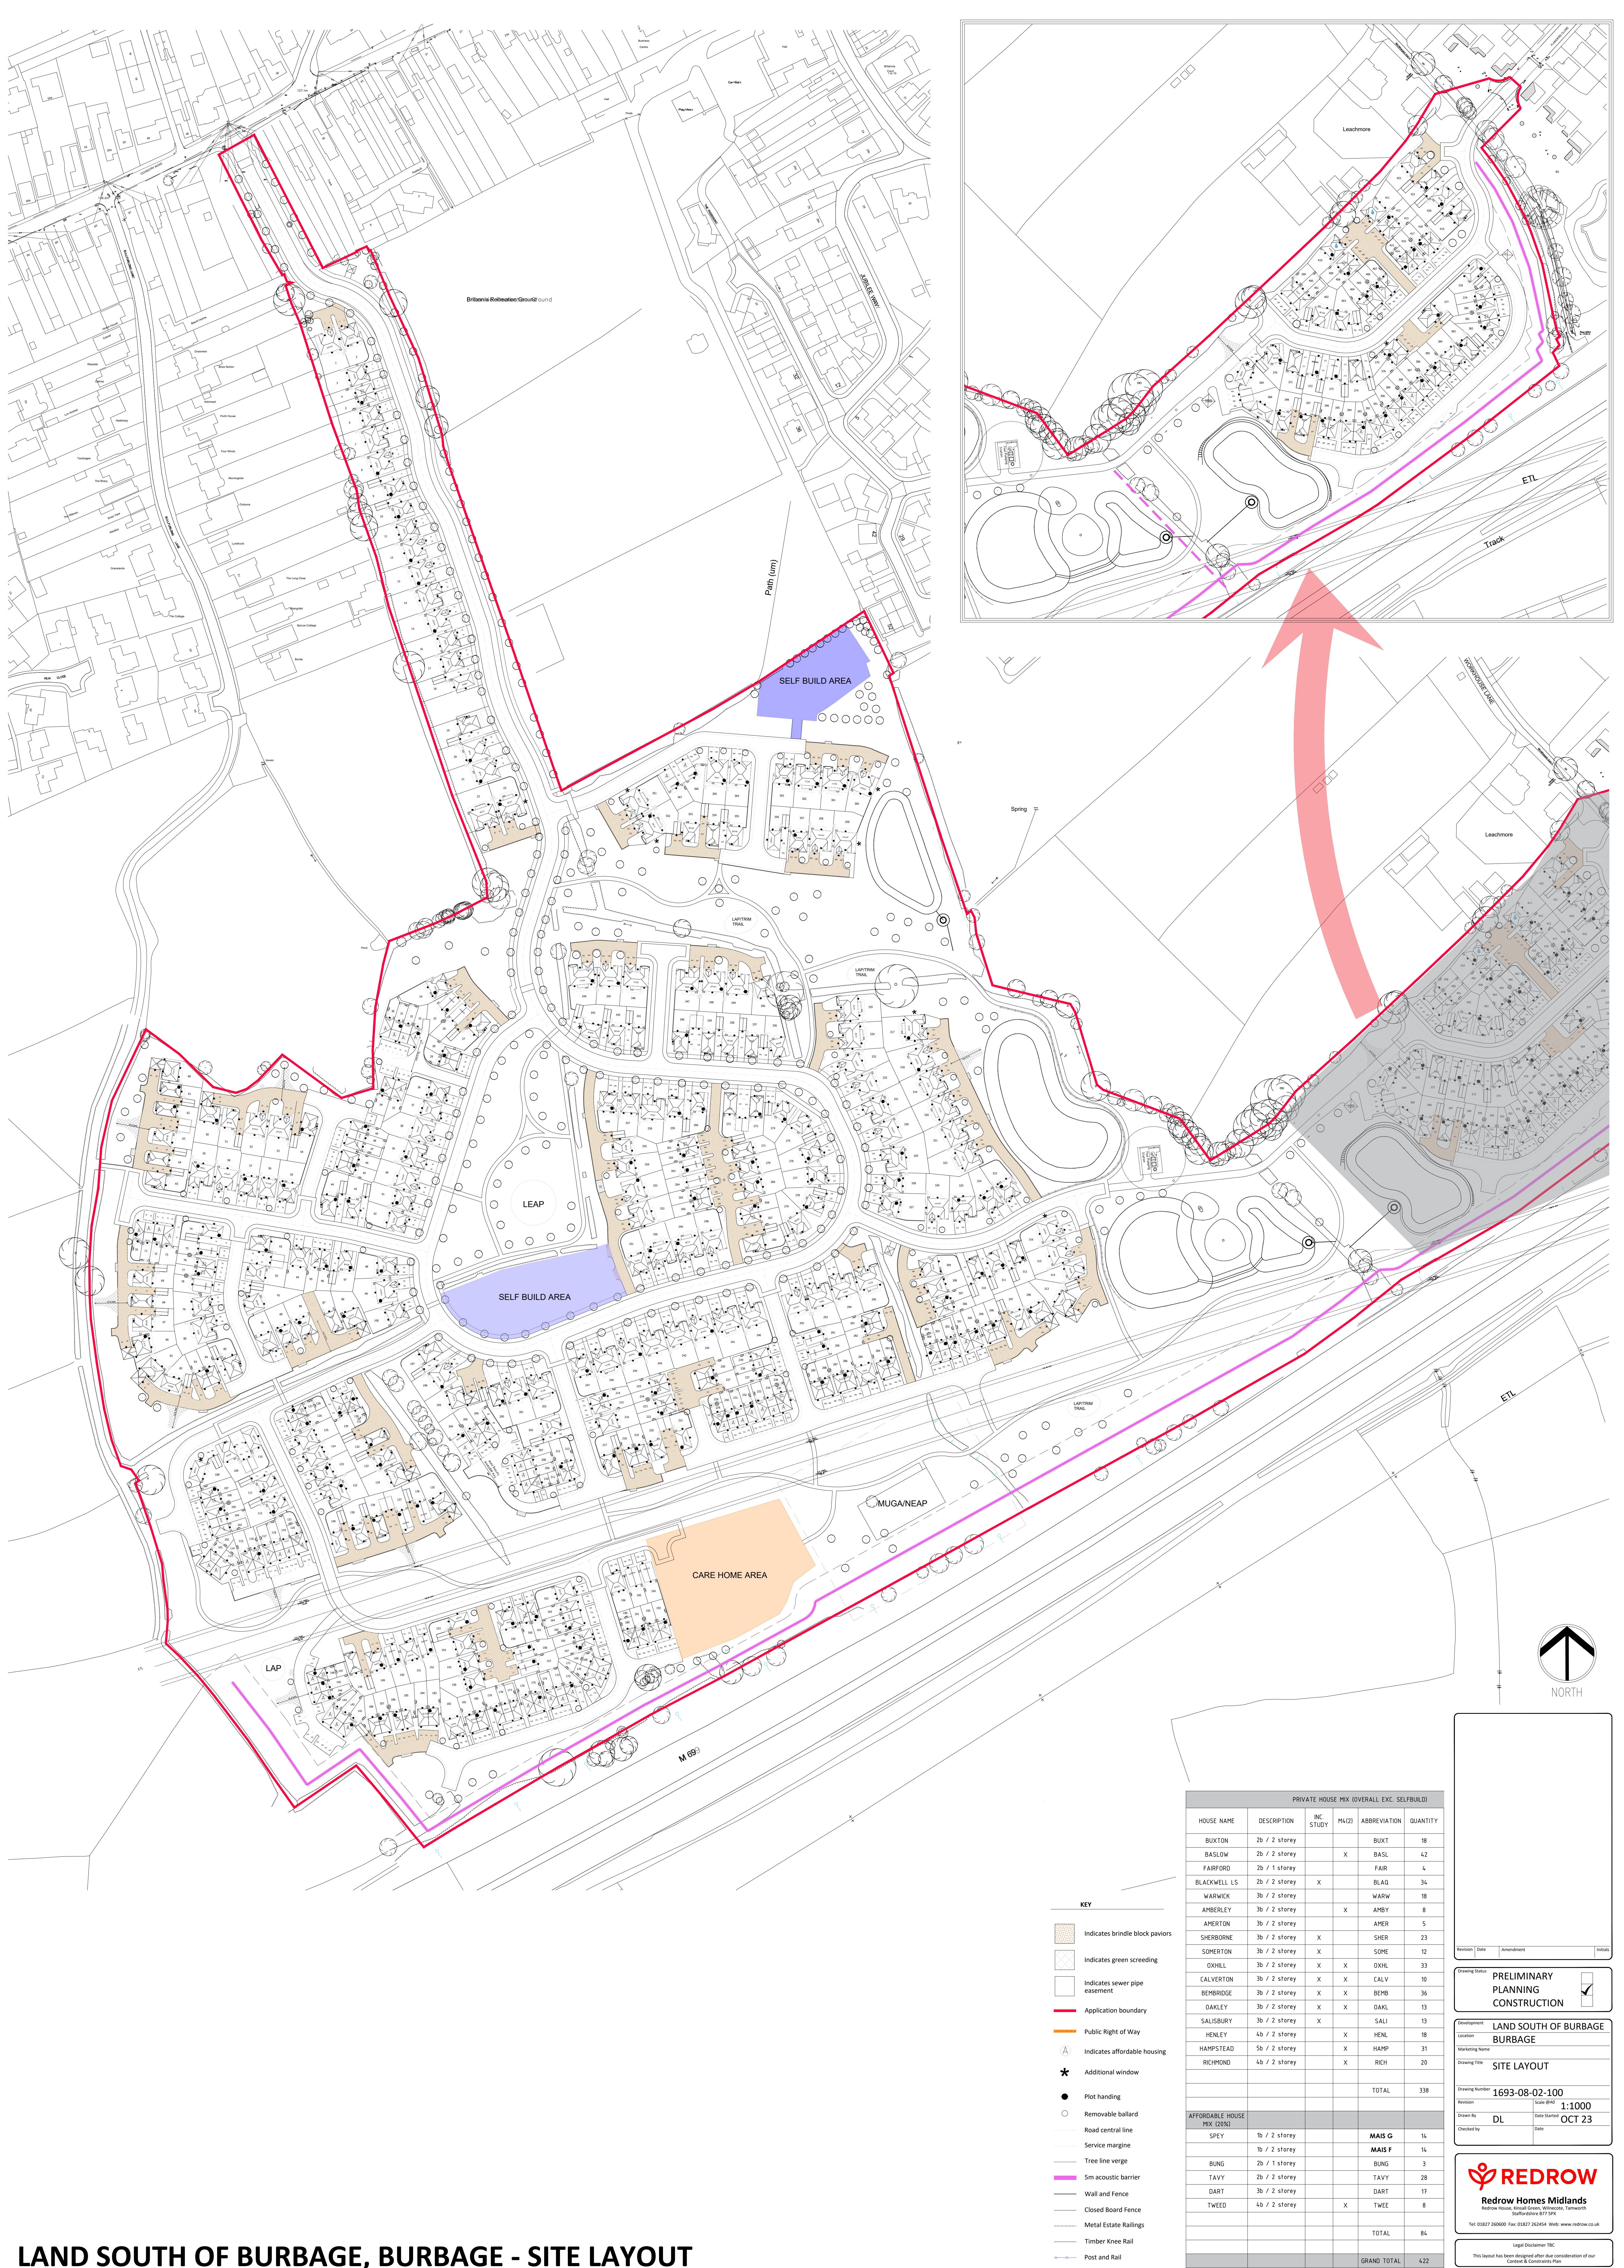

- KEY**
- Indicates brindle block paviors
 - Indicates green screeding
 - Indicates sewer pipe easement
 - Application boundary
 - Public Right of Way
 - Indicates affordable housing
 - Additional window
 - Plot handing
 - Removable ballard
 - Road central line
 - Service margin
 - Tree line verge
 - 5m acoustic barrier
 - Wall and Fence
 - Closed Board Fence
 - Metal Estate Railings
 - Timber Knee Rail
 - Post and Rail

PRIVATE HOUSE MIX (OVERALL EXC. SELFBUILD)					
HOUSE NAME	DESCRIPTION	INC STUDY	ML(2)	ABBREVIATION	QUANTITY
BUXTON	2b / 2 storey			BUXT	18
BASLOW	2b / 2 storey		X	BASL	42
FAIRFORD	2b / 1 storey			FAIR	4
BLACKWELL LS	2b / 2 storey	X		BLAQ	34
WARWICK	3b / 2 storey			WARW	18
AMBERLEY	3b / 2 storey		X	AMBY	8
AMERTON	3b / 2 storey			AMER	5
SHERBORNE	3b / 2 storey	X		SHER	23
SOMERTON	3b / 2 storey	X		SOME	12
OXHILL	3b / 2 storey	X	X	OXHL	33
CALVERTON	3b / 2 storey	X	X	CALV	10
BEMBRIDGE	3b / 2 storey	X	X	BEMB	36
OAKLEY	3b / 2 storey	X	X	OAKL	13
SALISBURY	3b / 2 storey	X		SALI	13
HENLEY	4b / 2 storey		X	HENL	18
HAMPSTEAD	5b / 2 storey		X	HAMP	31
RICHMOND	4b / 2 storey	X		RICH	20
				TOTAL	338
AFFORDABLE HOUSE MIX (20%)					
SPEY	1b / 2 storey			MAIS G	14
	1b / 2 storey			MAIS F	14
BUNG	2b / 1 storey			BUNG	3
TAVY	2b / 2 storey			TAVY	28
DART	3b / 2 storey			DART	17
TWEED	4b / 2 storey	X		TWEE	8
				TOTAL	84
				GRAND TOTAL	422

Revision / Date / Amendment / Initials

Drawing Status: PRELIMINARY PLANNING CONSTRUCTION

Development: LAND SOUTH OF BURBAGE
Location: BURBAGE
Marking Name: SITE LAYOUT
Drawing Number: 1693-08-02-100
Revision: DL
Scale: 1:1000
Date: OCT 23

Redrow Homes Midlands
Redrow House, Bristol Green, Walscott, Tamworth
B47 9JH
Tel: 01827 260600 Fax: 01827 262454 Web: www.redrow.co.uk

Legal Disclaimer: This layout has been designed after due consideration of our Context & Constraints Plan

LAND SOUTH OF BURBAGE, BURBAGE - SITE LAYOUT