
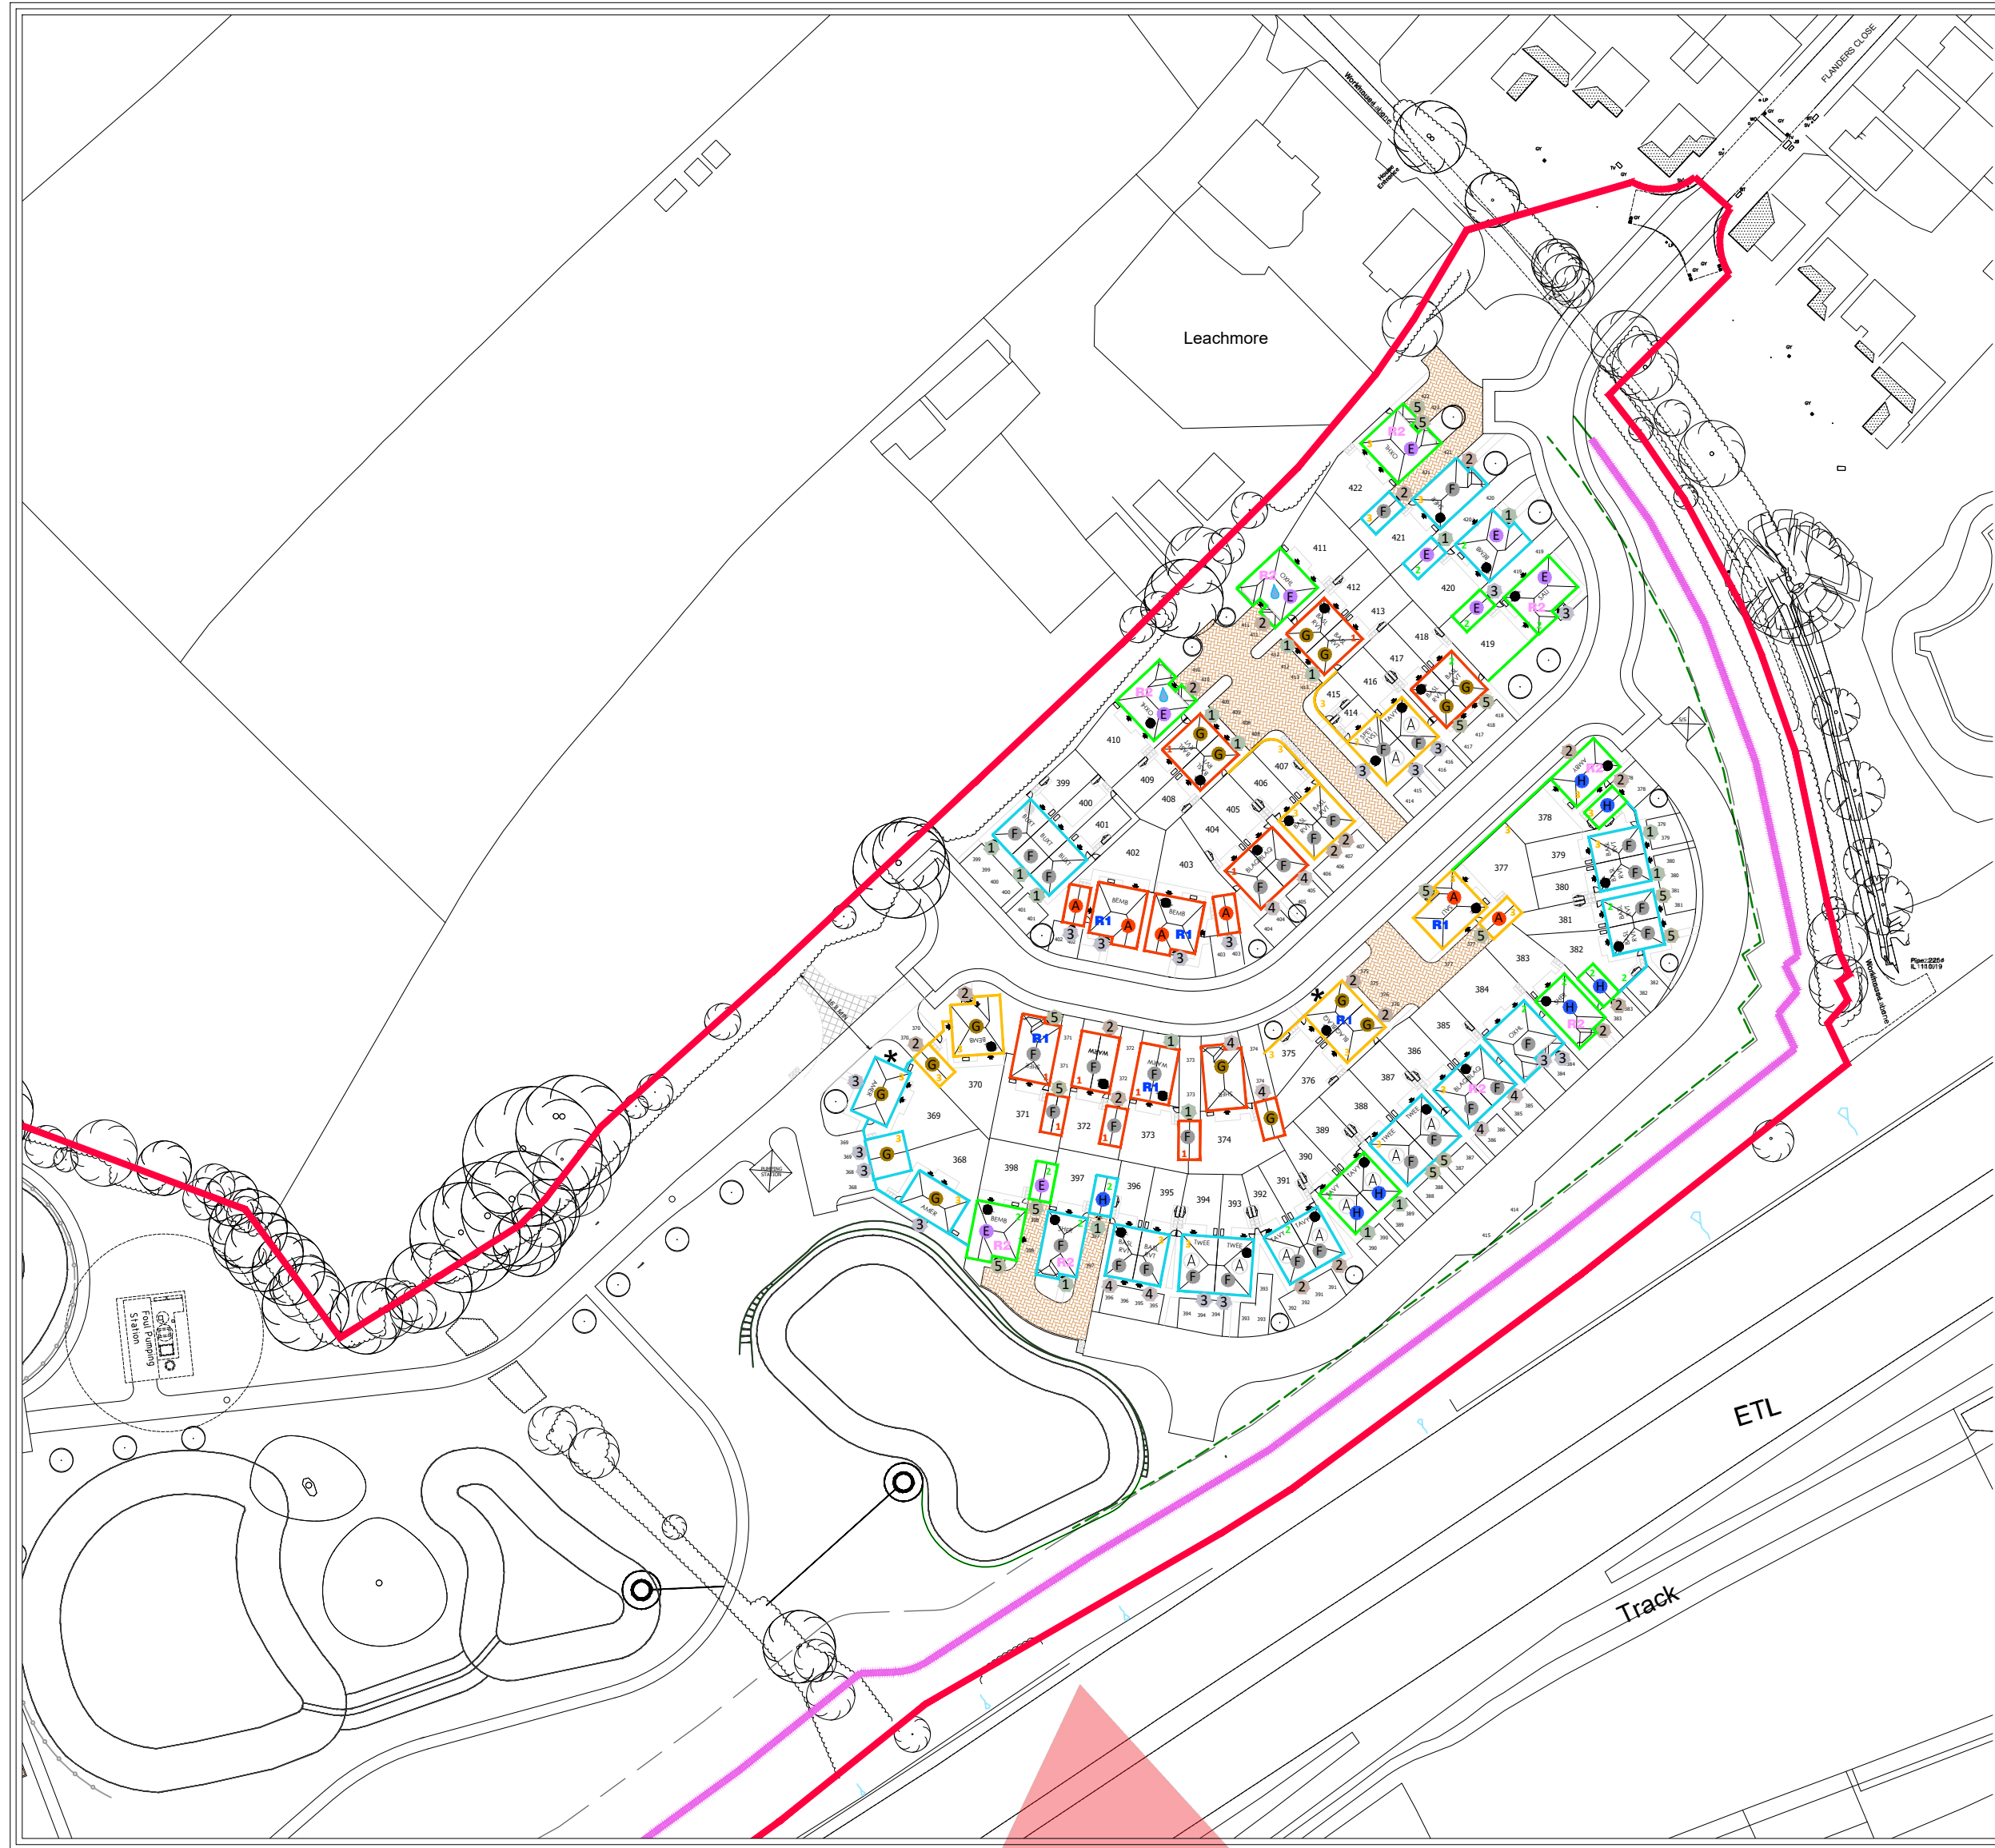


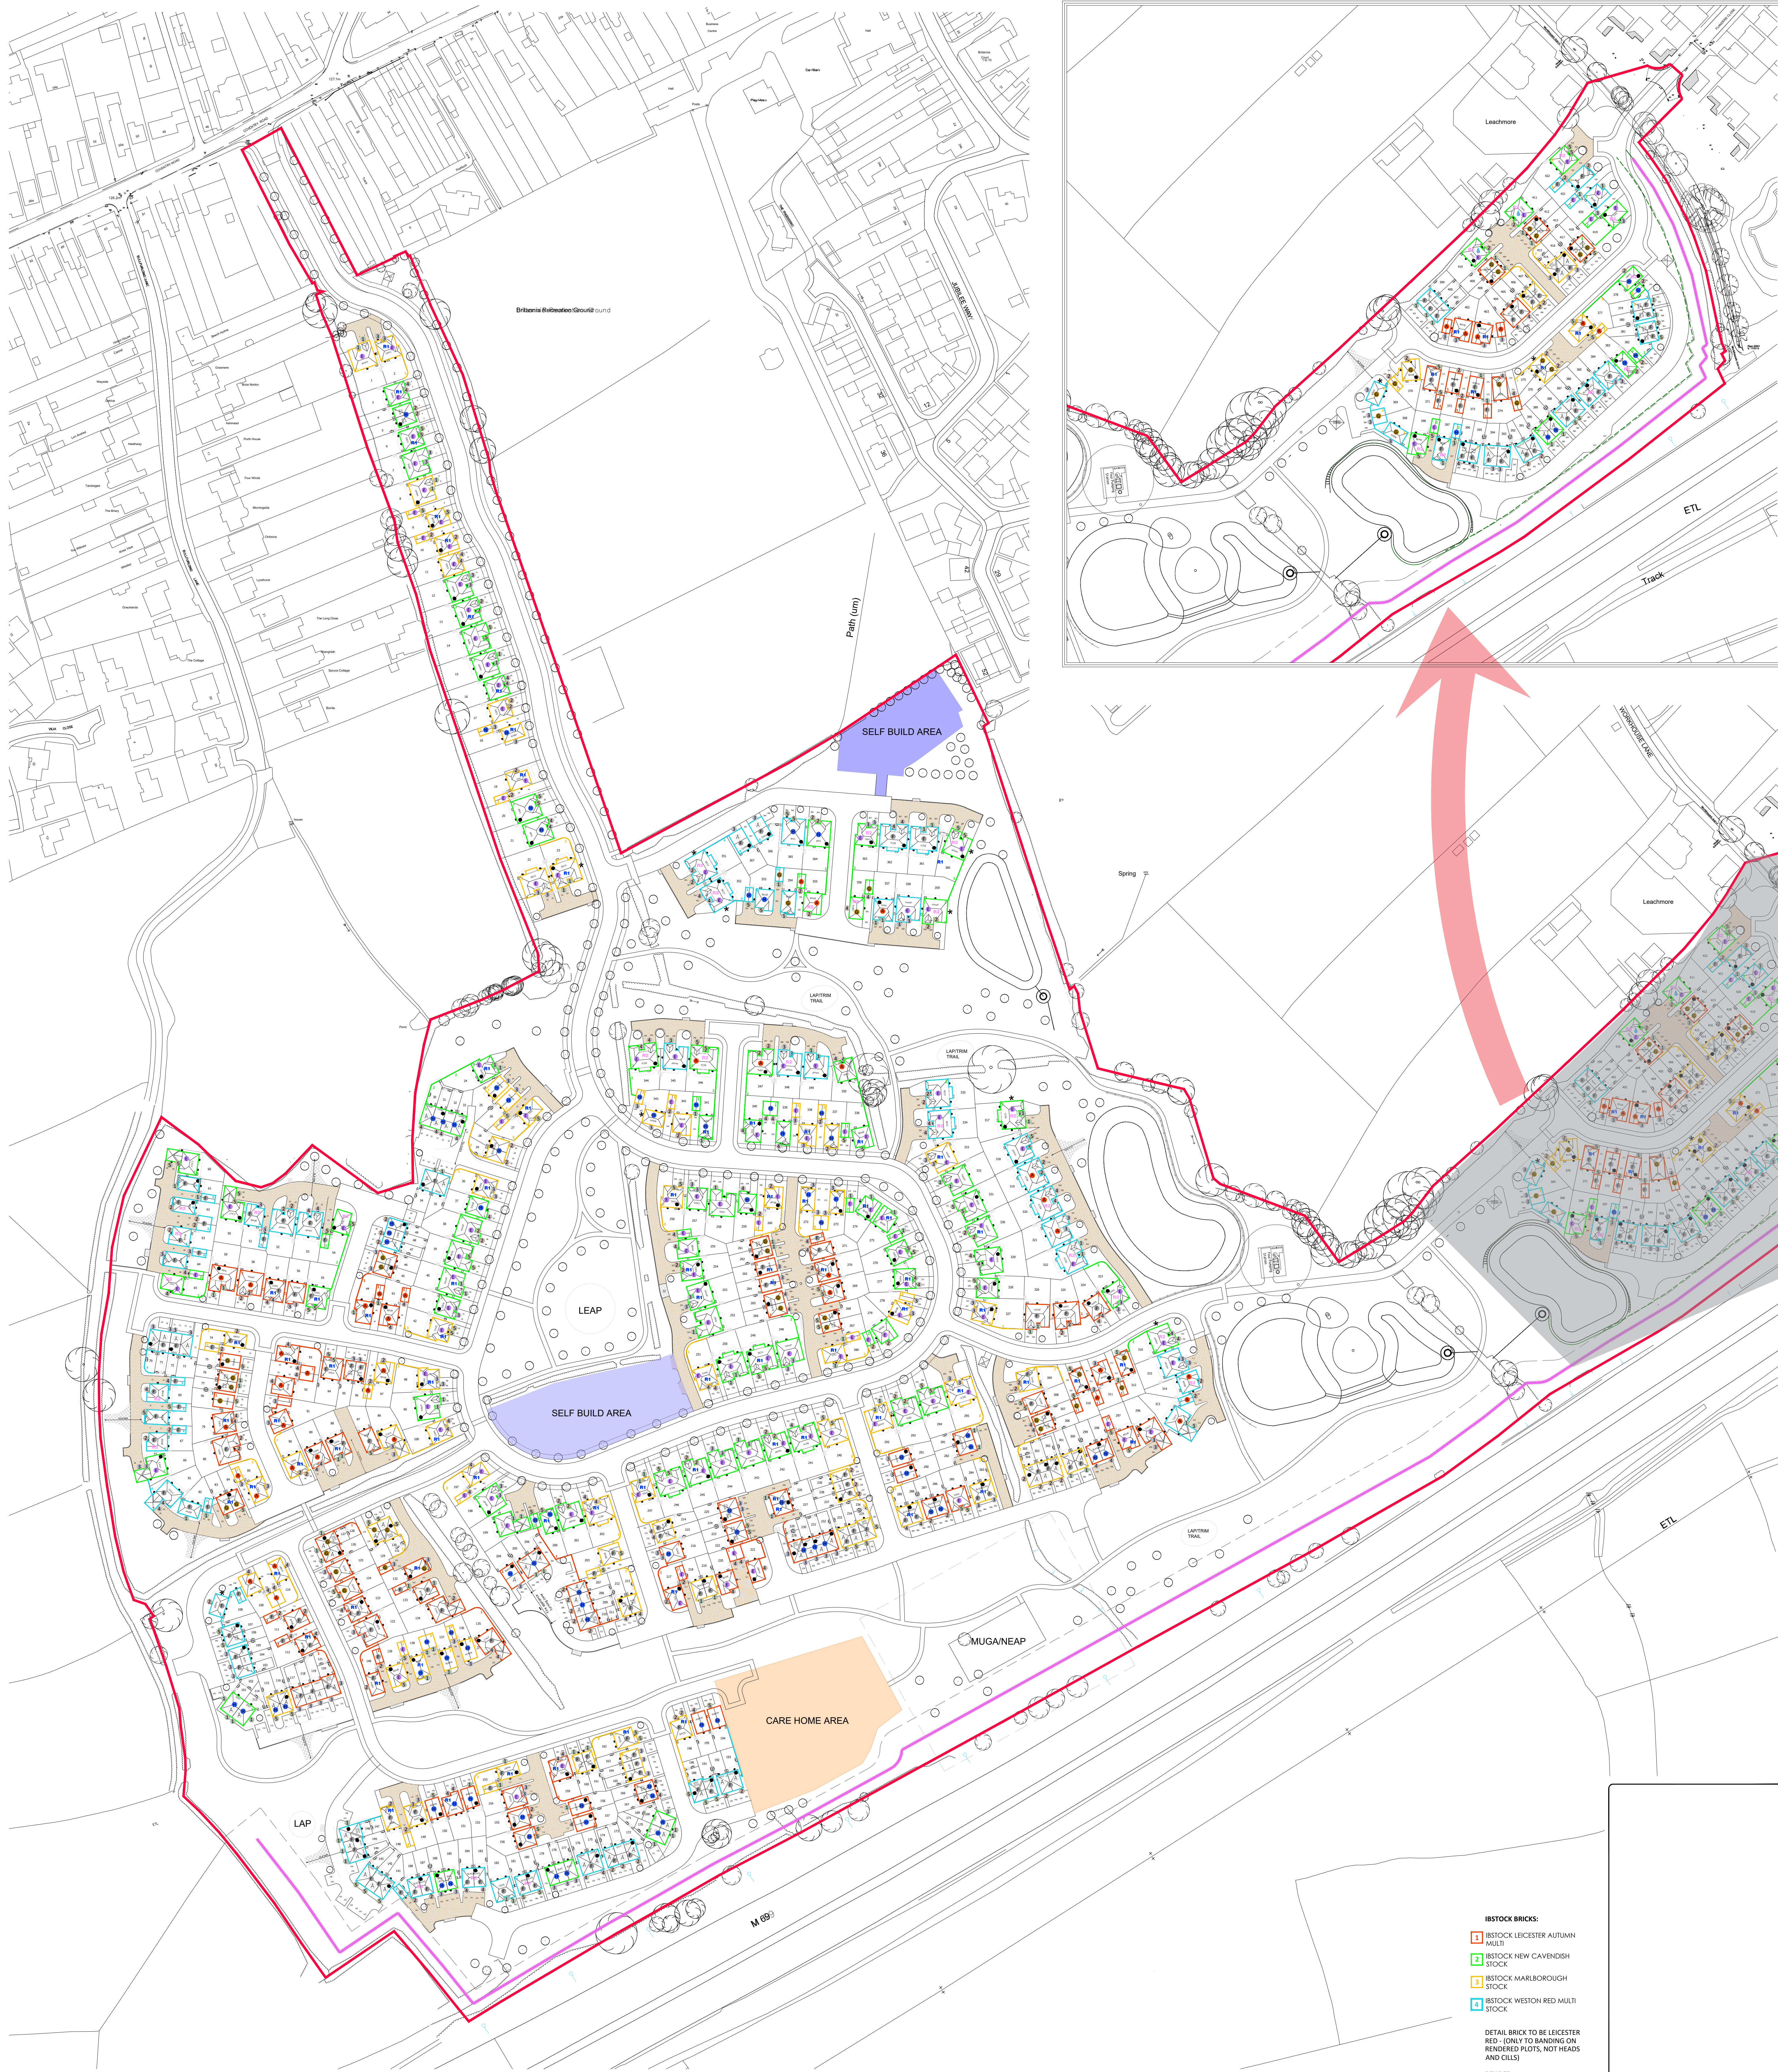

- IBSTOCK BRICKS:**
- 1 IBSTOCK LEICESTER AUTUMN MULTI
 - 2 IBSTOCK NEW CAVENDISH STOCK
 - 3 IBSTOCK MARLBOROUGH STOCK
 - 4 IBSTOCK WESTON RED MULTI STOCK
- DETAIL BRICK TO BE LEICESTER RED - (ONLY TO BANDING ON RENDERED PLOTS, NOT HEADS AND CHILLS)**
- RENDER:**
- R1 RENDER WEBER MONOCOUC CHALK 2500 ROUGH CAST FINISH - SEE HOUSE PACK A1 ELEVATIONS
 - R2 RENDER WEBER MONOCOUC SILVER PEARL 2500 ROUGH CAST FINISH - SEE HOUSE PACK A1 ELEVATIONS
- ROOF TILES:**
- 1 REDLAND DUPLAIN RUSTIC BROWN
 - 2 REDLAND DUPLAIN CHIRCOAL GREY
 - 3 REDLAND DUPLAIN RUSTIC RED
 - 4 REDLAND MINI-STONEWOLD TUDOR BROWN
 - 5 REDLAND MINI-STONEWOLD SLATE GREY
- NOTE - WHERE THE SLT TILE IS SPECIFIED FOR THE MAIN ROOF THEN LOW ROOFS OVER CANOPIES, INTEGRAL GARAGES, BAYS ETC. SHOULD BE COLOUR TO MATCH MAIN ROOF.**
- DOOR COLOURS:**
- 1 SALTED EARTH (B9460G)
 - 2 RARE STONE (Z8240K)
 - 3 LAKESIDE MIST (Z8210U)
 - 4 SMOKED ORCHARD (G9230U)
 - 5 RICH GROUNDING (N7160P)

Revision / Date / Amendment / Initials			
Drawing Status: PRELIMINARY PLANNING CONSTRUCTION			
Development: LAND SOUTH OF BURBAGE			
Location: BURBAGE			
Marketing Name: MATERIALS LAYOUT			
Drawing Number: 1693-08-02-111			
Revision: DL		Scale: 1:1000	
Drawn by: DL		Date Stamped: NOV 2023	
Checked by:		Date:	
			
Redrow Homes Midlands			
Redrow House, Bristol Green, Walscott, Tamworth, Staffordshire B77 5PW			
Tel: 01827 268000 Fax: 01827 262454 Web: www.redrow.co.uk			
Legal Disclaimer Text: This layout has been designed after due consideration of our Context & Constraints Plan			

LAND SOUTH OF BURBAGE, BURBAGE