



WOODLAND AREA STREET SCENE A-A



DEVELOPMENT CORE G-G



WOODLAND AREA STREET SCENE B-B



WETLAND STREET SCENE H-H



MAIN AVENUE STREET SCENE C-C




MAIN AVENUE STREET SCENE D-D



MAIN AVENUE STREET SCENE E-E



WILDFLOWER MEADOW STREET SCENE F-F

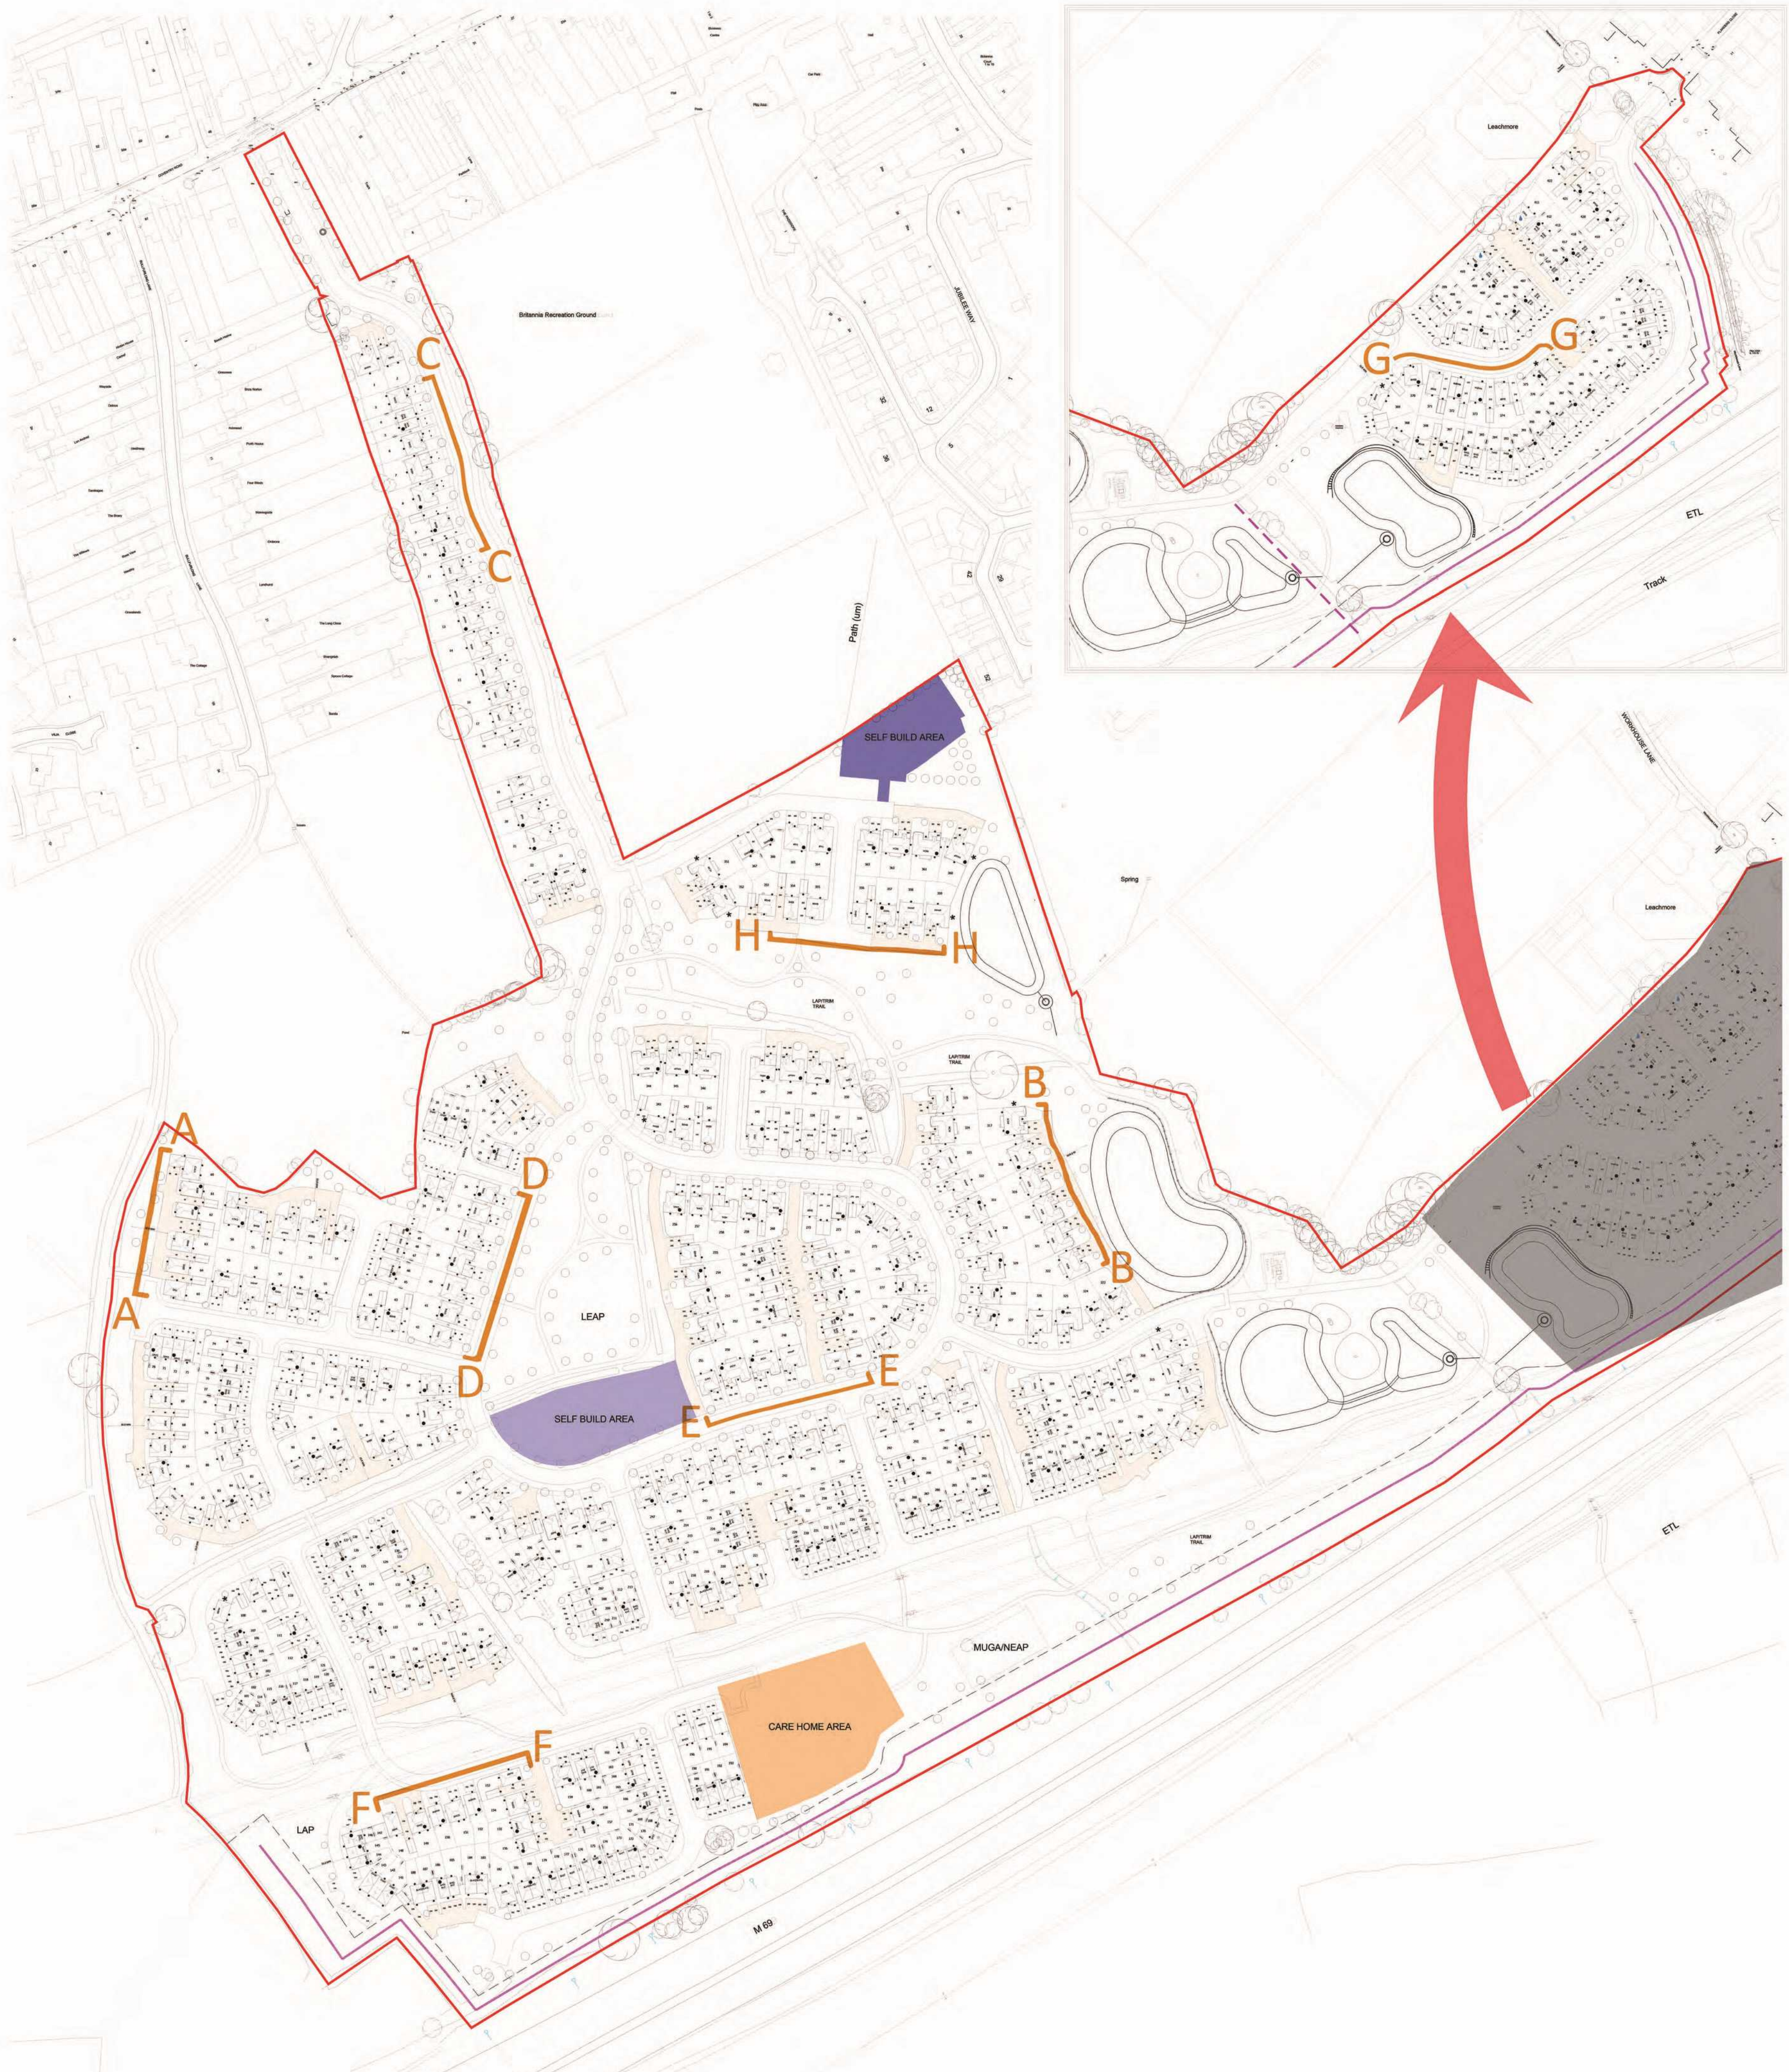

LAYOUT NTS

BURBAGE FIELD FARM, BURBAGE - STREET SCENES

Revision

Date

Amendment

Initials

Drawing Status

PRELIMINARY
PLANNING
CONSTRUCTION

☒

Development

BURBAGE FIELD FARM

Location

BURBAGE

Marketing Name

Drawing Title

STREET SCENES

Drawing Number

1693-08-02-112

Revision

Scale @A0

1:200

Drawn By

DL/LM

Date Started

NOV 2023

Checked by

Date

REDROW

Redrow Homes Midlands

Redrow Homes, Great Ouse, Wiltshire, Tisbury, Wiltshire

Tel: 01827 306000 Fax: 01827 302454 Web: www.redrow.co.uk

Legal Disclaimer

This layout has been designed after due consideration of our

Control & Constraints Plan