
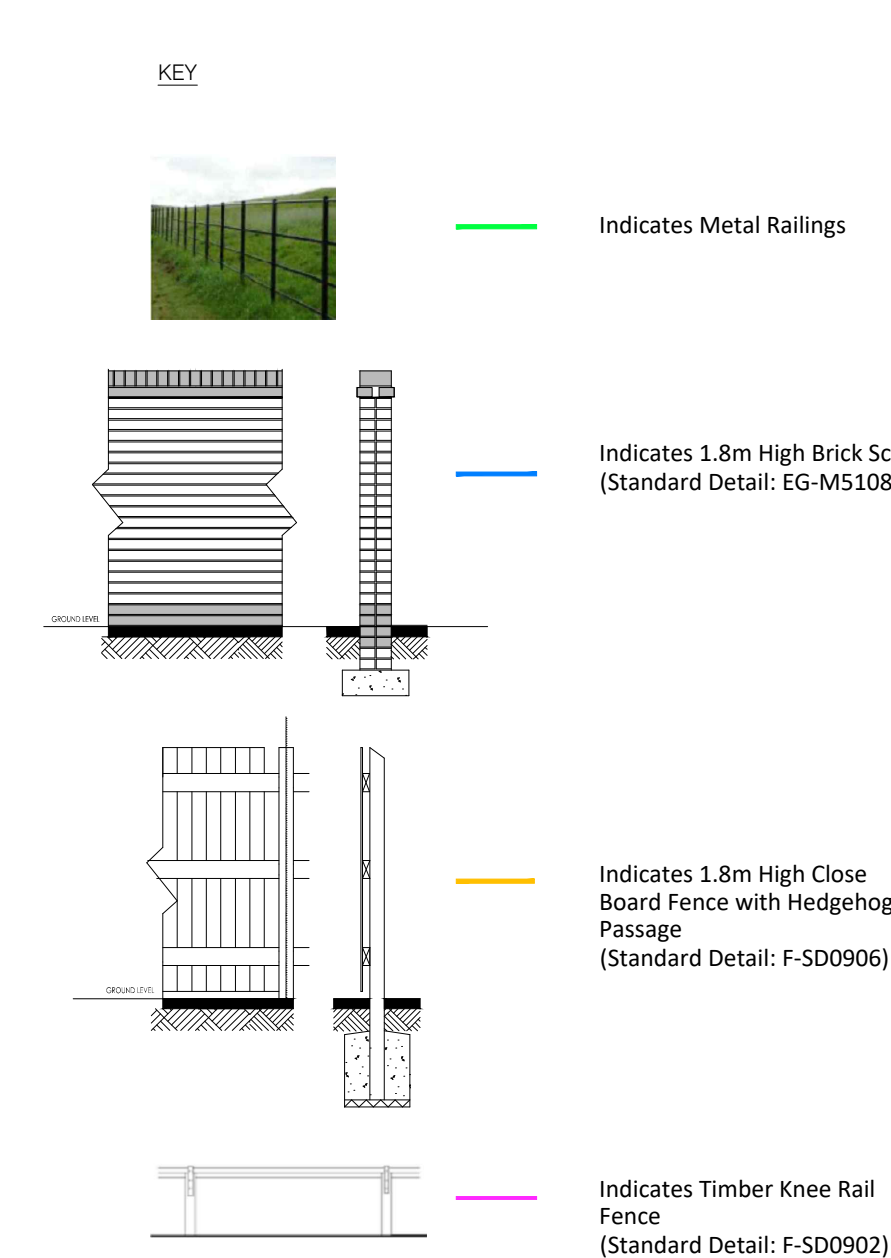


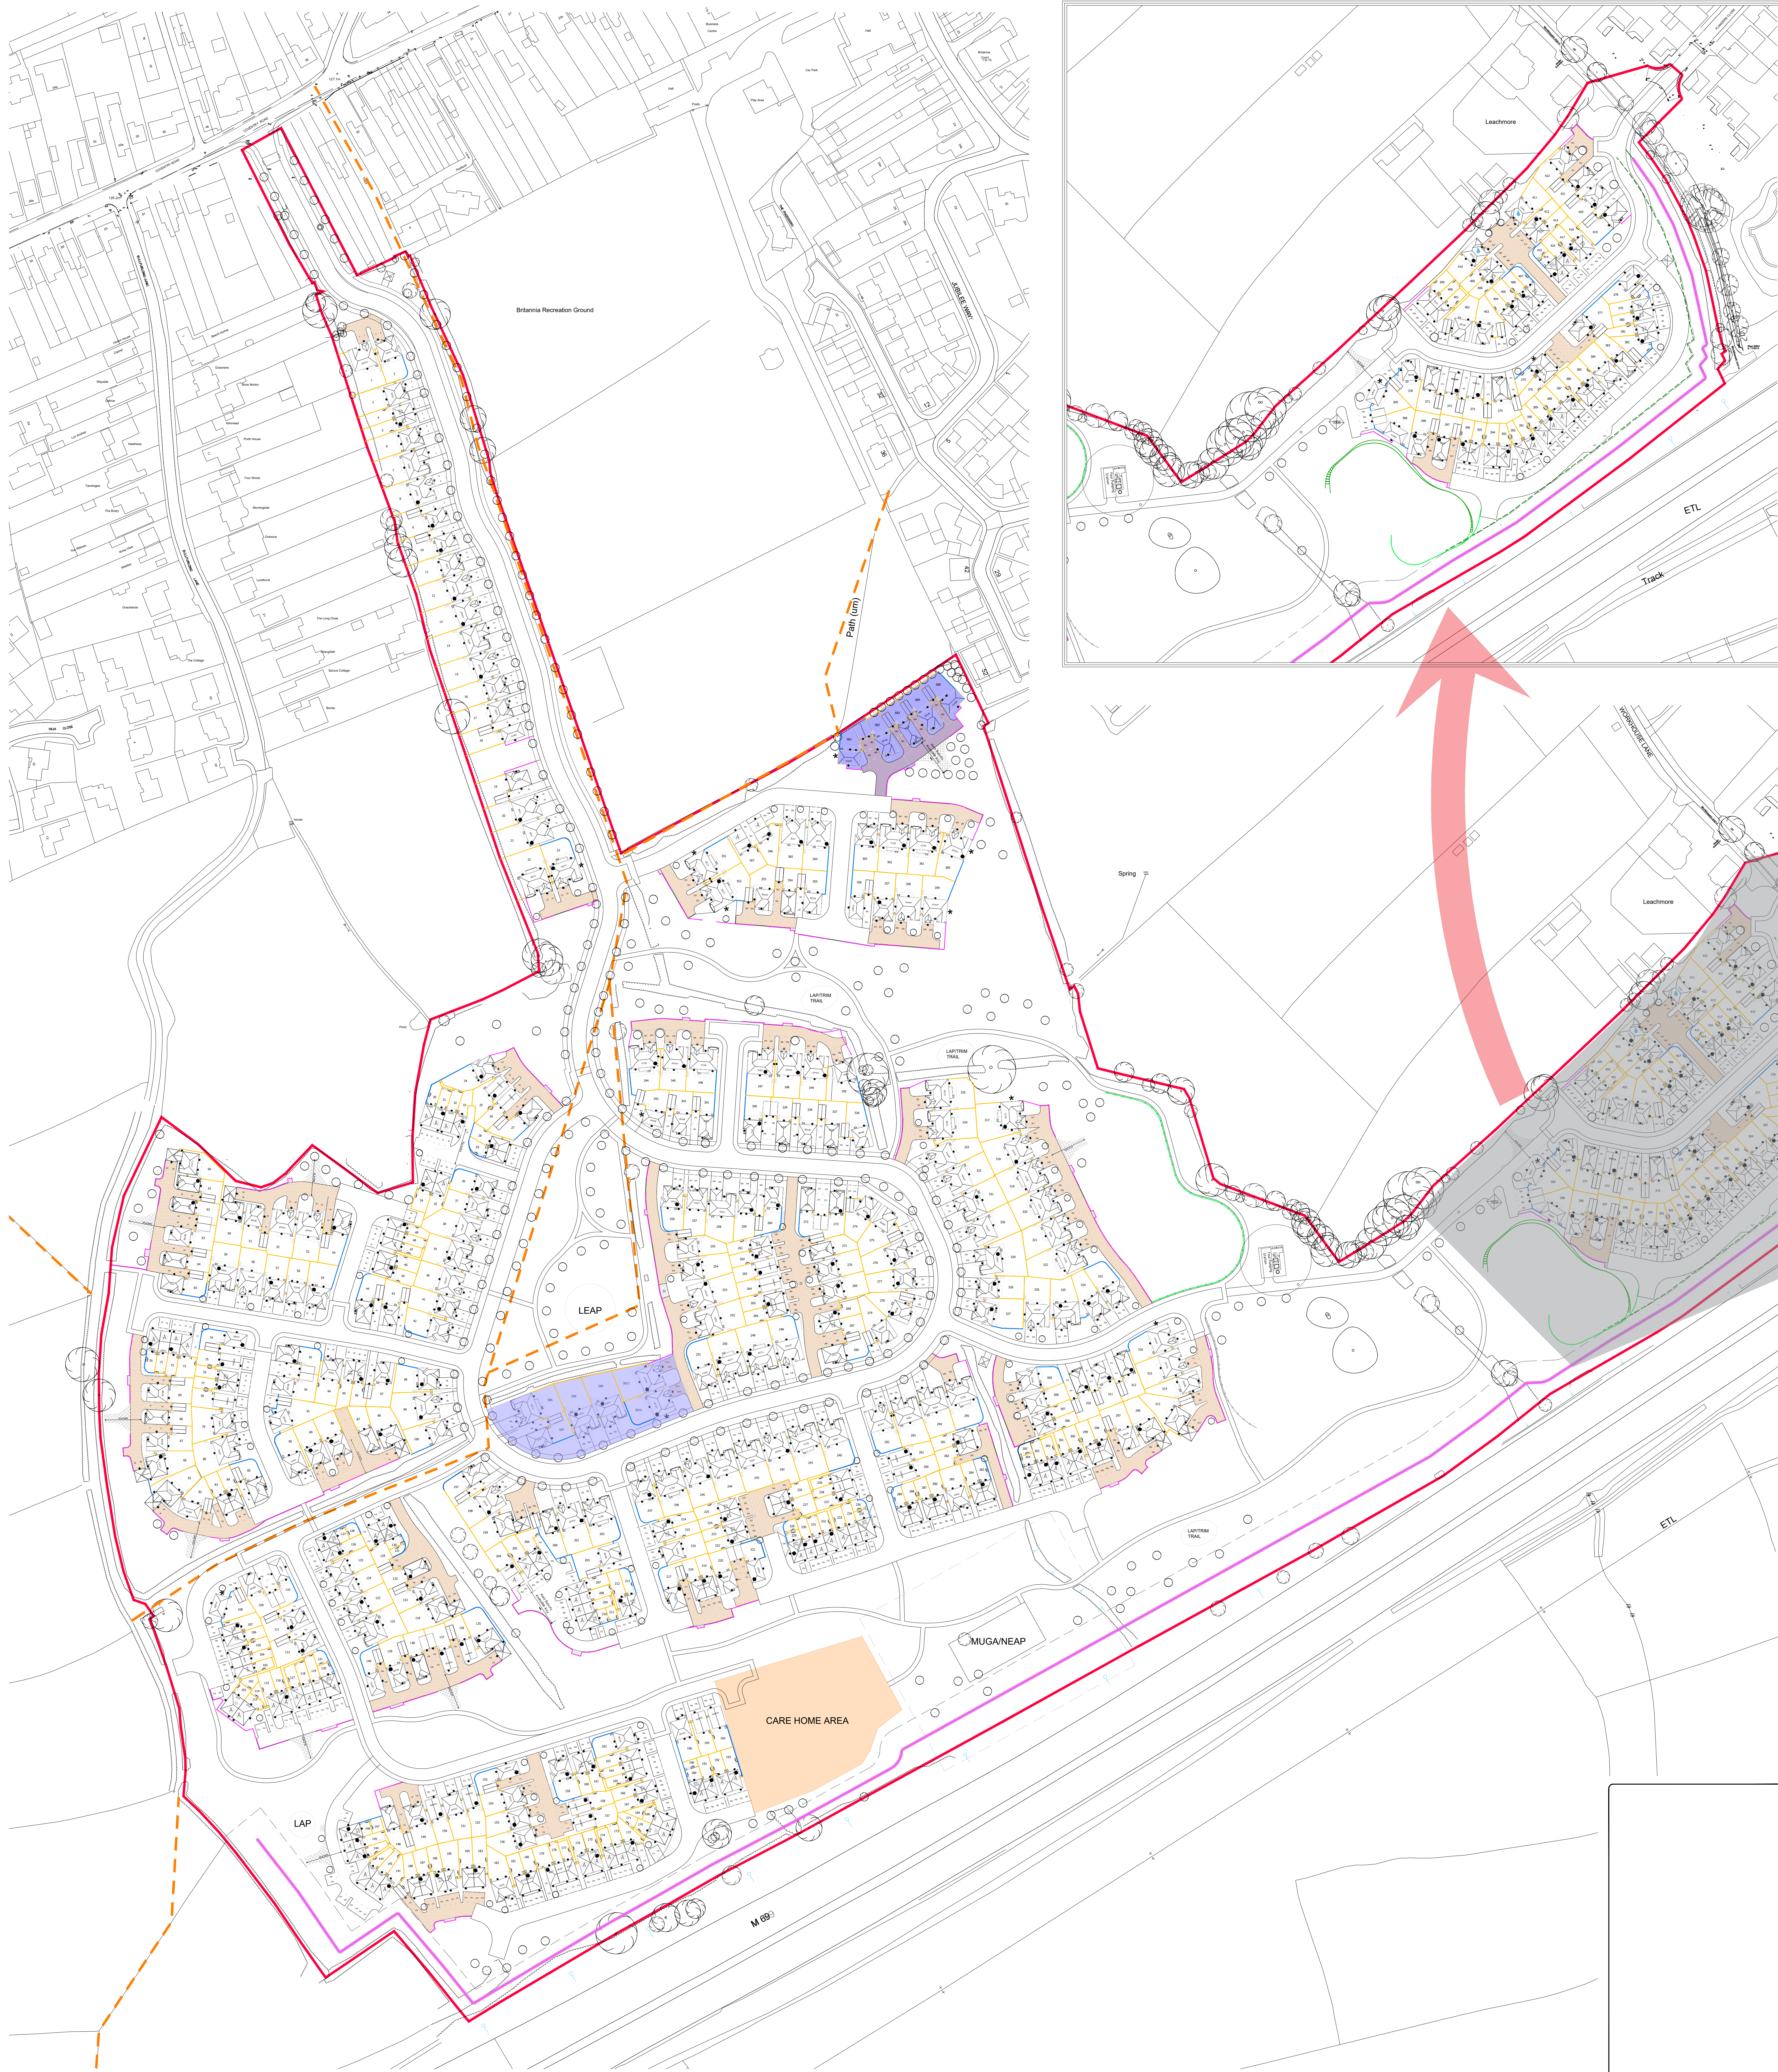

Revision	Date	Amendment	Initials

Drawing Status	PRELIMINARY PLANNING CONSTRUCTION	☒
Development	LAND SOUTH OF BURBAGE	
Location	BURBAGE	
Marking Name	ENCLOSURES PLAN	
Drawing Number	1693-08-02-121	Scale 0m = 1:1000
Revision	DL / LM	NOV 23
Checked by	Date	

REDROW
Redrow Homes Midlands
Redrow House, Bristol Green, Walscott, Tamworth
Staffordshire B77 5PA
Tel: 01827 260600 Fax: 01827 262454 Web: www.redrow.co.uk

Legal Disclaimer: This layout has been designed after due consideration of our Context & Constraints Plan

LAND SOUTH OF BURBAGE, BURBAGE