
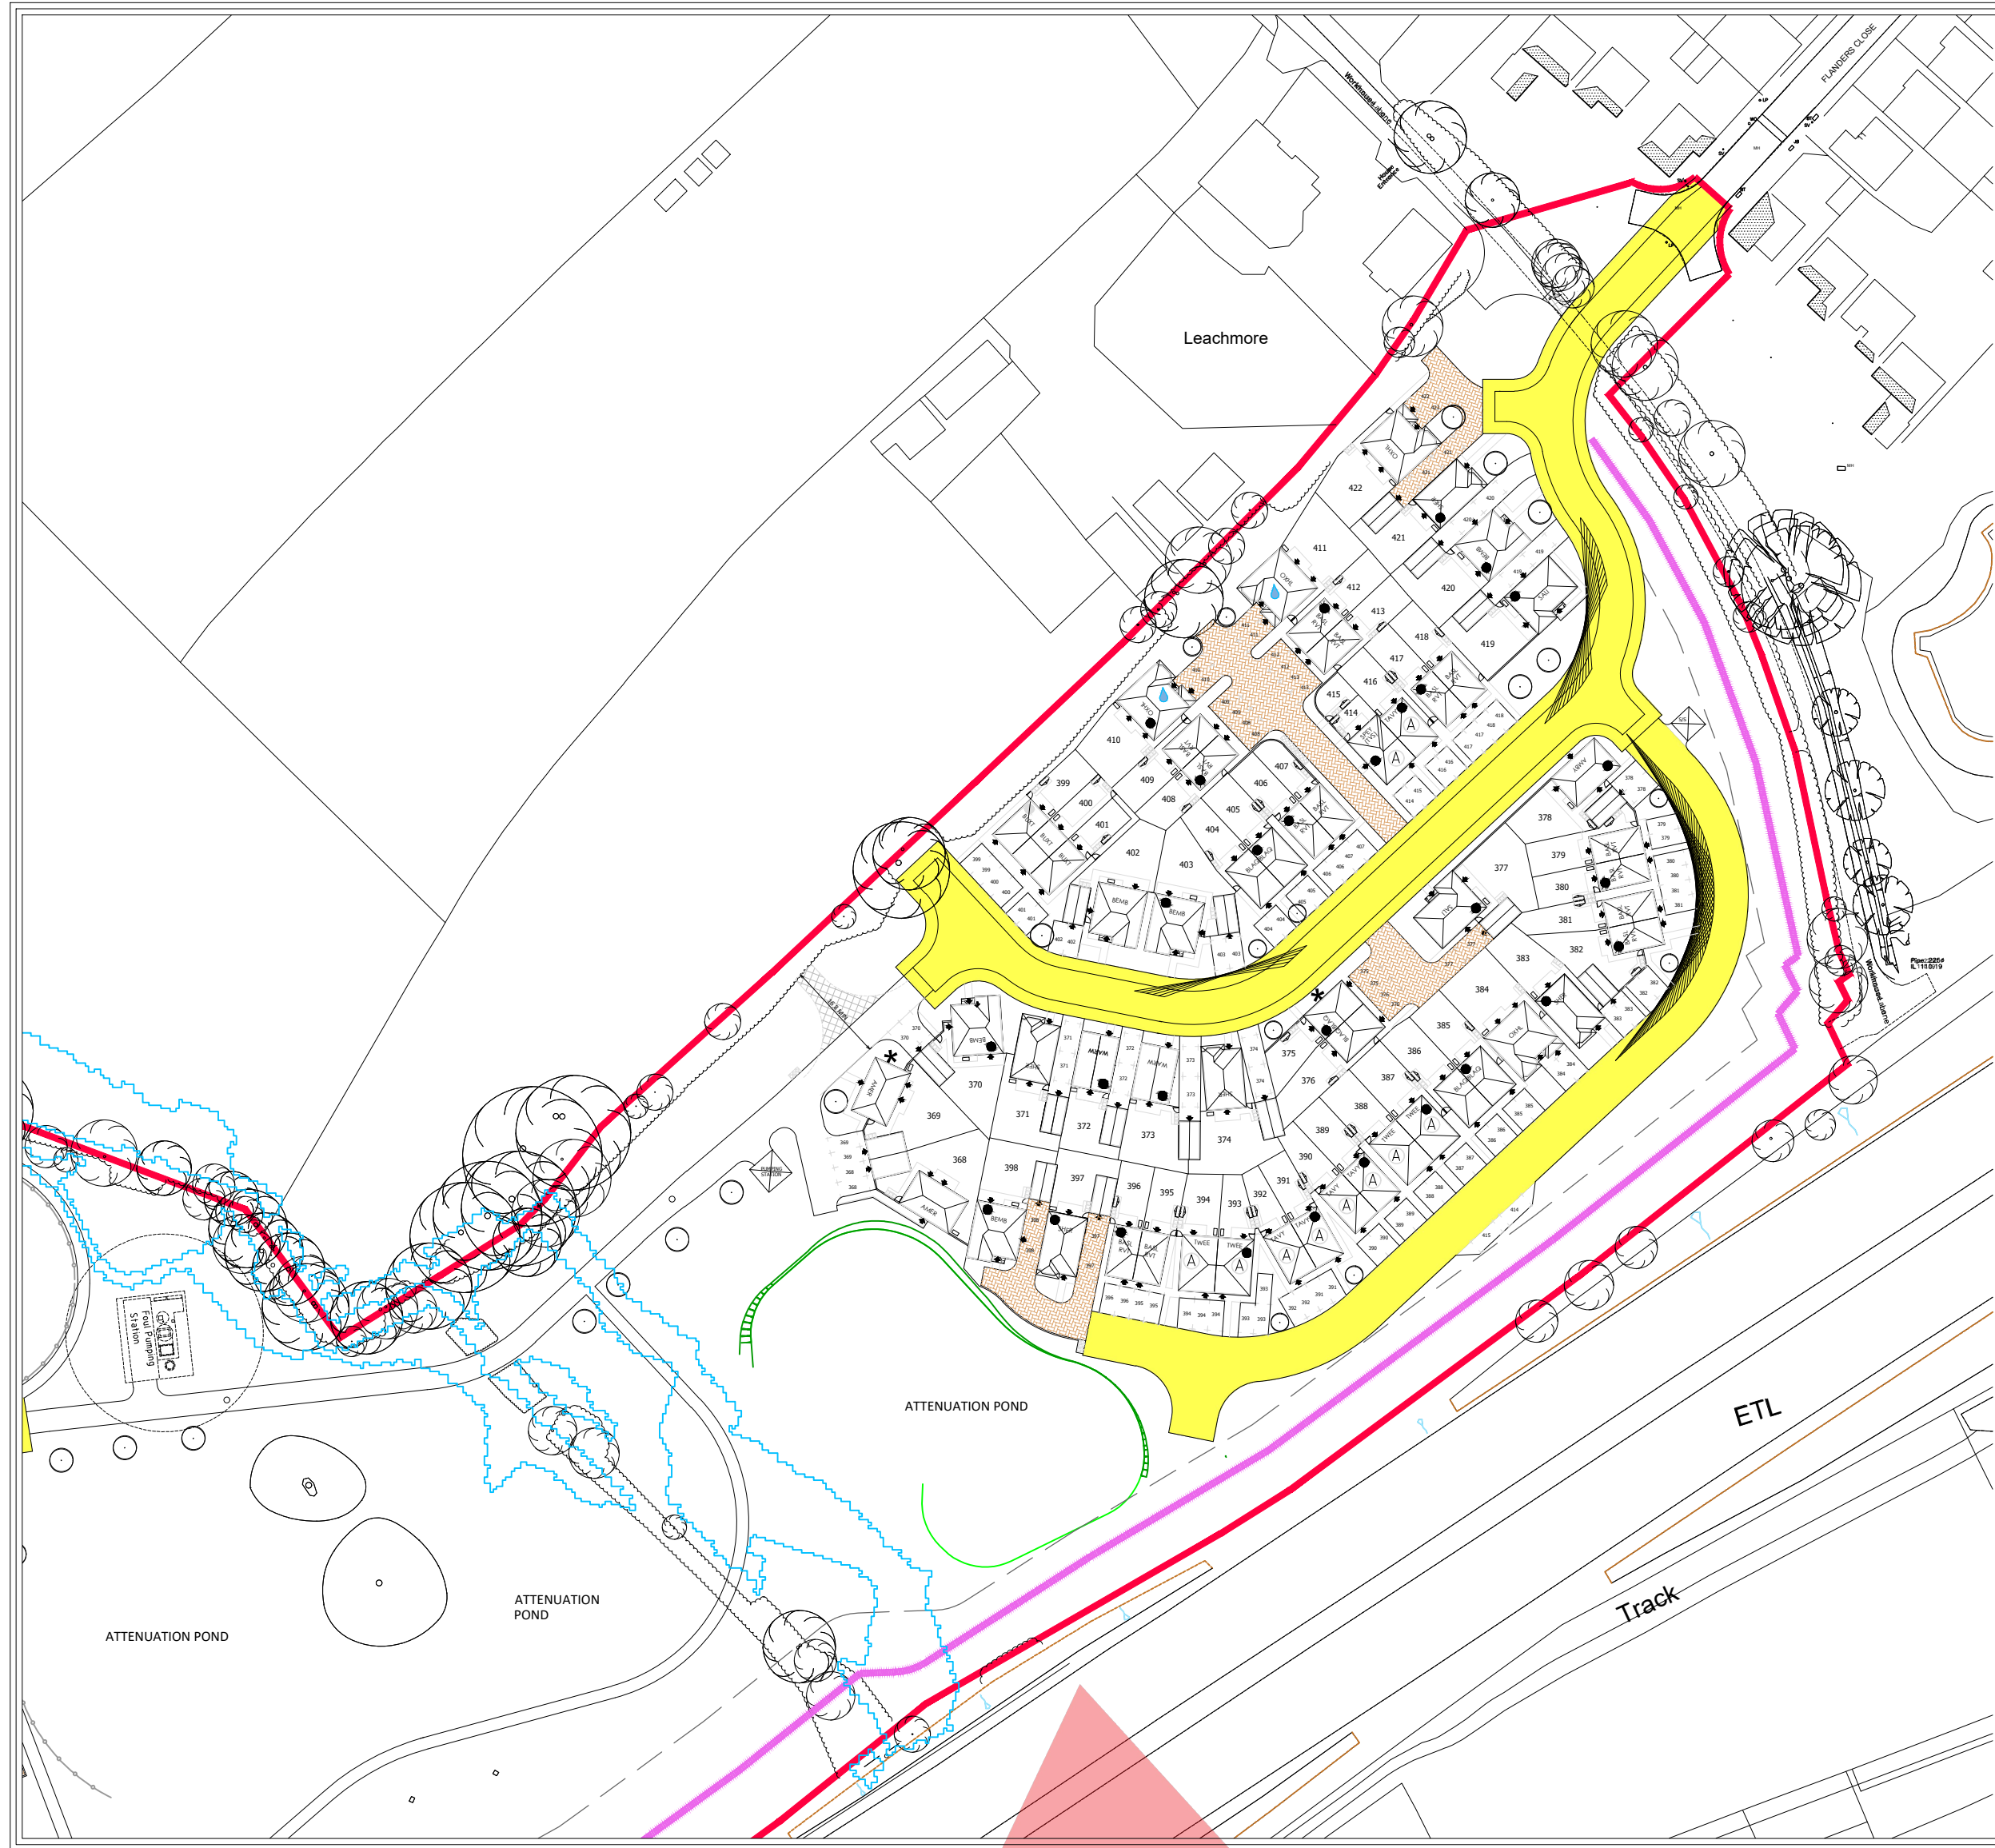


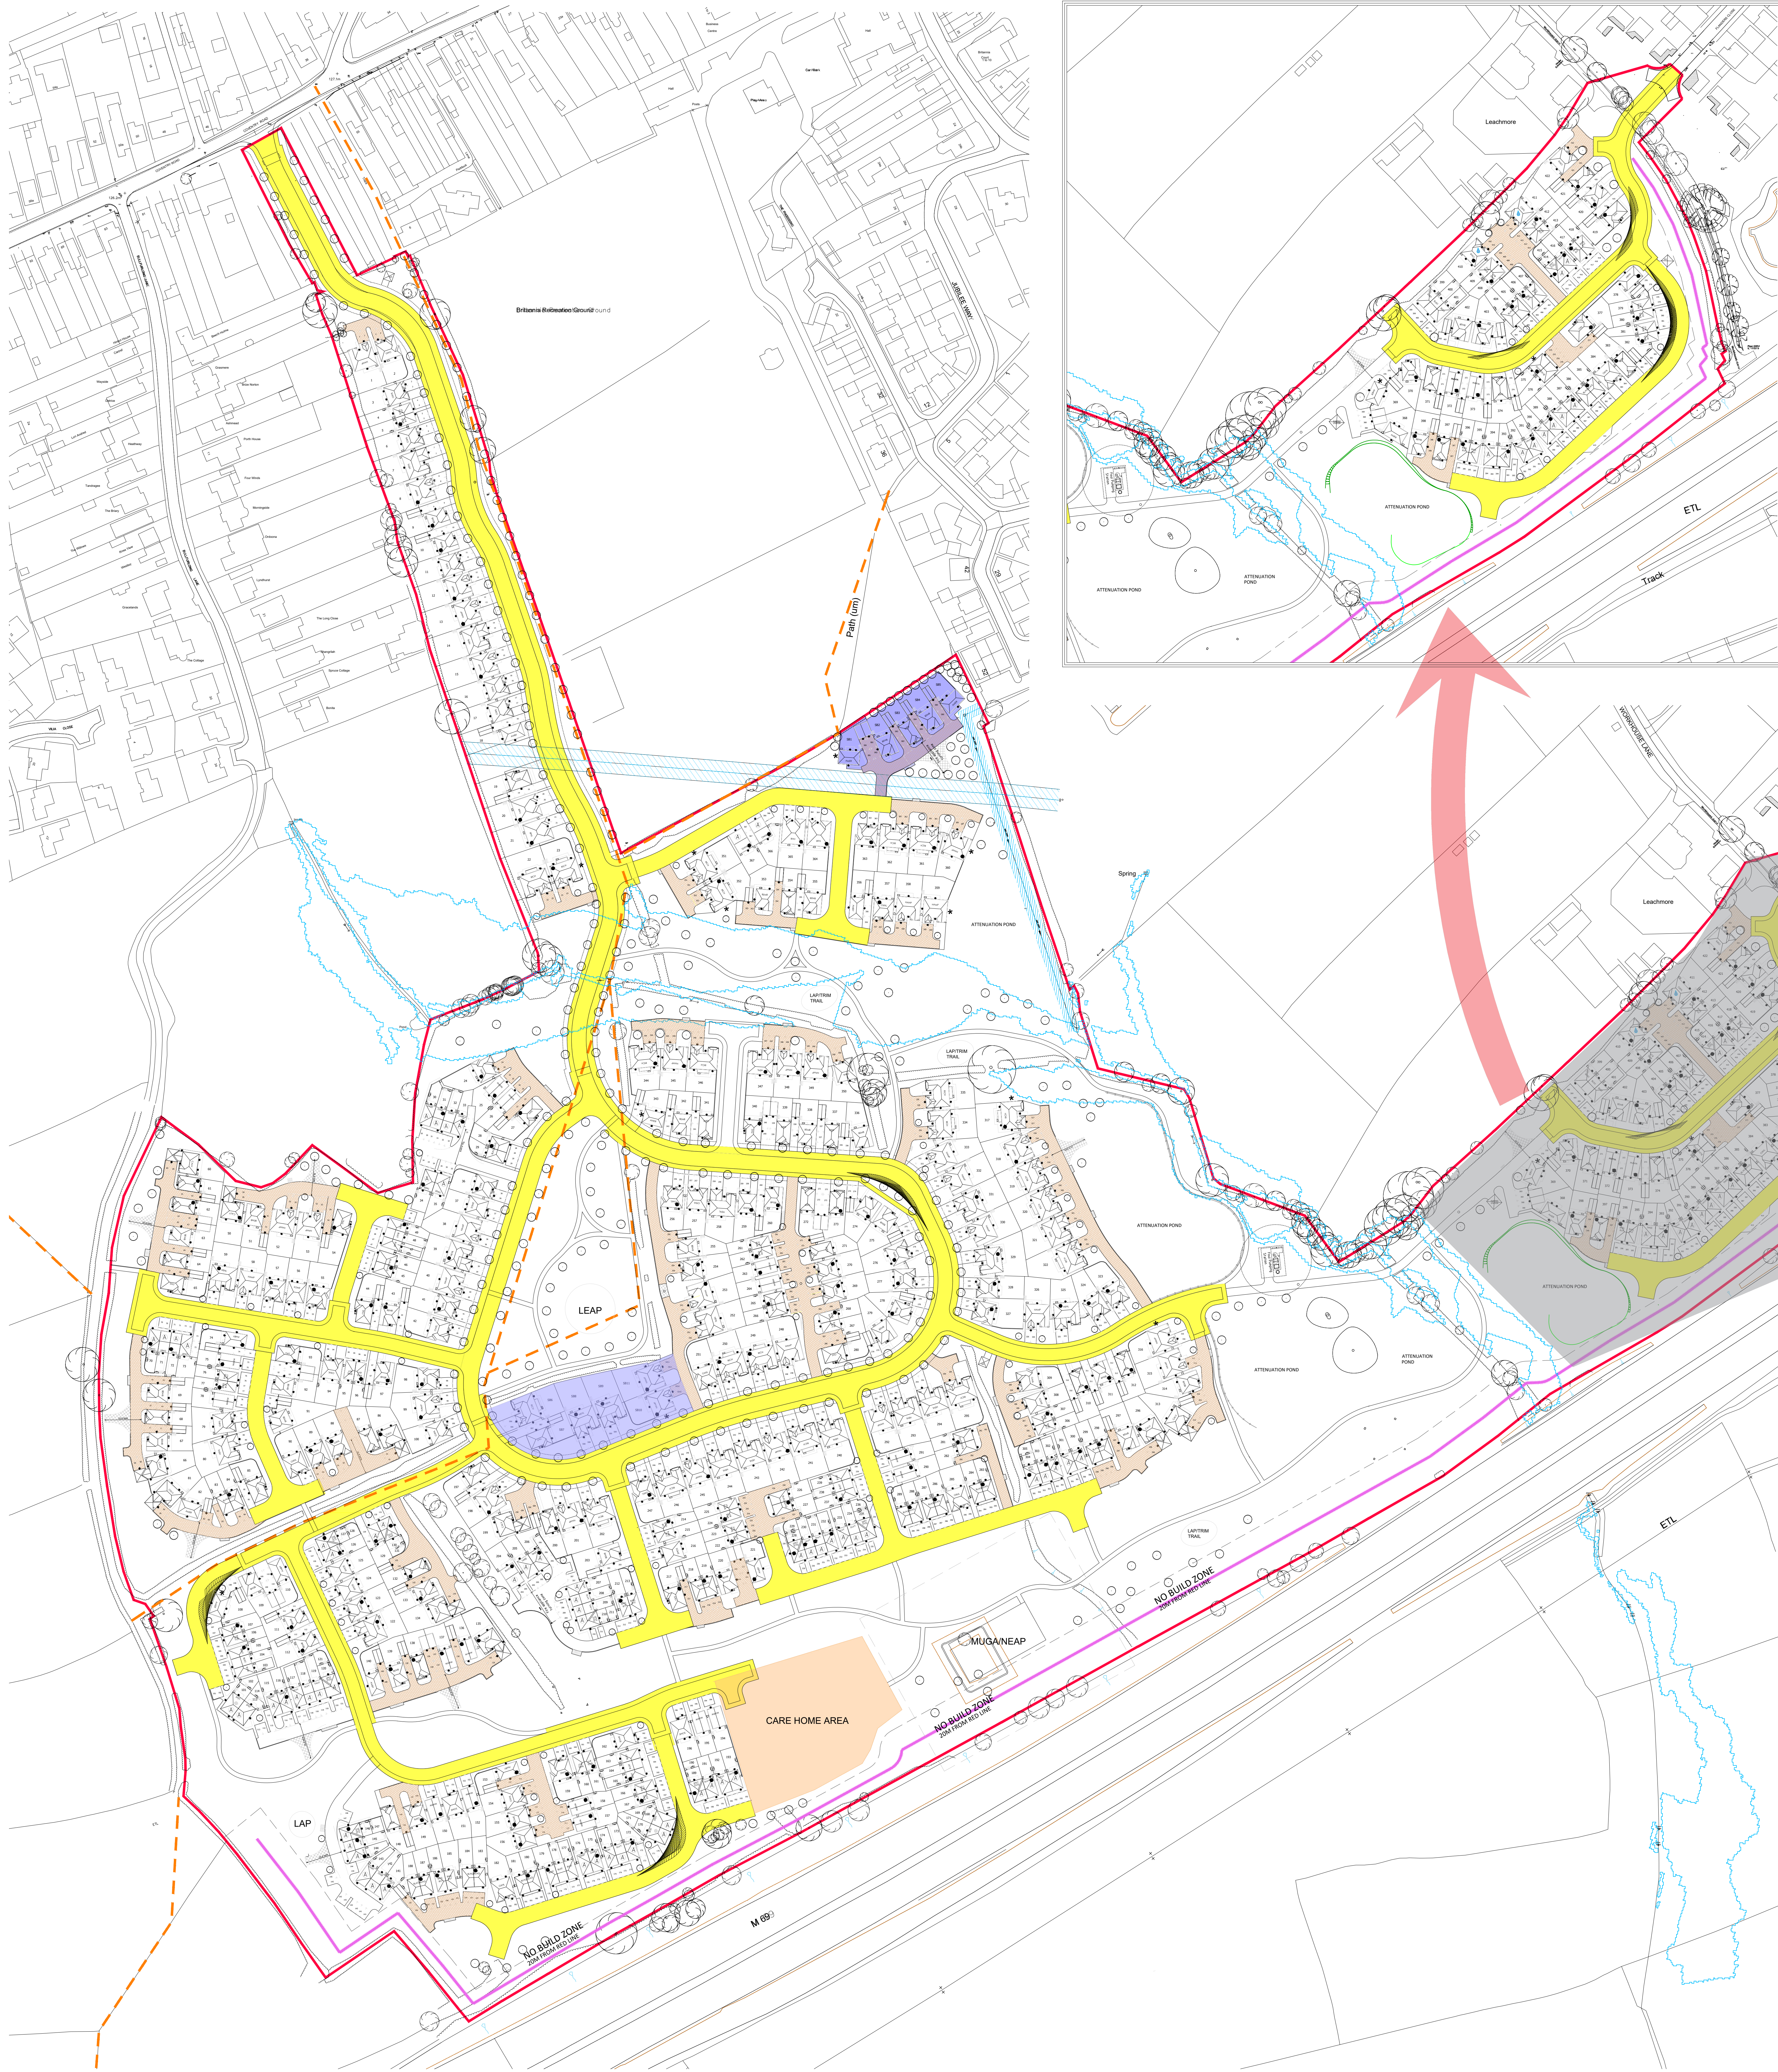

LAND SOUTH OF BURBAGE, BURBAGE

KEY

Highway Adoption

Existing Public Rights of way

Revision	Date	Amendment	Initials
Drawing Status: PRELIMINARY PLANNING CONSTRUCTION ☒			
Development: LAND SOUTH OF BURBAGE			
Location: BURBAGE			
Marketing Name: HIGHWAY ADOPTION PLAN			
Drawing Number: 1693-08-02-122			
Revision: DL / LM		Scale: 1:1000	Date: NOV 23
Checked by: Date:			
 Redrow Homes Midlands Redrow House, 10000 Green, Walsley, Tamworth B77 5PW Tel: 01827 260600 Fax: 01827 262454 Web: www.redrow.co.uk			
Legal Disclaimer: This layout has been designed after due consideration of our Context & Constraints Plan			