




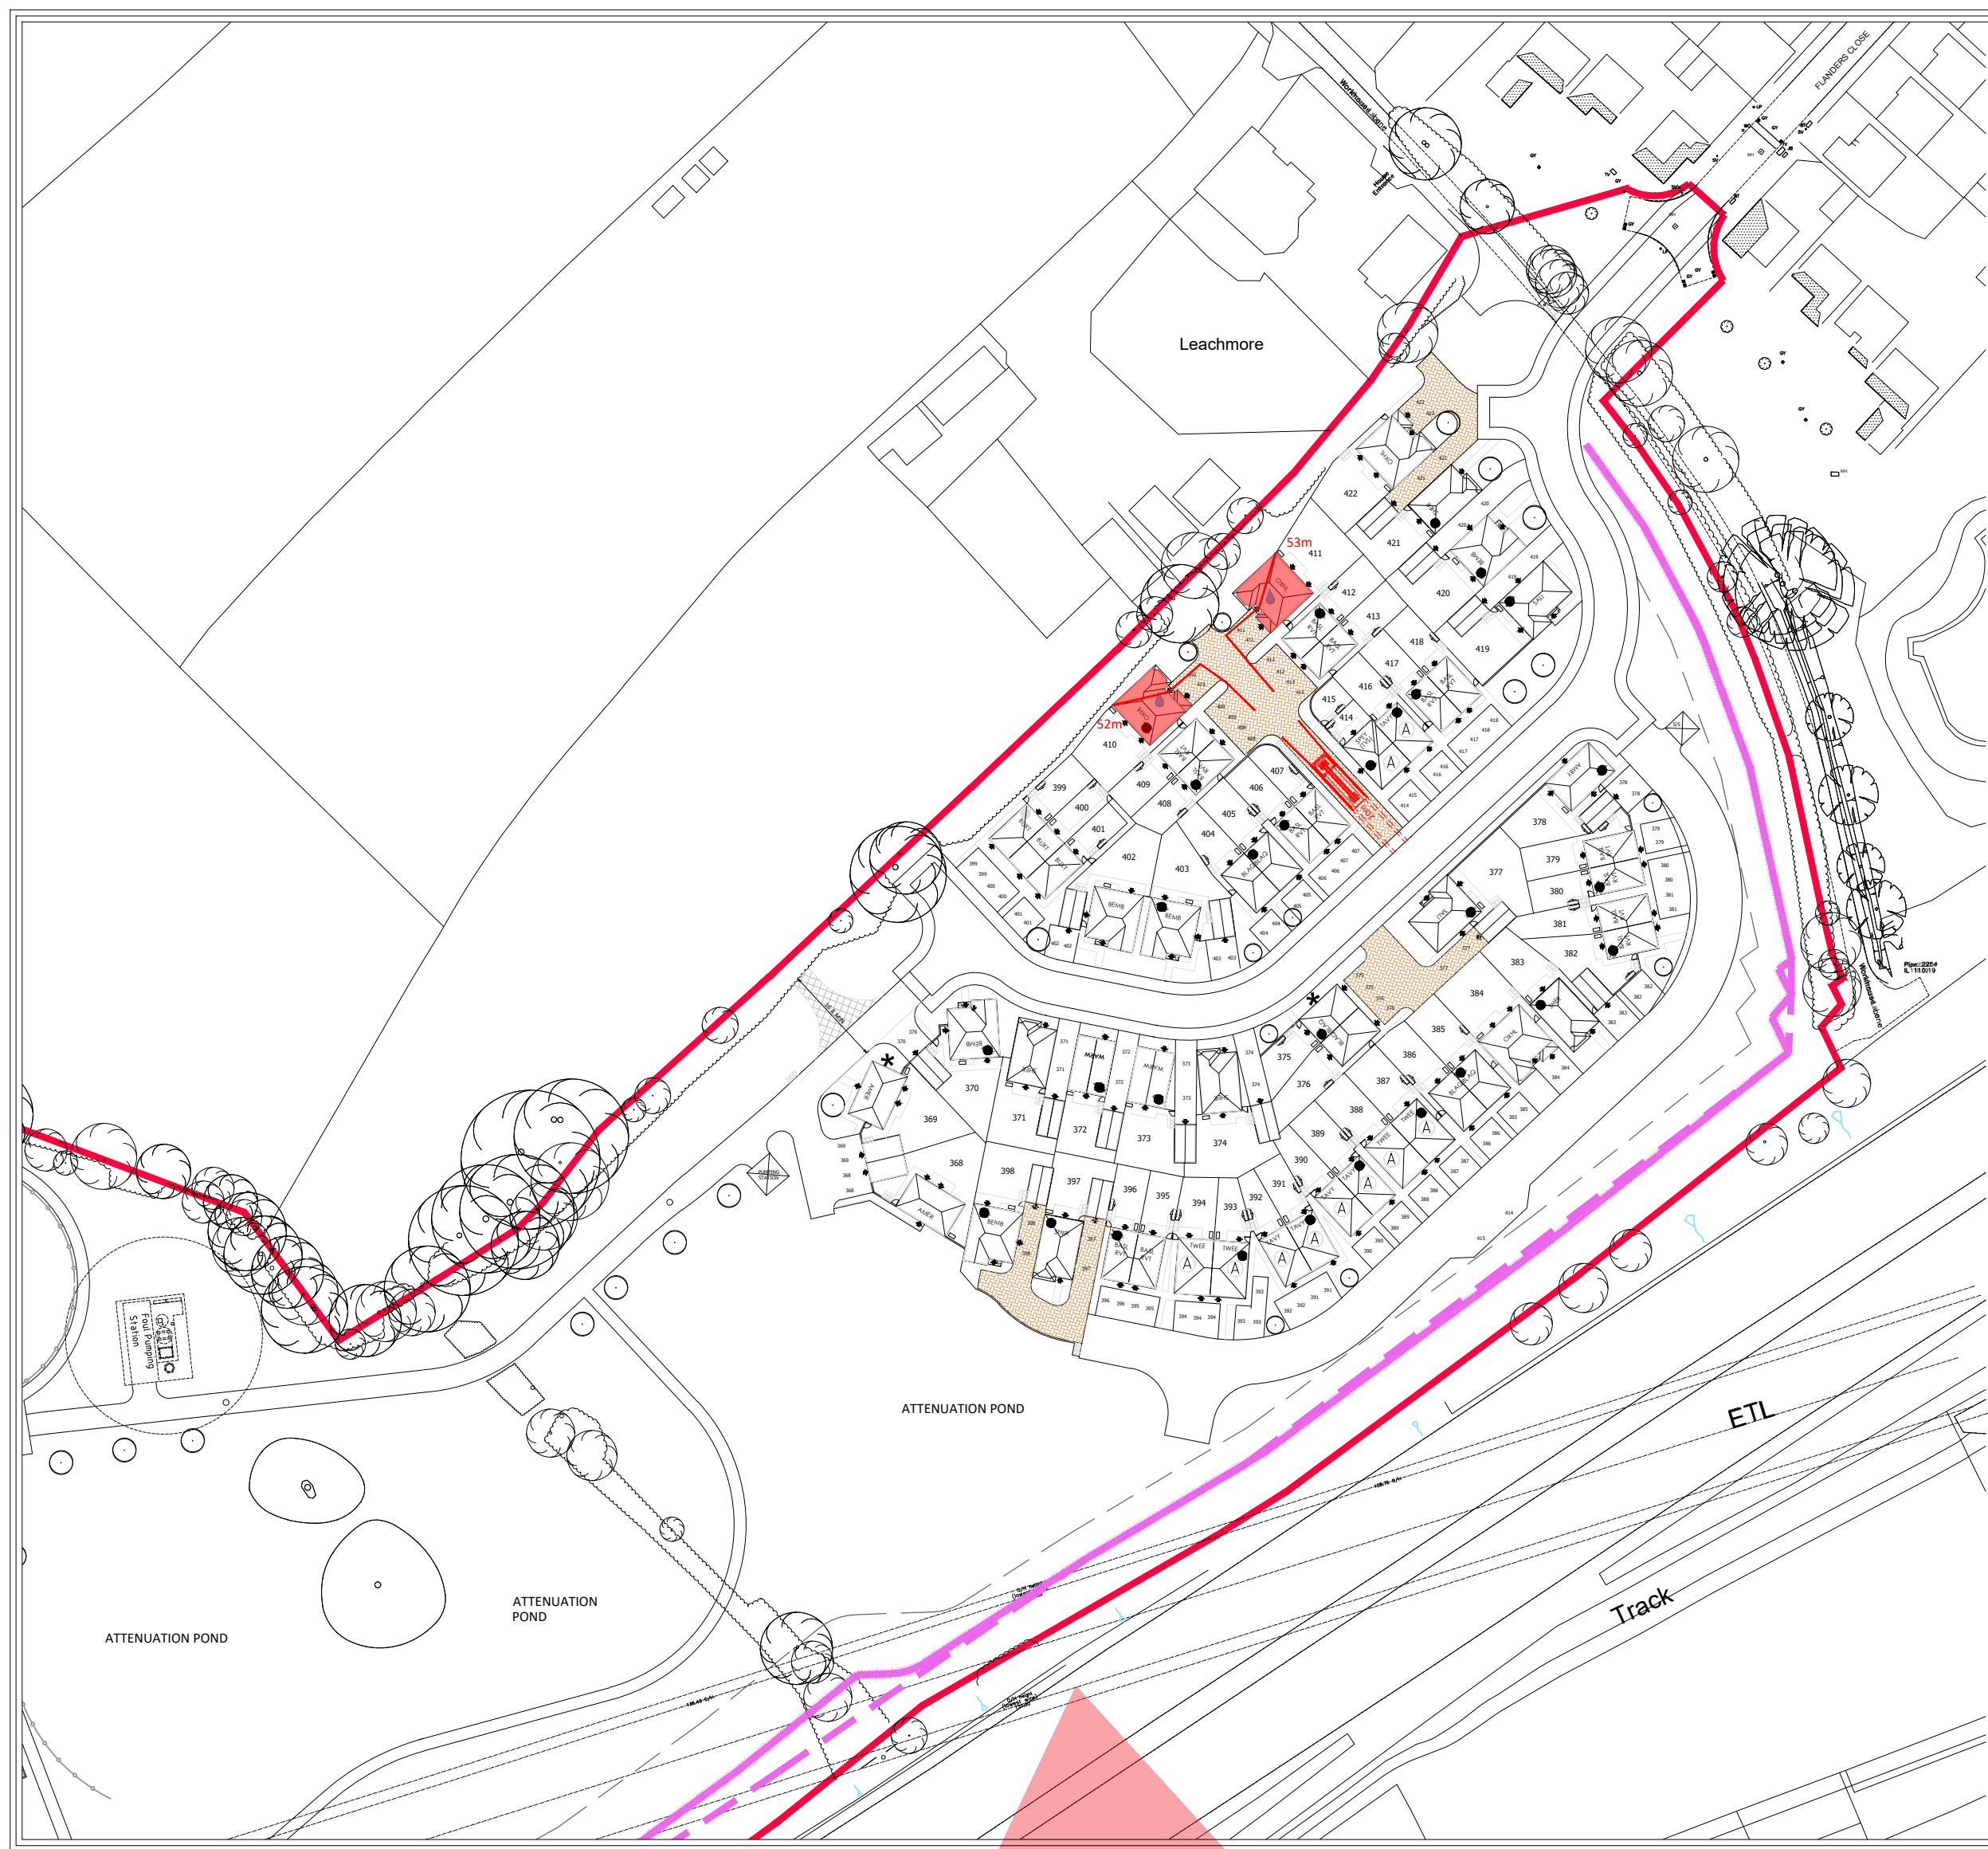

LAND SOUTH OF BURBAGE, BURBAGE

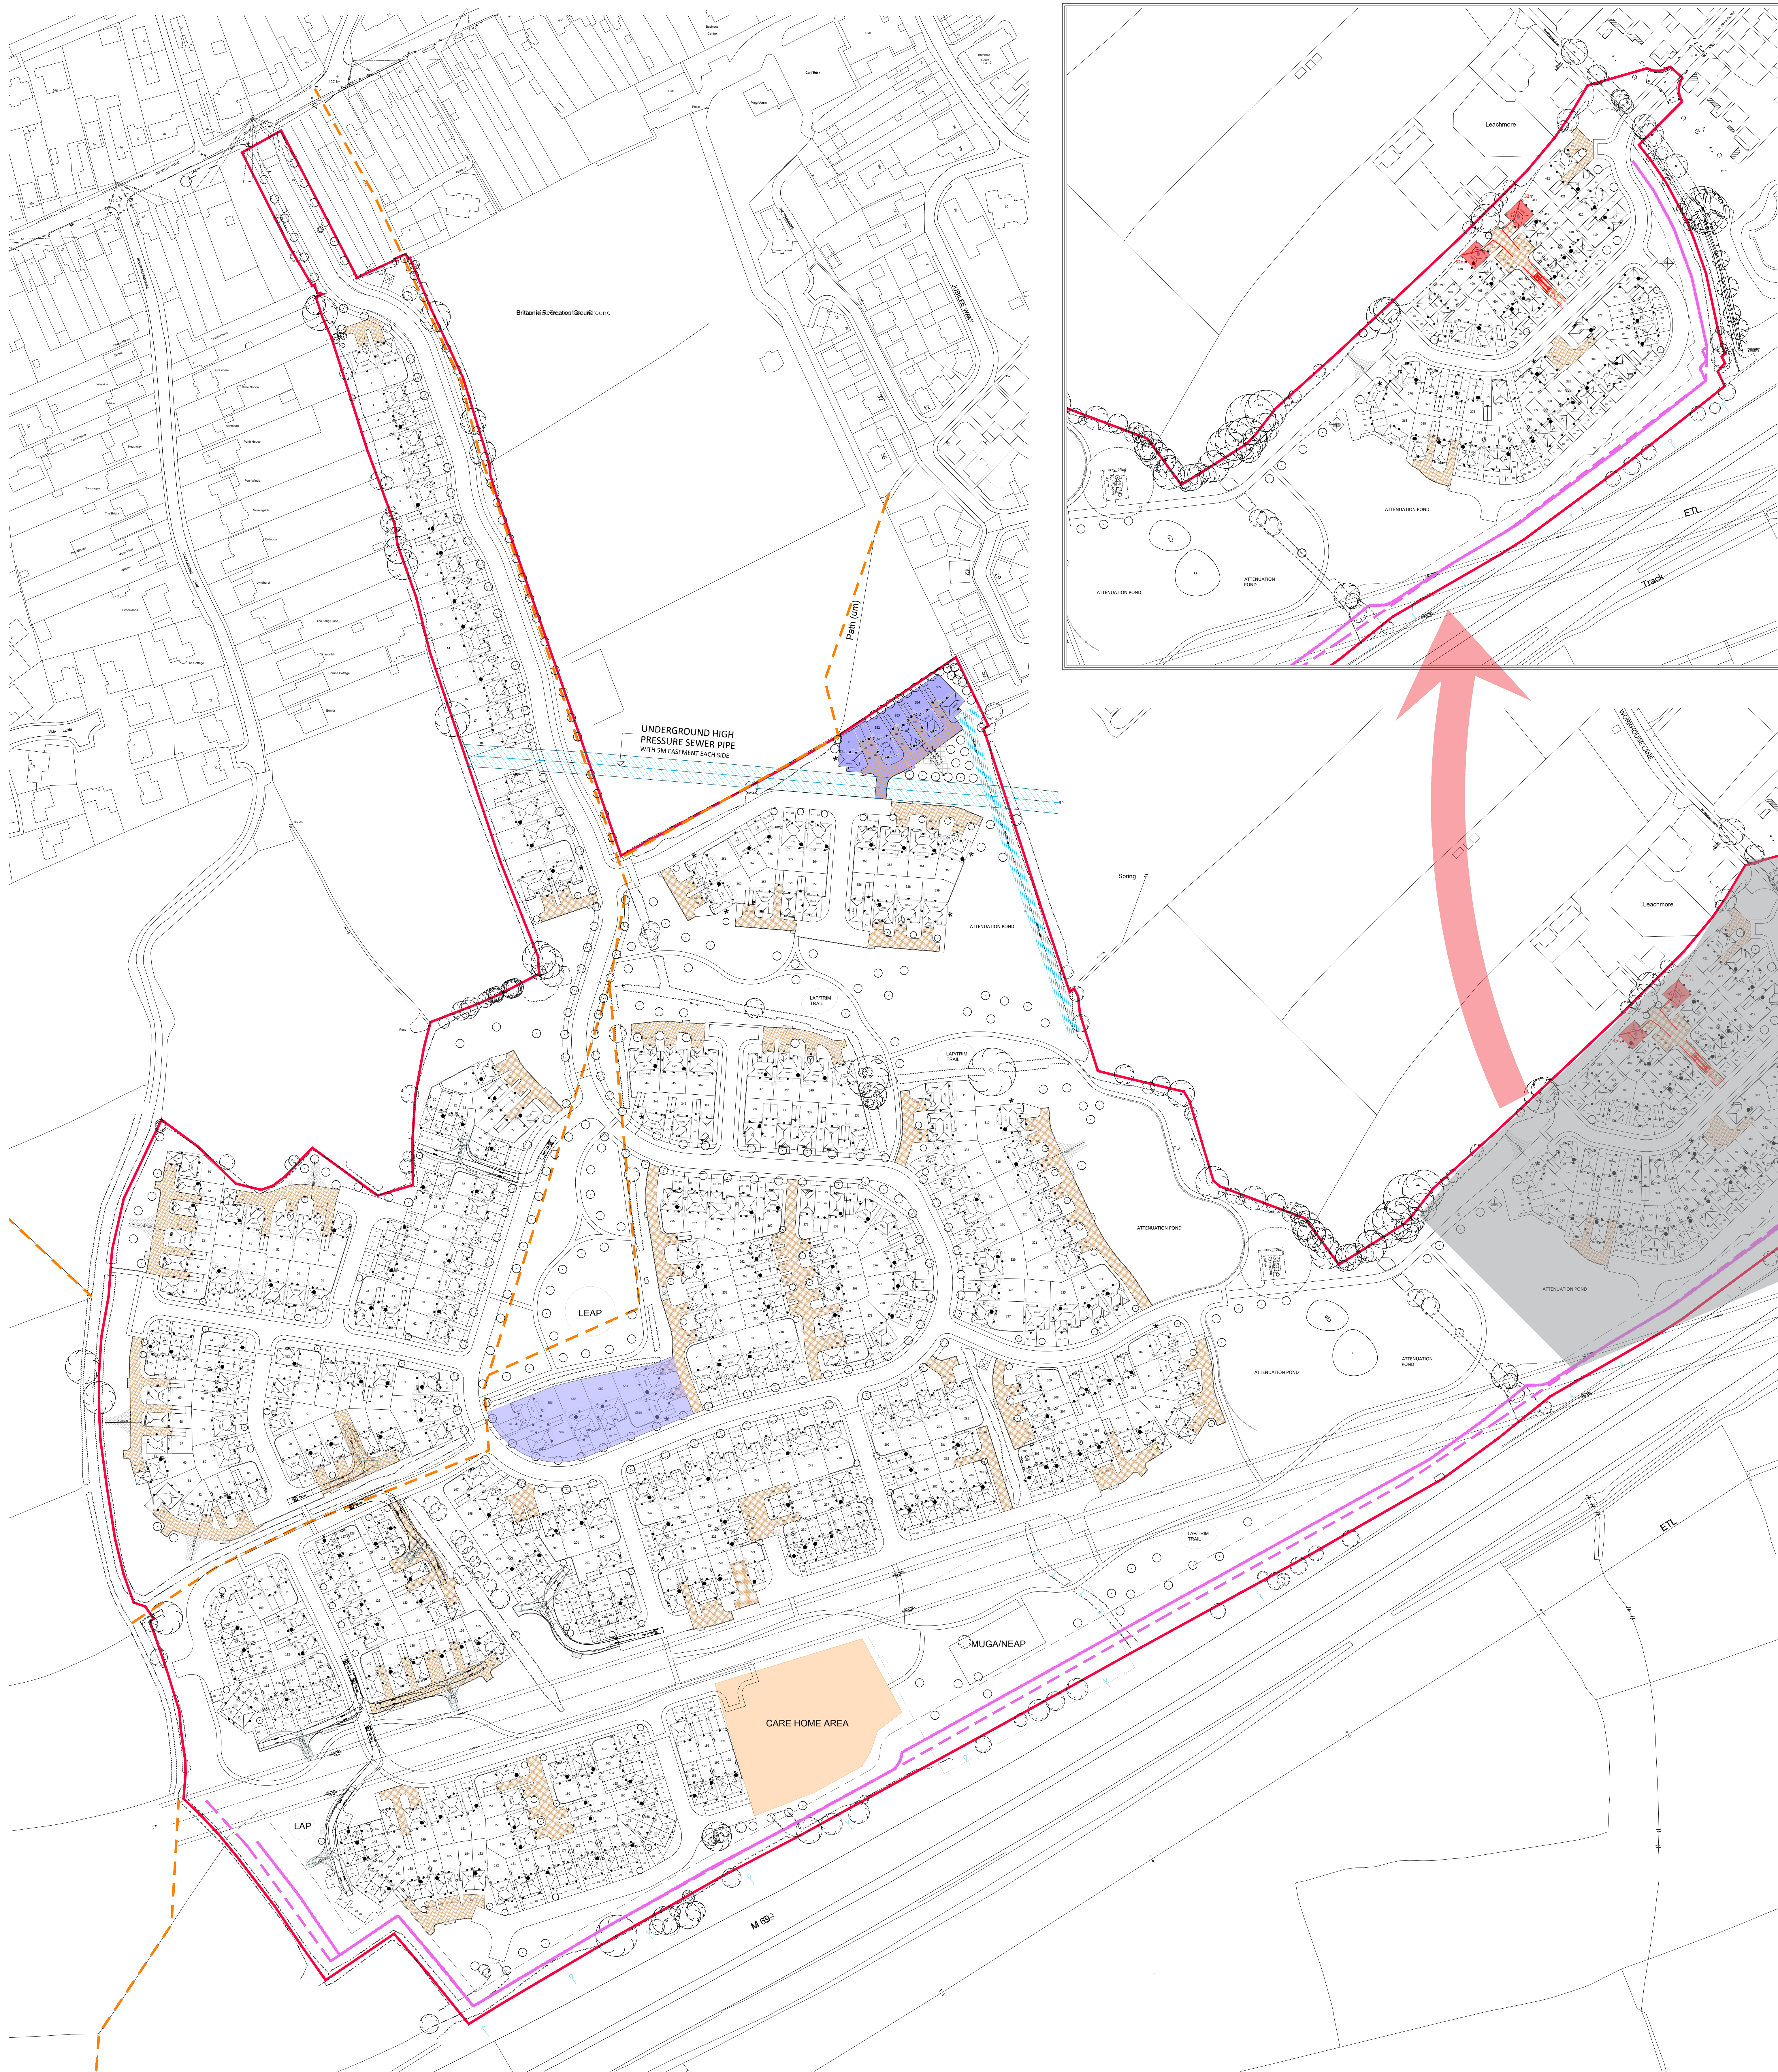

FIRE ENGINE TRAVEL

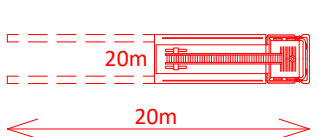

HOSE PIPE LENGTH (45m MAX)



PLOT REQUIRING SPRINKLER
OR FIRE ENGINE TURNING
HEAD IF POSSIBLE



Revision	Date	Amendment	Initials
Drawing Status: PRELIMINARY PLANNING CONSTRUCTION ☒			
Development: LAND SOUTH OF BURBAGE			
Location: BURBAGE			
Marketing Name: FIRE DISTANCE PLAN			
Drawing Number: 1693-08-02-127			
Revision: DL		Scale: 1:1000	
Drawn By: DL		Date Started: NOV 23	
Checked by:		Date:	
 Redrow Homes Midlands Redrow House, 10000 Green, Walsley, Tamworth B77 5PA Tel: 01827 260600 Fax: 01827 262454 Web: www.redrow.co.uk			
Legal Disclaimer: This layout has been designed after due consideration of our Context & Constraints Plan			