
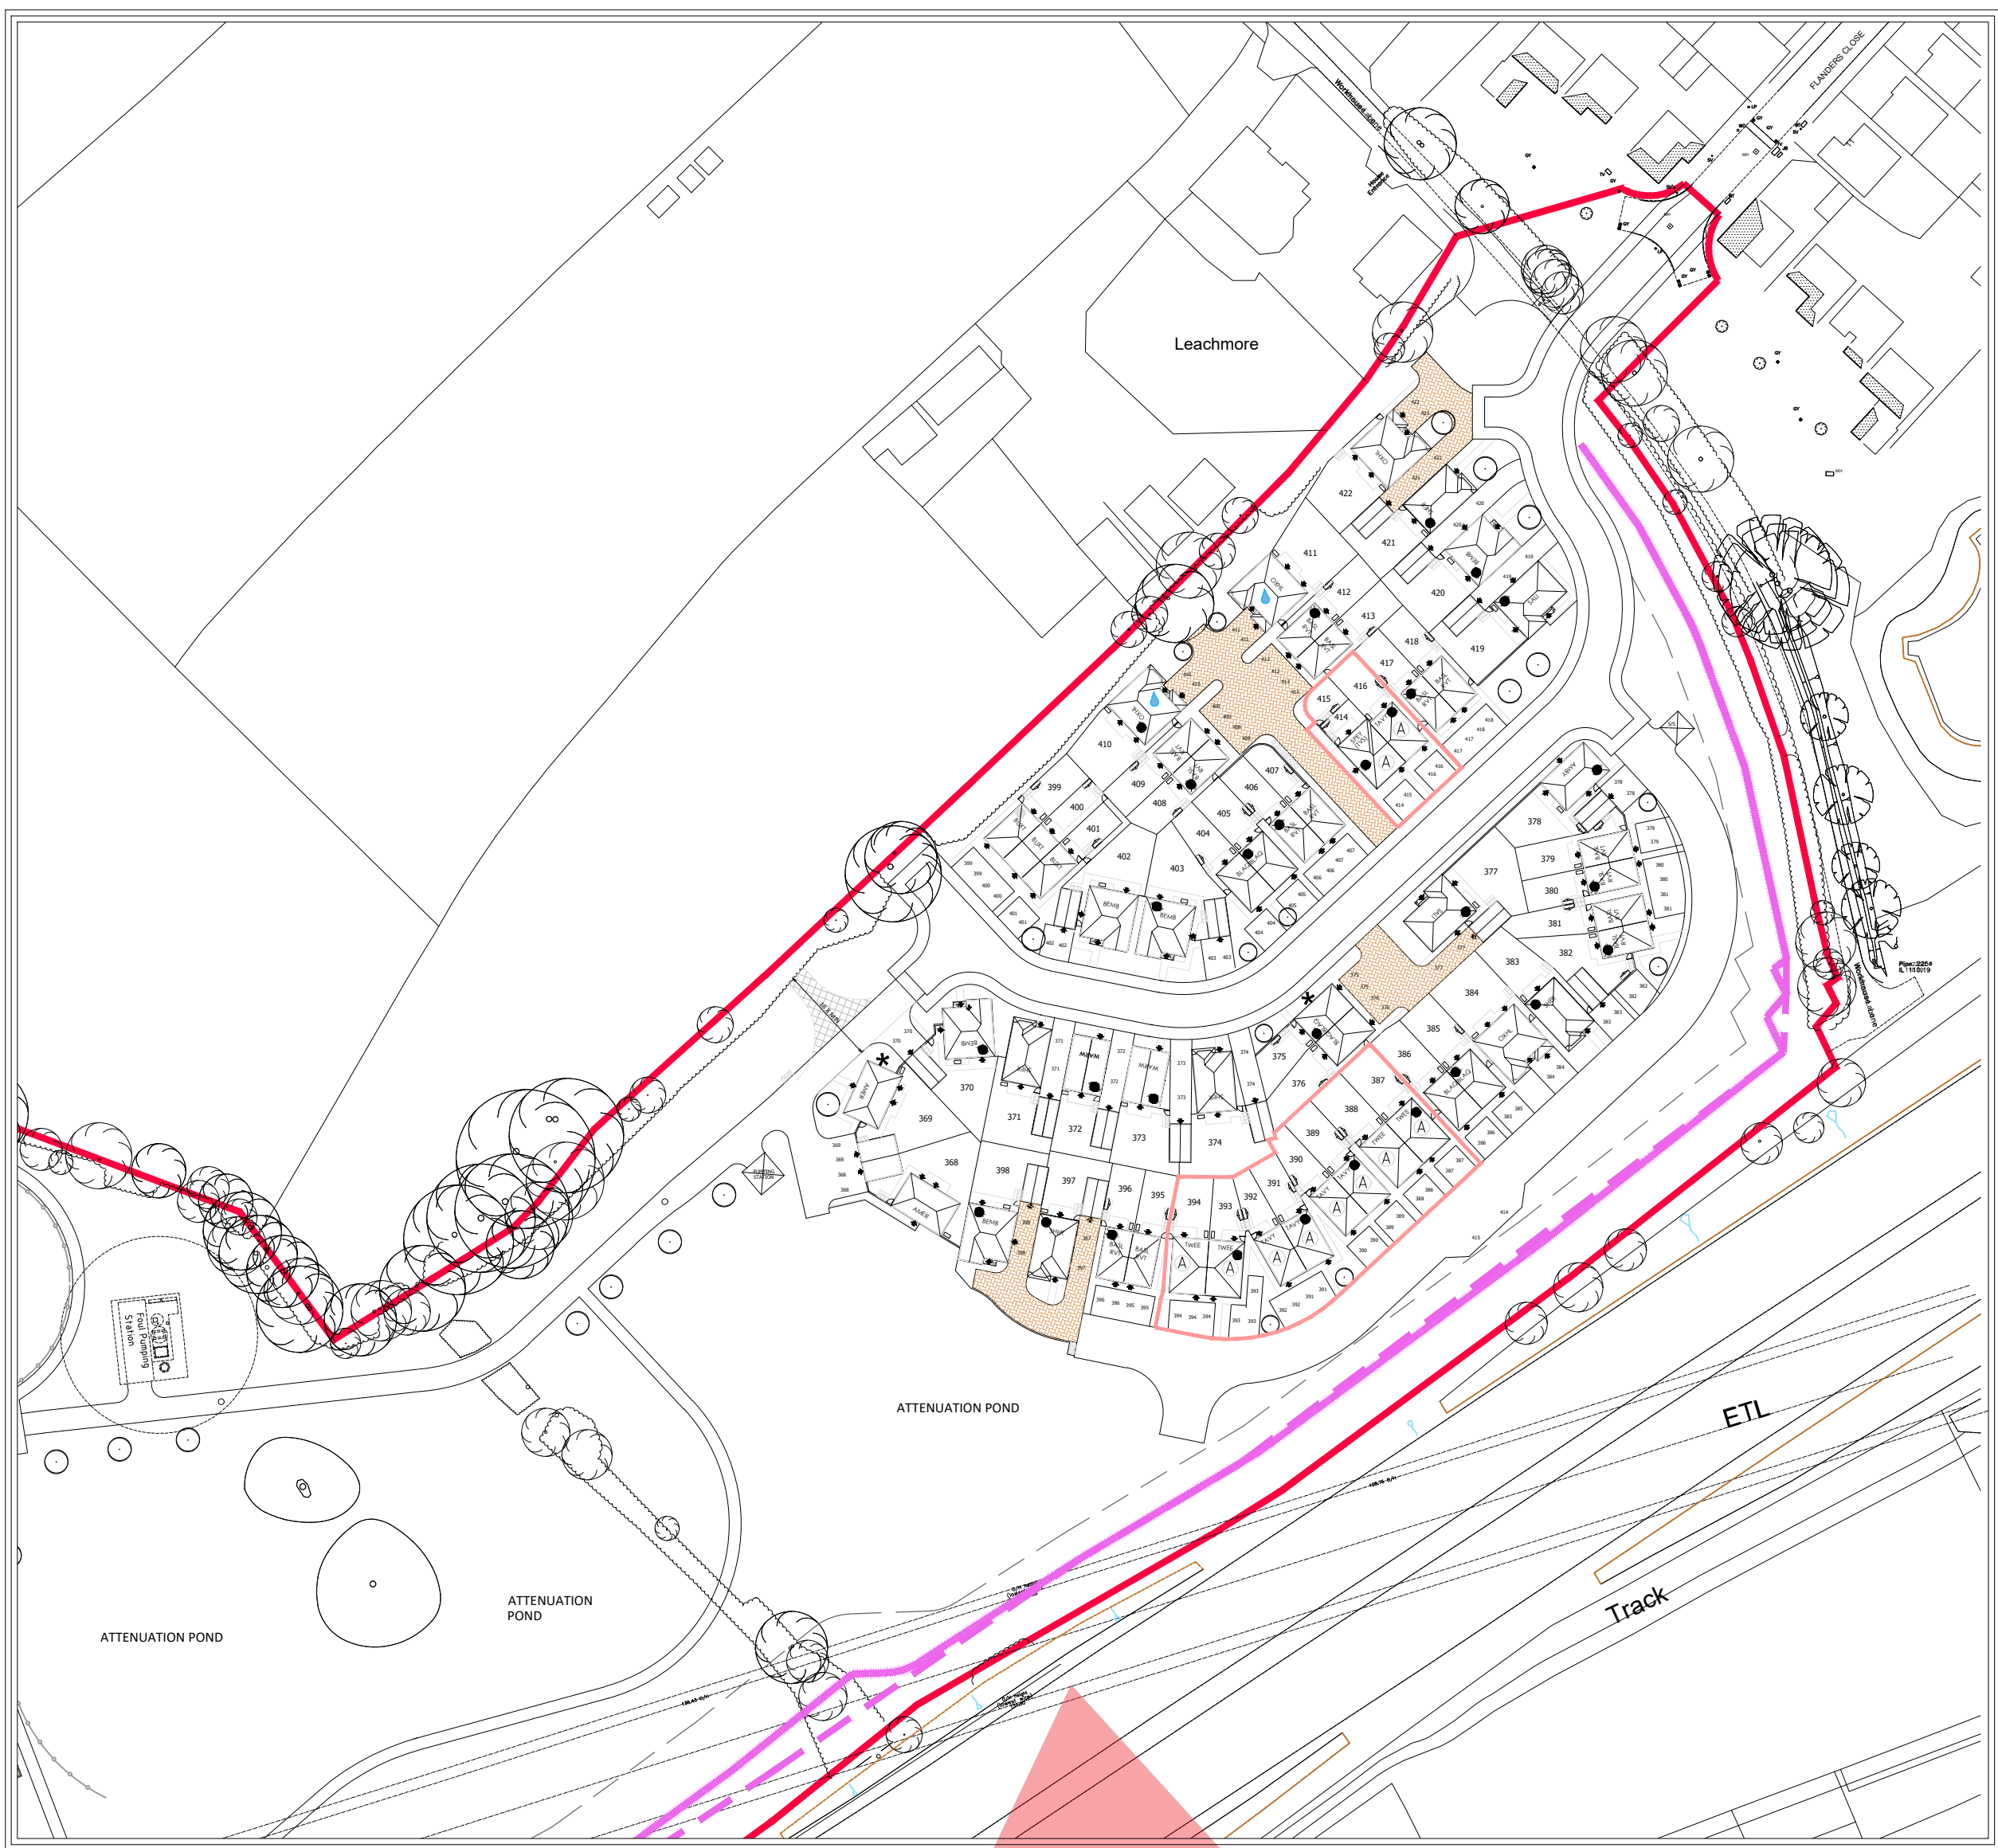


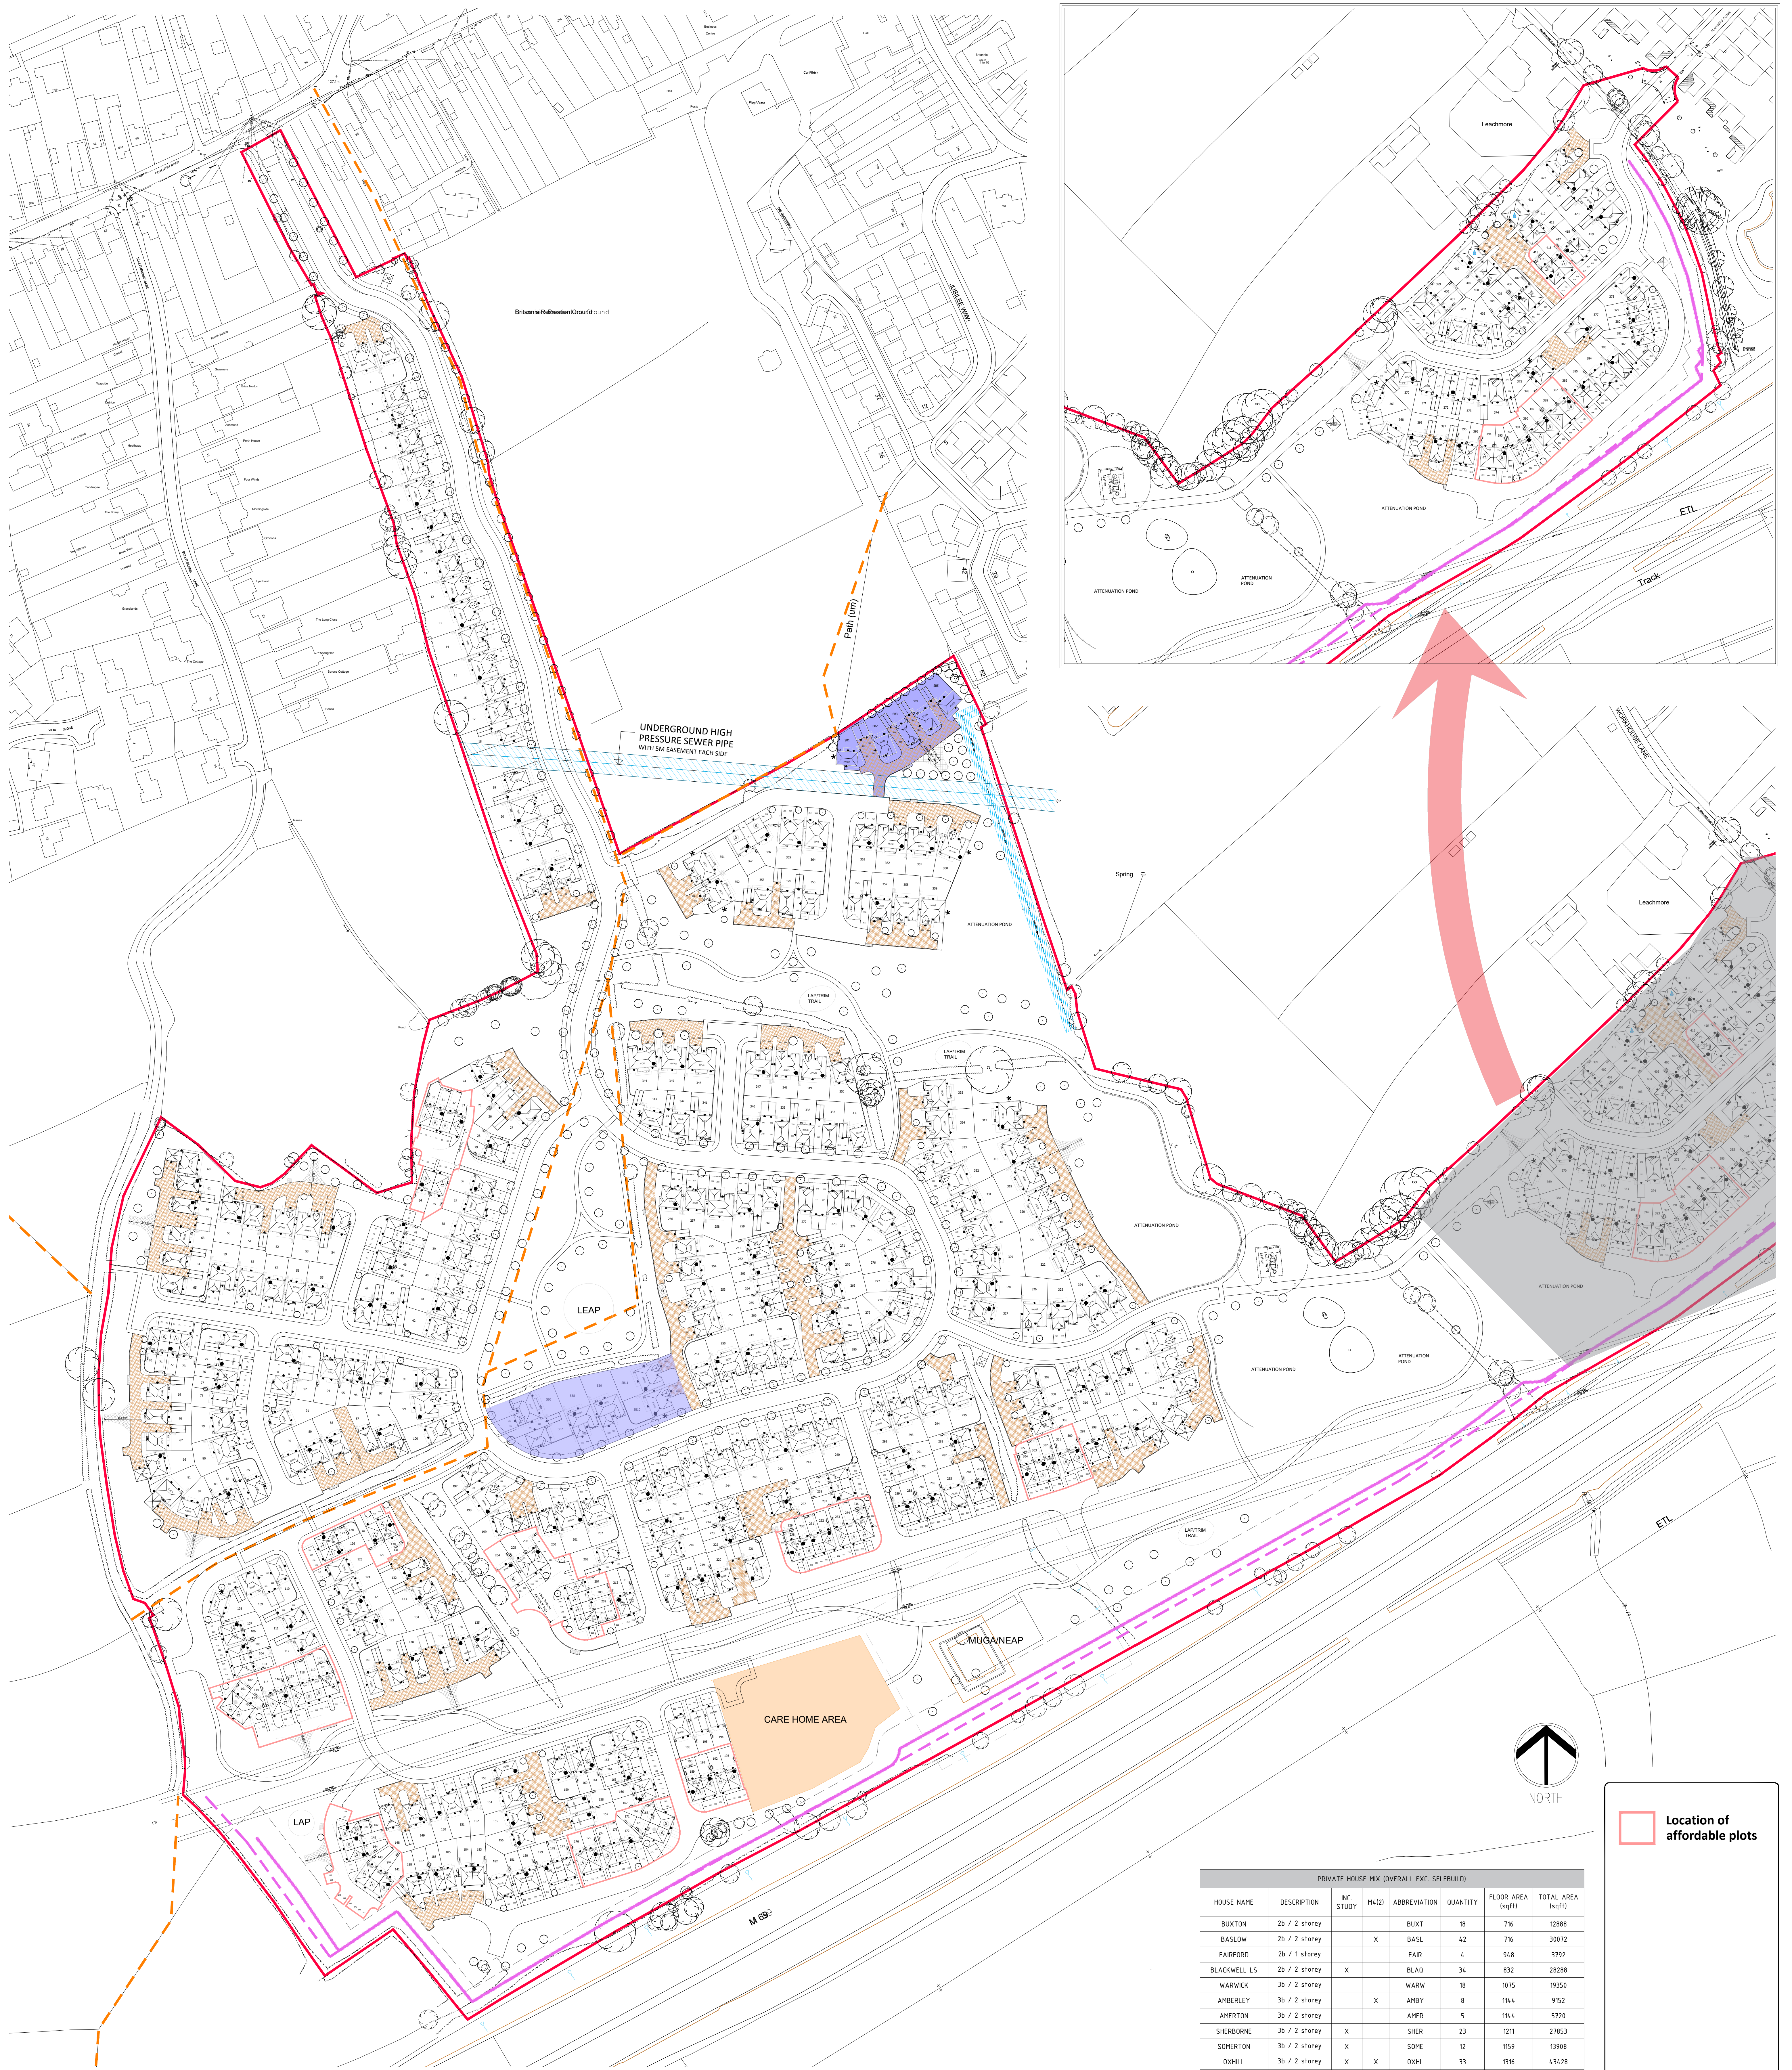

| PRIVATE HOUSE MIX (OVERALL EXC. SELF-BUILD) |               |            |       |              |          |                   |
|---------------------------------------------|---------------|------------|-------|--------------|----------|-------------------|
| HOUSE NAME                                  | DESCRIPTION   | INC. STUDY | M4(2) | ABBREVIATION | QUANTITY | FLOOR AREA (sqft) |
| BUXTON                                      | 2b / 2 storey |            |       | BUXT         | 18       | 716               |
| BASLOW                                      | 2b / 2 storey | X          |       | BASL         | 42       | 716               |
| FAIRFORD                                    | 2b / 1 storey |            |       | FAIR         | 4        | 948               |
| BLACKWELL LS                                | 2b / 2 storey | X          |       | BLAQ         | 34       | 832               |
| WARWICK                                     | 3b / 2 storey |            |       | WARW         | 18       | 1075              |
| AMBERLEY                                    | 3b / 2 storey | X          |       | AMBY         | 8        | 1144              |
| APERTON                                     | 3b / 2 storey |            |       | APER         | 5        | 1144              |
| SHERBORNE                                   | 3b / 2 storey | X          |       | SHER         | 23       | 1211              |
| SONERTON                                    | 3b / 2 storey | X          |       | SOME         | 12       | 1159              |
| OXHILL                                      | 3b / 2 storey | X          | X     | OXHL         | 33       | 1316              |
| CALVERTON                                   | 3b / 2 storey | X          | X     | CALV         | 10       | 1482              |
| BENBRIDGE                                   | 3b / 2 storey | X          | X     | BEMB         | 36       | 1389              |
| OAKLEY                                      | 3b / 2 storey | X          | X     | OAKL         | 13       | 1392              |
| SALISBURY                                   | 3b / 2 storey | X          |       | SALI         | 13       | 1423              |
| HENLEY                                      | 4b / 2 storey | X          |       | HENL         | 18       | 1768              |
| HAMPSTEAD                                   | 5b / 2 storey | X          |       | HAMP         | 31       | 1850              |
| RICHMOND                                    | 4b / 2 storey | X          |       | RICH         | 20       | 2030              |
|                                             |               |            |       | TOTAL        | 338      | 425644            |
| AFFORDABLE HOUSE MIX (20%)                  |               |            |       |              |          |                   |
| SPEY                                        | 1b / 2 storey |            |       | MAIS G       | 14       | 546               |
|                                             | 1b / 2 storey |            |       | MAIS F       | 14       | 592               |
| BUNG                                        | 2b / 1 storey |            |       | BUNG         | 3        | 665               |
| TAVY                                        | 2b / 2 storey |            |       | TAVY         | 28       | 823               |
| DART                                        | 3b / 2 storey |            |       | DART         | 17       | 896               |
| TWEED                                       | 4b / 2 storey | X          |       | TWEE         | 8        | 1024              |
|                                             |               |            |       | TOTAL        | 84       | 64395             |
|                                             |               |            |       | GRAND TOTAL  | 422      | 490039            |

|                          |        |  |  |  |  |  |
|--------------------------|--------|--|--|--|--|--|
| Gross site area (acres)  | 65.48  |  |  |  |  |  |
| Net site area (acres)    | 32.45  |  |  |  |  |  |
| PDS area (acres)         | 0.00   |  |  |  |  |  |
| Coverage (1st/2nd/3rd)   | 15.101 |  |  |  |  |  |
| Average unit size (sqft) | 1,361  |  |  |  |  |  |

LAND SOUTH OF BURBAGE, BURBAGE - AFFORDABLE HOUSING PLAN