


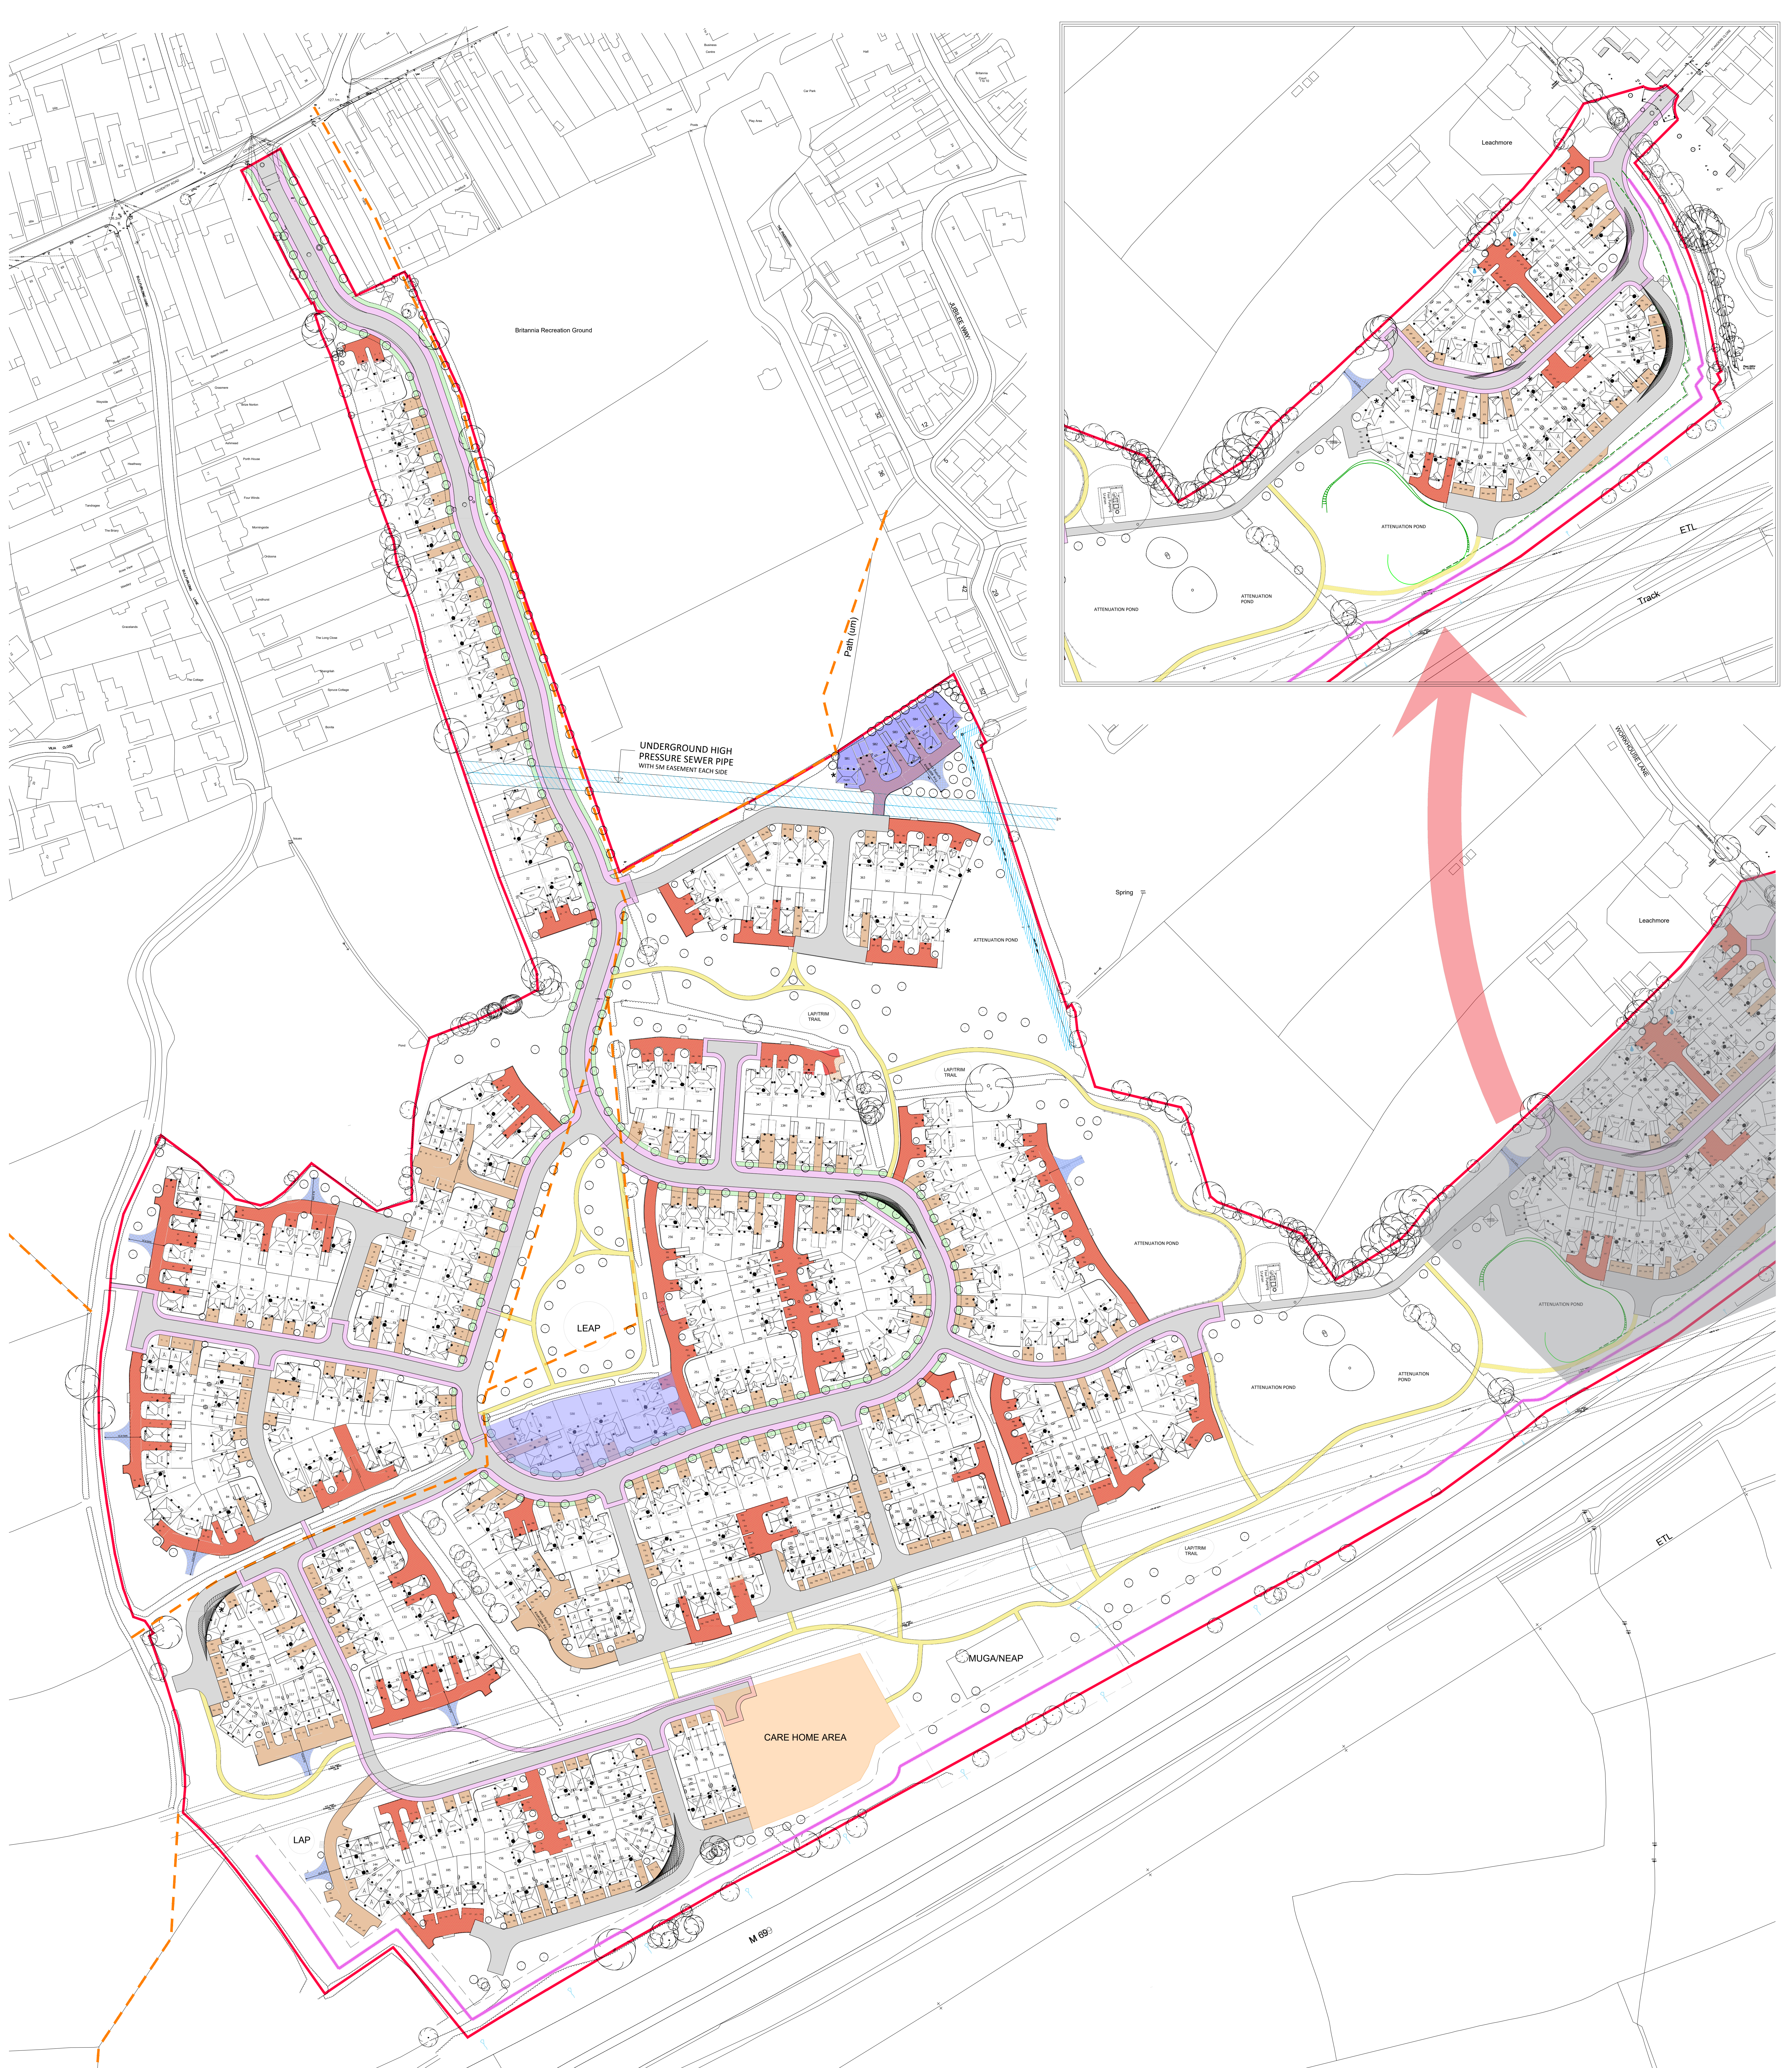

- KEY
- HIGHWAY
20MM HRA Surface course with 190MM binder base course
or to WCC Highway adoptable standards
 - FOOTPATH
25MM AC6 Surface course with 160MM binder base course
or to WCC Highway adoptable standards
 - PRIVATE DRIVE / SHARED SURFACE
20MM Surface course with 210MM binder base course
 - BRINDLE BLOCK PAVING
80MM Concrete block paving 30MM sharp sand with
420MM binder base course
 - HOGGIN SURFACE PATH
Rolled crusher surface with granular sub-based and timber
board edging
 - HIGHWAY GRASS VERGE
 - MANAGED GRASS VERGE
 - GRASS SCREED

Revision	Date	Amendment	Initials
Drawing Status: PRELIMINARY PLANNING CONSTRUCTION ☒			
Development: LAND SOUTH OF BURBAGE			
Location: BURBAGE			
Drawing Title: SURFACE MATERIALS			
Drawing Number: 1693-08-02-140	Scale: 1:1000		
Revision: LM/DL	Date Stamped: NOV 23		
Checked by:	Date:		
 Redrow Homes Midlands Redrow House, Bristol Green, Walscott, Tamworth Staffordshire B77 5PA Tel: 01827 268600 Fax: 01827 262454 Web: www.redrow.co.uk			
Legal Disclaimer: This layout has been designed after due consideration of our Context & Constraints Plan			

LAND SOUTH OF BURBAGE, BURBAGE