



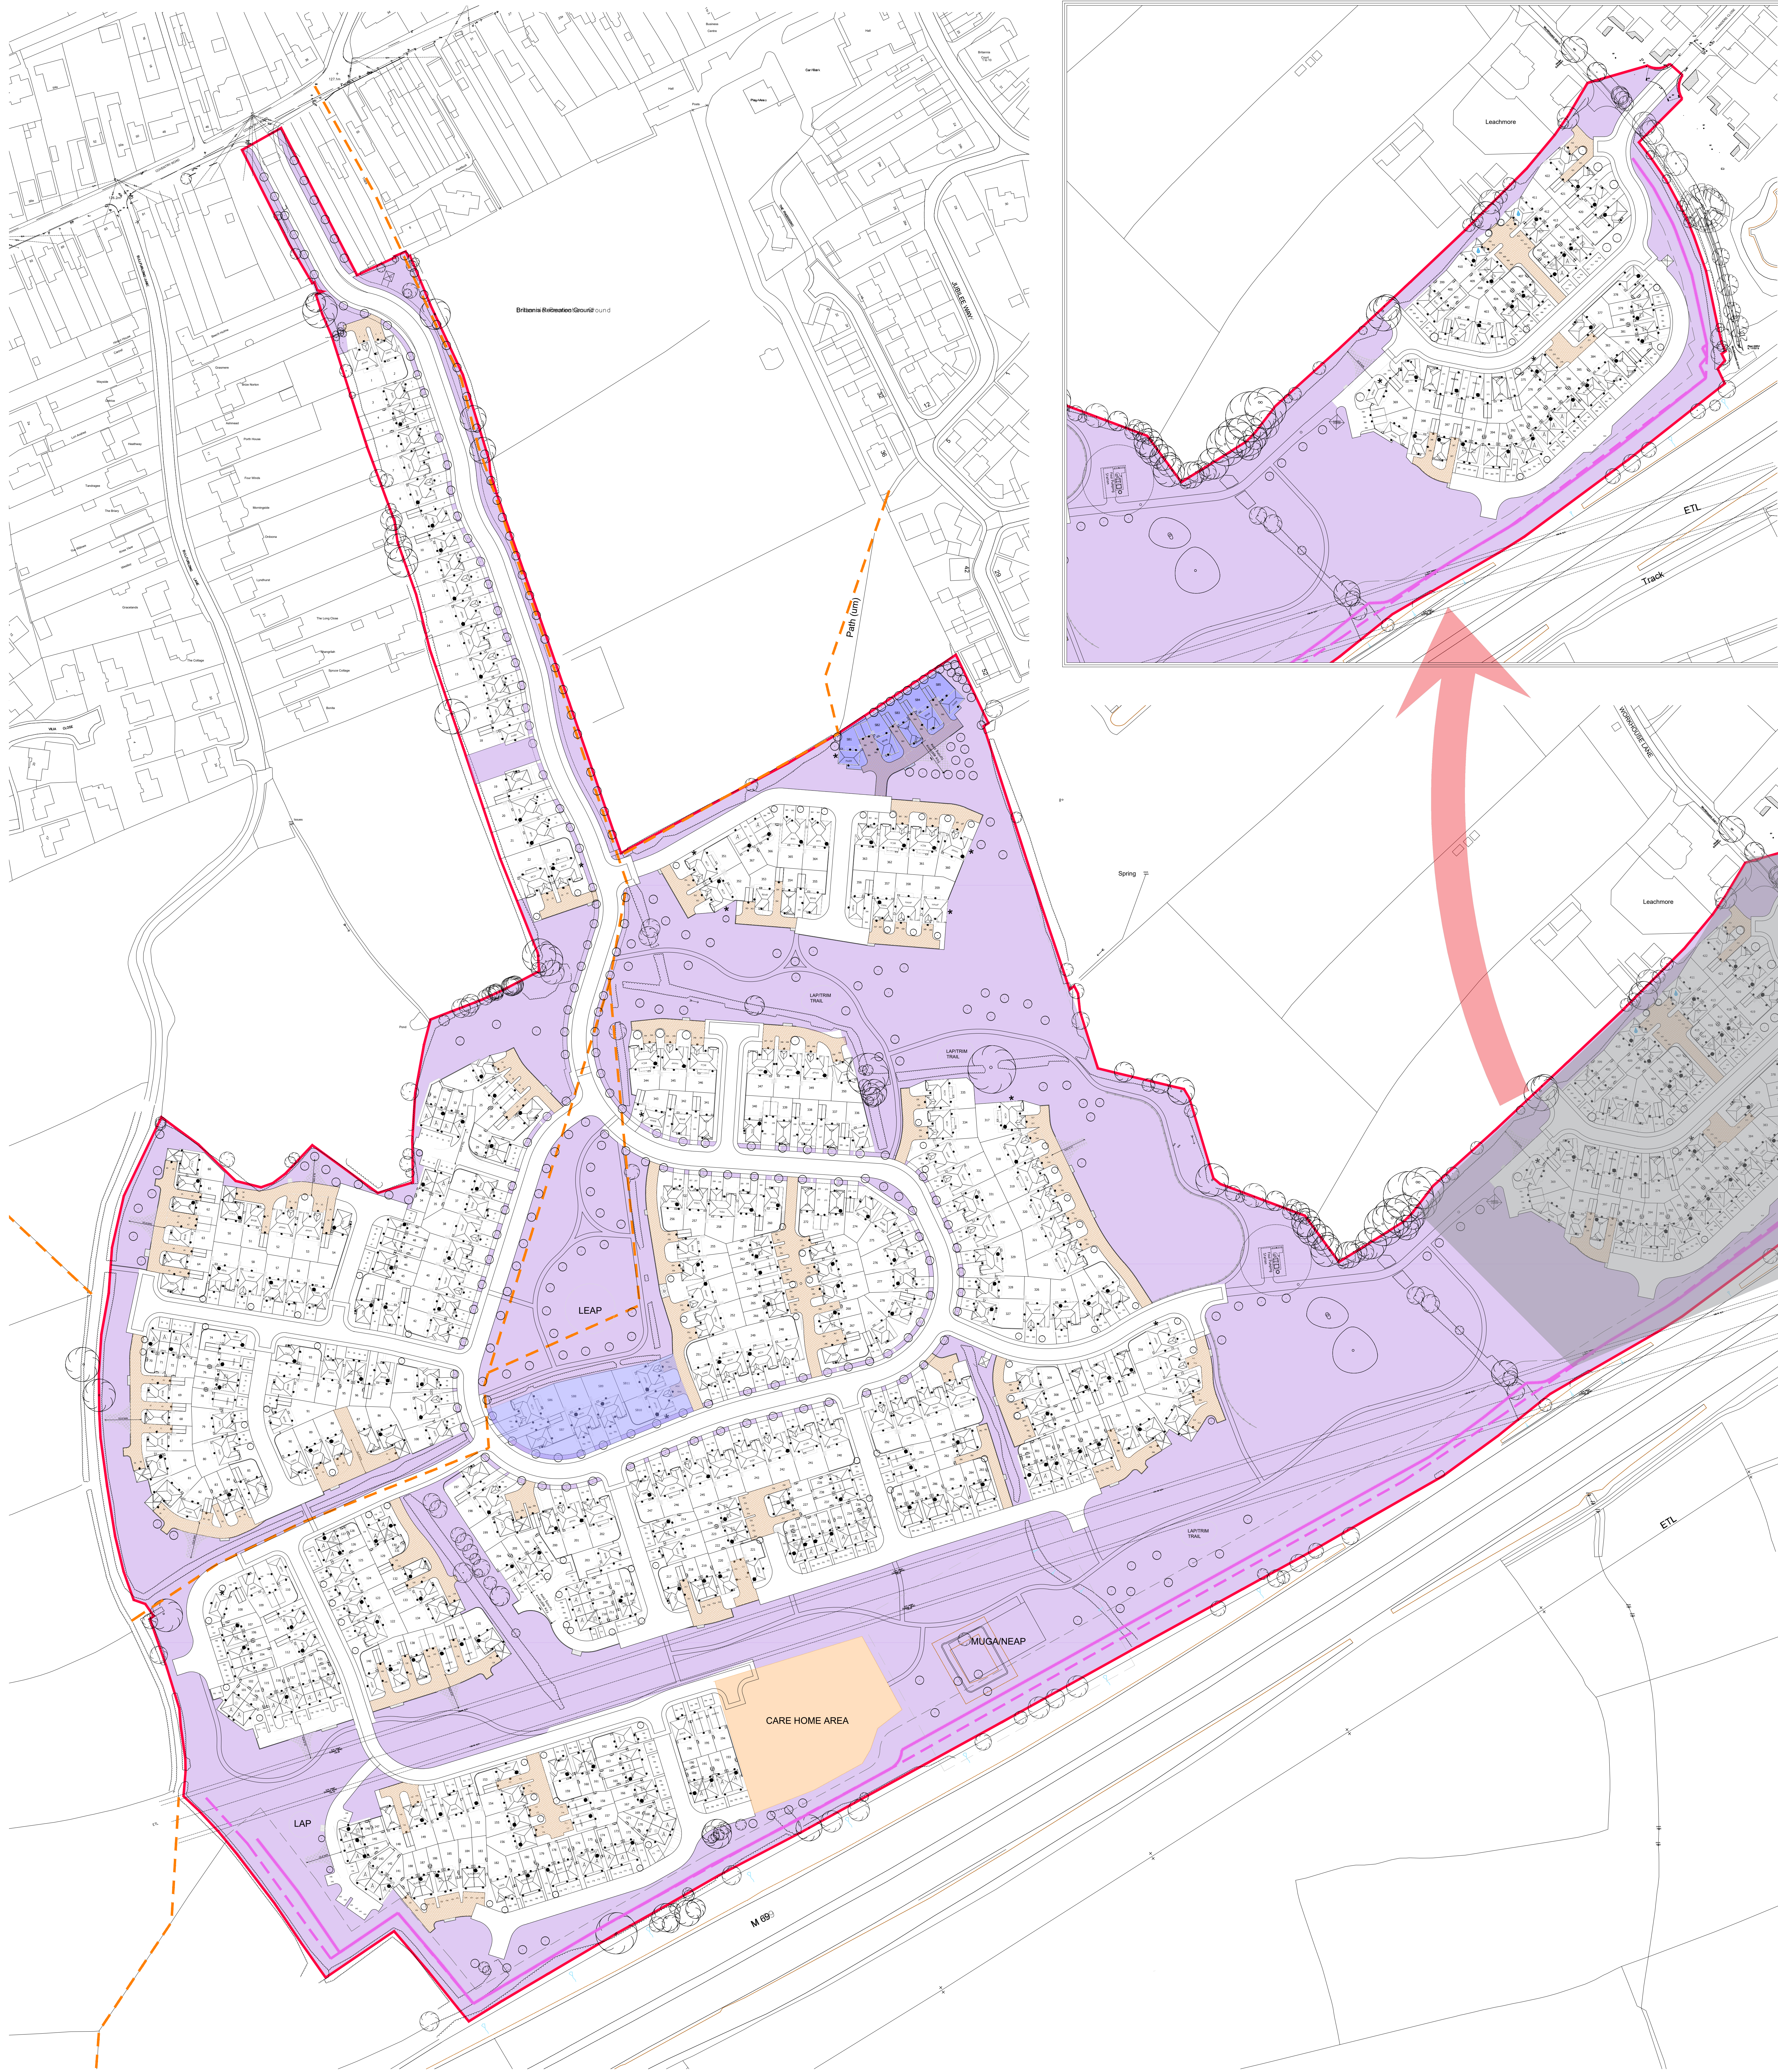

LAND SOUTH OF BURBAGE, BURBAGE

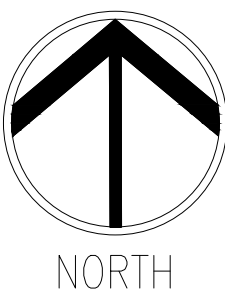

Revision	Date	Amendment	Initials
Drawing Status: PRELIMINARY PLANNING CONSTRUCTION ☒			
Development: LAND SOUTH OF BURBAGE			
Location: BURBAGE			
Marketing Name: MAN CO			
Drawing Number: 1693-08-02-144			
Revision: DL		Scale: 1:1000	
Checked by: DL		Date: NOV 23	

REDROW
Redrow Homes Midlands
Redrow House, 10000 Green, Walsley, Tamworth
B77 5PA
Tel: 01827 260600 Fax: 01827 262454 Web: www.redrow.co.uk

Legal Disclaimer: This layout has been designed after due consideration of our Context & Constraints Plan