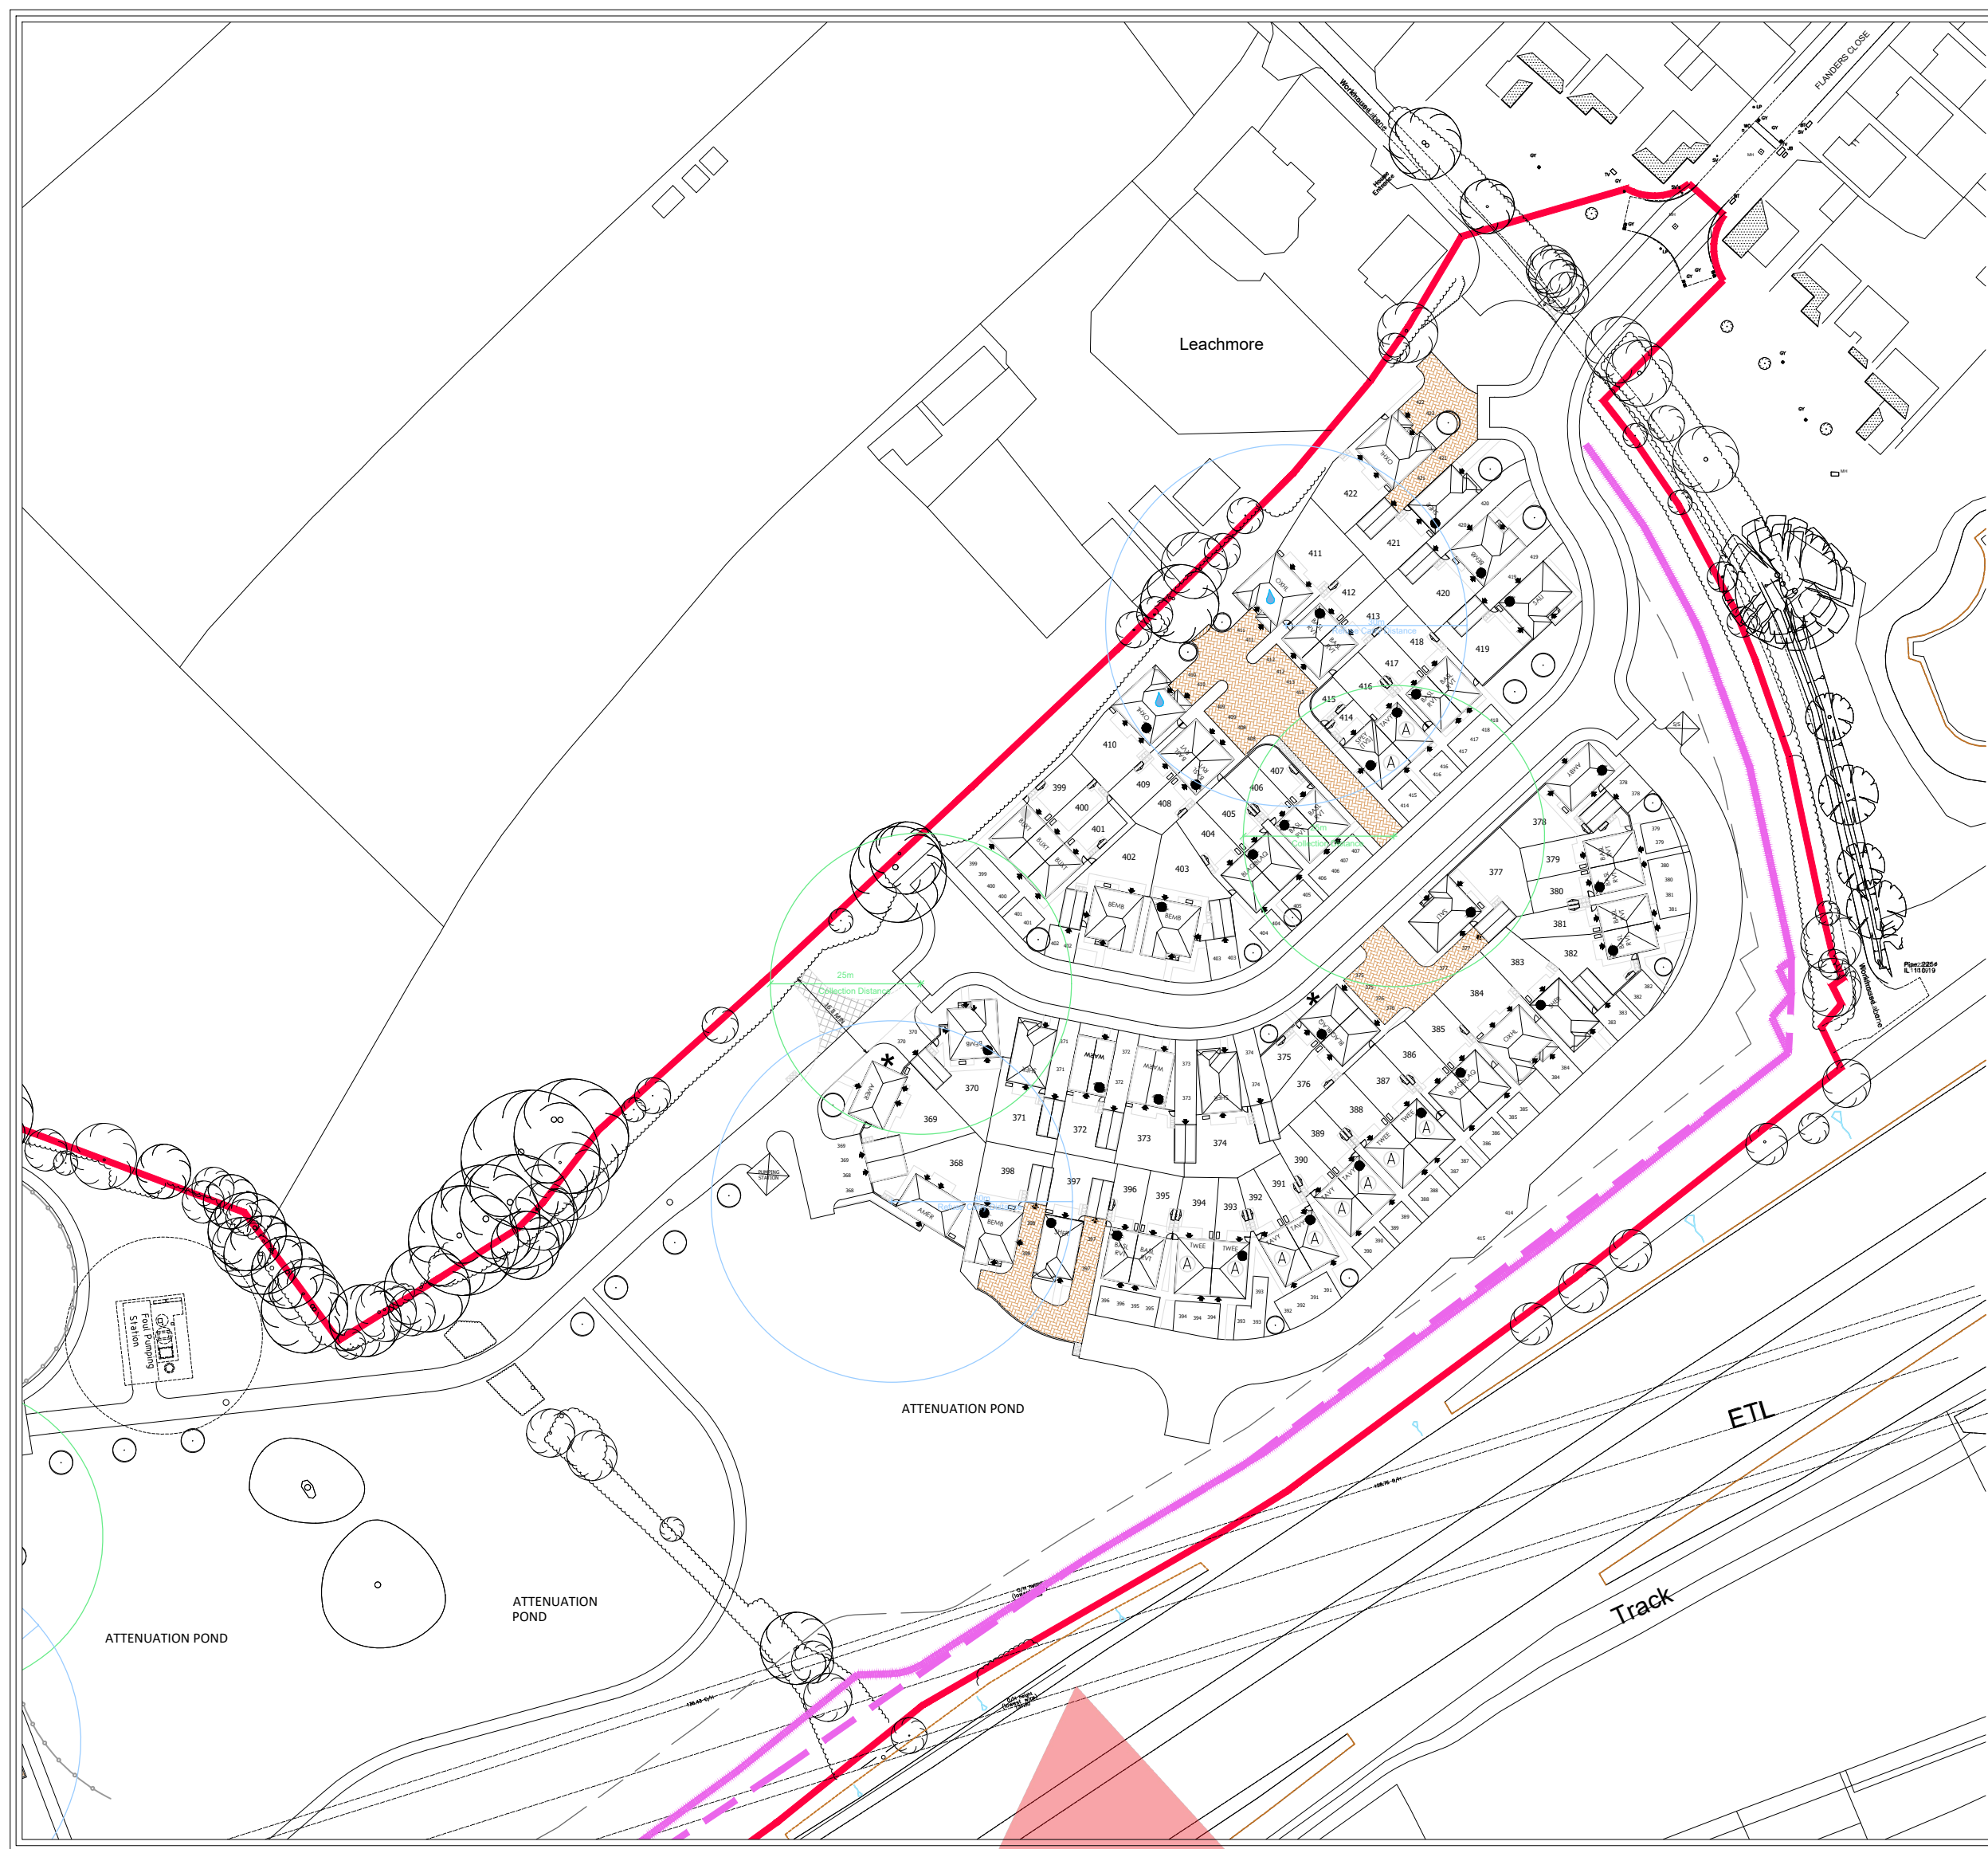
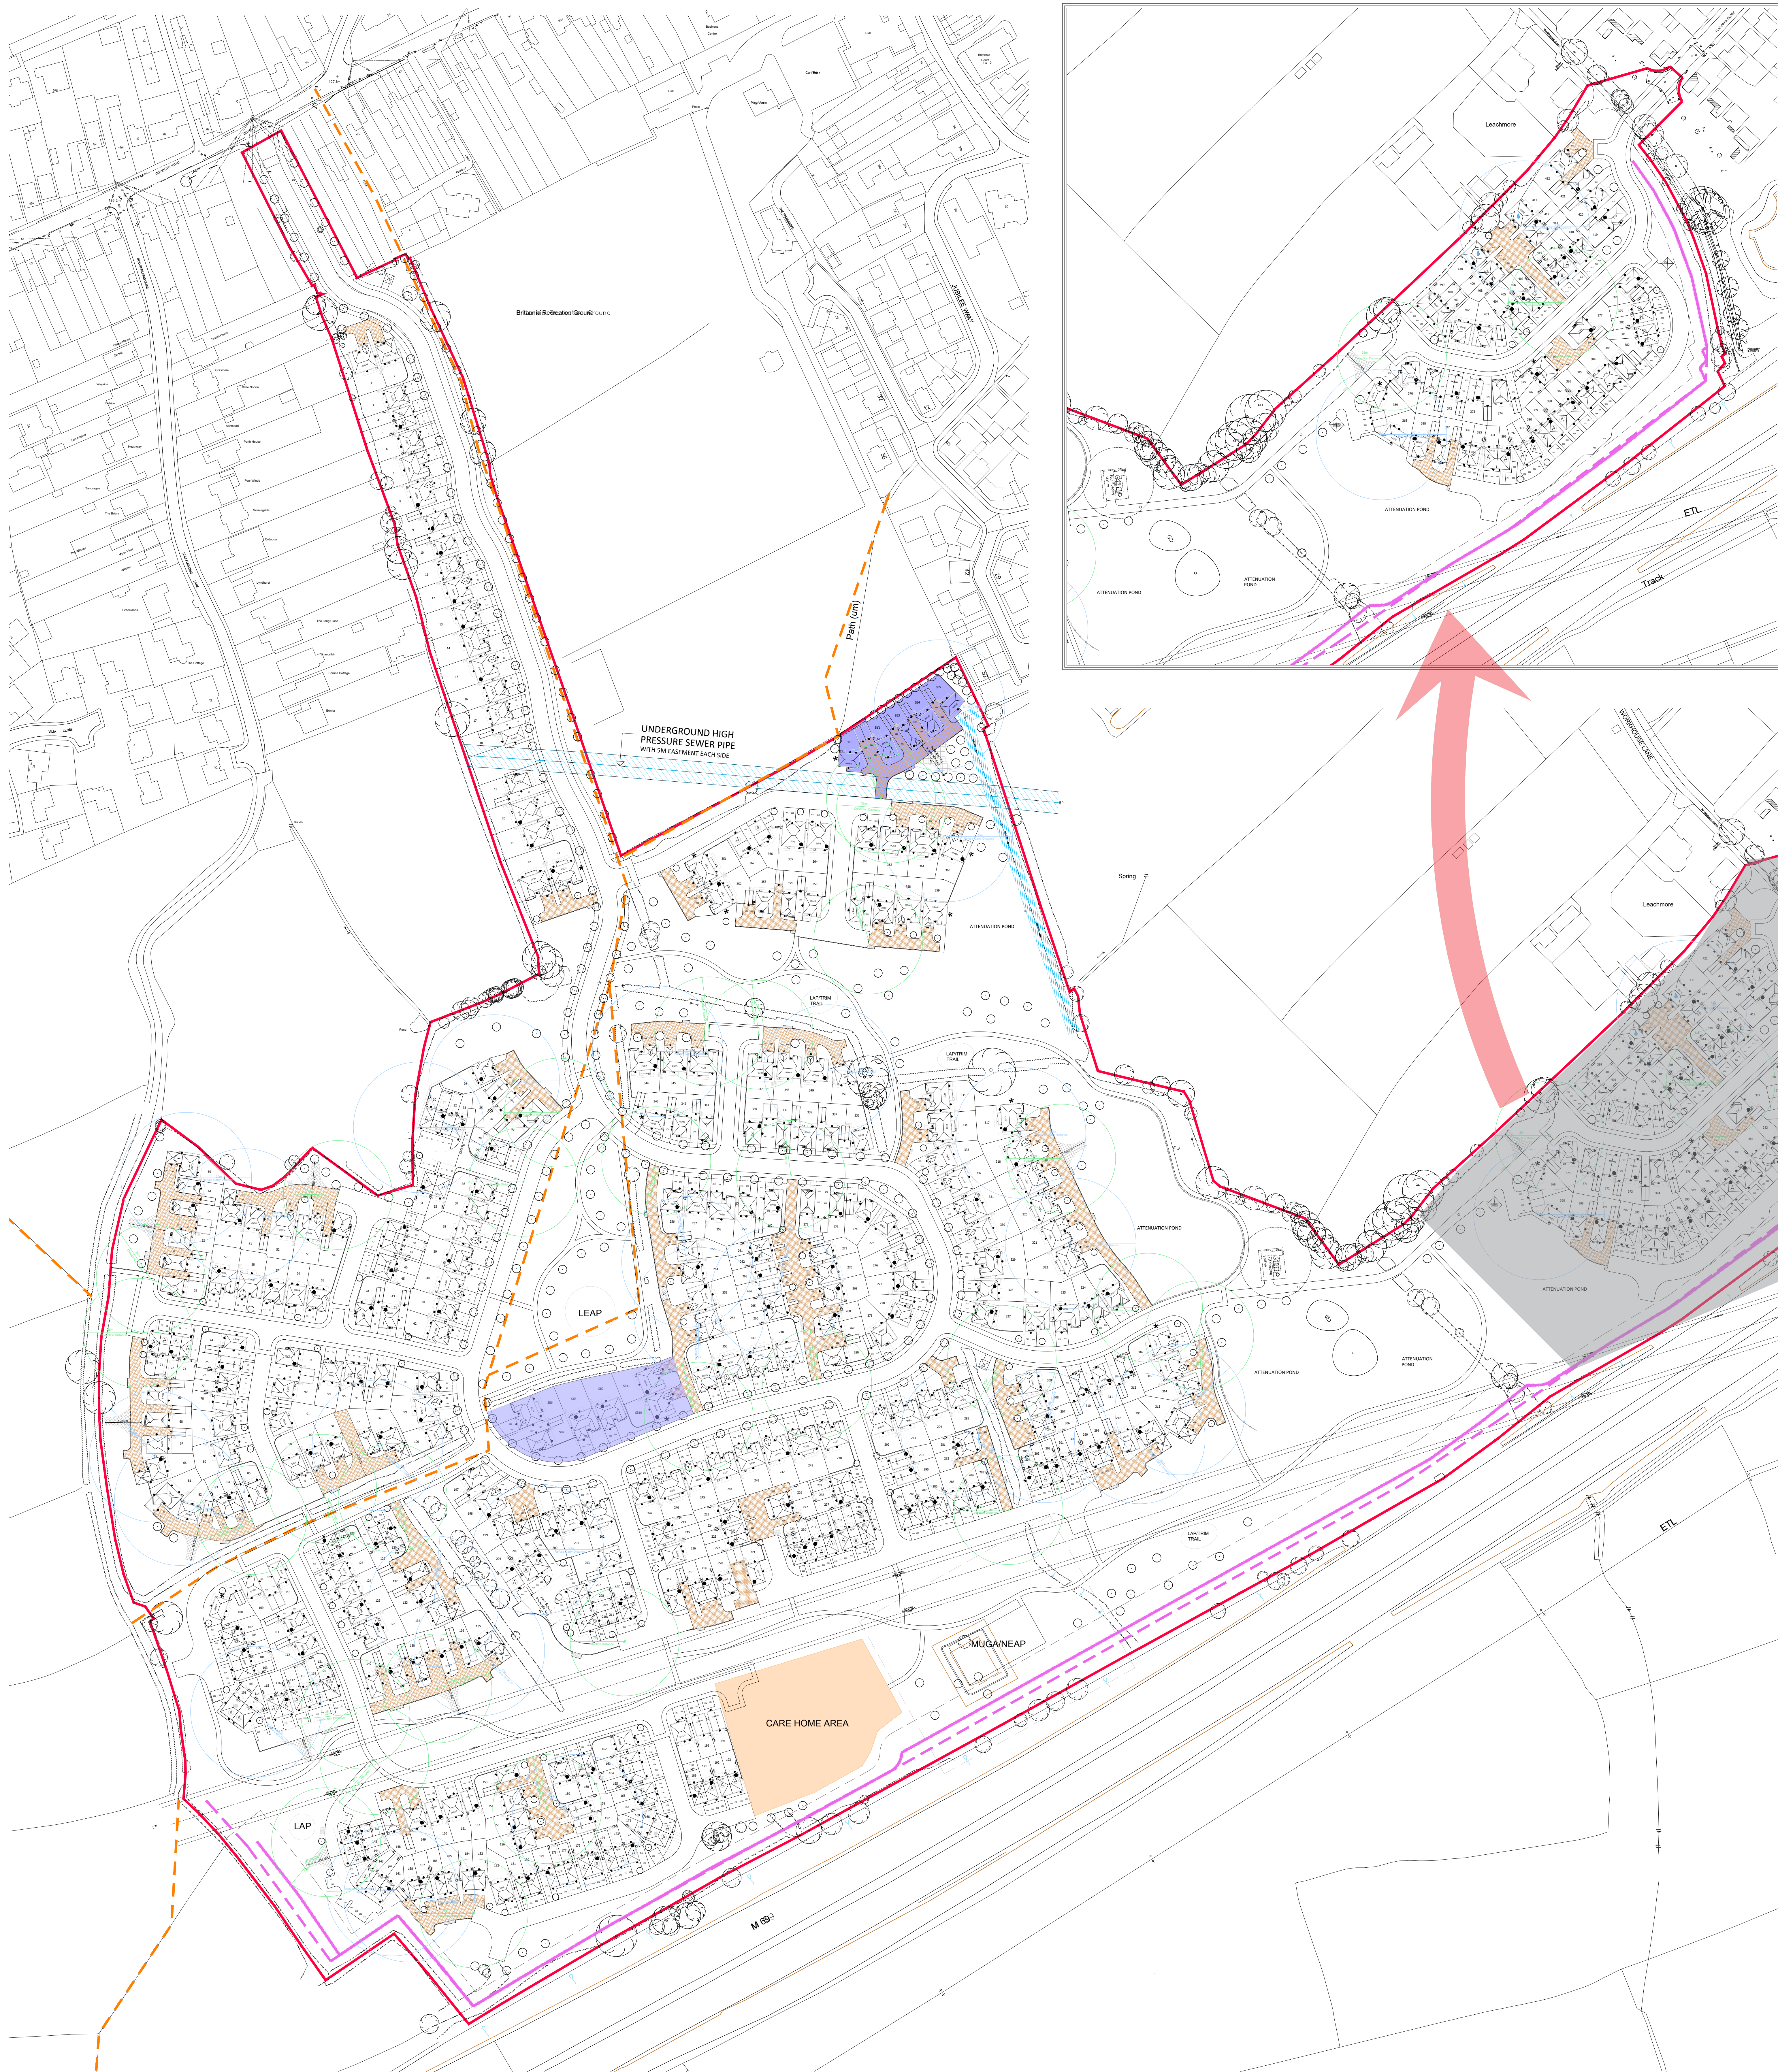


Revision	Date	Amendment	Initials
Drawing Status: PRELIMINARY PLANNING CONSTRUCTION ☒			
Development: LAND SOUTH OF BURBAGE			
Location: BURBAGE			
Marketing Name: BIN REFUSE PLAN			
Drawing Number: 1693-08-02-145			
Revision: DL		Scale: 1:1000	Date: NOV 23
Checked by:		Date:	

Redrow Homes Midlands
Redrow House, 10000 Green, Walsley, Tarnworth
S67 5JF
Tel: 01827 268000 Fax: 01827 262454 Web: www.redrow.co.uk

Legal Disclaimer: This layout has been designed after due consideration of our Context & Constraints Plan.