
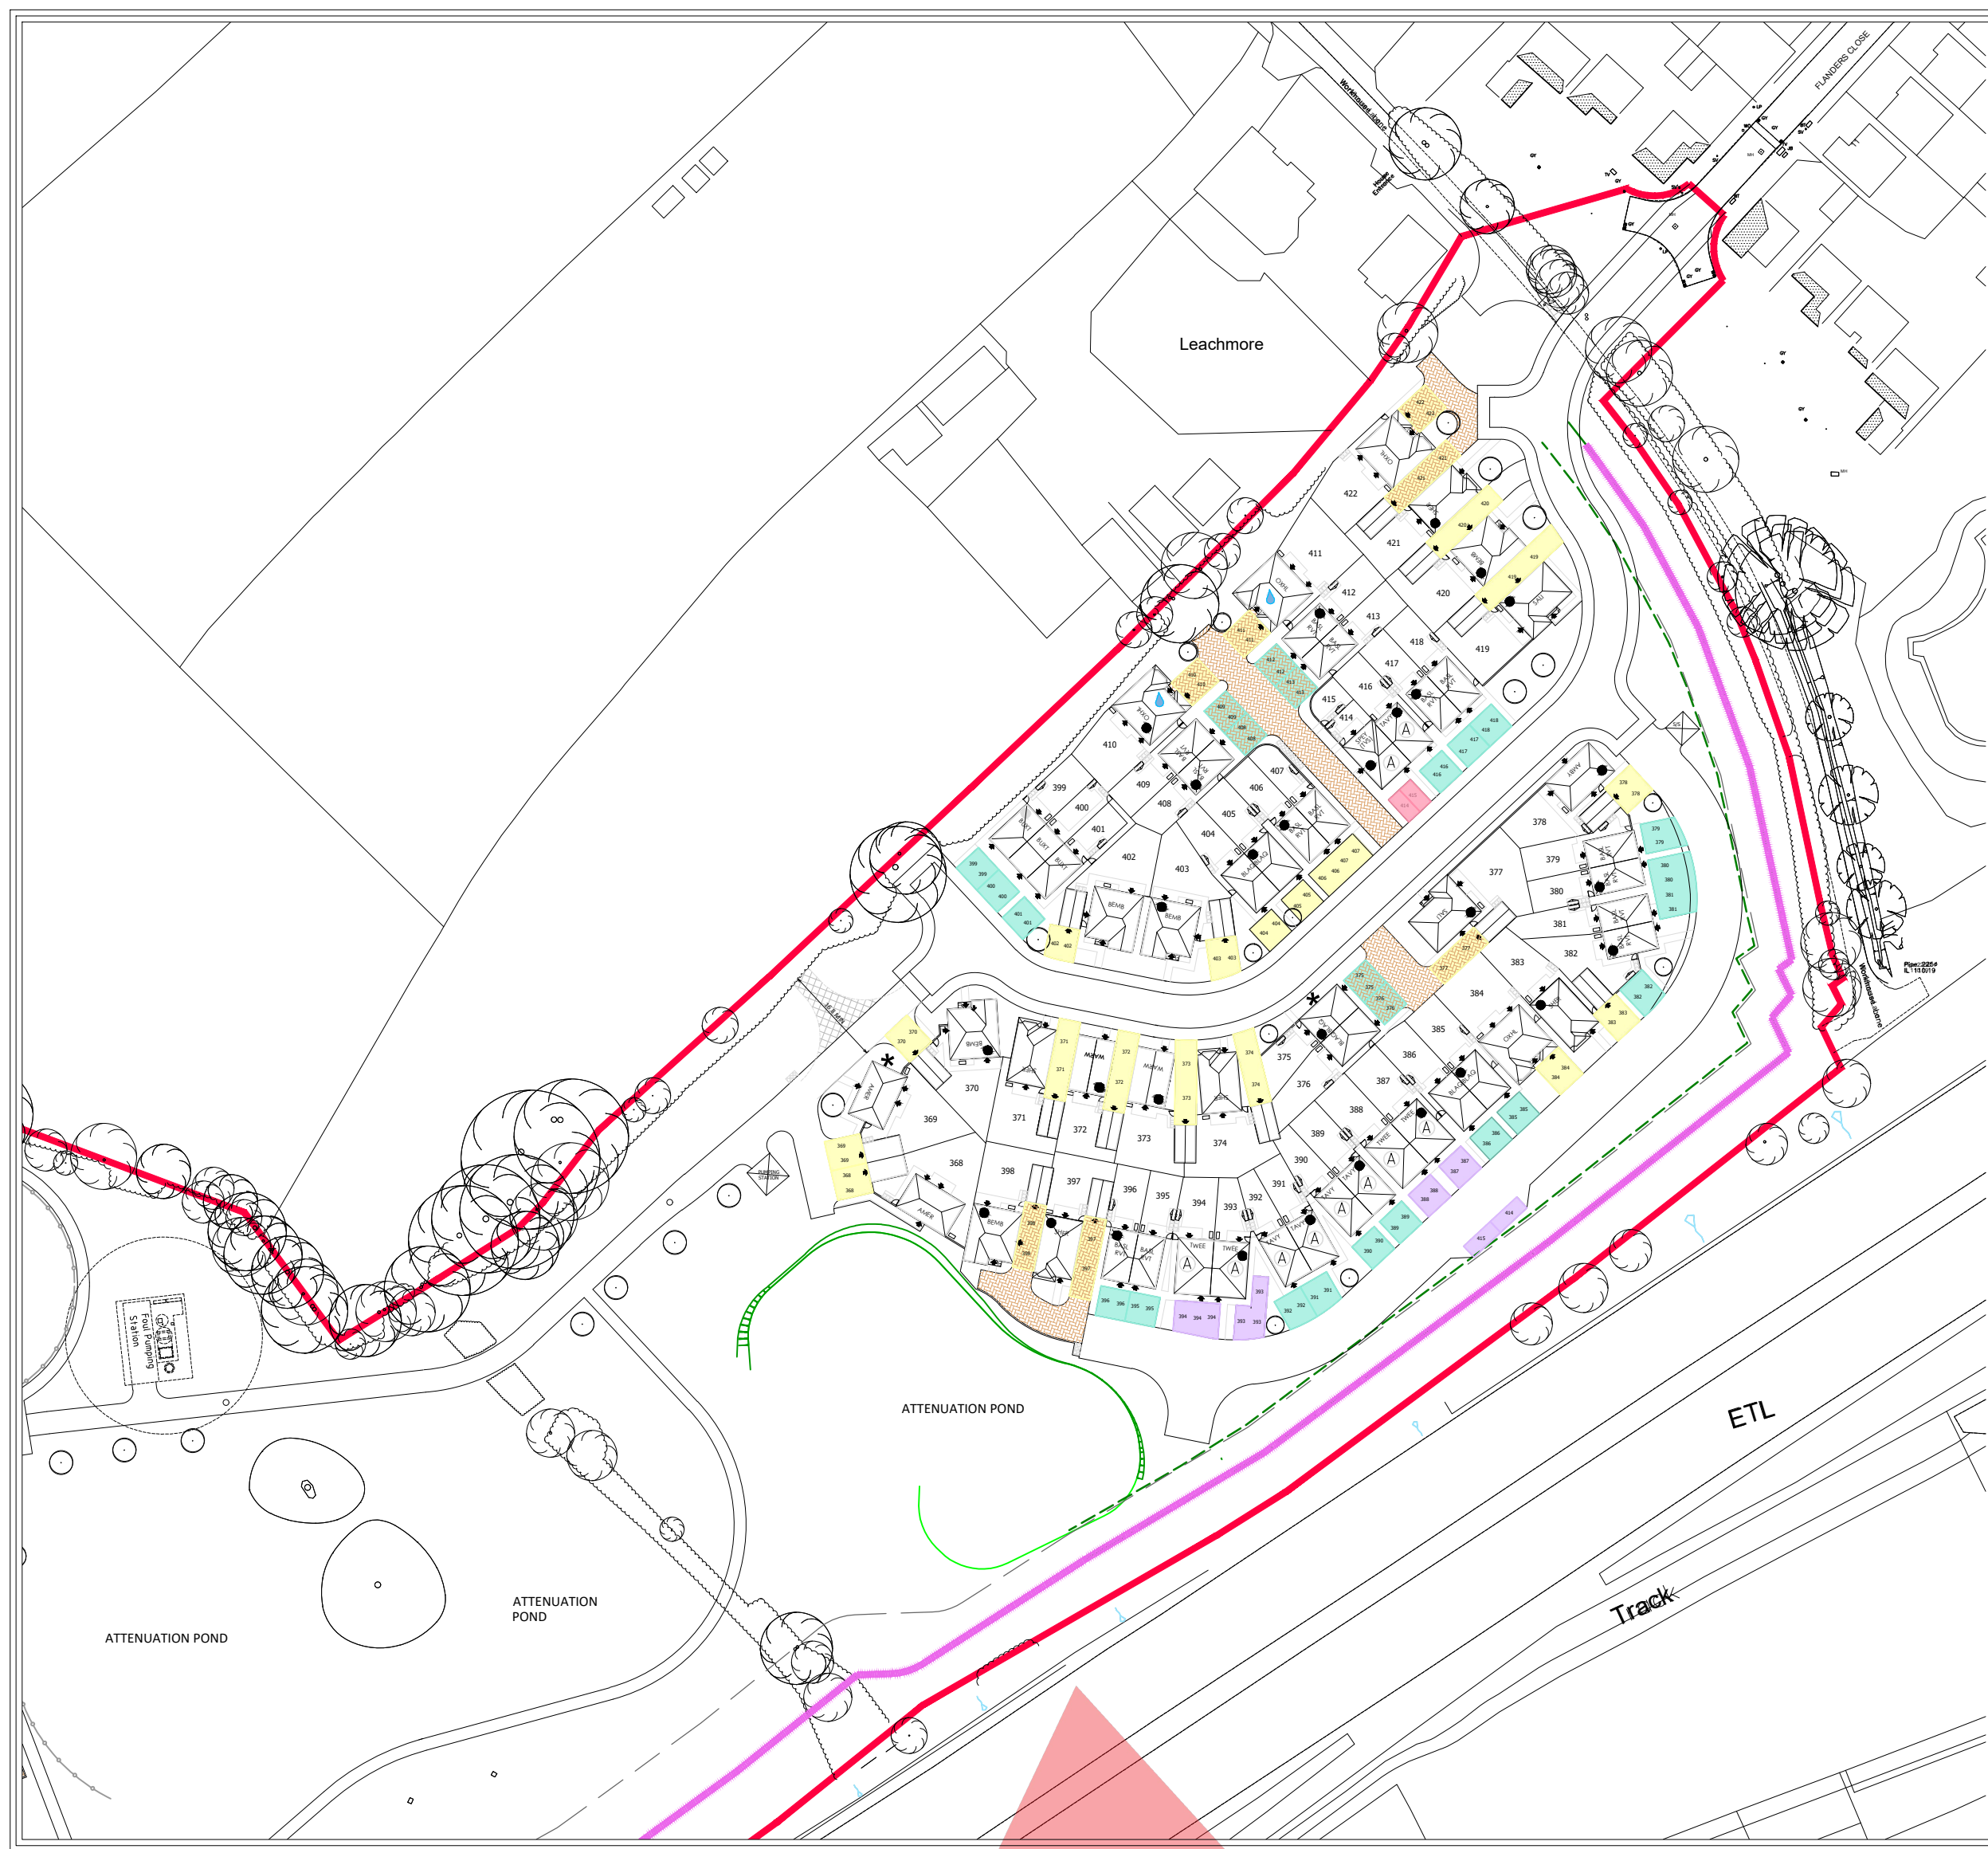


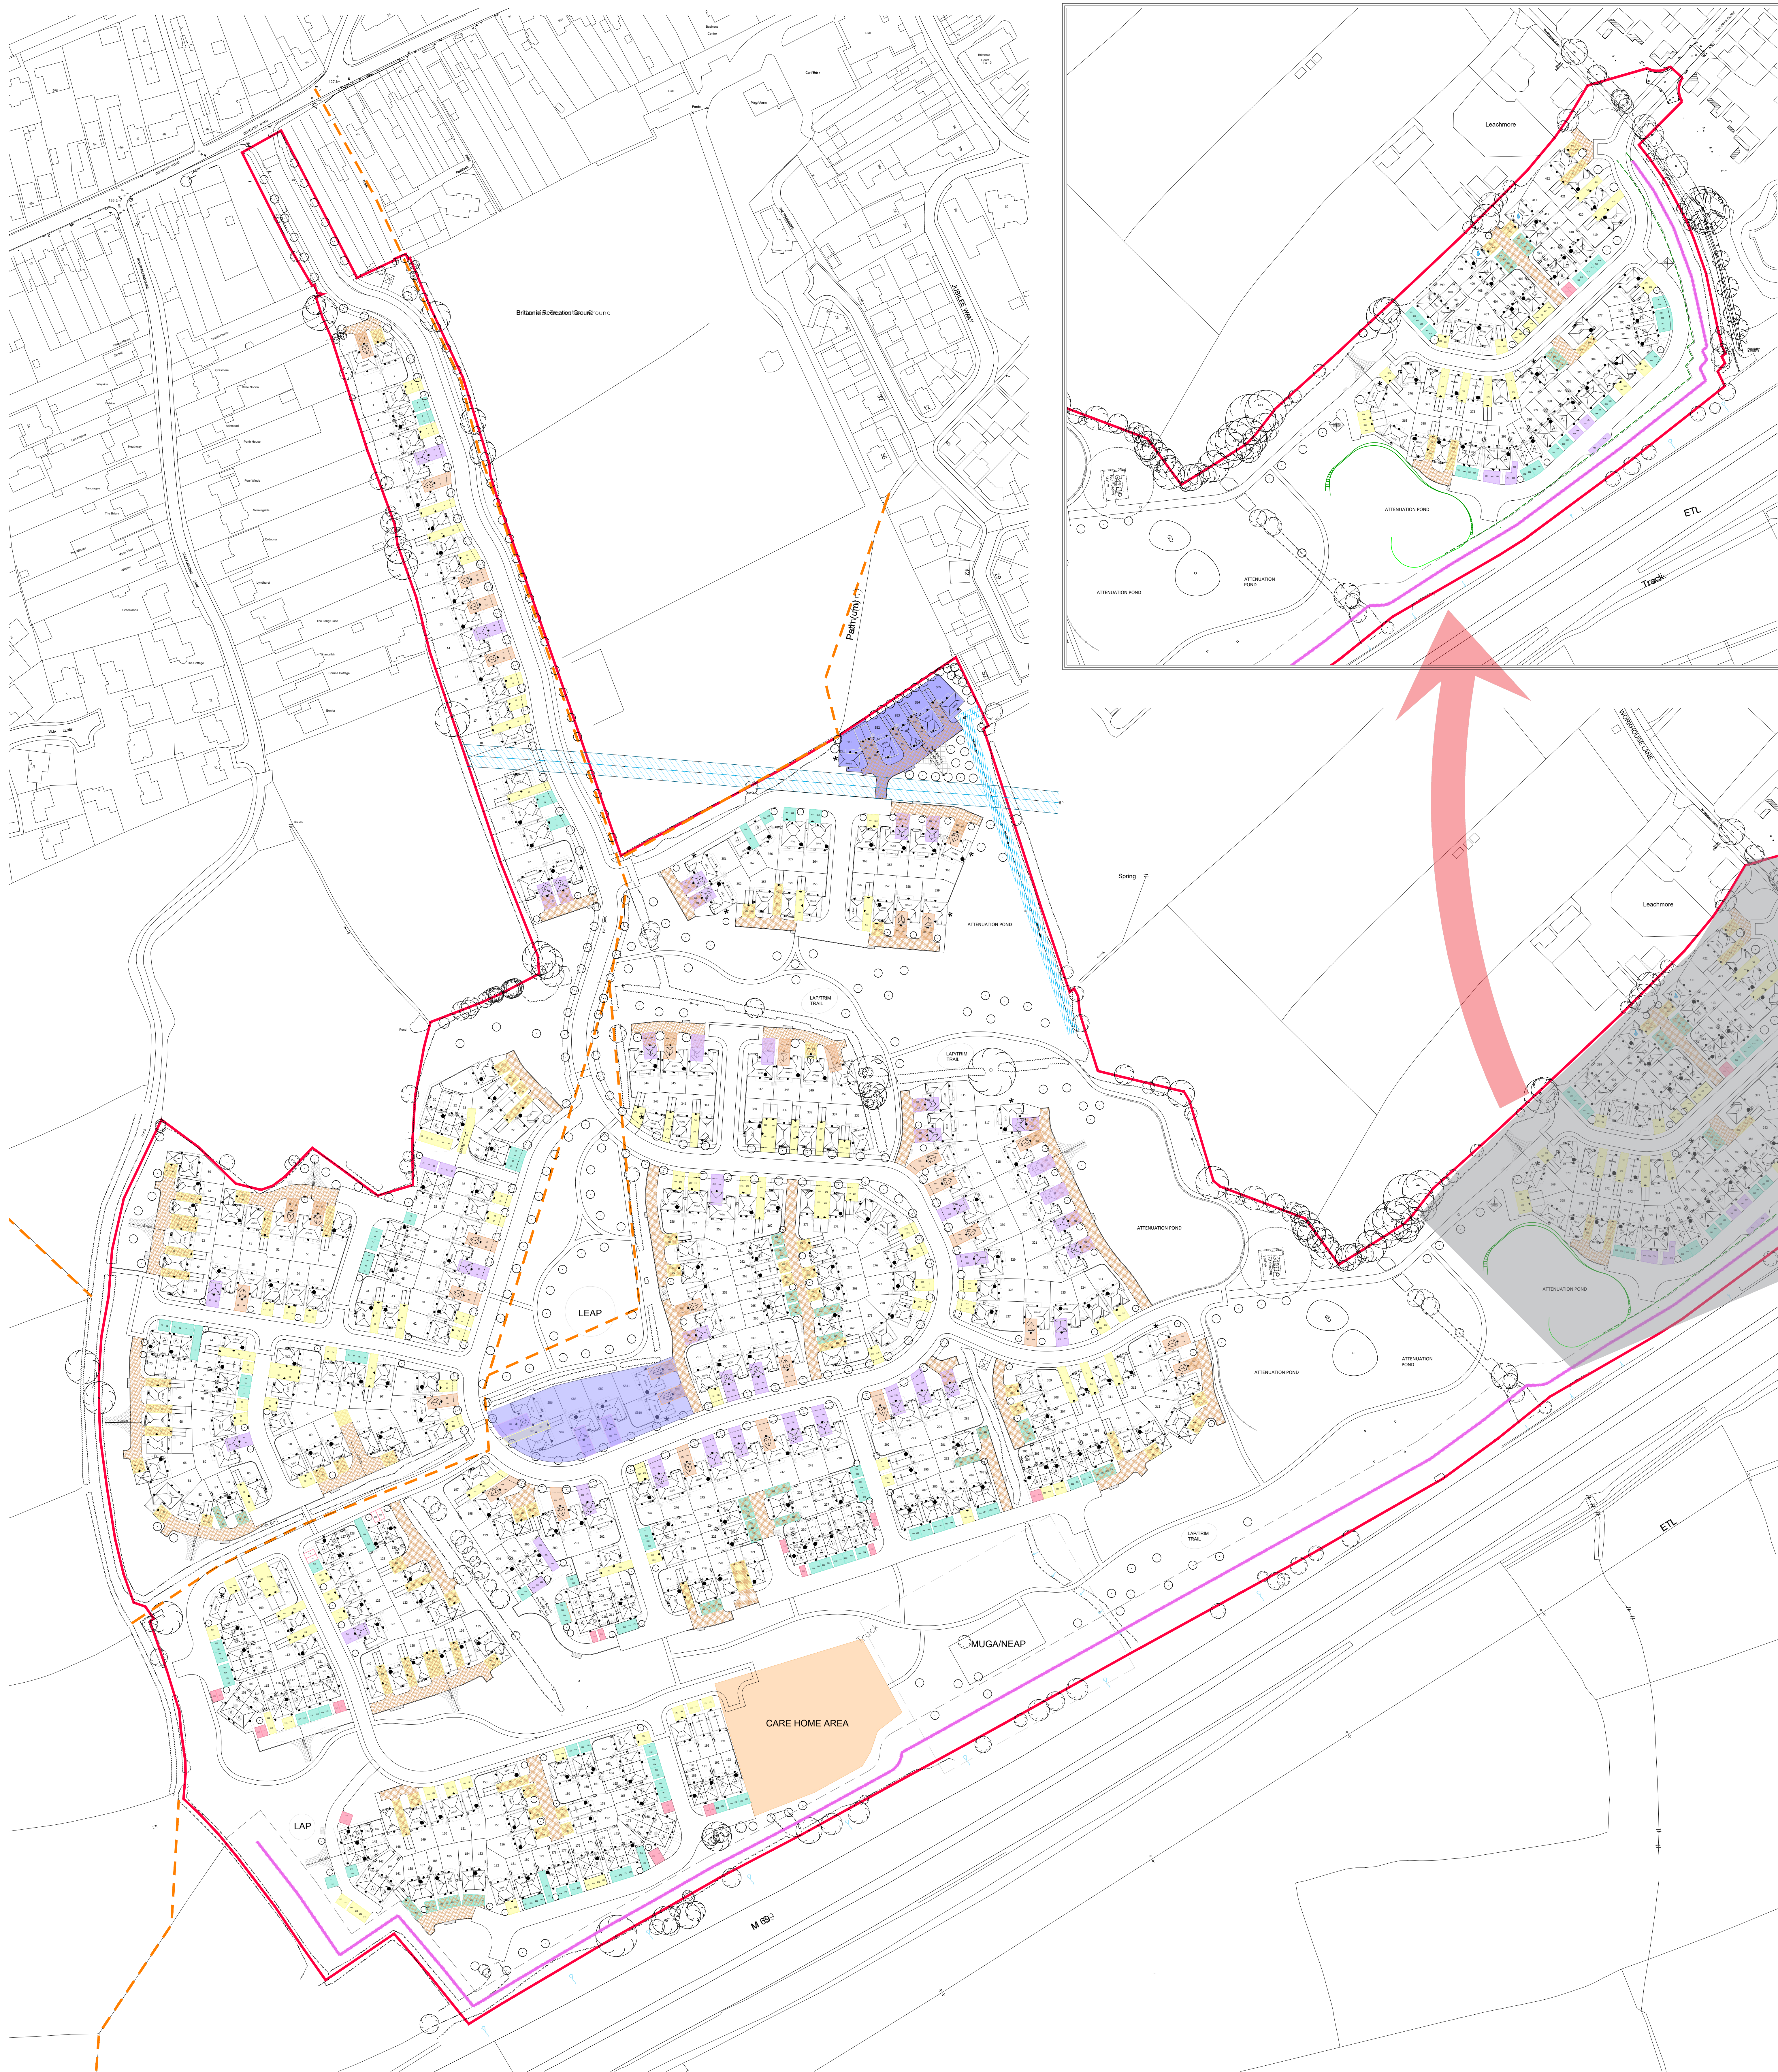

LAND SOUTH OF BURBAGE, BURBAGE

- KEY
- Parking for 1 bed dwelling - minimum 1no. space
 - Parking for 2 bed dwelling - minimum 1no. space
 - Parking for 3 bed dwelling - minimum 2no. spaces
 - Parking for 4 bed dwelling - minimum 2no. spaces
 - Parking for 5 bed dwelling - minimum 3no. spaces
 - Unallocated parking

Revision	Date	Amendment	Initials
Drawing Status: PRELIMINARY PLANNING CONSTRUCTION			
Development: LAND SOUTH OF BURBAGE			
Location: BURBAGE			
Marking Name: PARKING STRATEGY PLAN			
Drawing Number: 1693-08-02-147			
Revision: LM/DL		Scale: 1:1000	
Checked by:		Date: NOV 23	

REDROW
Redrow Homes Midlands
Redrow House, 10000 Green, Walscott, Tamworth
B47 9JH
Tel: 01827 260600 Fax: 01827 262454 Web: www.redrow.co.uk

Legal Disclaimer: This layout has been designed after due consideration of our Context & Constraints Plan