

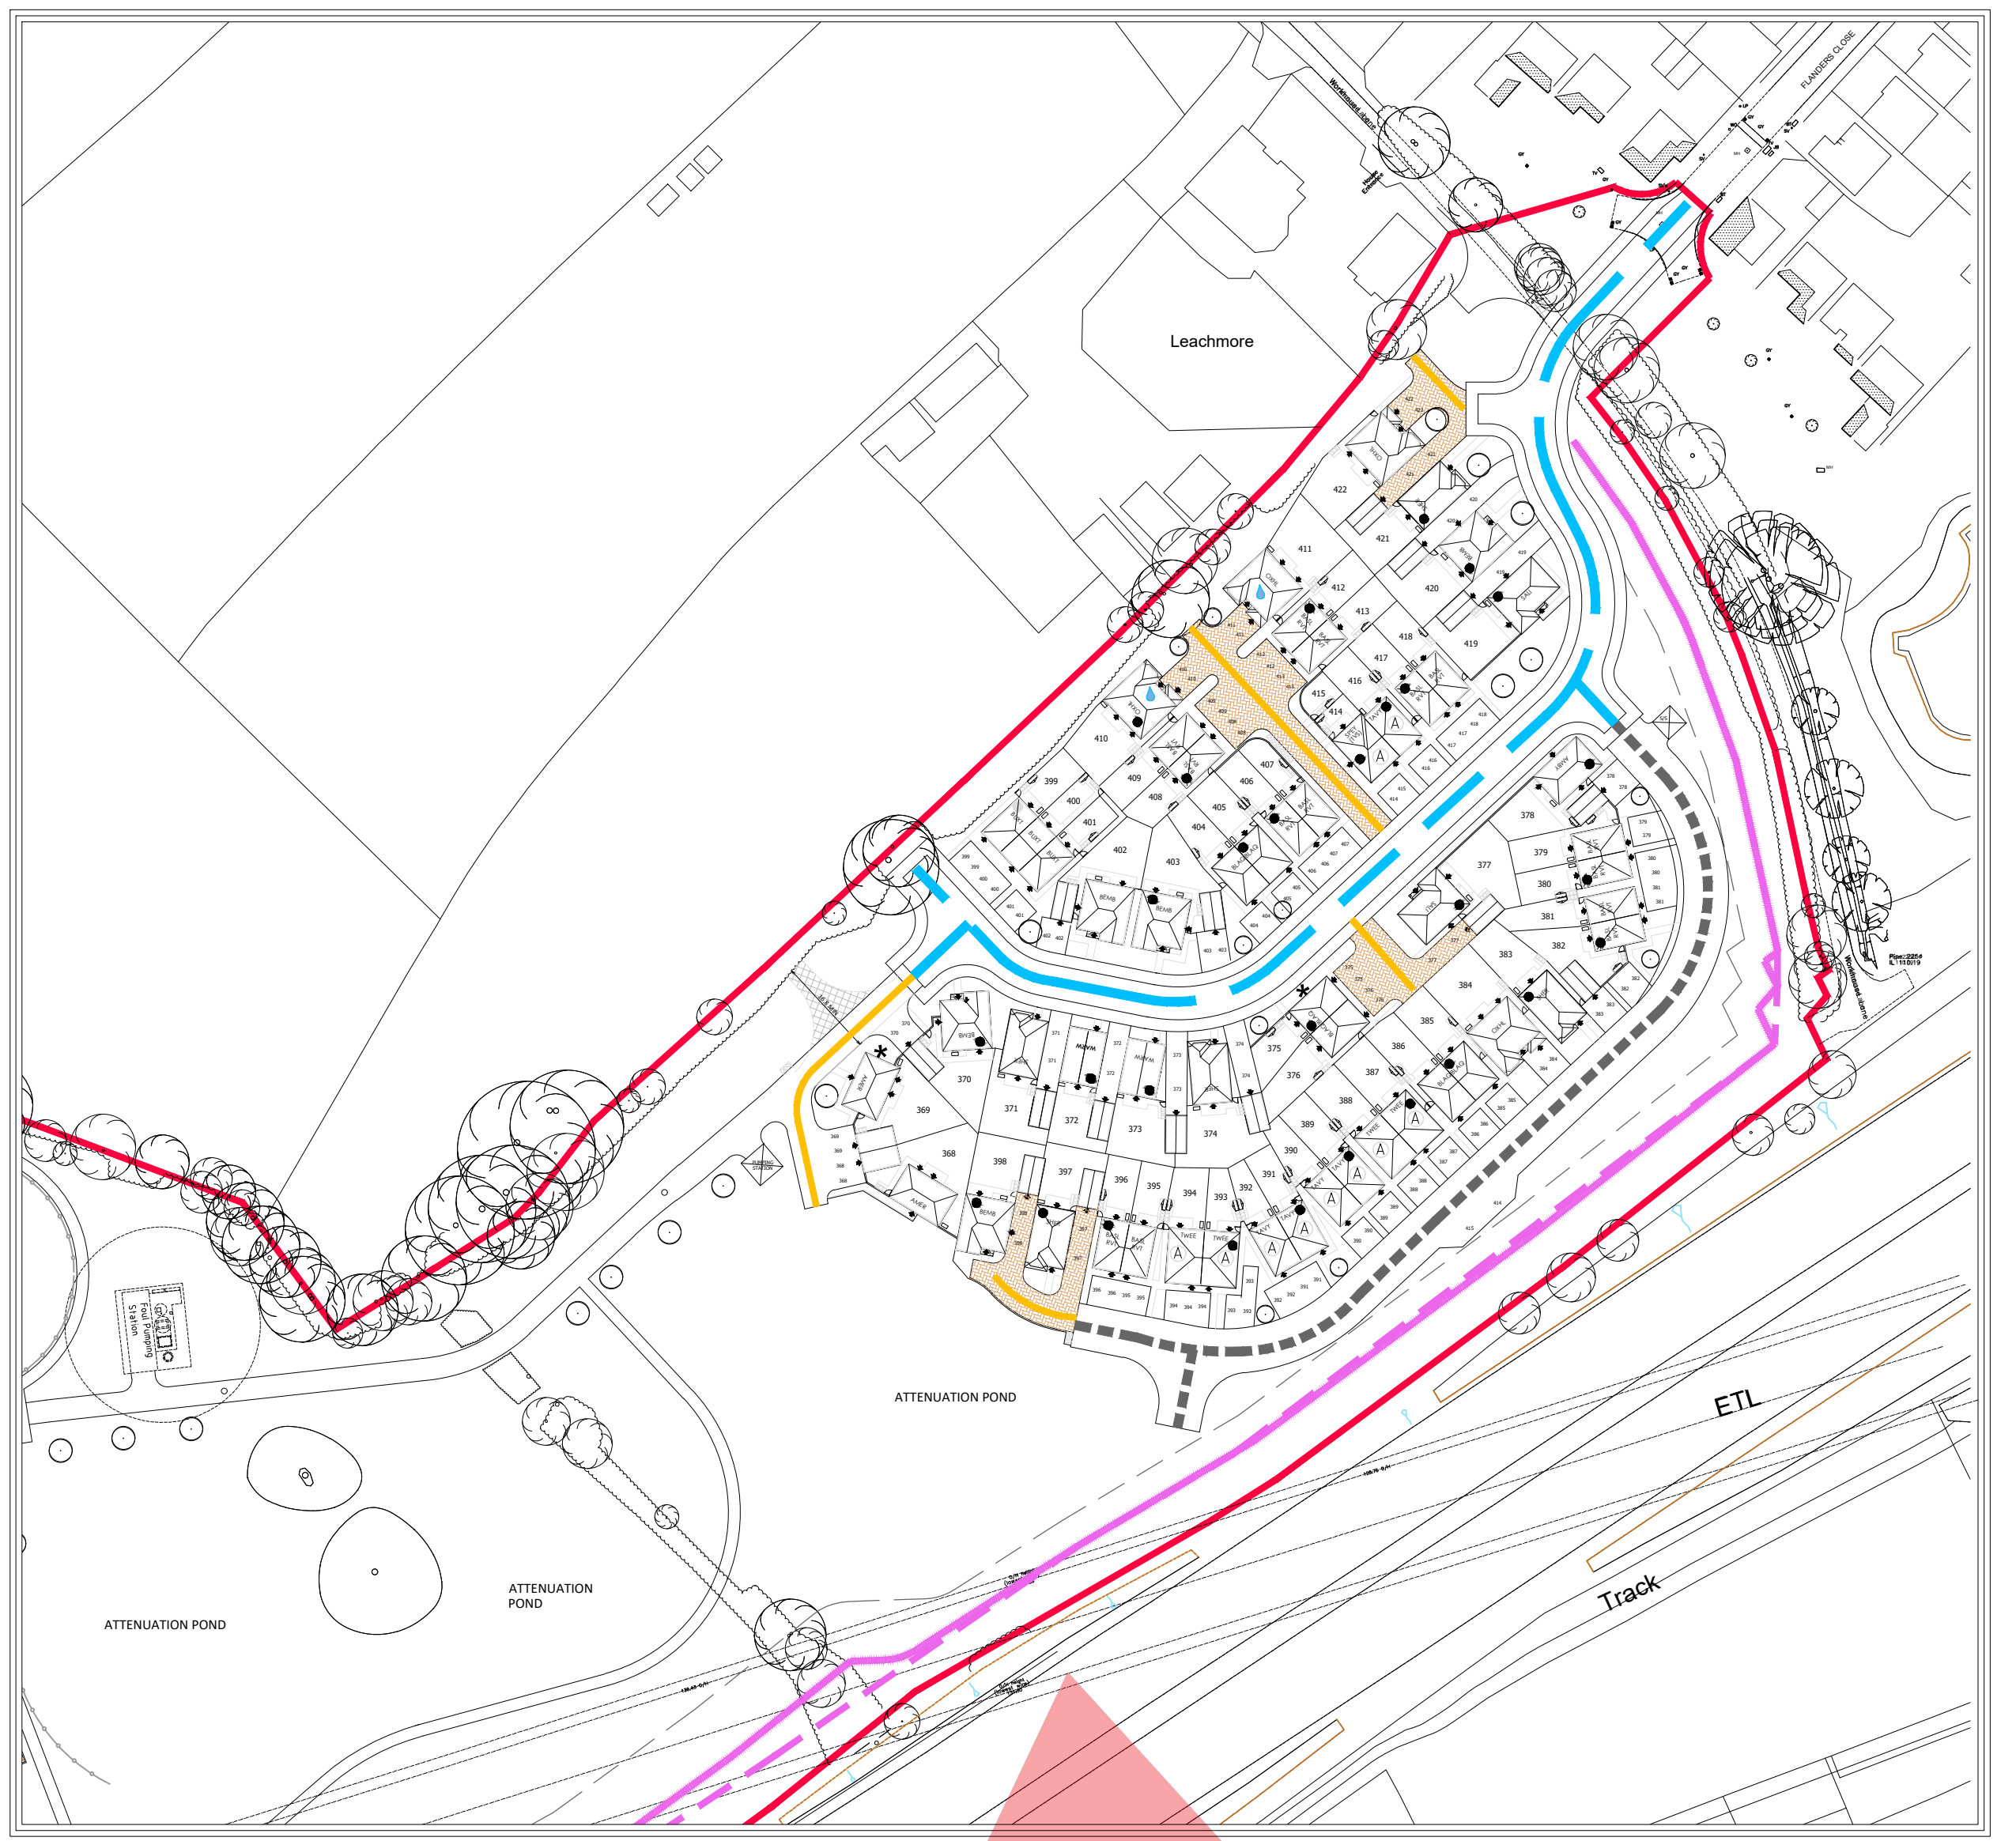


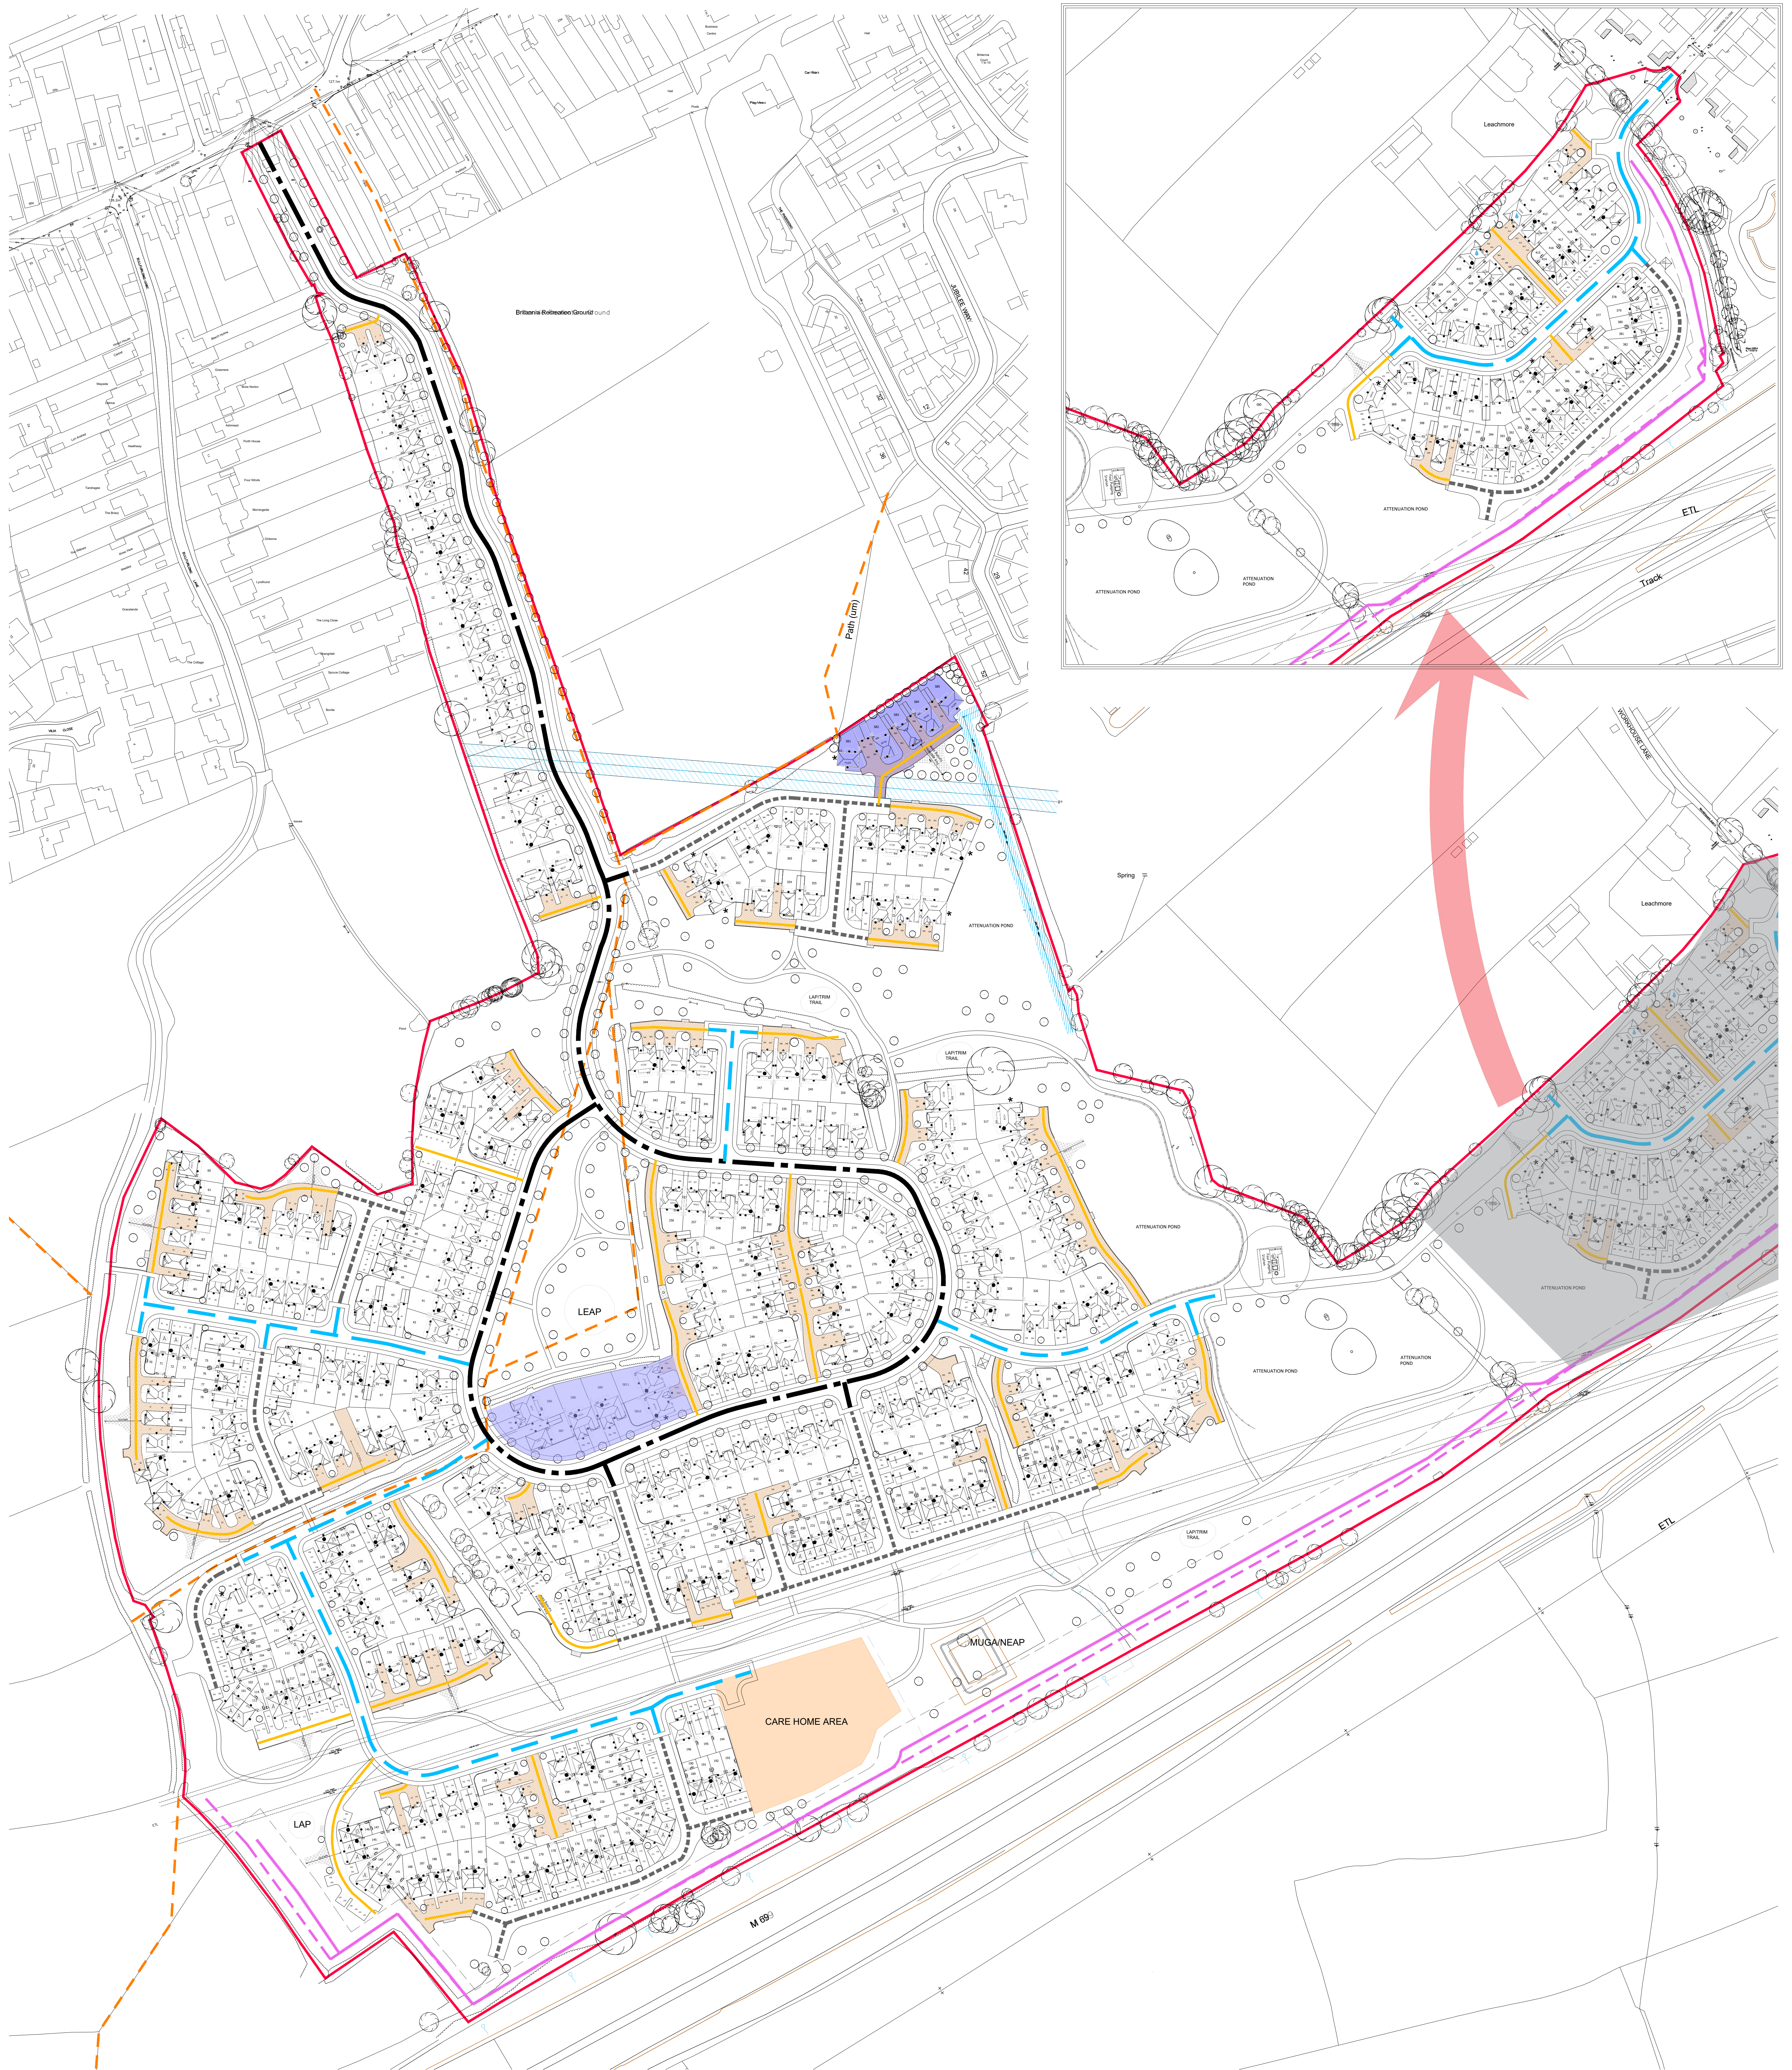

LAND SOUTH OF BURBAGE, BURBAGE

- Indicates Main Avenue / Bus Route
- Indicates Primary Street
- Indicates Shared Drives
- Indicates Private Drives

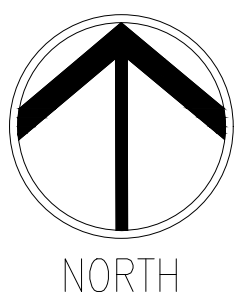

Revision	Date	Amendment	Initials
Drawing Status: PRELIMINARY PLANNING CONSTRUCTION			
Development: LAND SOUTH OF BURBAGE			
Location: BURBAGE			
Drawing Title: ROAD HIERARCHY PLAN			
Drawing Number: 1693-08-02-148			
Revision: DL		Scale: 1:1000	Date: NOV 23
Checked by:			

REDROW
Redrow Homes Midlands
Redrow House, 10000 Green, Walsley, Tamworth
B47 9JH
Tel: 01827 260600 Fax: 01827 262454 Web: www.redrow.co.uk

Legal Disclaimer: This layout has been designed after due consideration of our Context & Constraints Plan.