
LAND SOUTH OF BURBAGE, BURBAGE

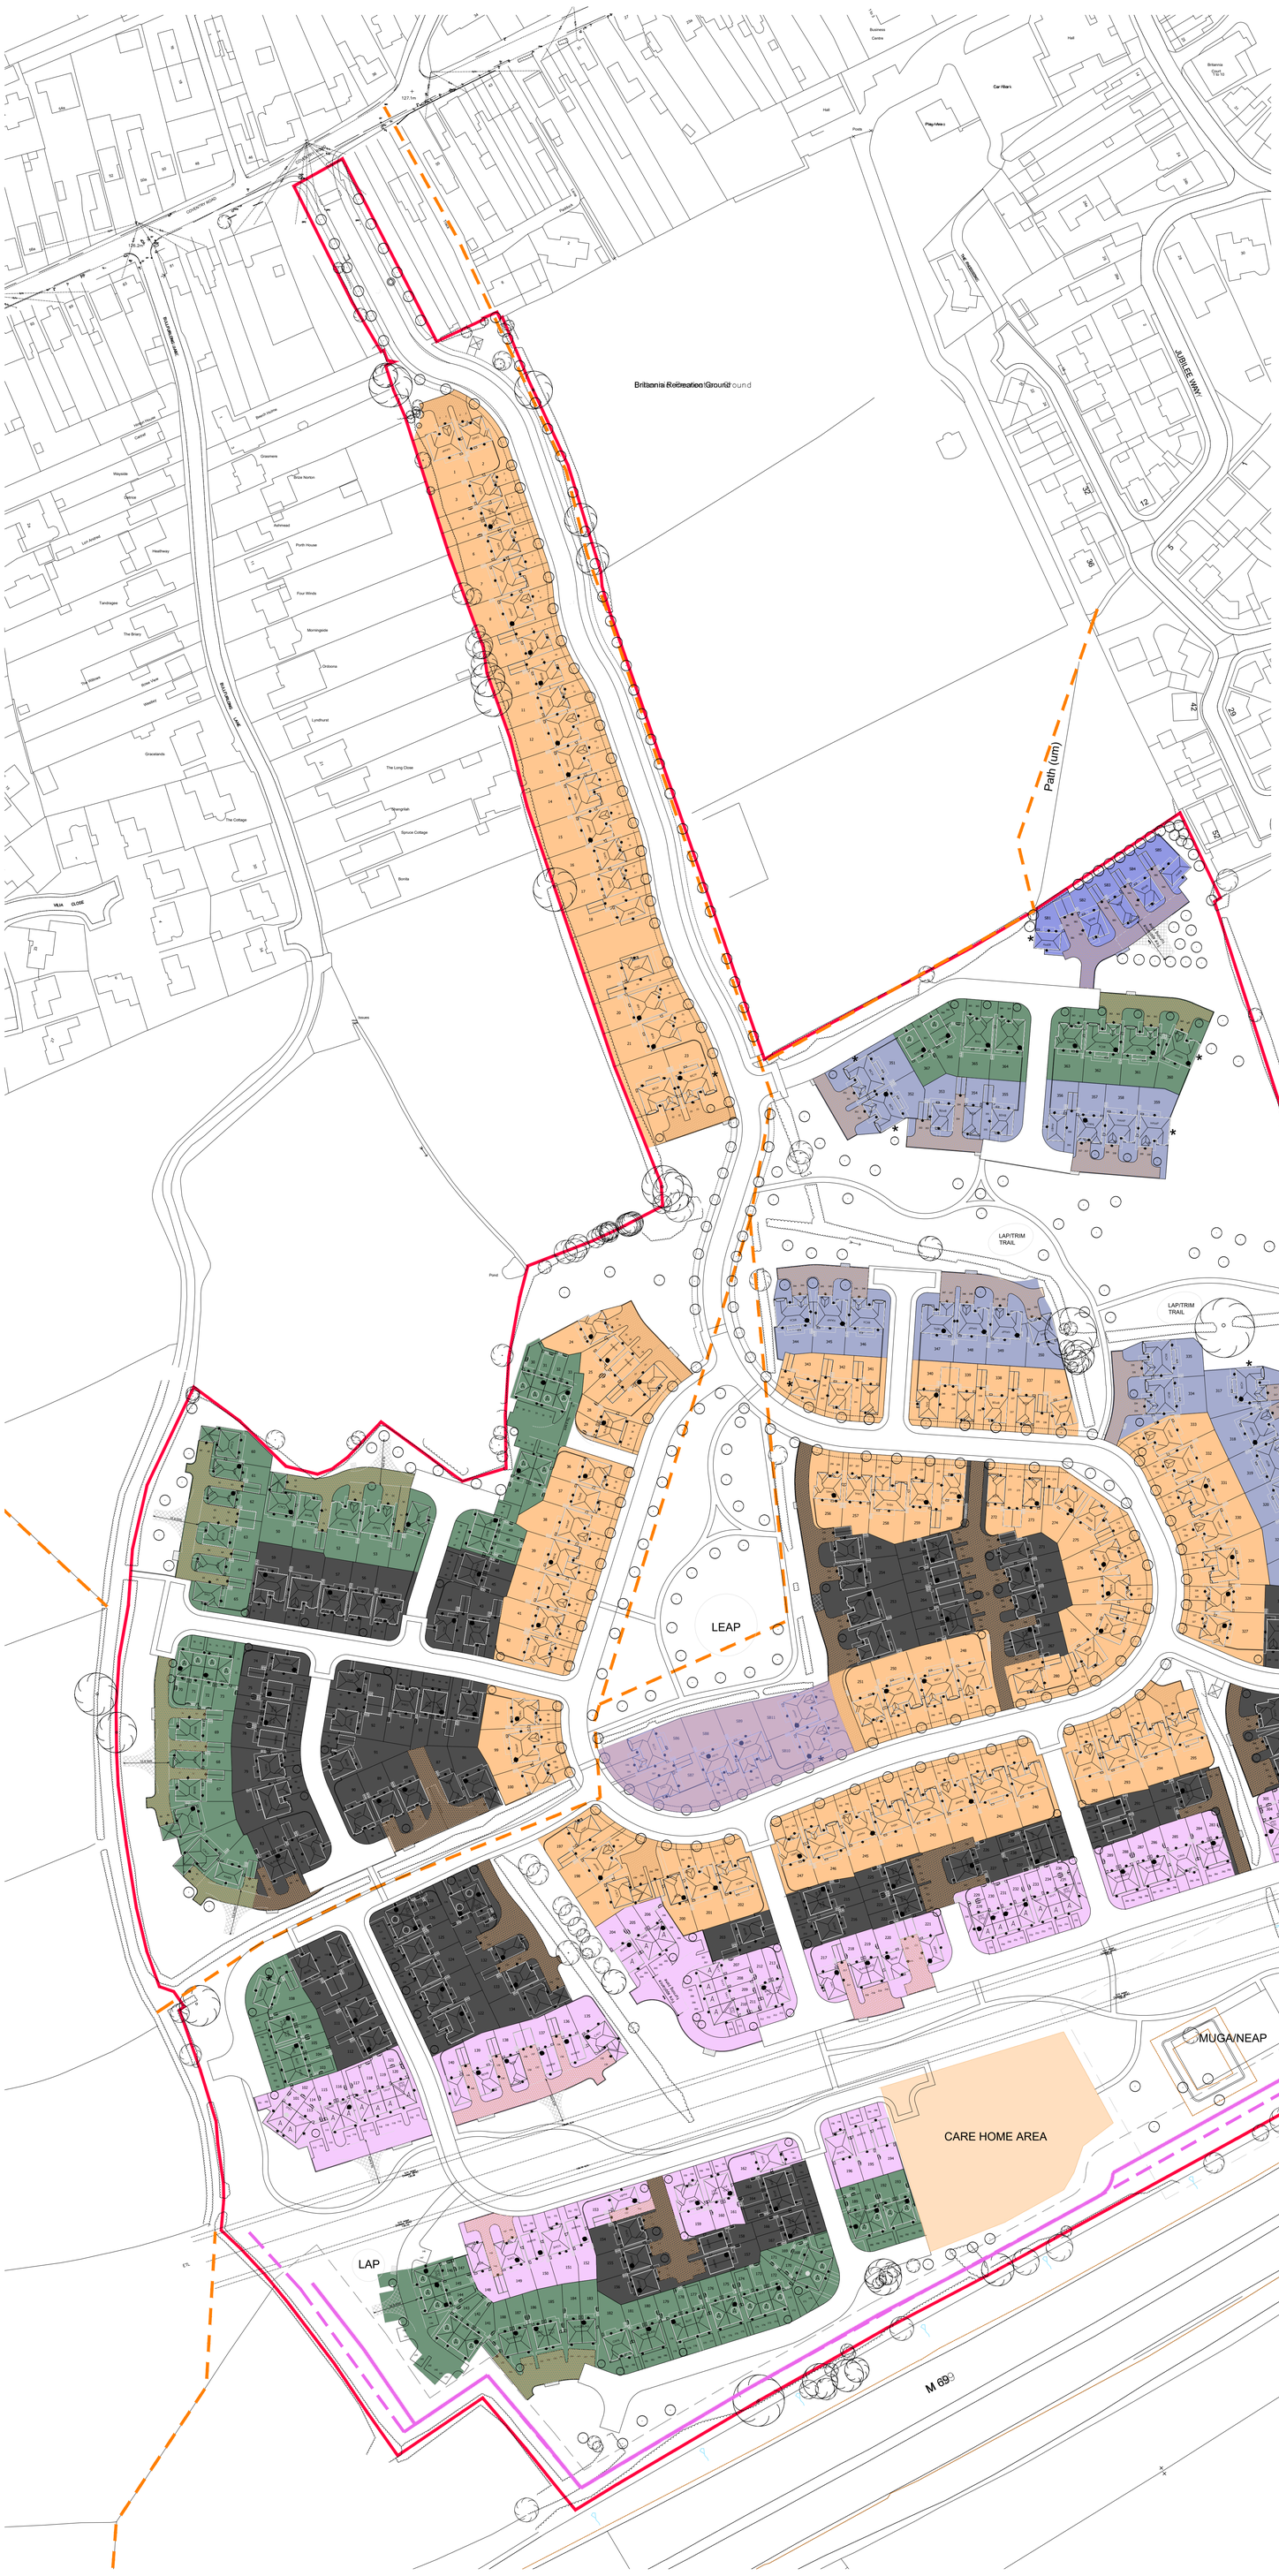



KEY

- Character Area 1 (Spine Road)
- Character Area 2 (Wild Meadow)
- Character Area 3 (Wetland)
- Character Area 4 (Green Edge)
- Character Area 5 (Development Core)

Revision	Date	Amendment	Initials

Drawing Status: PRELIMINARY ☐ / PLANNING ☑ / CONSTRUCTION ☐

Development	LAND SOUTH OF BURBAGE
Location	BURBAGE
Marketing Name	
Drawing Title	CHARACTER AREA LAYOUT
Drawing Number	1693-08-02-164
Revision	
Scale @A0	1:1000
Drawn By	DL
Date Started	NOV 23
Checked by	
Date	

Redrow Homes Midlands
Redrow House, Kinsall Green, Wilnecote, Tamworth
Staffordshire B77 5PX
Tel: 01827 260600 Fax: 01827 262454 Web: www.redrow.co.uk

Legal Disclaimer TBC

This layout has been designed after due consideration of our Context & Constraints Plan