


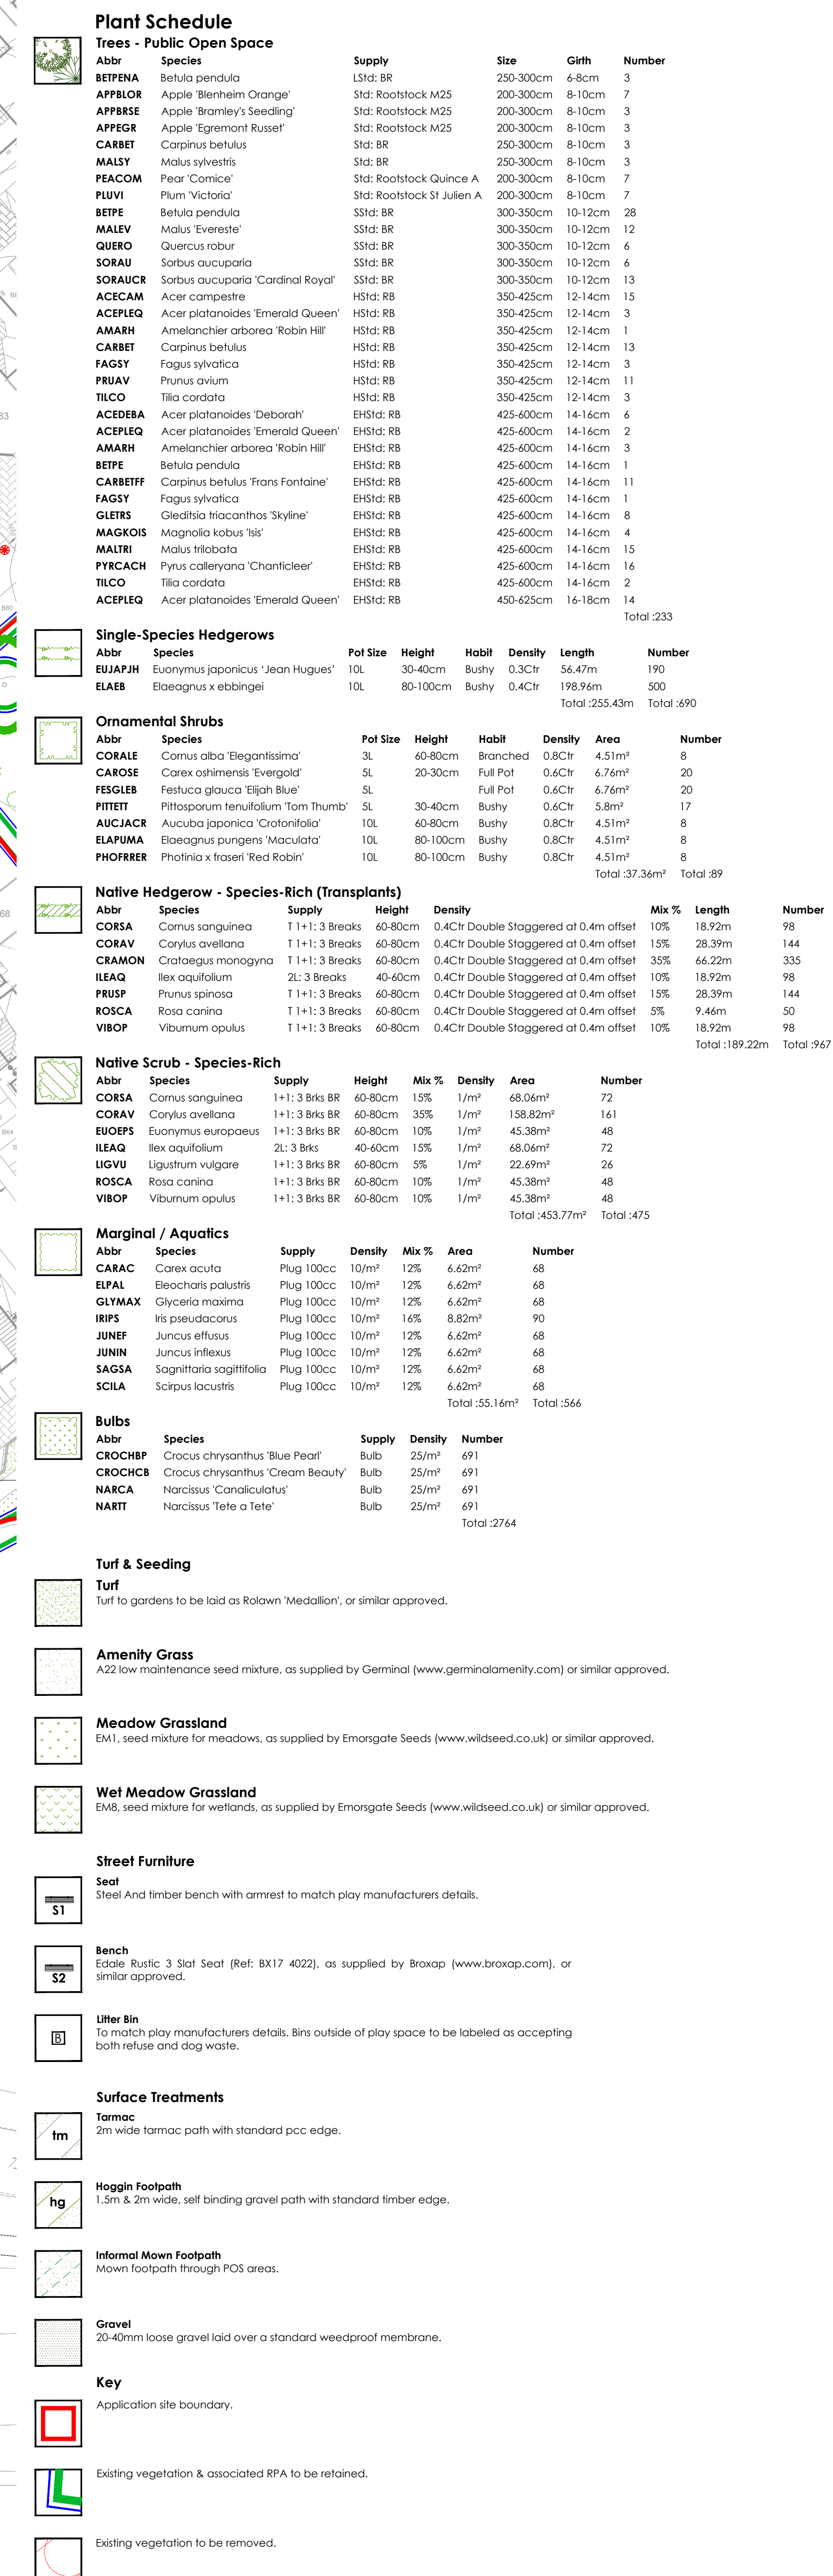

Location Plan	Rev	Date	Notes	Int.	Project
					Hinckley North Phase 2 Infrastructure Landscape Proposals Drawing title (Sheet 1 of 2) PLANNING Client BDW Homes North Midlands Scale 1:500 @ A0 Date 17/10/2025
					Status PLANNING Client BDW Homes North Midlands Scale 1:500 @ A0 Date 17/10/2025
					Drawn By HJ Checked By AL Reference GL2575 IP 01
					golby+luck landscape architects