

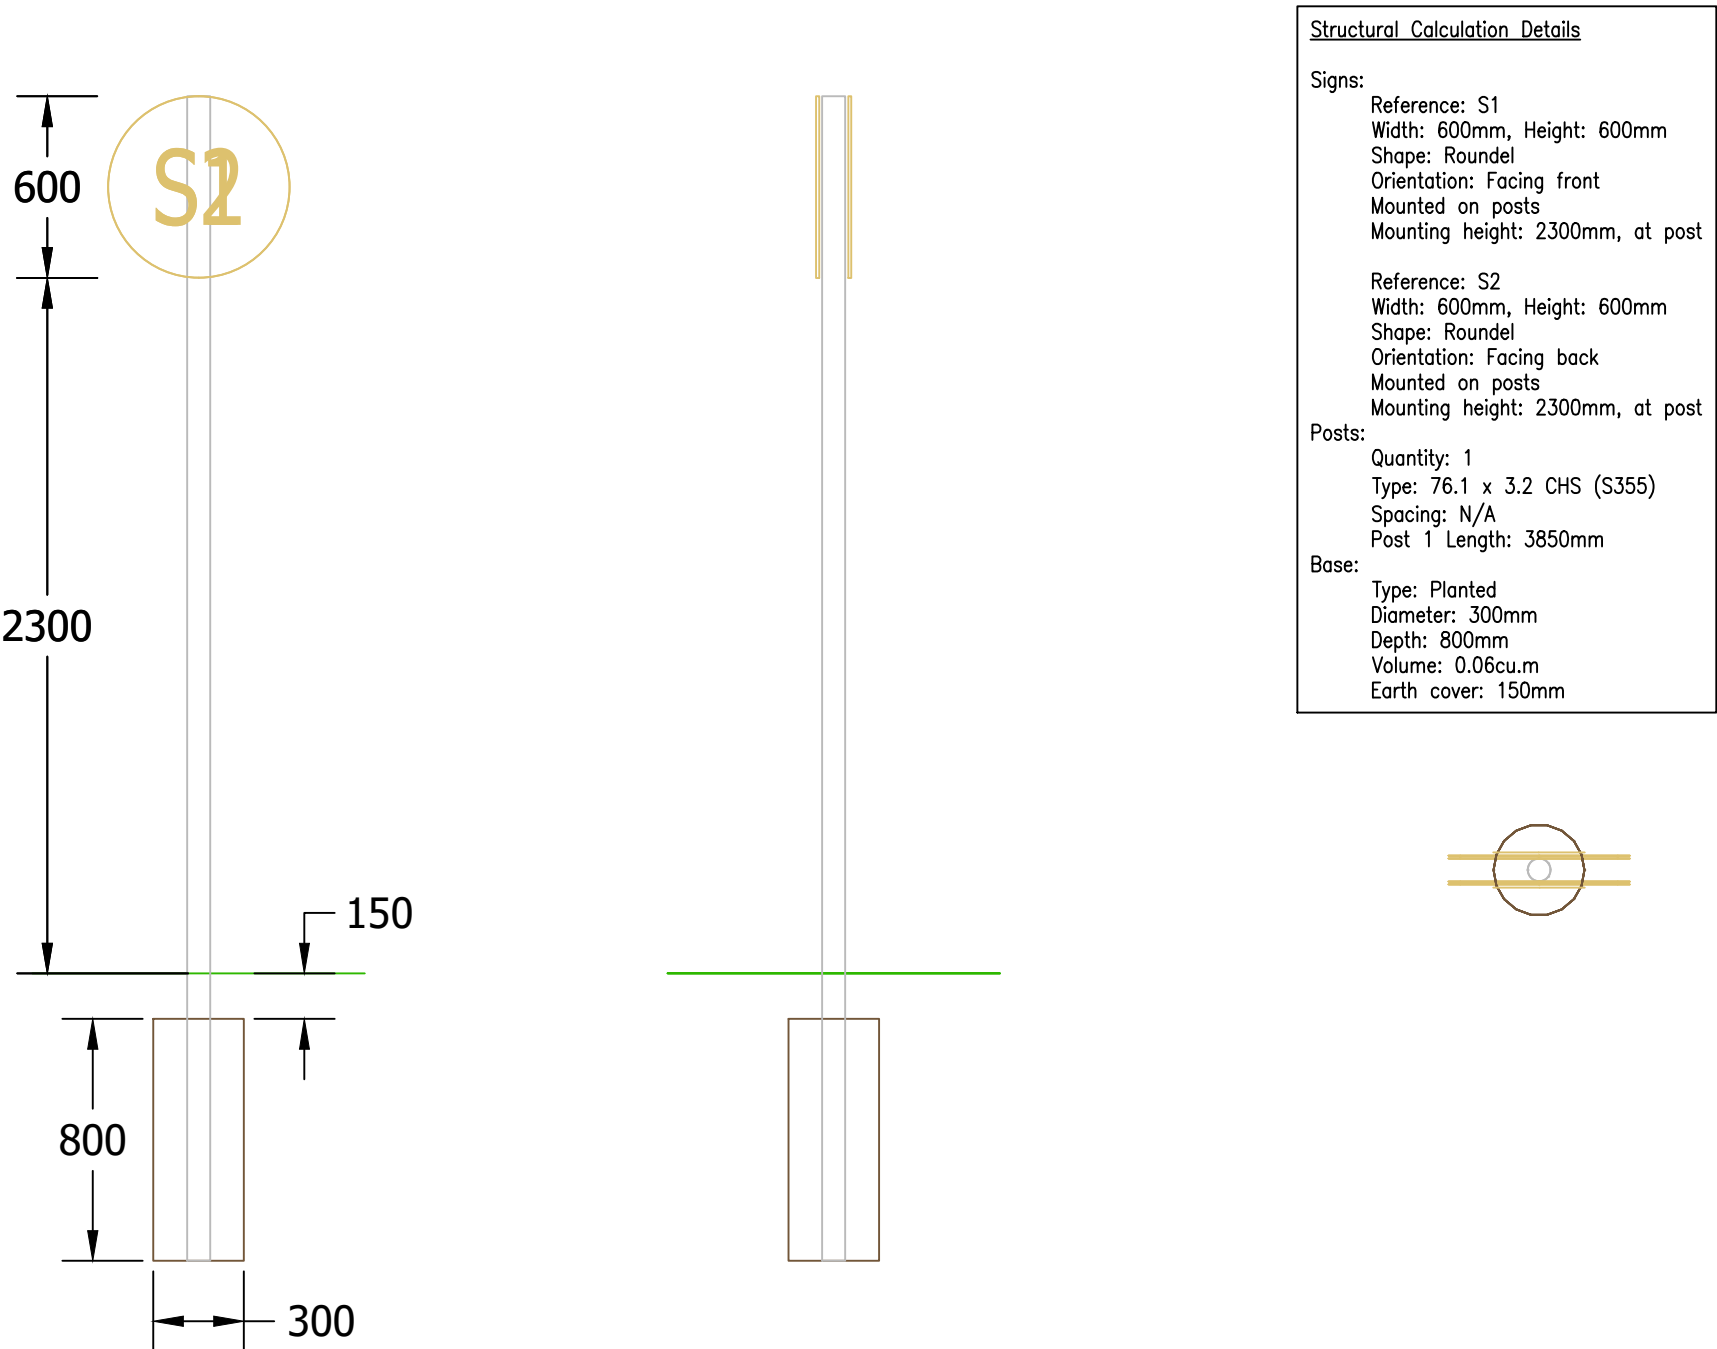


|                                                                                   |                 |                 |             |      |            |       |
|-----------------------------------------------------------------------------------|-----------------|-----------------|-------------|------|------------|-------|
|  | Signing Project | Signing Project |             |      |            |       |
|                                                                                   | Sign Reference  | S1              | Width (mm)  | 600  | Background | White |
|                                                                                   | x Height        |                 | Height (mm) | 600  | Border     | Red   |
|                                                                                   | Material        | Class RA2       | Area (sq.m) | 0.28 | Legend     | Black |
|  | Signing Project | Signing Project |             |      |            |       |
|                                                                                   | Sign Reference  | S2              | Width (mm)  | 600  | Background | White |
|                                                                                   | x Height        |                 | Height (mm) | 600  | Border     | Red   |
|                                                                                   | Material        | Class RA2       | Area (sq.m) | 0.28 | Legend     | Black |
|   | Signing Project | Signing Project |             |      |            |       |
|                                                                                   | Sign Reference  | S3              | Width (mm)  | 750  | Background | White |
|                                                                                   | x Height        |                 | Height (mm) | 750  | Border     | Red   |
|                                                                                   | Material        | Class RA2       | Area (sq.m) | 0.44 | Legend     | Black |

30MPH & 40 MPH SIGNS BACK TO BACK

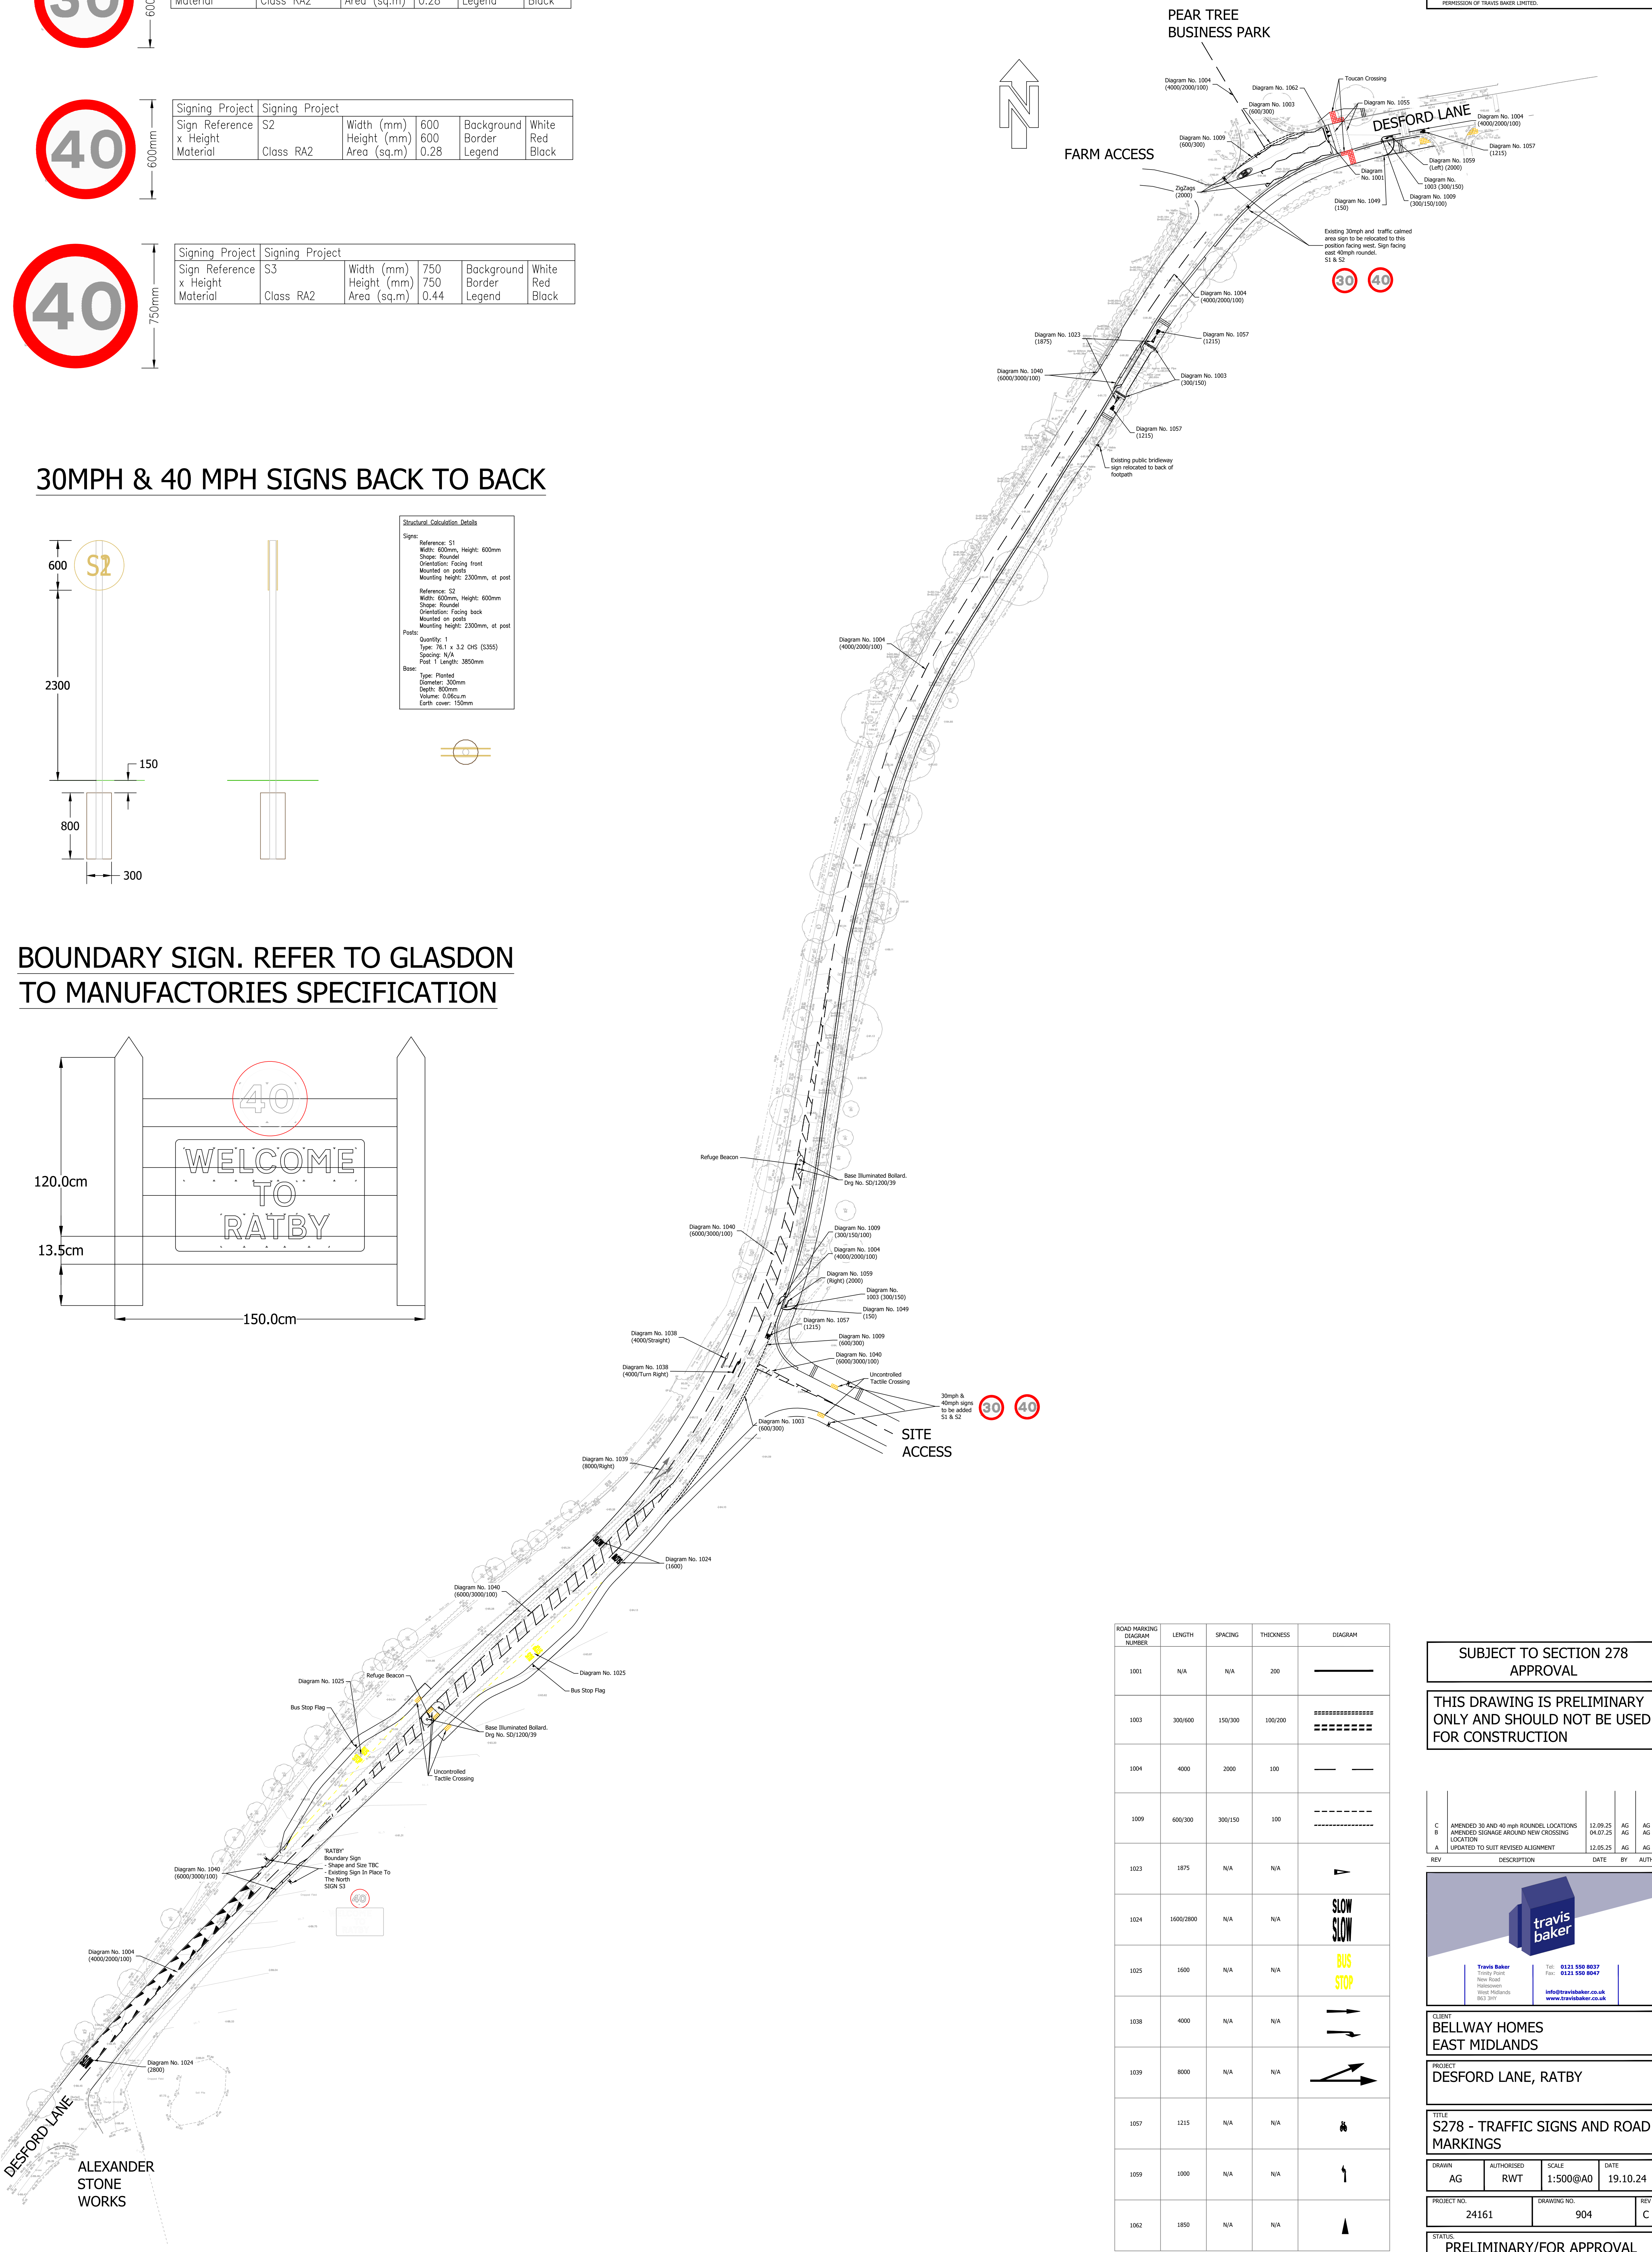

BOUNDARY SIGN. REFER TO GLASDON TO MANUFACTORIES SPECIFICATION

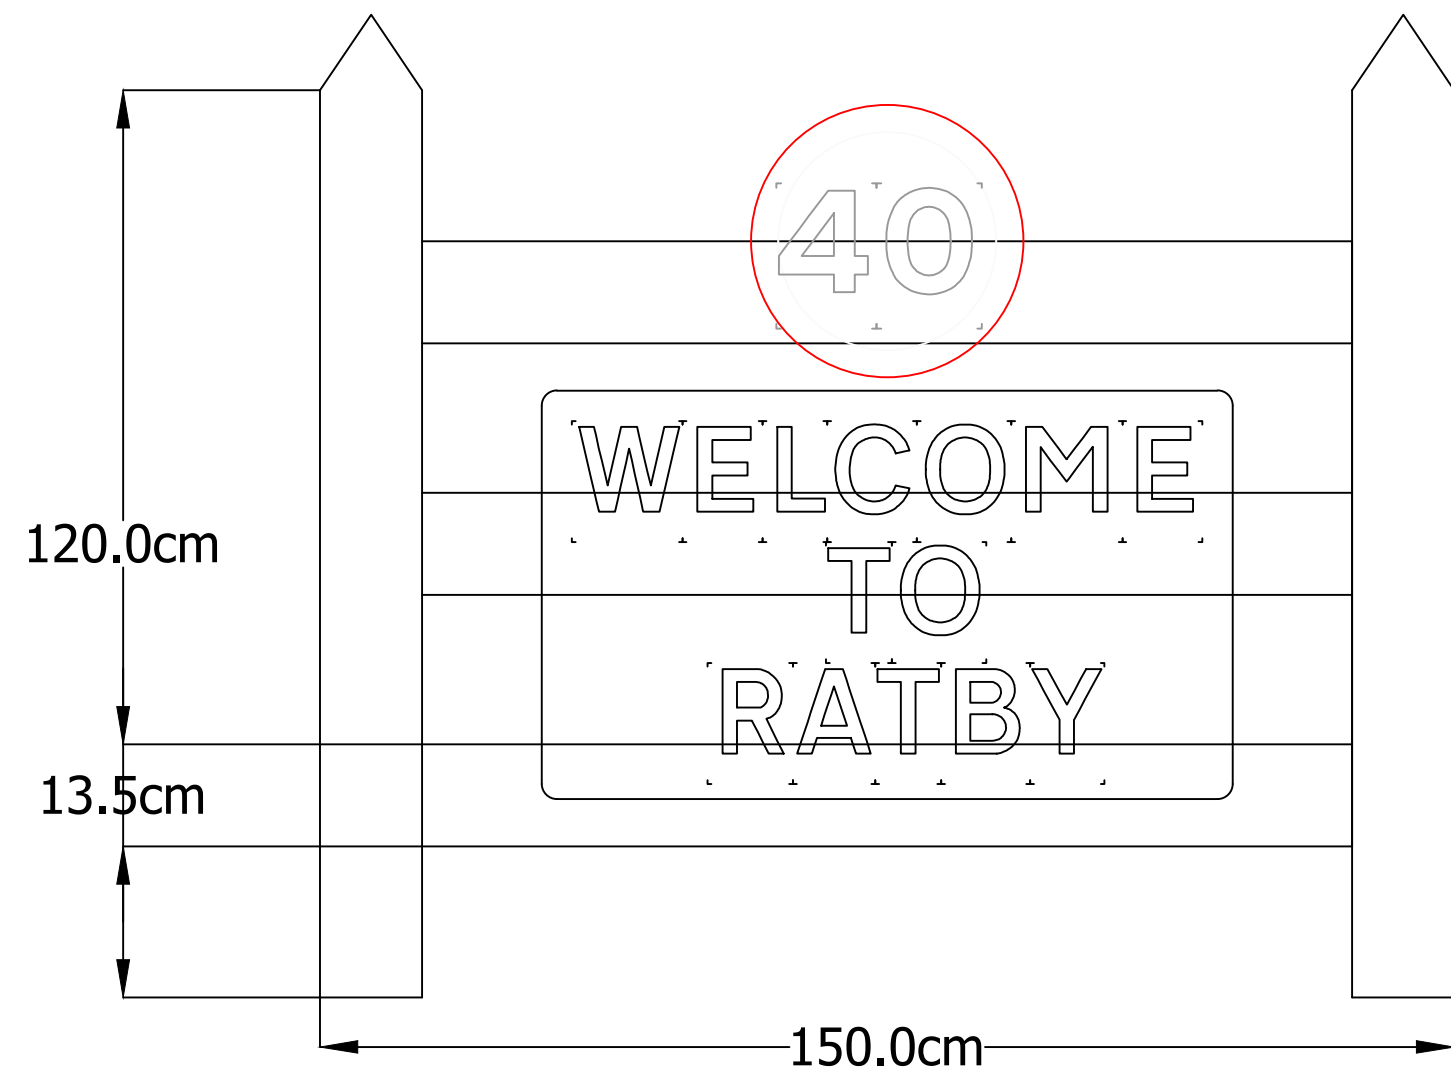

| ROAD MARKING DIAGRAM NUMBERS | LENGTH    | SPACING | THICKNESS | DIAGRAM   |
|------------------------------|-----------|---------|-----------|-----------|
| 1001                         | N/A       | N/A     | 200       | —         |
| 1003                         | 300/600   | 150/300 | 100/200   | =====     |
| 1004                         | 4000      | 2000    | 100       | — —       |
| 1009                         | 600/300   | 300/150 | 100       | -----     |
| 1023                         | 1875      | N/A     | N/A       | ▲         |
| 1024                         | 1600/2800 | N/A     | N/A       | SLOW SLOW |
| 1025                         | 1600      | N/A     | N/A       | BUS STOP  |
| 1038                         | 4000      | N/A     | N/A       | → →       |
| 1039                         | 8000      | N/A     | N/A       | → →       |
| 1057                         | 1215      | N/A     | N/A       | ▲         |
| 1059                         | 1000      | N/A     | N/A       | ▲         |
| 1062                         | 1850      | N/A     | N/A       | ▲         |

SUBJECT TO SECTION 278 APPROVAL

THIS DRAWING IS PRELIMINARY ONLY AND SHOULD NOT BE USED FOR CONSTRUCTION

|     |                                              |          |    |      |
|-----|----------------------------------------------|----------|----|------|
| C   | AMENDED 30 AND 40 mph ROUNDTEL LOCATIONS     | 12.09.25 | AG | AG   |
| B   | AMENDED SIGNAGE AROUND NEW CROSSING LOCATION | 04.07.25 | AG | AG   |
| A   | UPDATED TO SUIT REVISED ALIGNMENT            | 12.05.25 | AG | AG   |
| REV | DESCRIPTION                                  | DATE     | BY | AUTH |



Travis Baker  
Traffic Signs  
New Road  
Huddersfield  
West Yorkshire  
HD1 3JF

Tel: 0121 558 8027  
Fax: 0121 558 8897  
info@travisbaker.co.uk  
www.travisbaker.co.uk

CLIENT  
BELLWAY HOMES  
EAST MIDLANDS

PROJECT  
DESFORD LANE, RATBY

TITLE  
S278 - TRAFFIC SIGNS AND ROAD MARKINGS

|       |            |          |          |
|-------|------------|----------|----------|
| DRAWN | AUTHORISED | SCALE    | DATE     |
| AG    | RWT        | 1:500@A0 | 19.10.24 |

|             |             |     |
|-------------|-------------|-----|
| PROJECT NO. | DRAWING NO. | REV |
| 24161       | 904         | C   |

STATUS  
PRELIMINARY/FOR APPROVAL