


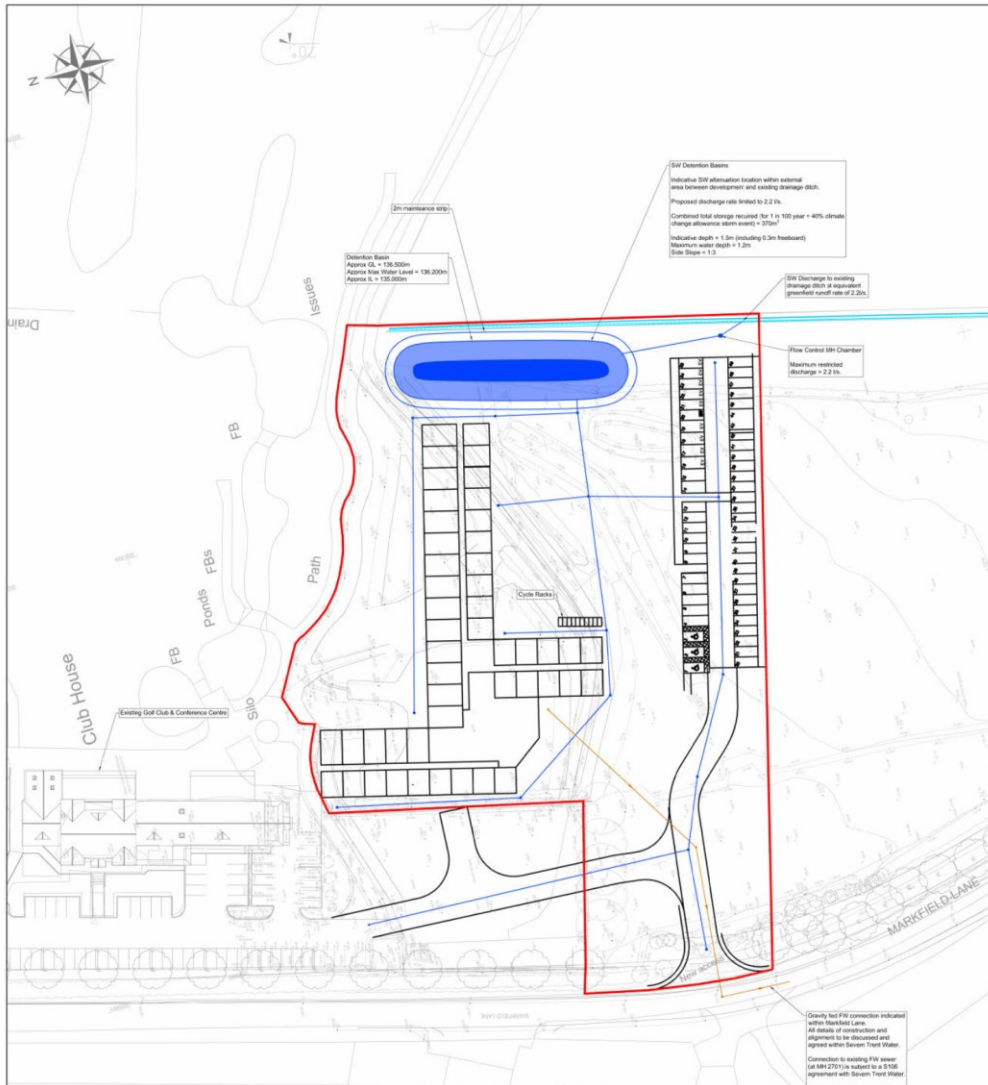

HEALTH & SAFETY INFORMATION

IN ADDITION TO THE HAZARDS/RISKS NORMALLY ASSOCIATED WITH THE TYPES OF WORK DETAILED ON THIS DRAWING, NOTE THE FOLLOWING

CONSTRUCTION

1. Verify/divert all services (gas, heating pipes, water, etc)

MAINTENANCE/CLEANING/OPERATION

1. N/A

DECOMMISSIONING/DEMOLITION

1. N/A

NOT FOR CONSTRUCTION UNLESS STATED BELOW

NOTES

1. All works to be undertaken in accordance with the Building Regulations and good building practice.

2. Do not scale from this drawing.

3. Drawing for planning purposes only, not for tender or construction purposes.

Key

Indicative 'Main' Foul Water Network

Indicative Surface Water attenuation

Indicative 'Main' Surface Water network

Existing Drainage Ditch

Redline Boundary

D	14/11/24	Site Plan Revised	AB	SH
C	08/05/22	Site Plan Revised	SJ	MG
B	09/05/22	Latest Architect Layout Added	LL	MG
A	30/07/20	Original Issue - For Outline Planning	RW	MG

Rev

Date

Details

Rev by

Approved

GCA

GCA (UK) LTD, BARINGTON LODGE
128 GREEN LANE, DERBY DE1 1RY
TEL: 01332 362411 FAX: 01332 298855
E-MAIL: enquiry@gca-consulting.com

CONSULTING CIVIL, STRUCTURAL, HIGHWAY
& TRANSPORTATION ENGINEERS

OFFICES AT: DERBY, LEICESTER, MILTON KEYNES & WARWICK

client

Forest Hill Golf Club

project

Forest Hill Golf Club, Leicester

title

Outline Drainage Strategy

Dwg No

8286-GCA-XX-XX-DR-C-001

Project No

8286

Scale

1:500 @ A1

Rev

D

Preliminary

☒

Detailed

☐

Tender

☐

Construction

☐

As Built

☐