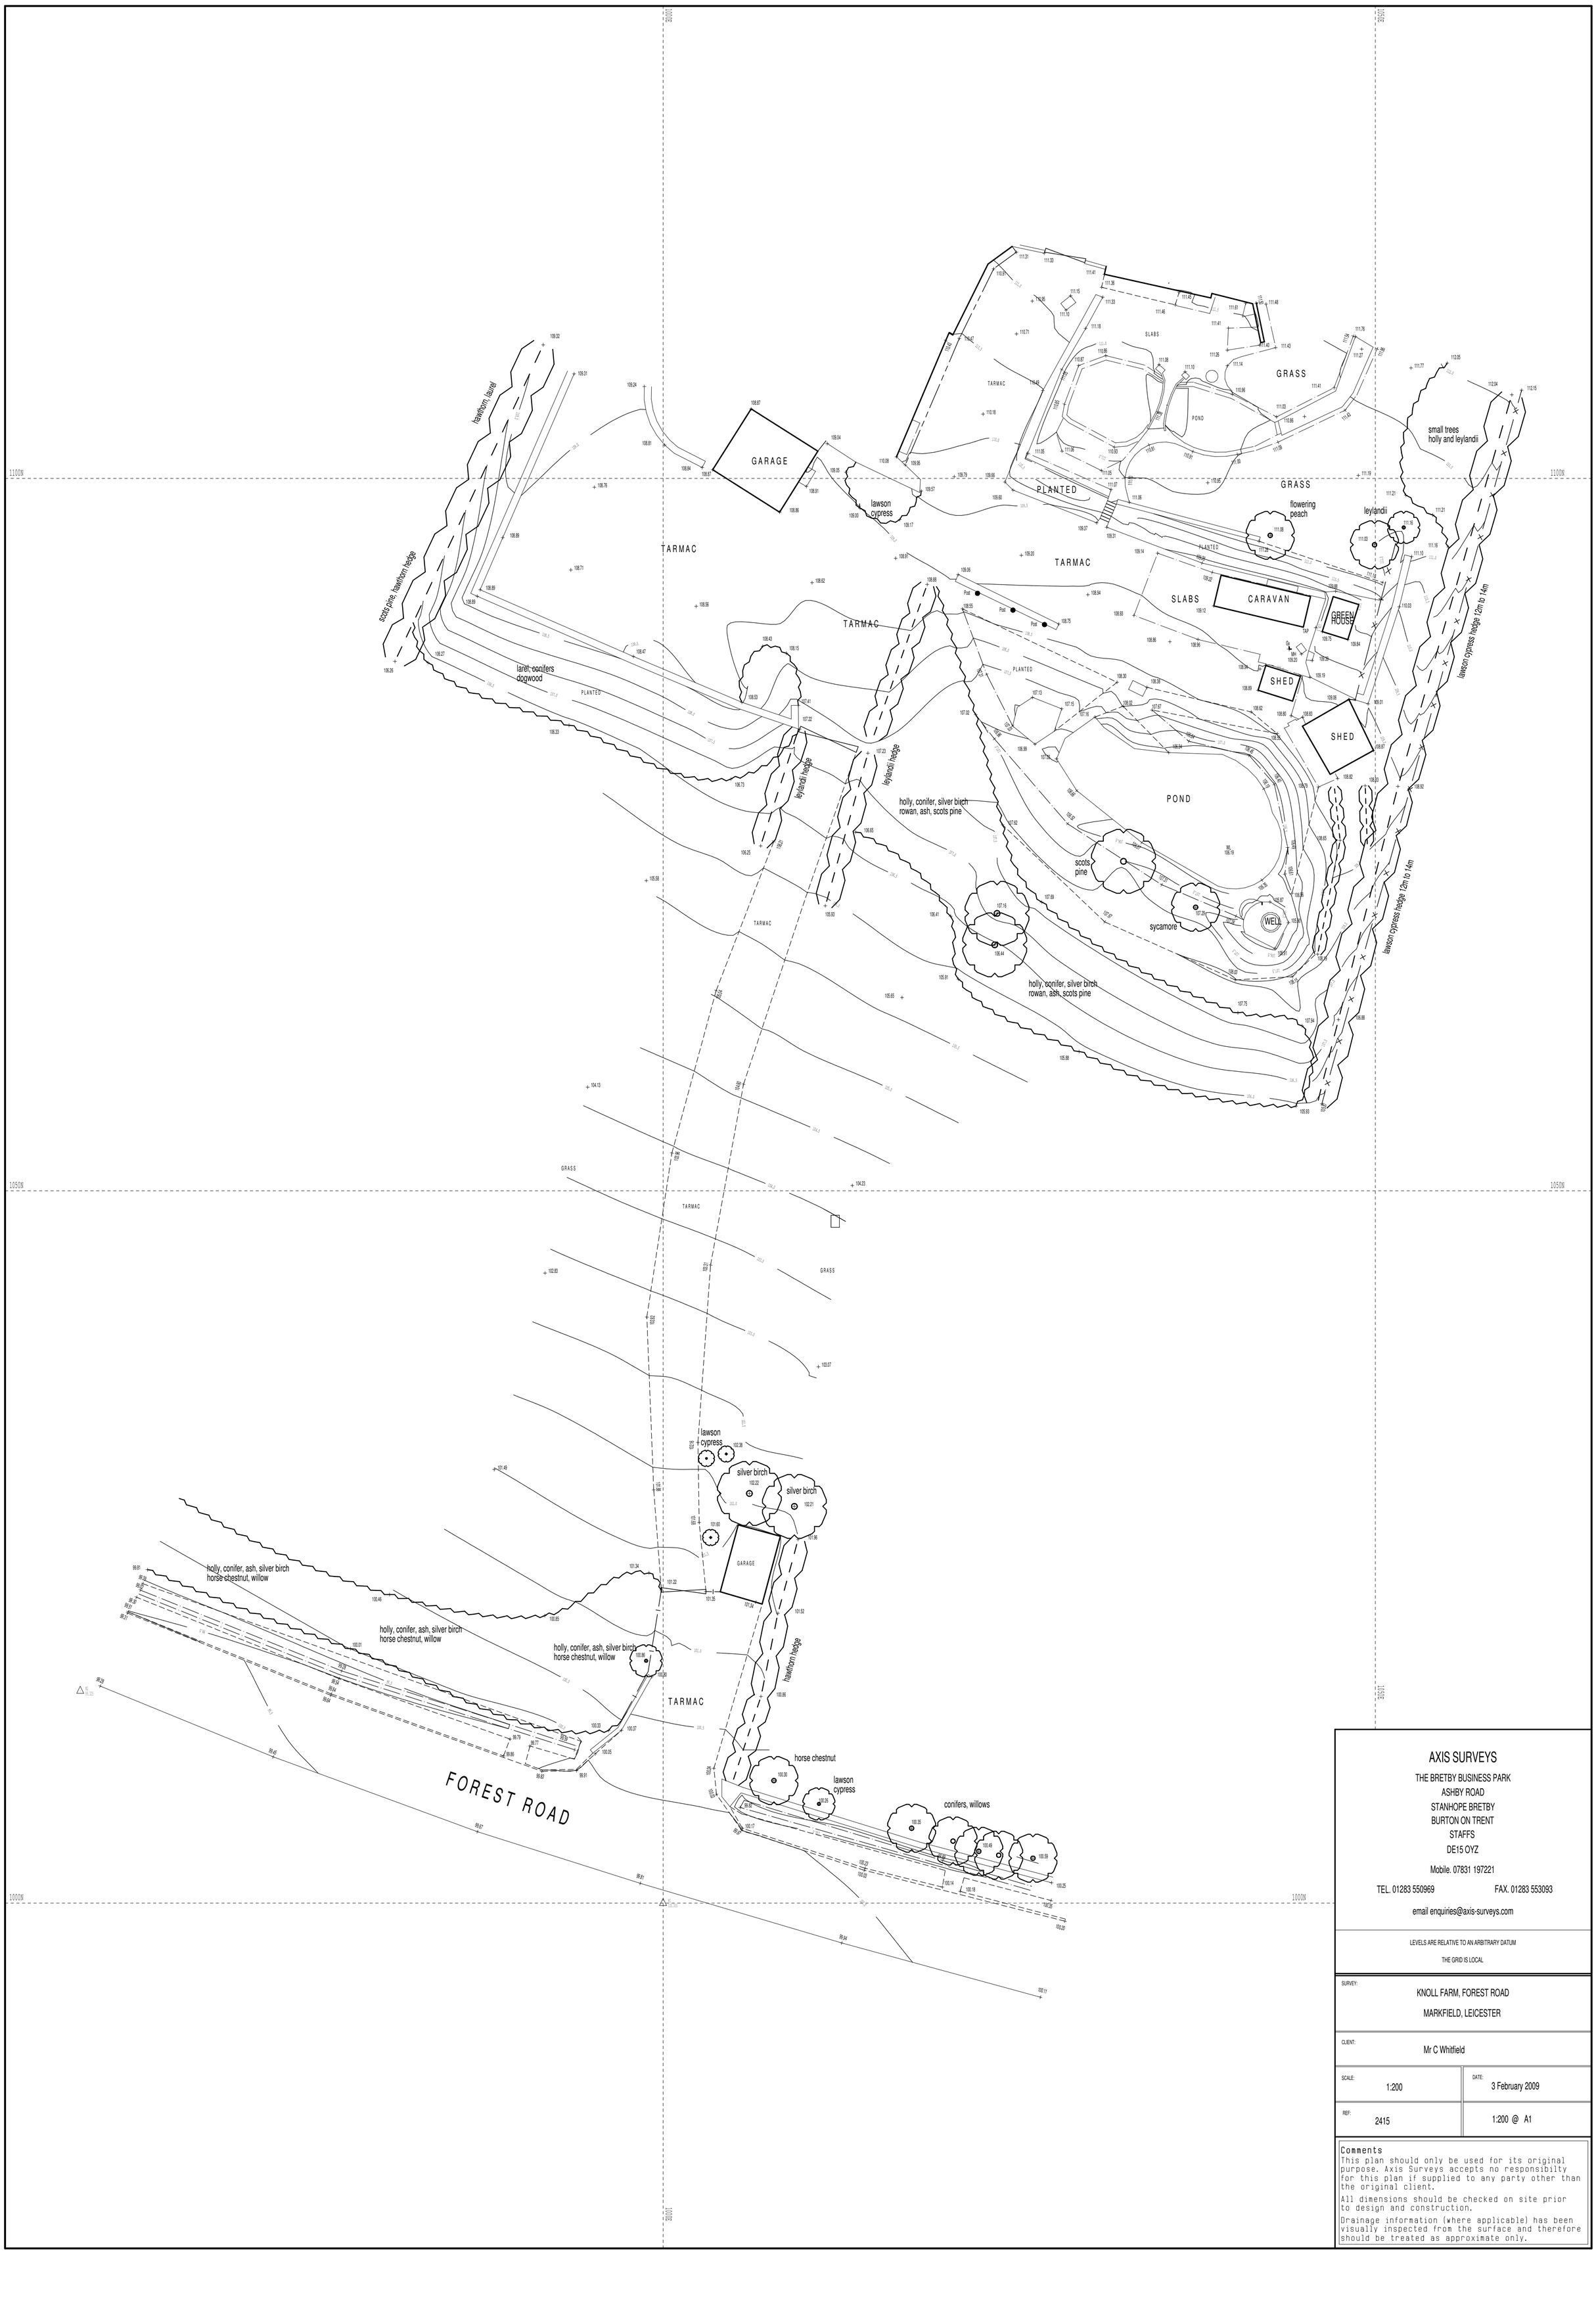

AXIS SURVEYS

THE BRETBY BUSINESS PARK
ASHBY ROAD
STANHOPE BRETBY
BURTON ON TRENT
STAFFS
DE15 OYZ

Mobile. 07831 197221

TEL. 01283 550969 FAX. 01283 553093

email enquiries@axis-surveys.com

LEVELS ARE RELATIVE TO AN ARBITRARY DATUM

THE GRID IS LOCAL

SURVEY:
KNOLL FARM, FOREST ROAD
MARKFIELD, LEICESTER

CLIENT:
Mr C Whitfield

SCALE:	DATE:
1:200	3 February 2009
REF: 2415	1:200 @ A1

Comments

This plan should only be used for its original purpose. Axis Surveys accepts no responsibilty for this plan if supplied to any party other than the original client.

All dimensions should be checked on site prior to design and construction.

Drainage information (where applicable) has been visually inspected from the surface and therefore should be treated as approximate only.