


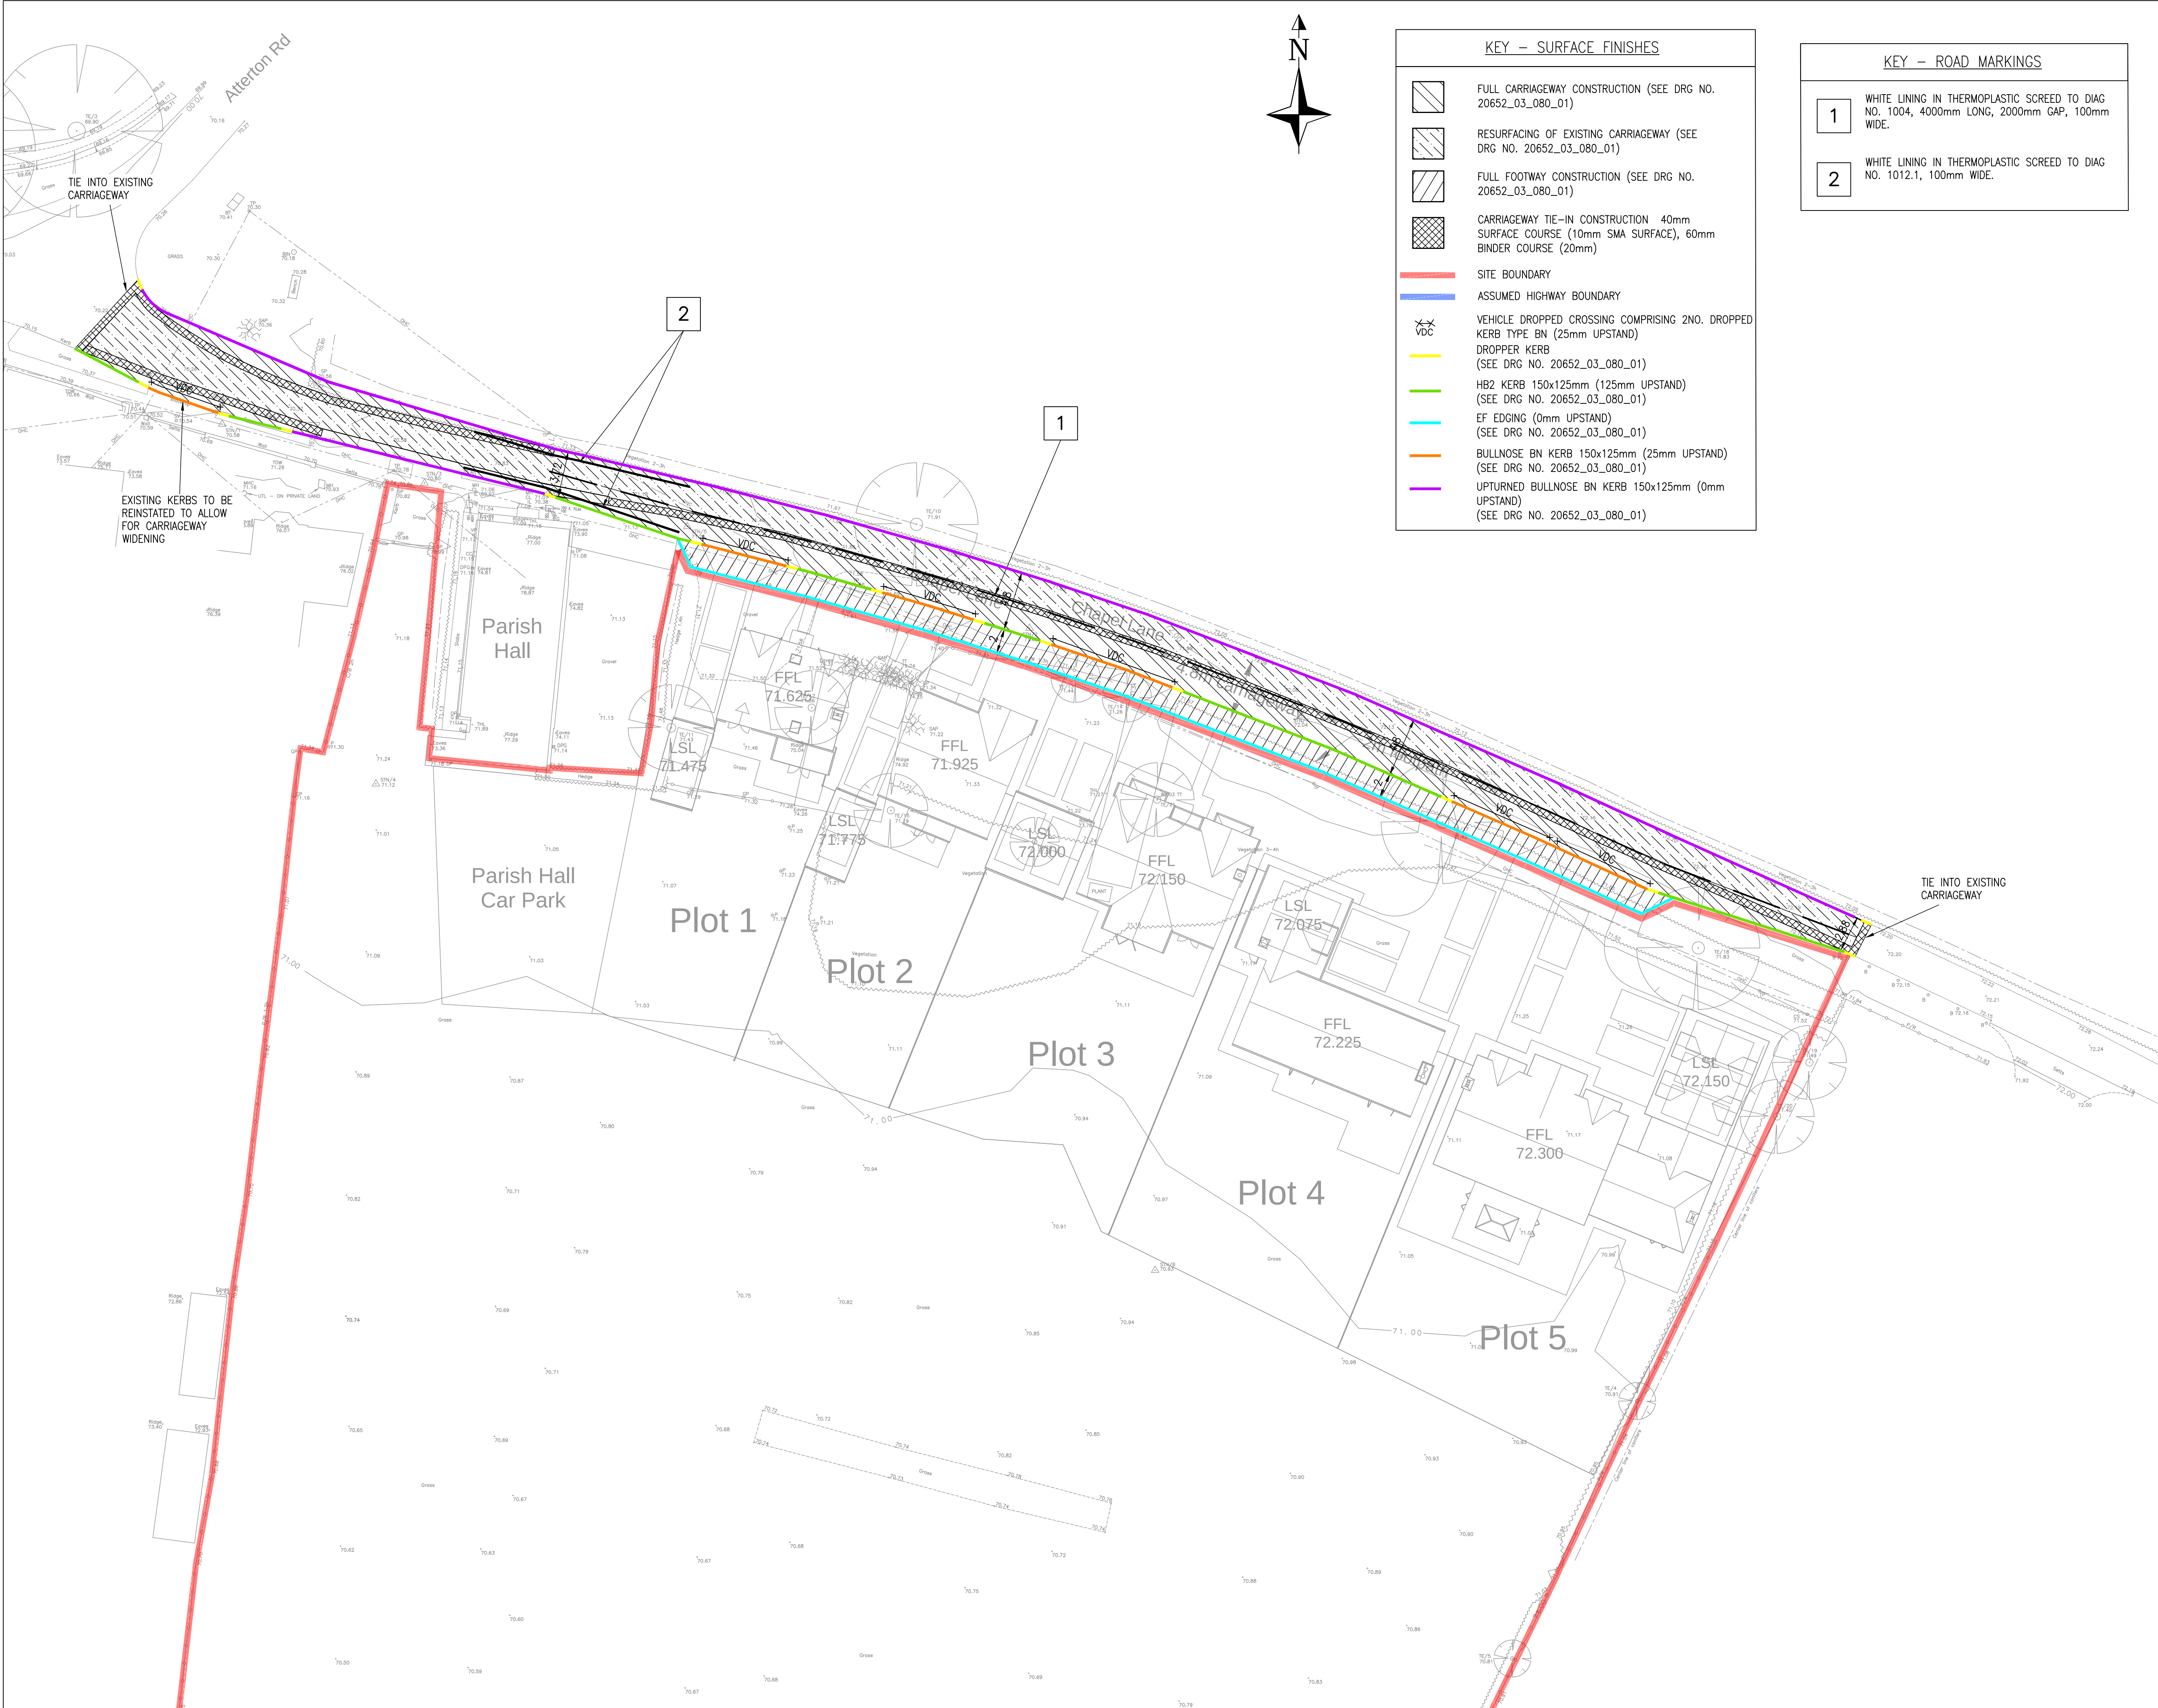

NOTES.

- DO NOT SCALE THIS DRAWING.
- THIS DRAWING IS TO BE READ IN CONJUNCTION WITH ALL RELEVANT ARCHITECT'S, ENGINEER'S AND SPECIALIST DRAWINGS AND SPECIFICATIONS.
- ALL DIMENSIONS ARE IN METRES UNLESS NOTED OTHERWISE. ALL LEVELS ARE IN METRES UNLESS NOTED OTHERWISE.
- ANY DISCREPANCIES NOTED ON SITE ARE TO BE REPORTED TO THE ENGINEER IMMEDIATELY.
- THE CONTRACTOR SHALL CHECK ALL TIE-INS FOR LINE AND LEVEL WITH EXISTING BEFORE COMMENCING ANY WORKS. THE ENGINEER SHALL BE NOTIFIED IMMEDIATELY IN WRITING, SHOULD ANY ERRORS BE FOUND.
- THE CONTRACTOR SHALL CLOSE THE PRIMARY TRAVERSE FOR LINE AND LEVEL, AND SHALL REPORT ANY DISCREPANCIES TO THE ENGINEER PRIOR TO COMMENCING WORKS. ADDITIONAL SURVEY / SETTING OUT STATIONS, IF REQUIRED, SHOULD BE CLOSE TRAVERSED BETWEEN EXISTING STATIONS AND REFERENCED TO EXISTING DETAIL. CLOSING ERRORS SHOULD NOT EXCEED 1/10,000. STATIONS SHOULD BE CONCRETED IN AND PROTECTED USING 3 NO. 1.2M STAKES.
- IT IS THE RESPONSIBILITY OF THE CONTRACTOR TO LOCATE ANY SERVICE APPARATUS IN THE VICINITY OF THE WORKS. THE CLIENT WILL ACCEPT NO CLAIMS WHATSOEVER IN RESPECT OF ANY LOSSES OR DAMAGE CAUSED IN RESPECT OF SUCH APPARATUS, HOWEVER CAUSED.
- THE CONTRACTOR IS RESPONSIBLE FOR ENSURING THAT ALL WORKS ARE TO THE SATISFACTION OF THE ENGINEER, AND SHALL BE DEEMED TO HAVE INCLUDED WITHIN THEIR RATES FOR ANY NECESSARY TESTING.
- IT IS THE RESPONSIBILITY OF THE CONTRACTOR TO EXECUTE THE WORKS AT ALL TIMES IN STRICT ACCORDANCE WITH THE REQUIREMENTS OF THE HEALTH AND SAFETY AT WORK ACT 1974, AND THE C.D.M. REGULATIONS 2015. THE CONTRACTOR WILL BE DEEMED TO HAVE ALLOWED FOR FULL COMPLIANCE WITHIN THEIR RATES.
- CO-ORDINATED ROAD CENTRELINE, CHANNEL, JUNCTION, MANHOLE AND LATERAL CONNECTION SETTING OUT INFORMATION WILL BE SUPPLIED TO THE SUCCESSFUL TENDERER.

THIS DRAWING IS FOR INFORMATION/ APPROVAL AND SUBJECT TO AMENDMENT. NO RELIANCE SHOULD BE TAKEN UNTIL THE DRAWING STATUS IS CHANGED TO 'FOR CONSTRUCTION'.

A	UPDATED TO PRIVATE	MW	DMH	AW	12.09.24
REV	FIRST ISSUE	MW	DMH	AW	26.07.24
REV	AMENDMENTS:	DRN	CHK	APP	DATE:

PROJECT: CHAPEL LANE WITHERLEY

DRAWING TITLE: SURFACE FINISHES

CLIENT: A.R. CARTWRIGHT CONSTRUCTION LTD

DRAWING NUMBER: 20652_03_060_01

REVISION: A	SHEET SIZE: A1	SCALE: 1:250
-------------	----------------	--------------

STATUS: FOR INFORMATION / APPROVAL

MEC
Consulting Group
Birmingham | Brighton | Leicester

Telephone: 01530 264 753
Email: group@mec.co.uk
Website: www.m-ec.co.uk

ORDNANCE SURVEY © CROWN
COPYRIGHT 2015. ALL RIGHTS
RESERVED. LICENCE NUMBER
100055865.