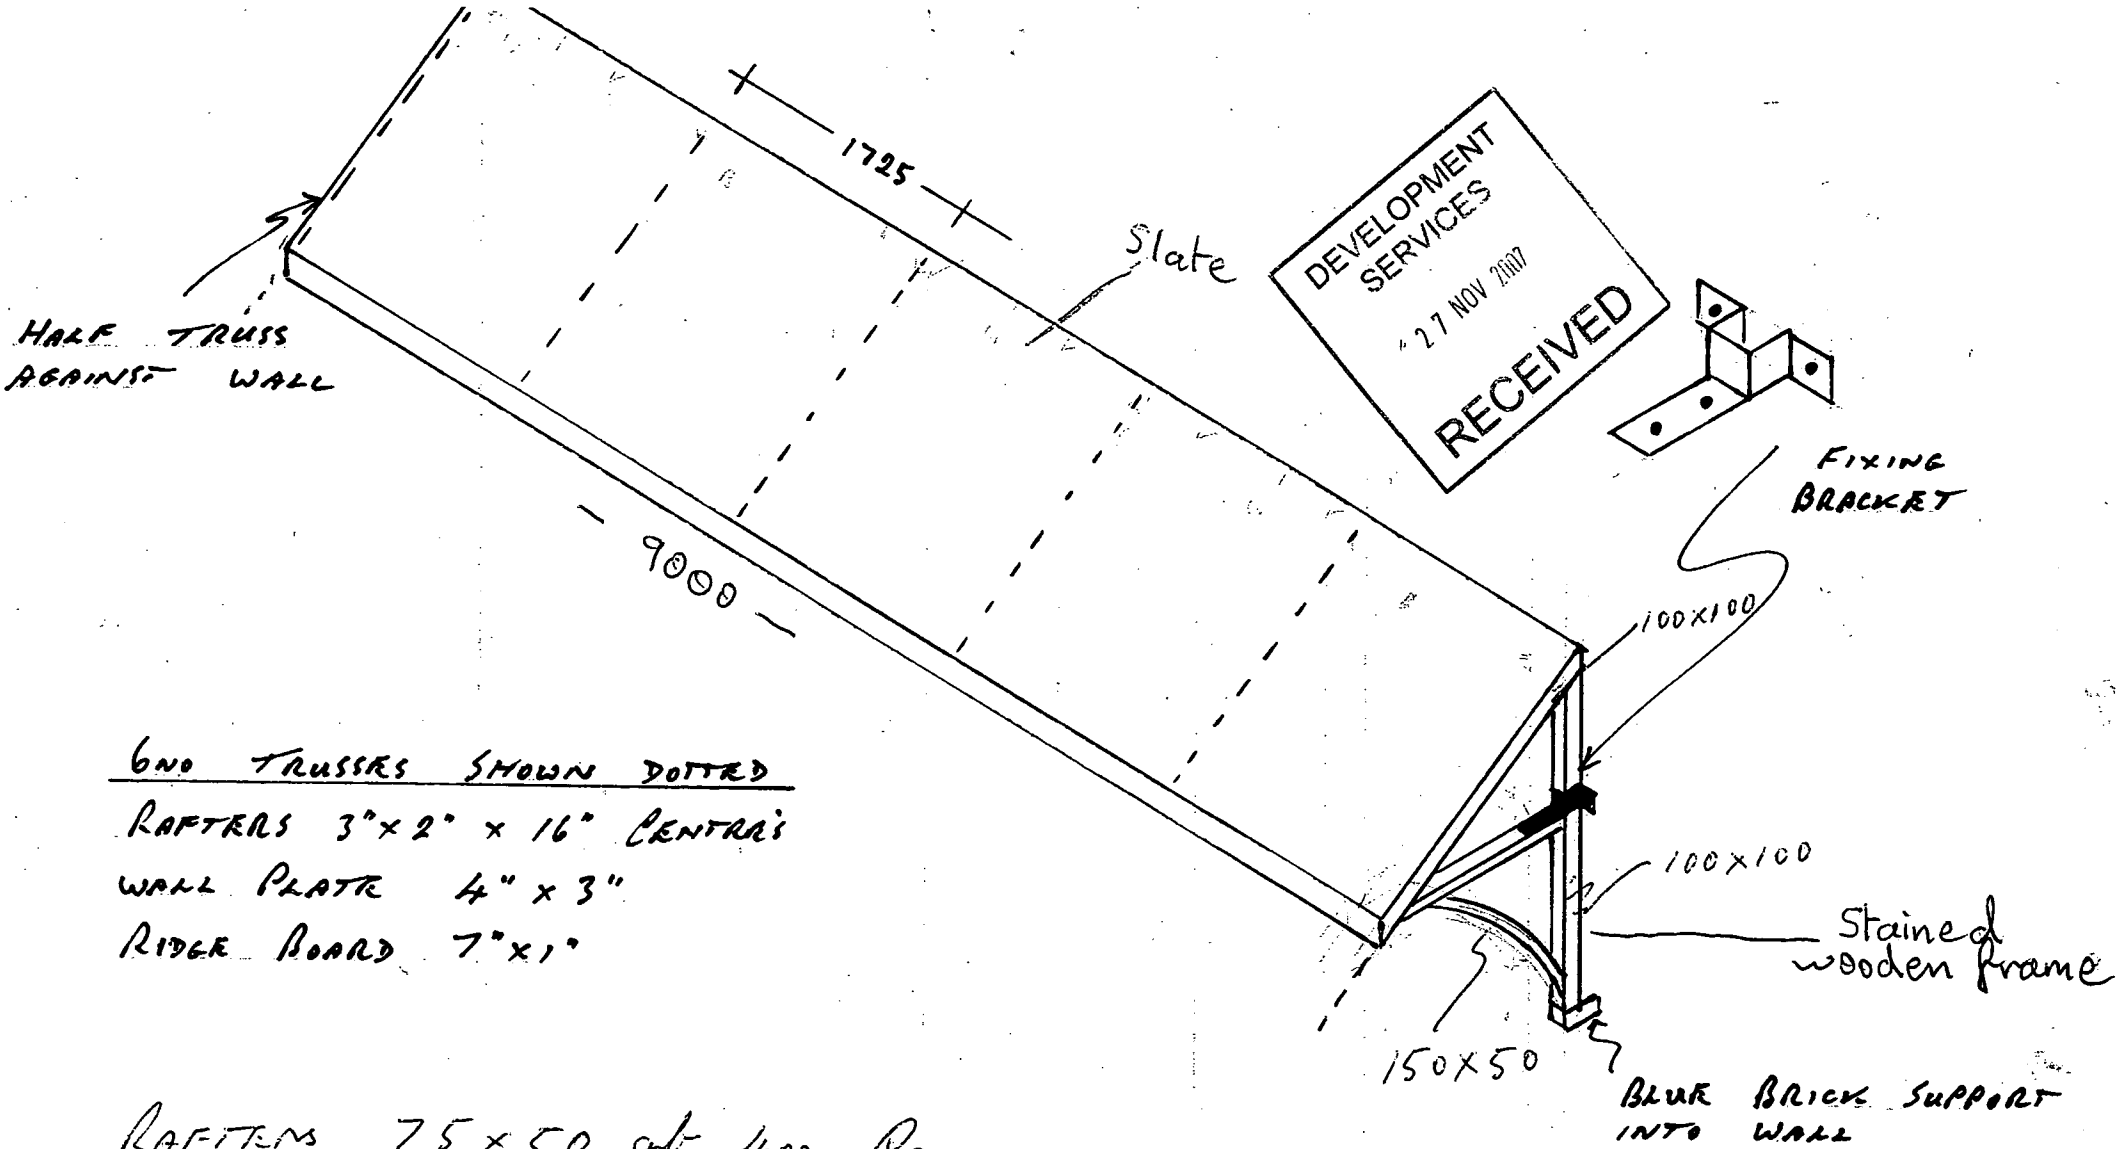

DEVELOPMENT SERVICES
27 NOV 2007
RECEIVED

6 NO TRUSSES SHOWN DOTTED

RAFTERS 3" x 2" x 16" CENTRES

WALL PLATE 4" x 3"

RIDGE BOARD 7" x 1"

RAFTERS 75 x 50 at 400 CENTRES

WALL PLATE 100 x 75

RIDGE BOARD 175 x 25

MAX HEIGHT 3600 OFF F.F.L.

