Proposed Retirement Housing Scheme, Stoke Golding.

For Marcity Developments/ Midland Heart.

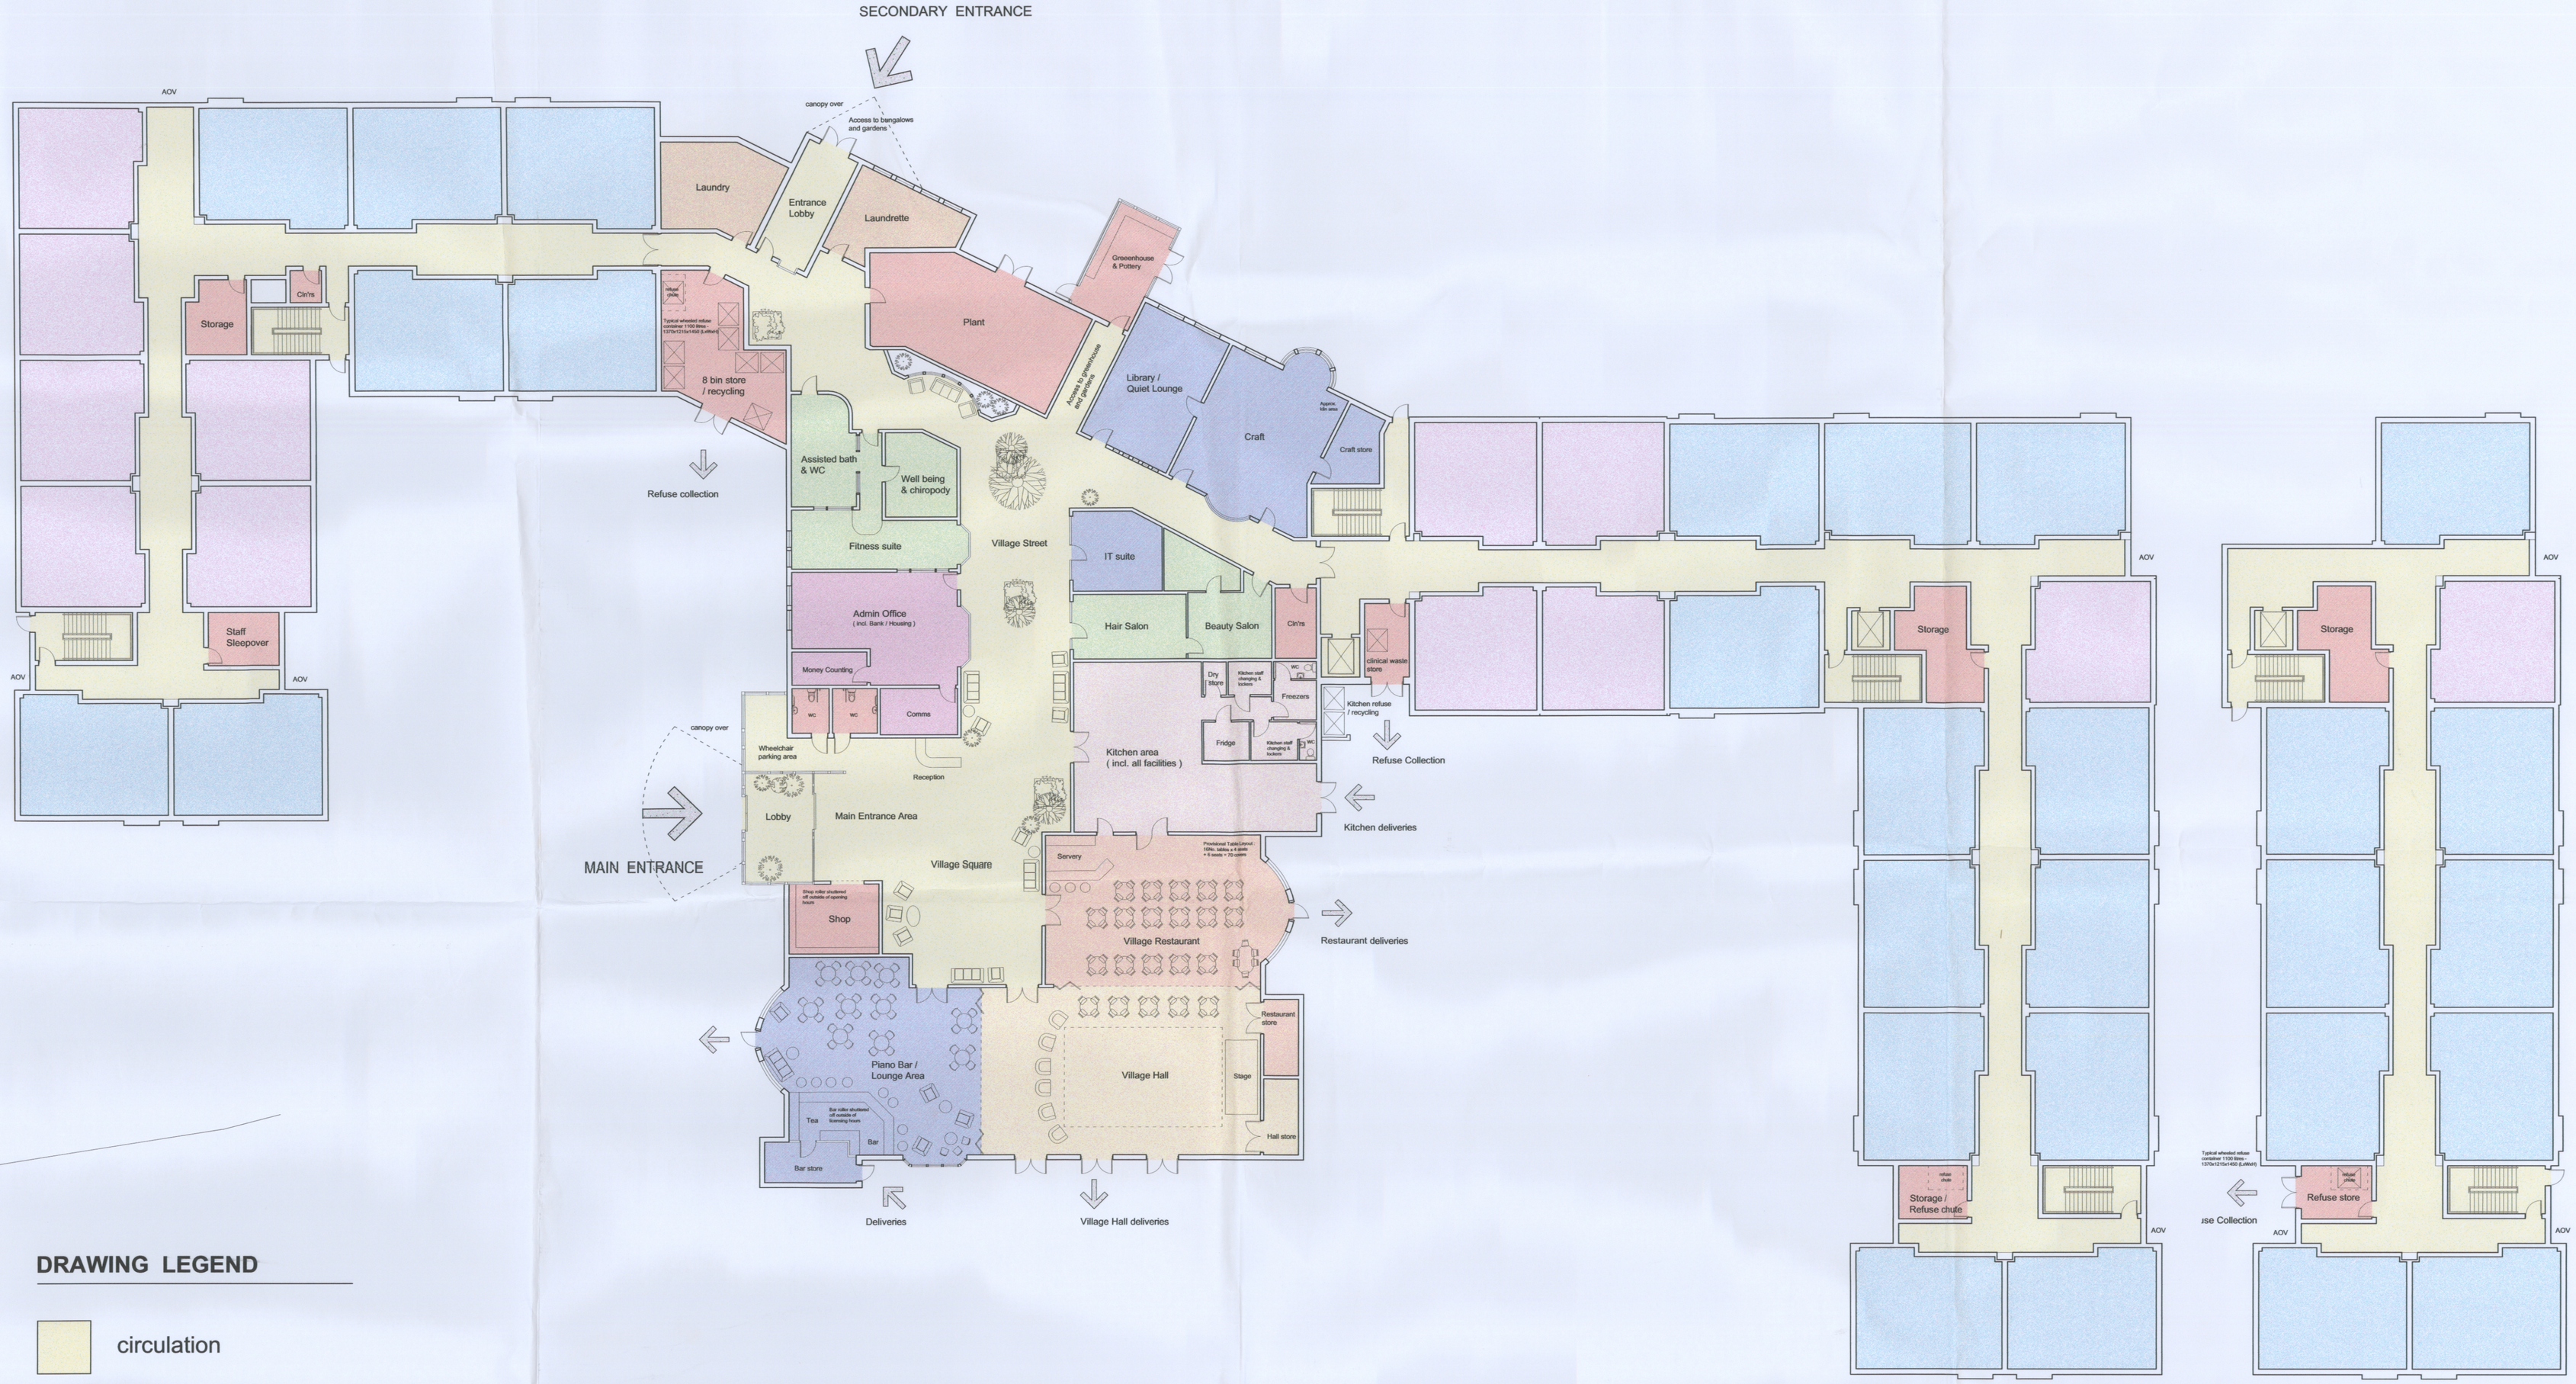

DRAWING LEGEND

- circulation
- 1 bed apartments
- 2 bed apartments
- ancillary facilities

Ground Floor plan

Lower Ground Floor plan

Nicol Thomas Ltd Registered Office Gateway House 53 High Street Birmingham B4 7SY Registered in England Reg. No. 2140639. Quality Assured to BS EN ISO 9001:1994 Certificate Number GB 4723.

Do not scale. Contractors must check all dimensions on site before preparing production drawings or commencing any work. This drawing and its design is the copyright of Nicol Thomas Ltd and may not be reproduced in any form whatsoever without their prior express written consent.

nicol thomas
ARCHITECTS, PROJECTS MANAGERS, PLANNING and DESIGN CONSULTANTS

Gateway House, 53 High Street, Birmingham, B4 7SY
Tel: 0121-643-4571
Fax: 0121-643-7927
e-mail:nicolthomas-birm.co.uk
also at Oldham

Revisions **Rev A : 22 Mar 07**
Reception area relocated closer to Comms room and waiting area repositioned consequently. Money counting room added to Admin Office area.

Scale 1:200 | Date March 2007 | Drawn fF / ph

Preliminary ○ | Construction ○ | Planning Application ○

Client Marcity Developments/ Midland Heart

Job title Proposed Retirement Housing Scheme Stoke Golding

Drawing title Ground Floor Plan Lower Ground Floor Plan

Drawing No. B4445 - 006A