


Issue Status			
Planning			
This drawing is copyright. Only figured dimensions to be worked to.			
Revision		Drawn	Check
P1	First Issue	WF	ST
		Date	
		26.03.24	

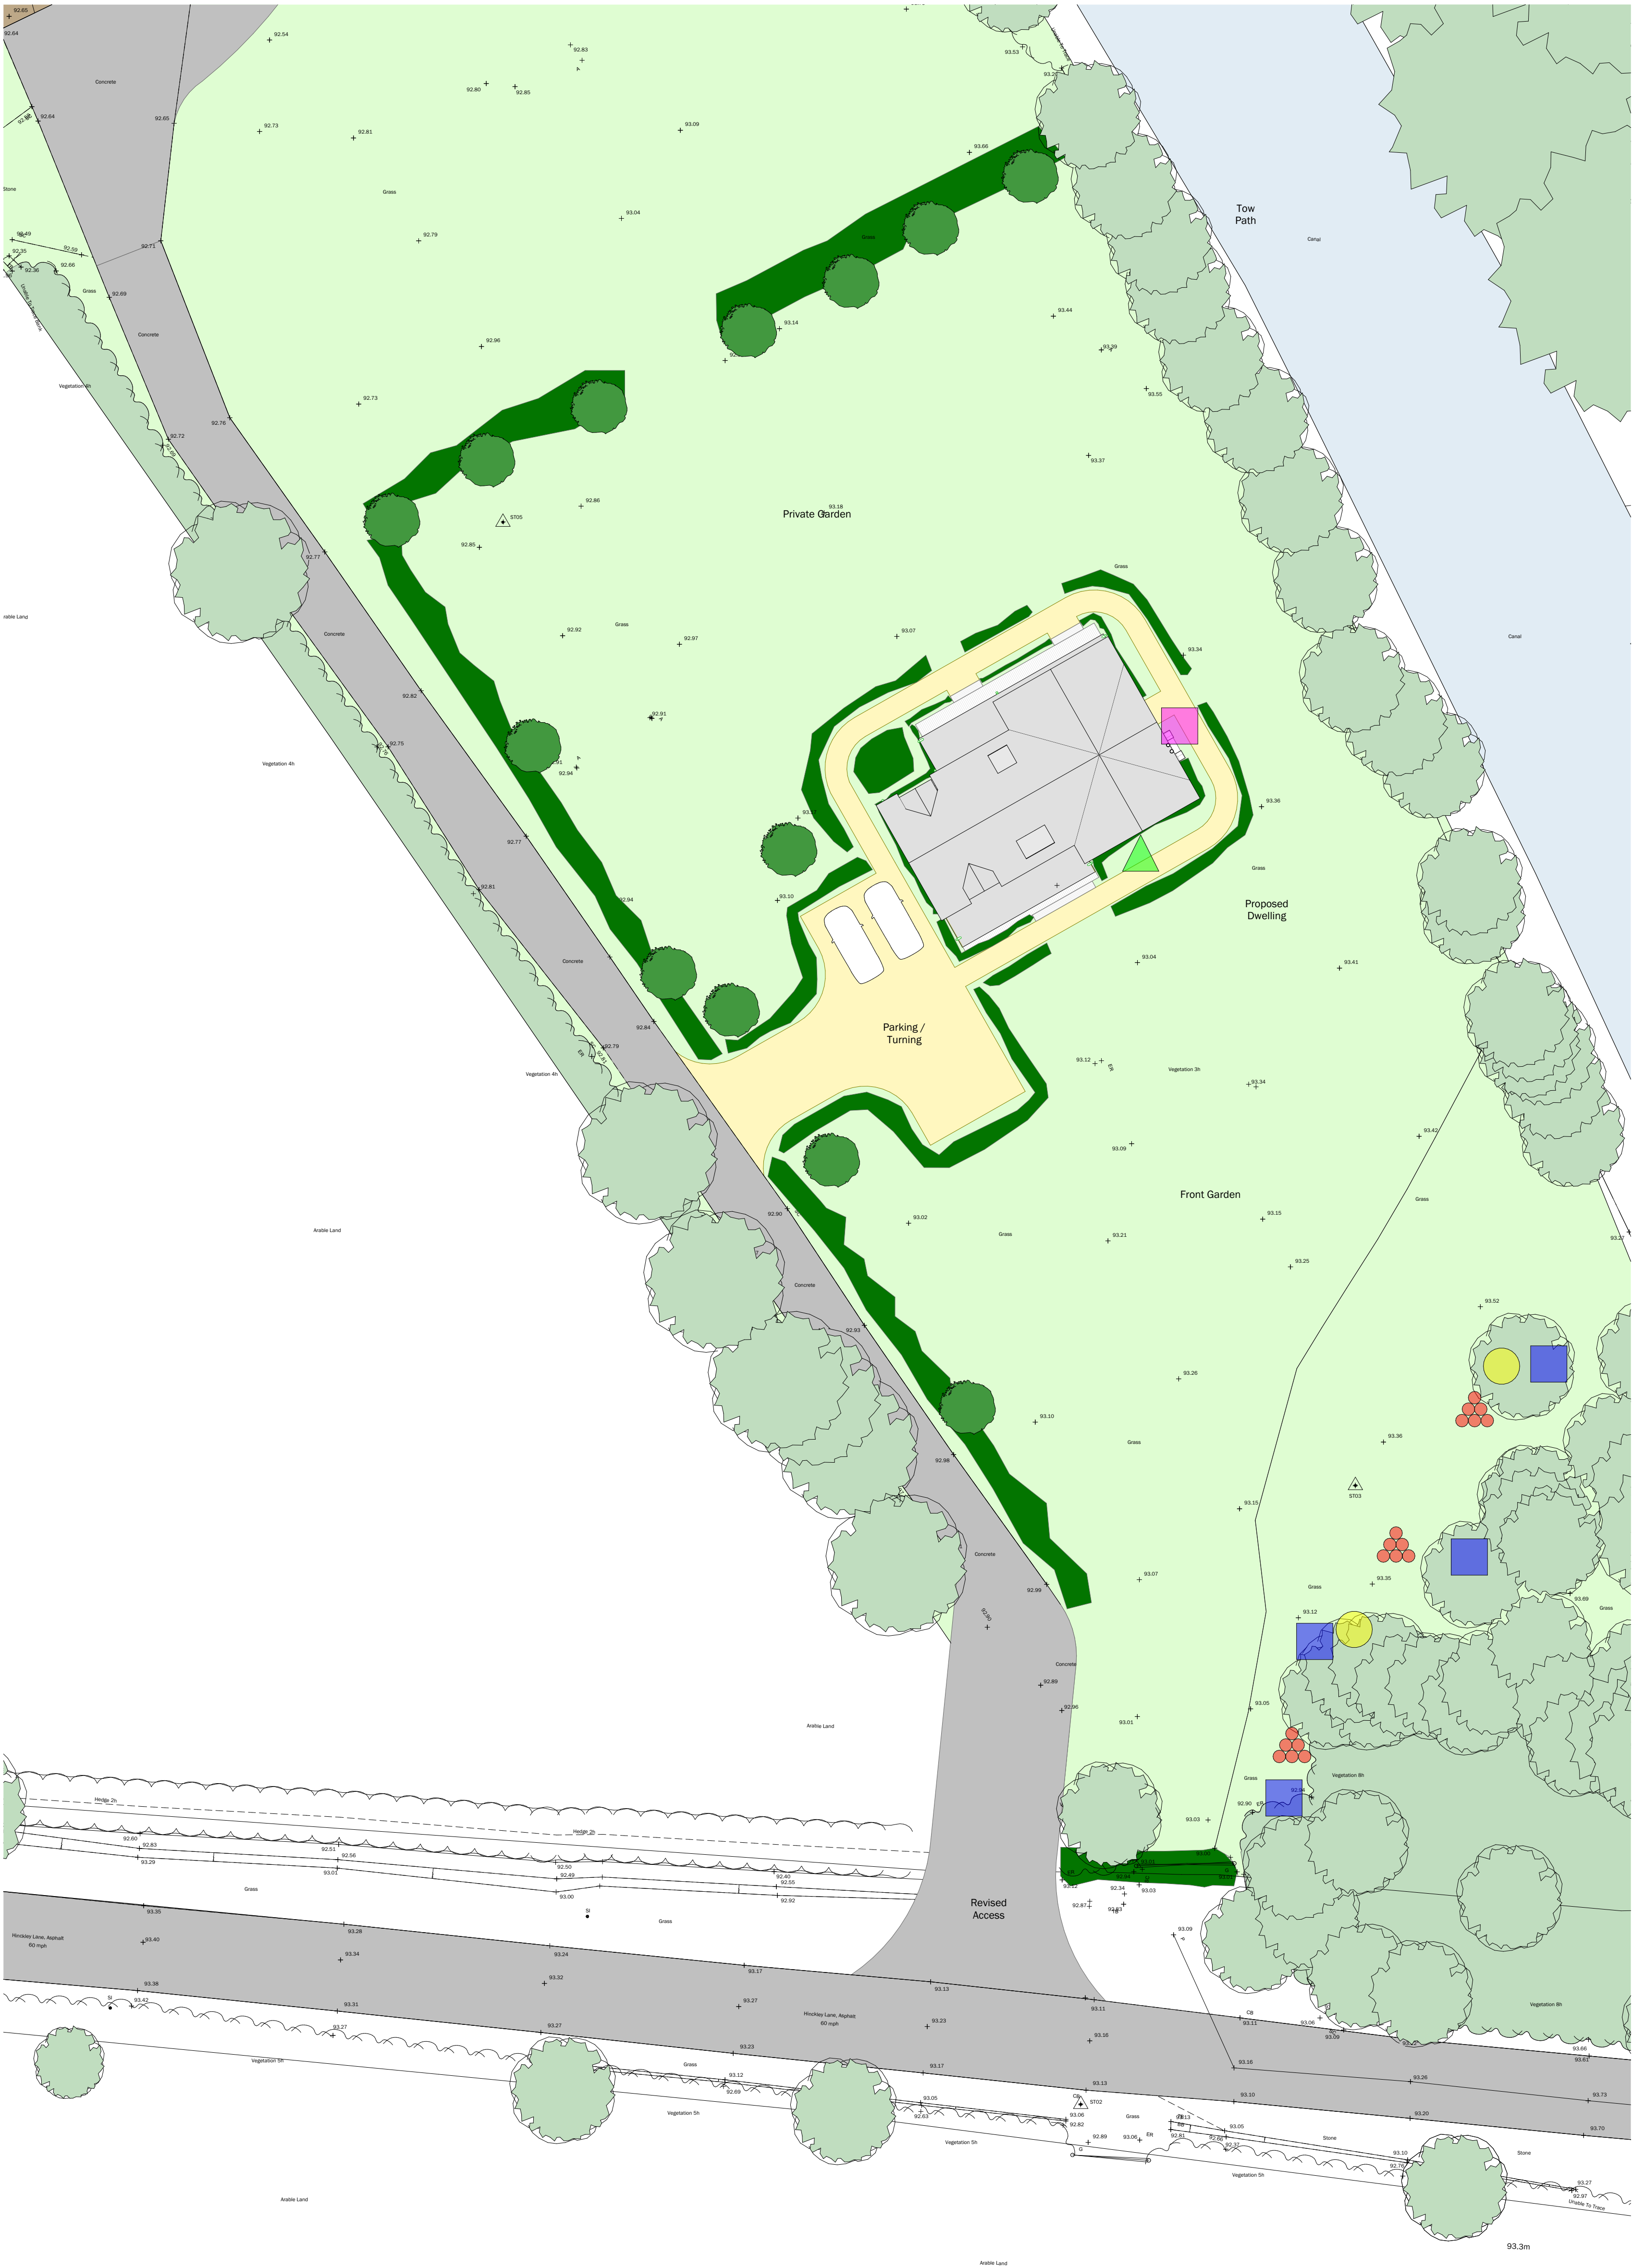

Key

- =Bat Box (Kent Bat Boxes) x2
- = Starling Bird Box (Nest Box) x 4
- = Swift Bird Box (Manthorpe Nesting Bricks) x 4
- =Log Piles
- =Bee Bricks (Green & Blue bees bricks) x 6

For further details please refer to Landscape and Ecological Management Plan

Soft Landscape Key

- = New hedge
- = New Tree
- = Existing Tree
- = Grass

Hard Landscape Key

- = Tarmac
- = Gravel

N

1:200

client			
Sheppard			
project			
Basin Bridge Farm, Stoke Golding Proposed Replacement Dwelling			
drawing			
Landscape and Ecological Management Plan			
date		scale	@ A1
25.03.24		1:200	
drawn		check	
WF		ST	

BROWN & CO
ARCHITECTURE + PLANNING
www.brown-co.com

Norwich 01603 429873
St Neots 01480 213811
Humber 01482 421234
Lincoln 01522 457800

Brown & Co Registered Office: The Atrium, St. George's Street, Norwich, Norfolk, NR3 1AB.
Registration no: DC302092. Registered in England & Wales.