


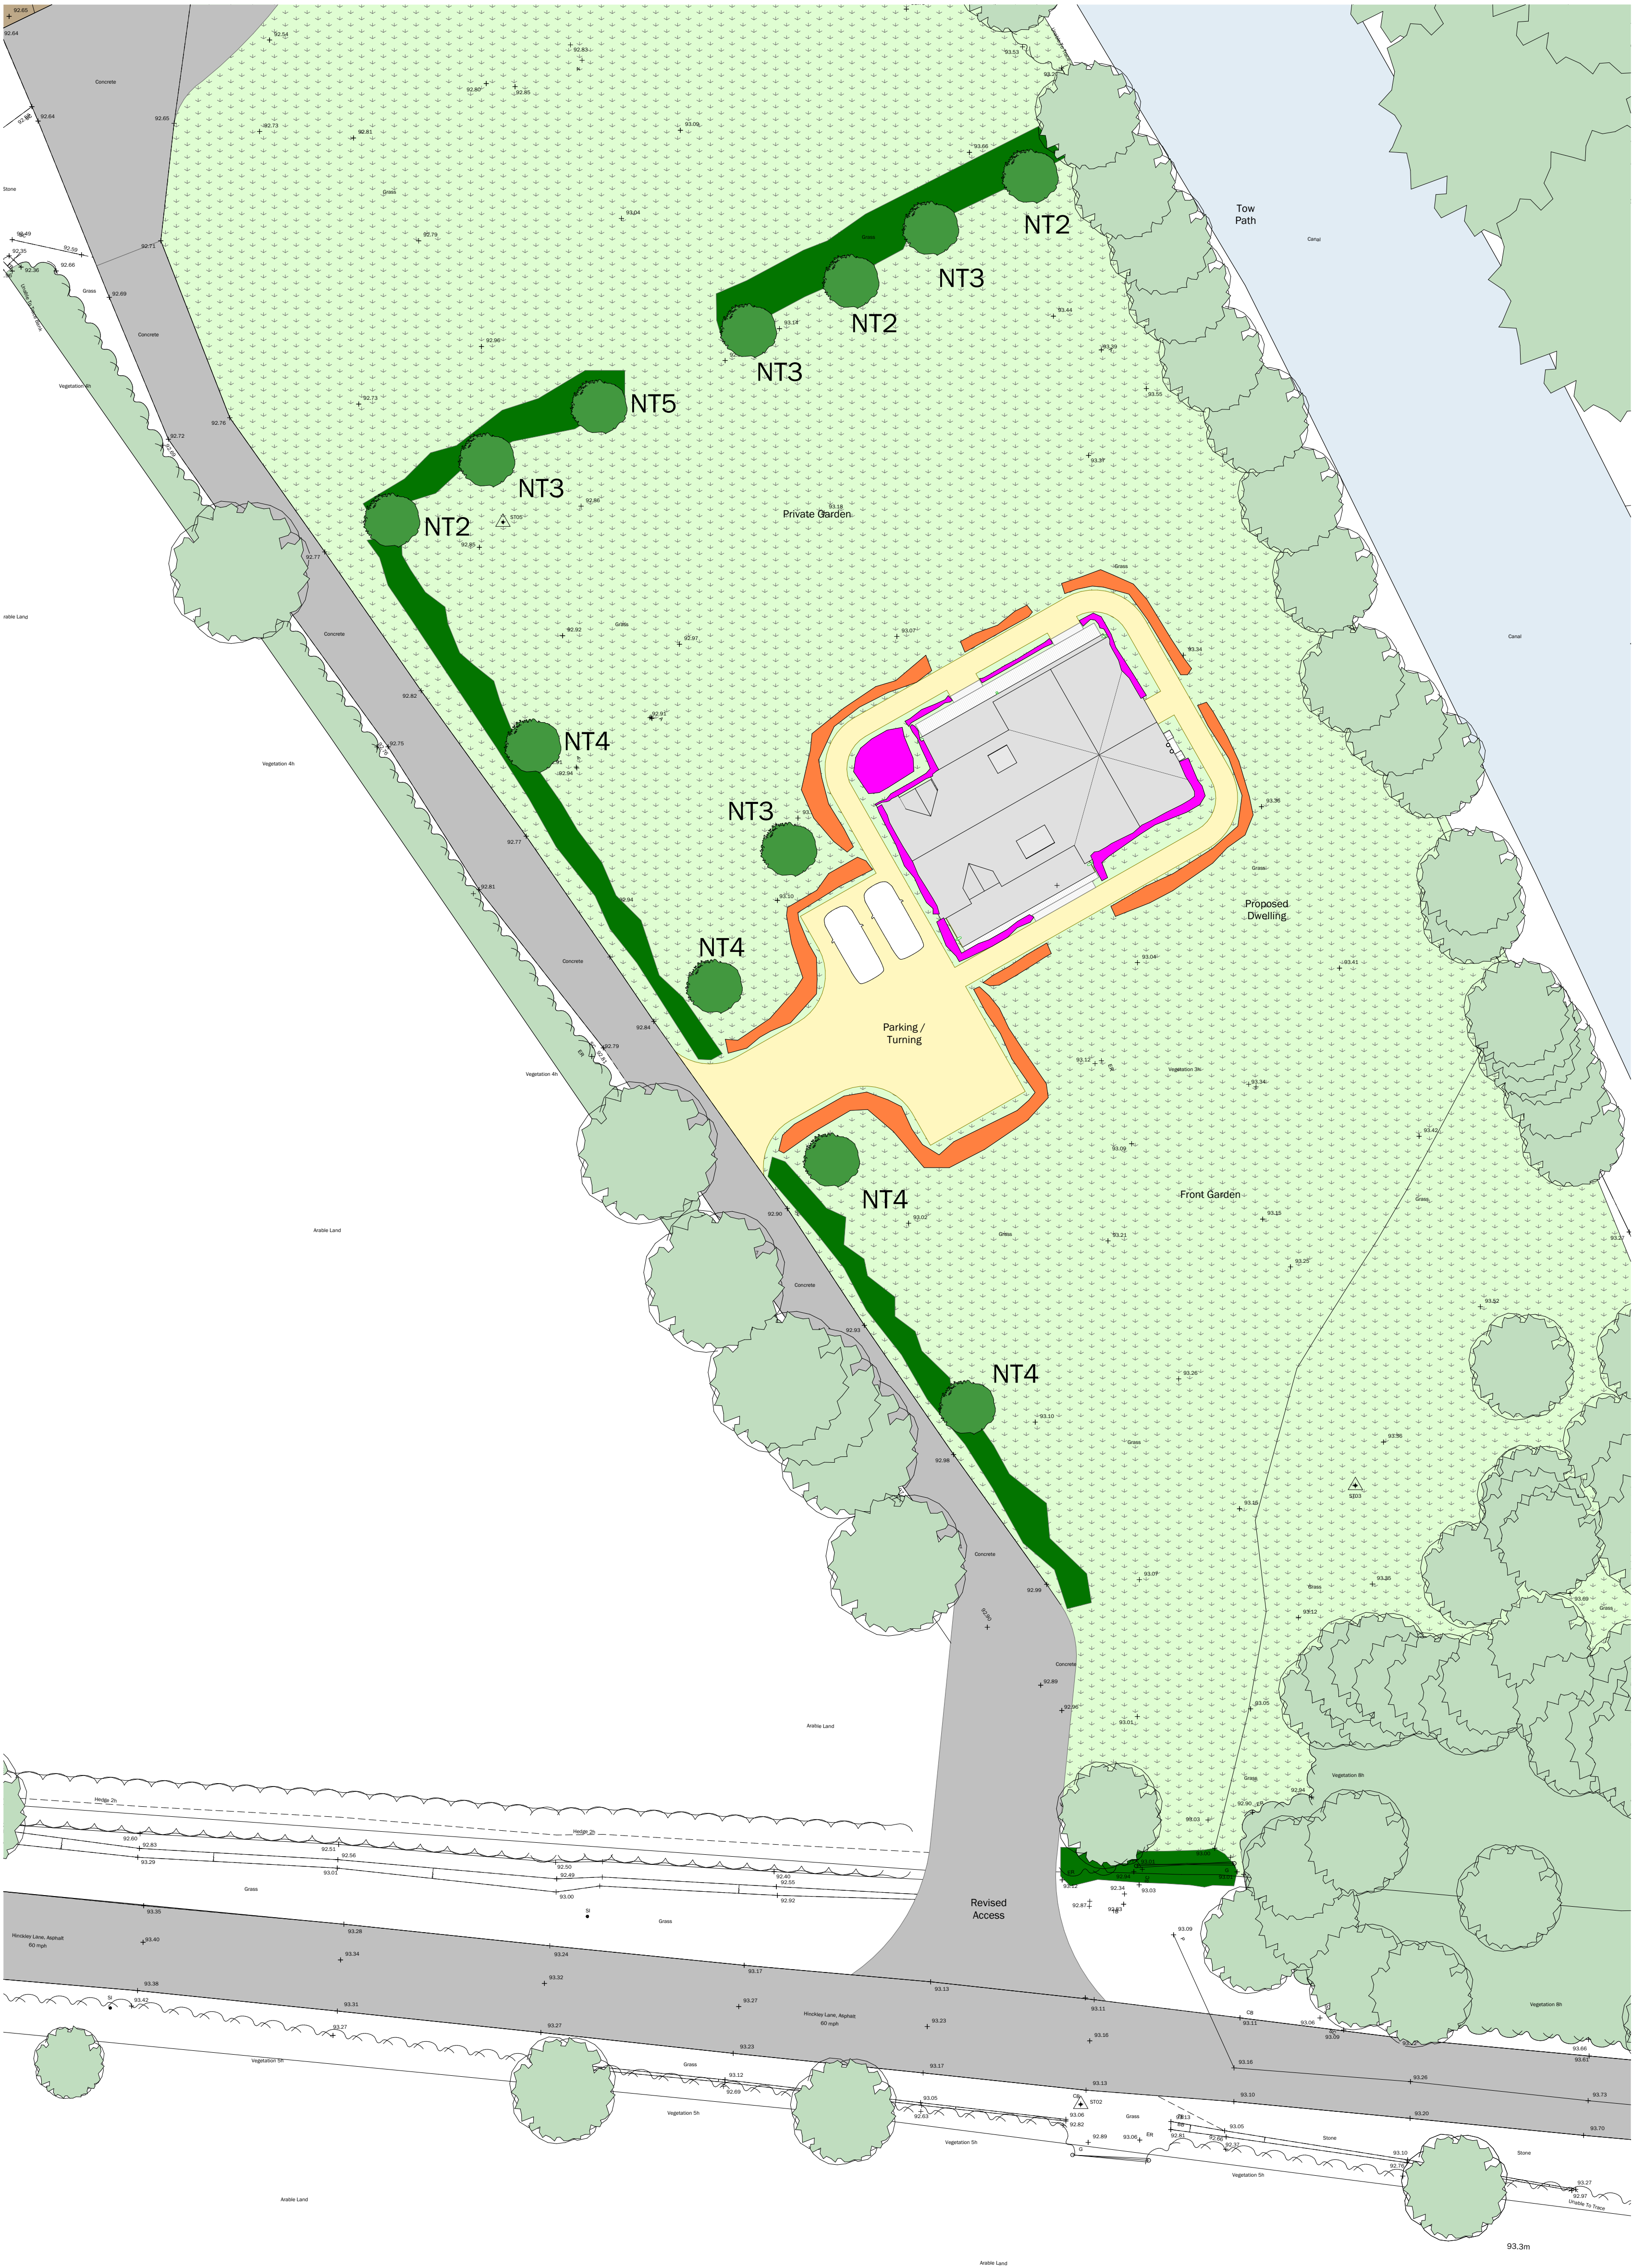

Issue Status			
Planning			
This drawing is copyright. Only figured dimensions to be worked to.			
Revision	Drawn	Check	Date
P1	First Issue	WF	ST 26.03.24

HEDGEROW PLANT SCHEDULE:	
Single Species 85 linear metres @5plants per metre:	
Carpinus betulus 425no.	
Mixed species 110 linear metres @5plants per metre:	
Crataegus monogyna 138no.	
Corylus avellana 83no.	
Viburnum avellana 55no.	
Acer Campestre 83no.	
Ilex aquifolium 28no.	
Euonymus europaeas 55no.	
Carpinus betulus 83no.	
Malus sylvestris 28no.	
Total plants: 550	
Ornamental Box Hedging:	
Buxus microphylla 5L- 40 Linear mtrs.at 40cm spacing	
Total plants 125no.	

TREE PLANTING SCHEDULE:	
NT1	Crataegus laevigata (Paul's Scarlet)
NT2	Alnus incana Aurea
NT3	Amerlanchier Ballerina
NT4	Crataegus x lavalleei Carrierei
NT5	Liquidambar styraciflua (Lane Roberts)

Native & Single species Hedges:
Prepare areas for planting by spraying with Glyphosate to kill existing vegetation, followed by cultivating to 150mm deep. All plants to be 90-120cm bare root, unless only available as potted / rooted balled e.g. Holly. Planted in staggered double row at 5 plants per metre with one cane & spiral rabbit guard per plant. Intended max. final height of 1.8m (maintained by annual trimming commencing in third year)


Trees
12 no. trees to be planted as per details on drawing. Planted into prepared pits, including 25% soil conditioner. Supported by two opposing treated timber stakes & biodegradable ties at a height of 60cm. All trees to be min. 12-14cm girth / 45L. All trees to be min 12-14cm girth / 45L.

Grass amenity area
Where possible, retain and mow existing field grass to form uniform sward. In other areas, and where existing hard surface and/or trees have been removed, import topsoil to BS 3882:2015, to make up levels, and sow DLF 'Greenscape' PM51 seed mix at 45g/sq.mtr.

General
All plant material shall be sourced from UK growers wherever possible & shall carry an appropriate certificate of provenance. All planting to take place during first dormant season following material completion of the development. All plants that die within five years of completion are to be replaced like for like. All landscape operations are to be undertaken in accordance with BS 4428:1989 and subsequent maintenance in accordance with BS 8545:2014.

Soft Landscape Key

- = Single Species Hedgerow
- = Ornamental Box Hedgerow
- = Native Mixed Species Hedgerow
- = New Tree
- = Existing Tree
- = Amenity Grass (seeded)
DLF Quality Lawn PM50

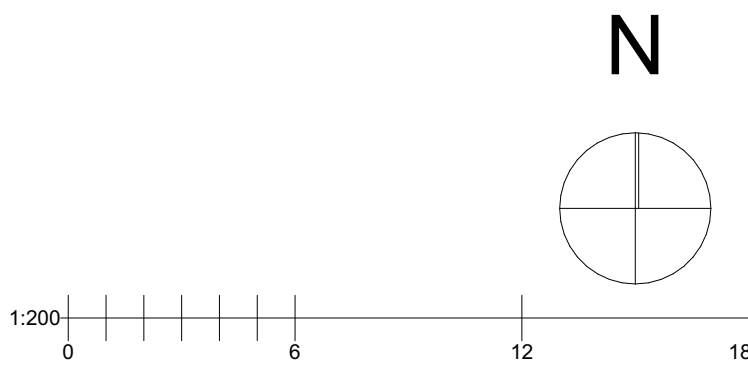

client		
Sheppard		
project		
Basin Bridge Farm, Stoke Golding Proposed Replacement Dwelling		
drawing		
Soft Landscape Scheme		
date	scale	@ A1
26.03.24	1:200	
drawn	check	
WF	AD	

BROWN & CO
ARCHITECTURE + PLANNING
www.brown-co.com

Norwich
St Neots

01603 629873
01480 213811

Humber
Lincoln

01462 421234
01522 457800

Brown & Co Registered Office: The Atrium, St. George's Street, Norwich, Norfolk, NR3 1AB.
Registration no: DC302092. Registered in England & Wales.

22	106	K0007	P1
----	-----	-------	----