


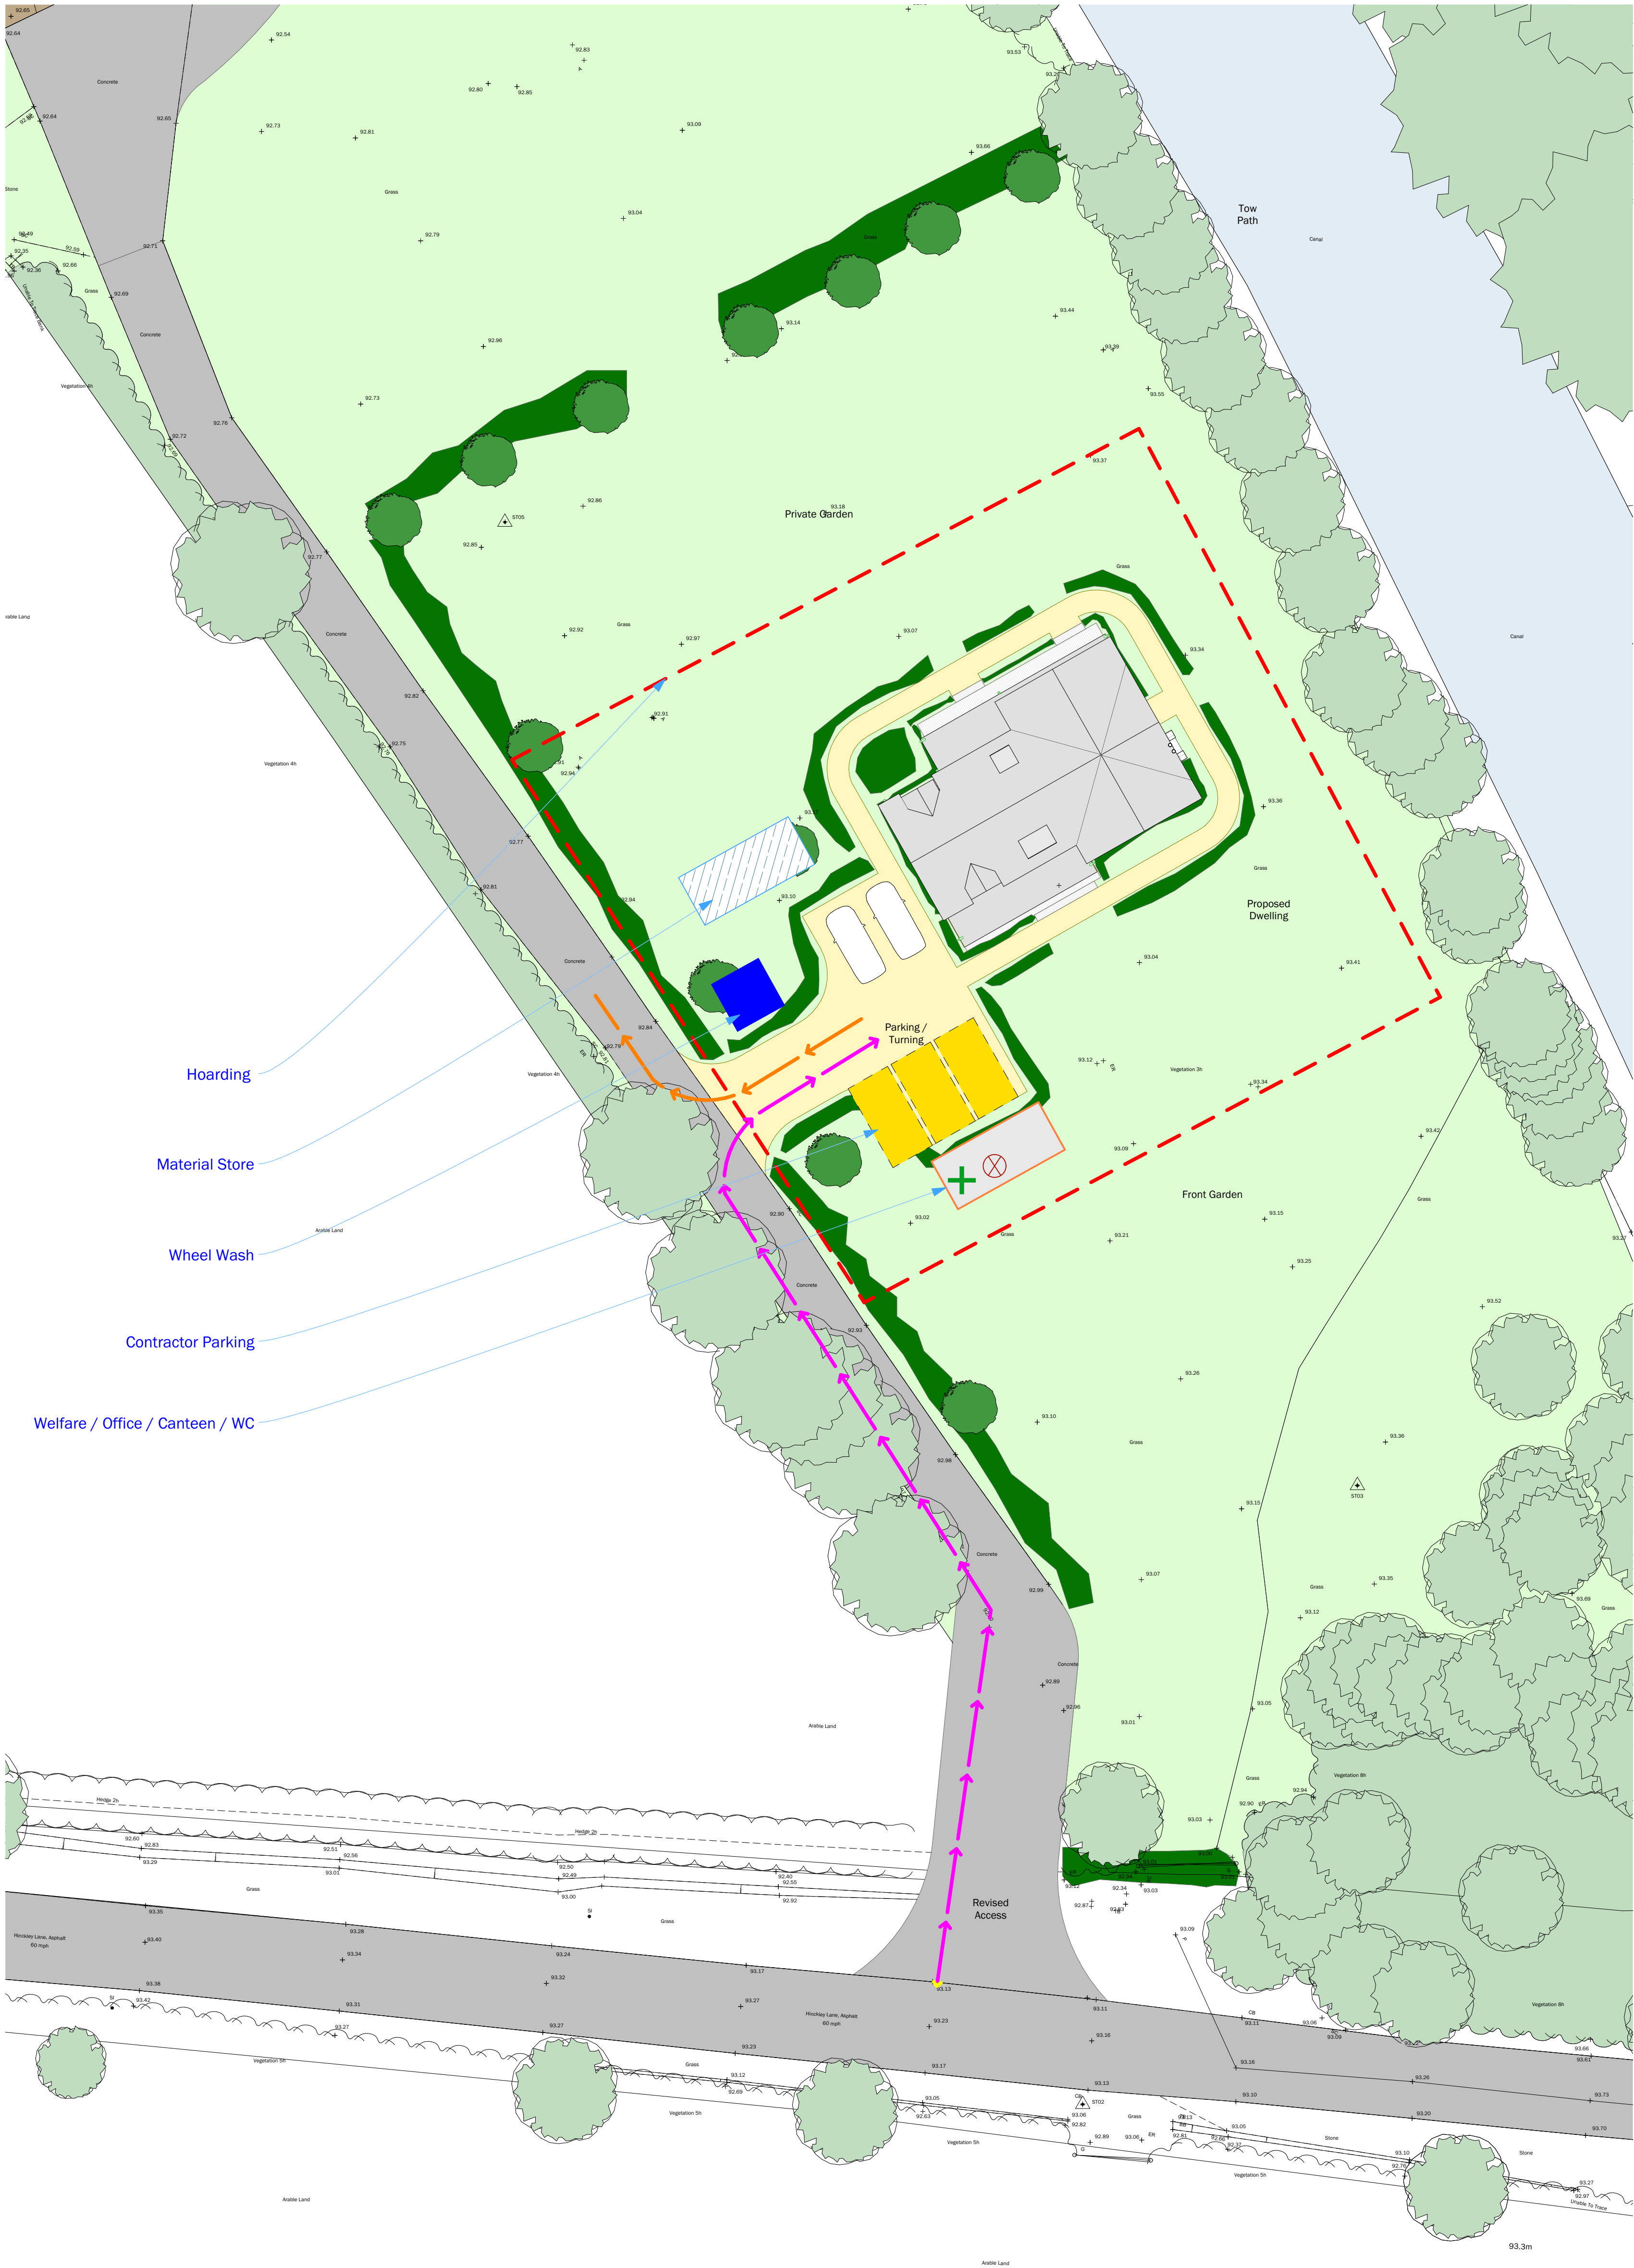

Issue Status			
Planning			
This drawing is copyright. Only figured dimensions to be worked to.			
Revision	Drawn	Check	Date
P1	First Issue	WF	ST 26.03.24

- Key
- Construction Management Plan
 - Site Boundary - Hoarding
 - Materials Store
 - Welfare / Canteen / Office / WC
 - First Aid
 - Muster Point
 - Wheel Wash
 - Contractor Parking
 - Site Traffic Direction in Reverse Gear Directed with Aid of Banksman
 - Site Traffic Direction in Forward Gear

N

1:200 0 6 12 18

client Sheppard		
project Basin Bridge Farm, Stoke Golding Proposed Replacement Dwelling		
drawing Construction Management Plan		
date 26.03.24	scale 1:200	@ A1
drawn WF	check AD	

BROWN & CO
ARCHITECTURE + PLANNING
www.brown-co.com

Norwich 01603 429873 St Neots 01480 213811
Humber 01482 421234 Lincoln 01522 457800
Brown & Co Registered Office: The Atrium, St. George's Street, Norwich, Norfolk, NR3 1AB.
Registration no: DC302092. Registered in England & Wales.