


- Casual/informal play Spaces (0.97Ha)
- Outdoor sports provision (6.03Ha)
- Equipped children's play space (0.15Ha)
- Accessibility Natural Green space (3.48Ha)

2023.24 LEAP area updated to comply with required use
30.05.23 100m area updated according to 1:500
30.05.23 Approved to suit layout changes

Drawing Status: PRELIMINARY PLANNING CONSTRUCTION

Development: LAND SOUTH OF BURBAGE
Location: BURBAGE
Marketing Name: TYPES OF POS
Drawing Number: 1693-08-02-104
Revision: B Scale: 1:1000
Drawn By: DL Date: JAN 23
Checked By: DL

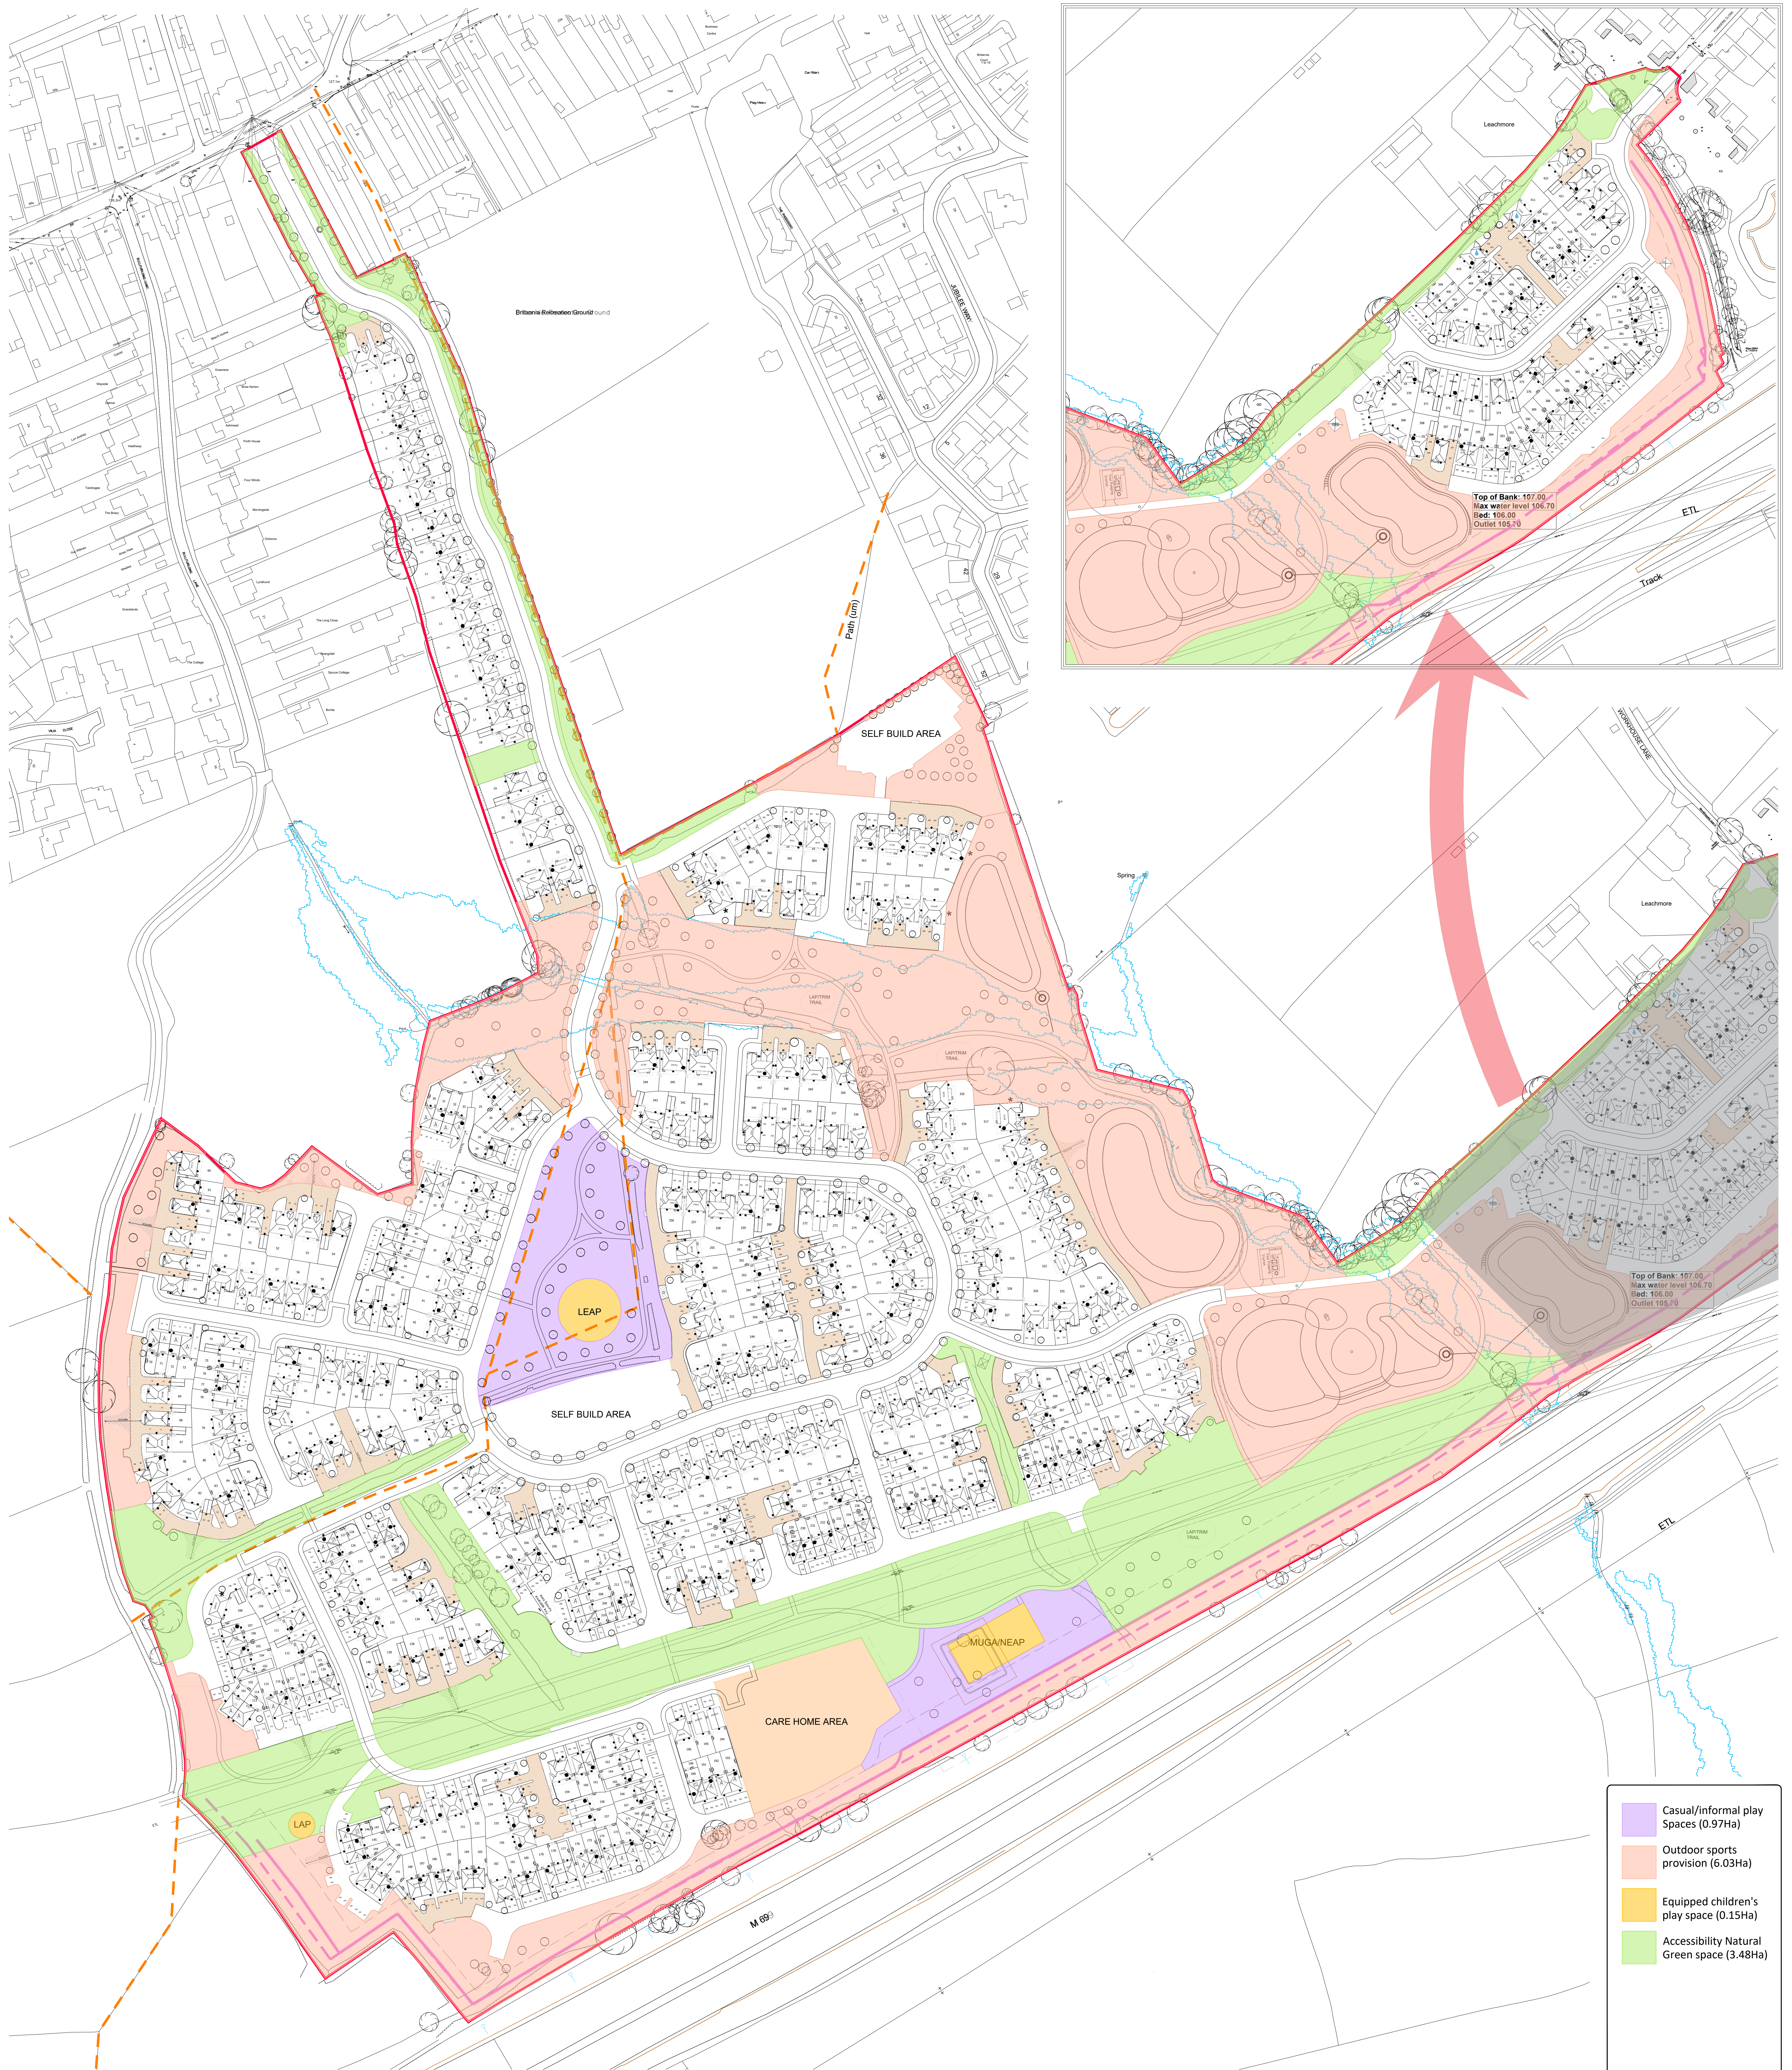

Legal Disclaimer: This layout has been designed after due consideration of our Context & Constraints Plan