DISCONS.

Luminaire Schedule						
Symbol	Qty	Label	Arrangement	Lumens	LLF	Description
	9	NEB W 042P N 1M	SINGLE	3200	0.712	Nexus Bollard, 42w PL-T Lamp, 360° White Louvre Optic, 1m mtg ht

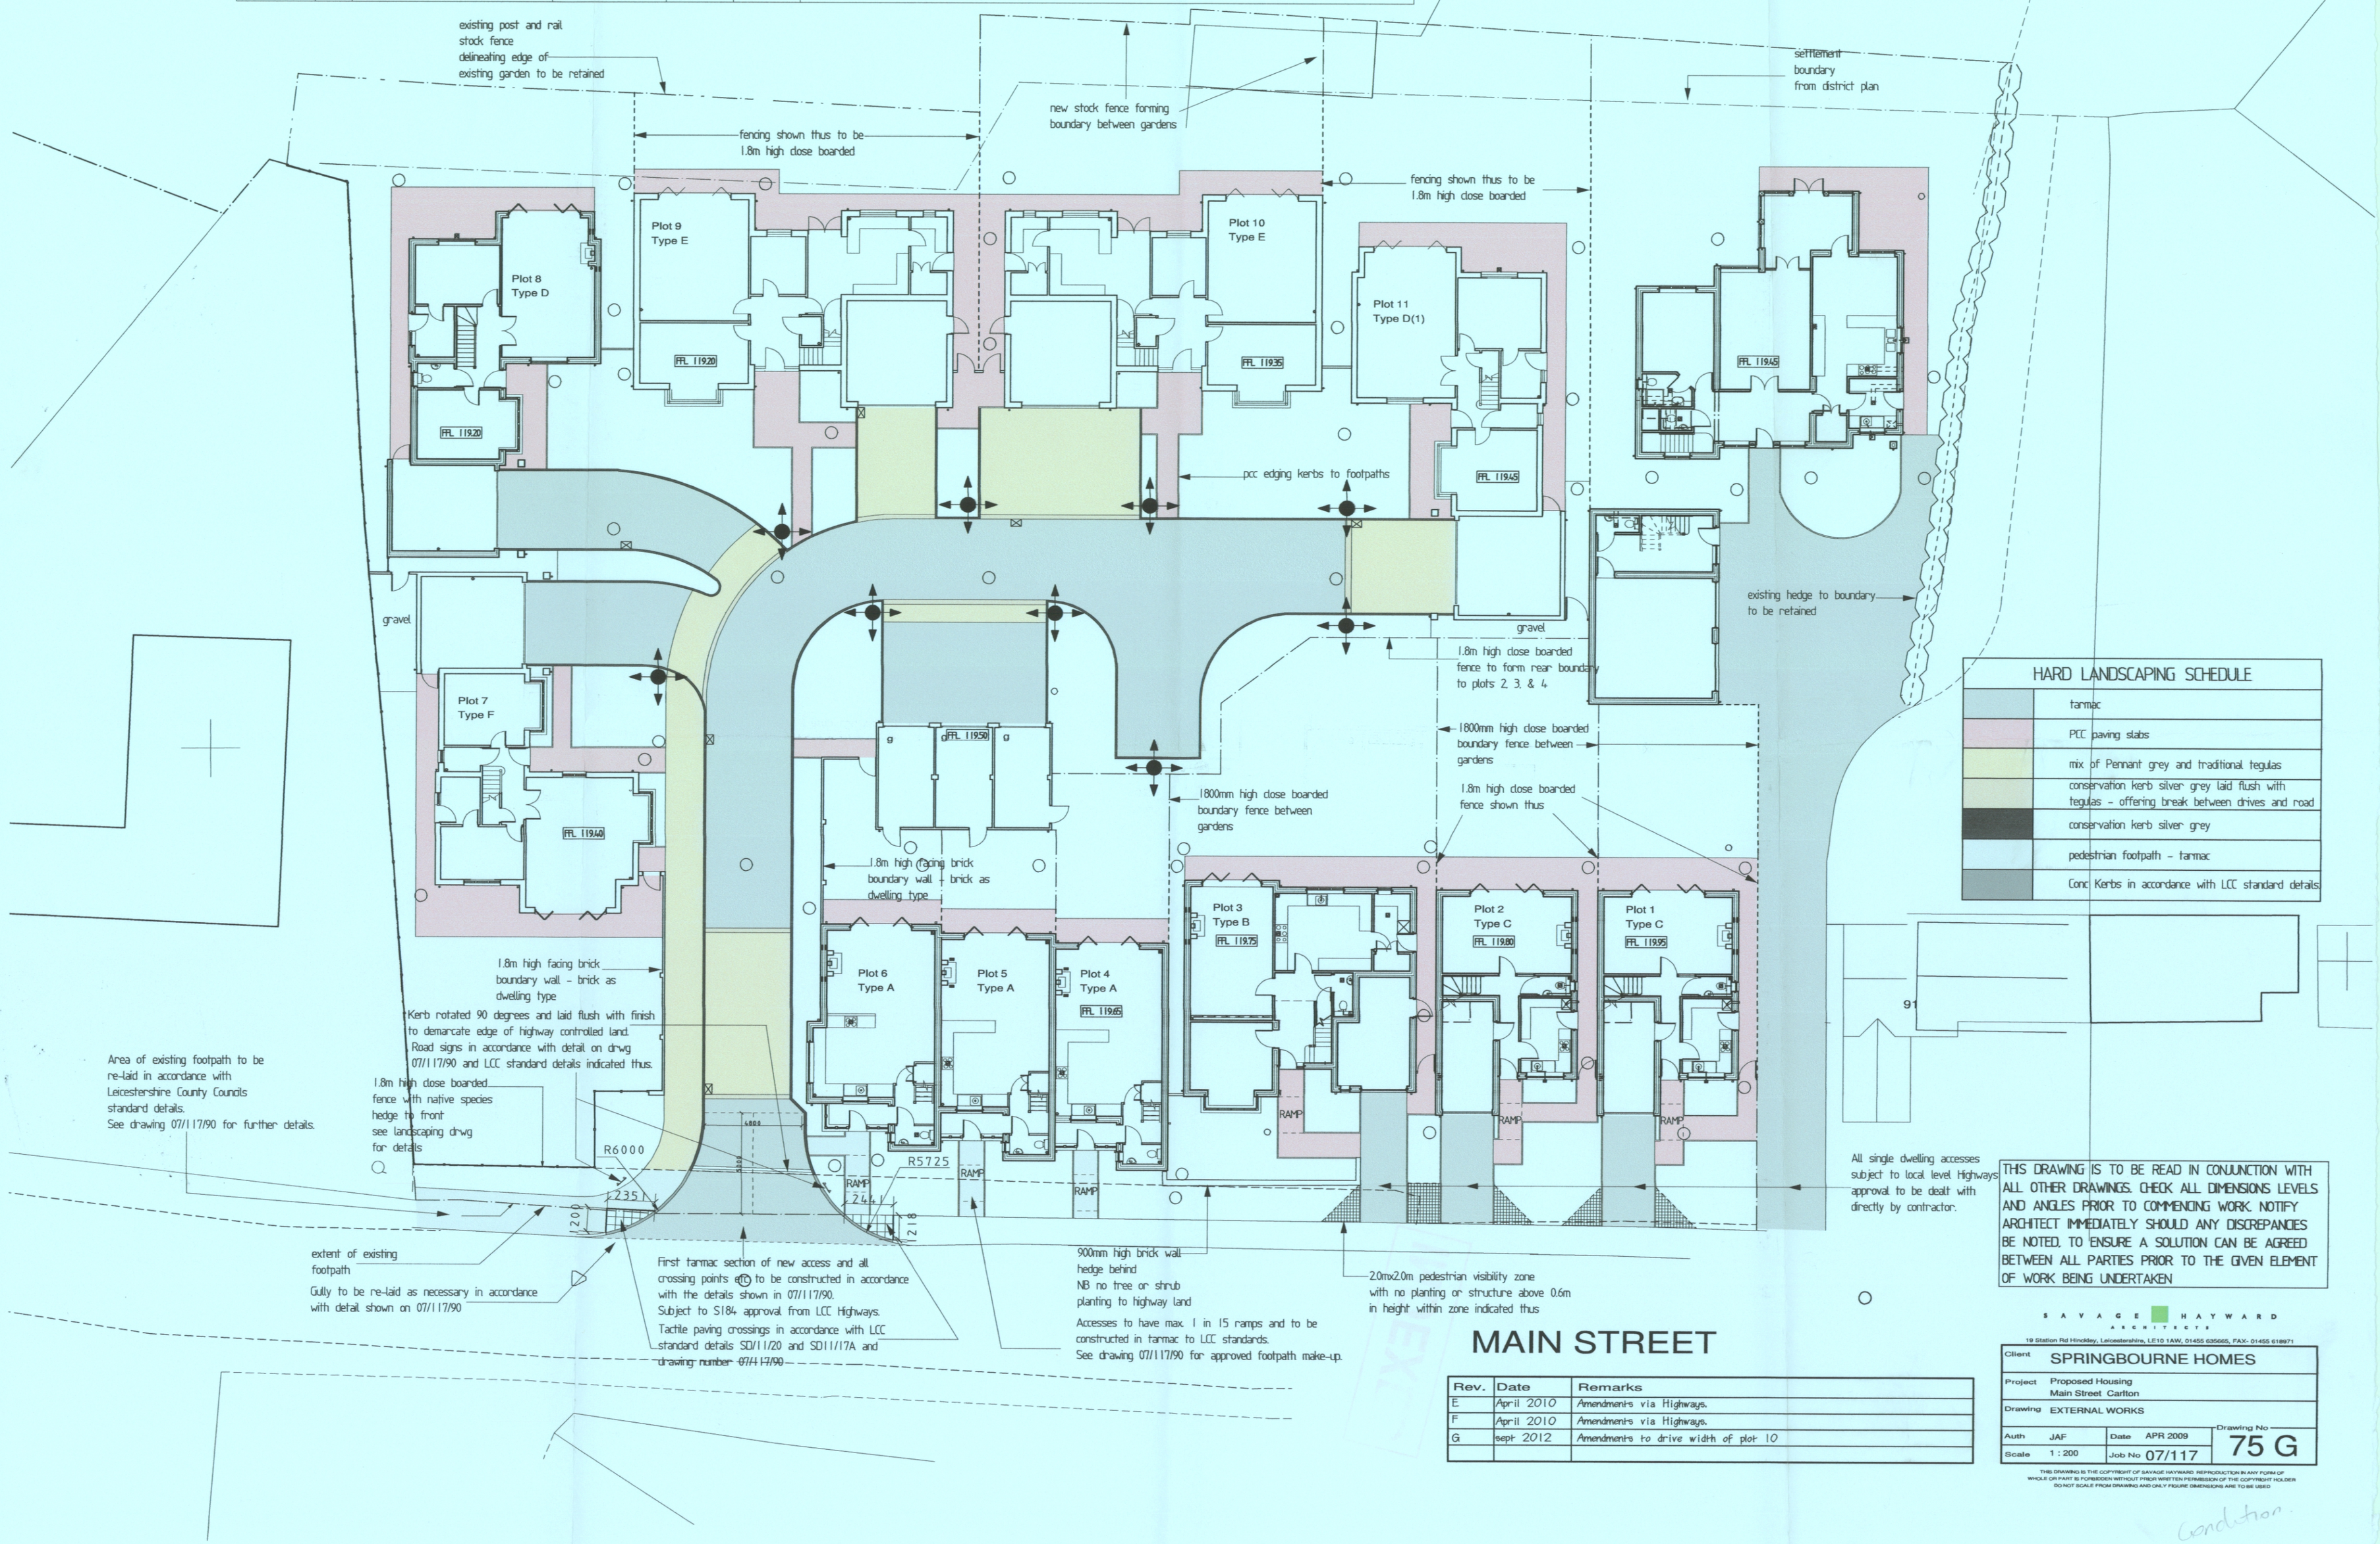

HARD LANDSCAPING SCHEDULE	
	tarmac
	PCC paving slabs
	mix of Pennant grey and traditional tegulas
	conservation kerb silver grey laid flush with tegulas - offering break between drives and road
	conservation kerb silver grey
	pedestrian footpath - tarmac
	Conc Kerbs in accordance with LCC standard details

THIS DRAWING IS TO BE READ IN CONJUNCTION WITH ALL OTHER DRAWINGS. CHECK ALL DIMENSIONS LEVELS AND ANGLES PRIOR TO COMMENCING WORK. NOTIFY ARCHITECT IMMEDIATELY SHOULD ANY DISCREPANCIES BE NOTED, TO ENSURE A SOLUTION CAN BE AGREED BETWEEN ALL PARTIES PRIOR TO THE GIVEN ELEMENT OF WORK BEING UNDERTAKEN

MAIN STREET

Rev.	Date	Remarks
E	April 2010	Amendments via Highways.
F	April 2010	Amendments via Highways.
G	sept 2012	Amendments to drive width of plot 10

SAVAGE HAYWARD ARCHITECTS
19 Station Rd Hinckley, Leicestershire, LE10 1AW, 01455 635665, FAX- 01455 618971

Client	SPRINGBOURNE HOMES
Project	Proposed Housing Main Street Carlton
Drawing	EXTERNAL WORKS
Auth	JAF
Date	APR 2009
Scale	1 : 200
Job No	07/117
Drawing No	75 G

THIS DRAWING IS THE COPYRIGHT OF SAVAGE HAYWARD. REPRODUCTION IN ANY FORM OF WHOLE OR PART IS FORBIDDEN WITHOUT PRIOR WRITTEN PERMISSION OF THE COPYRIGHT HOLDER. DO NOT SCALE FROM DRAWING AND ONLY FIGURE DIMENSIONS ARE TO BE USED

Condition.