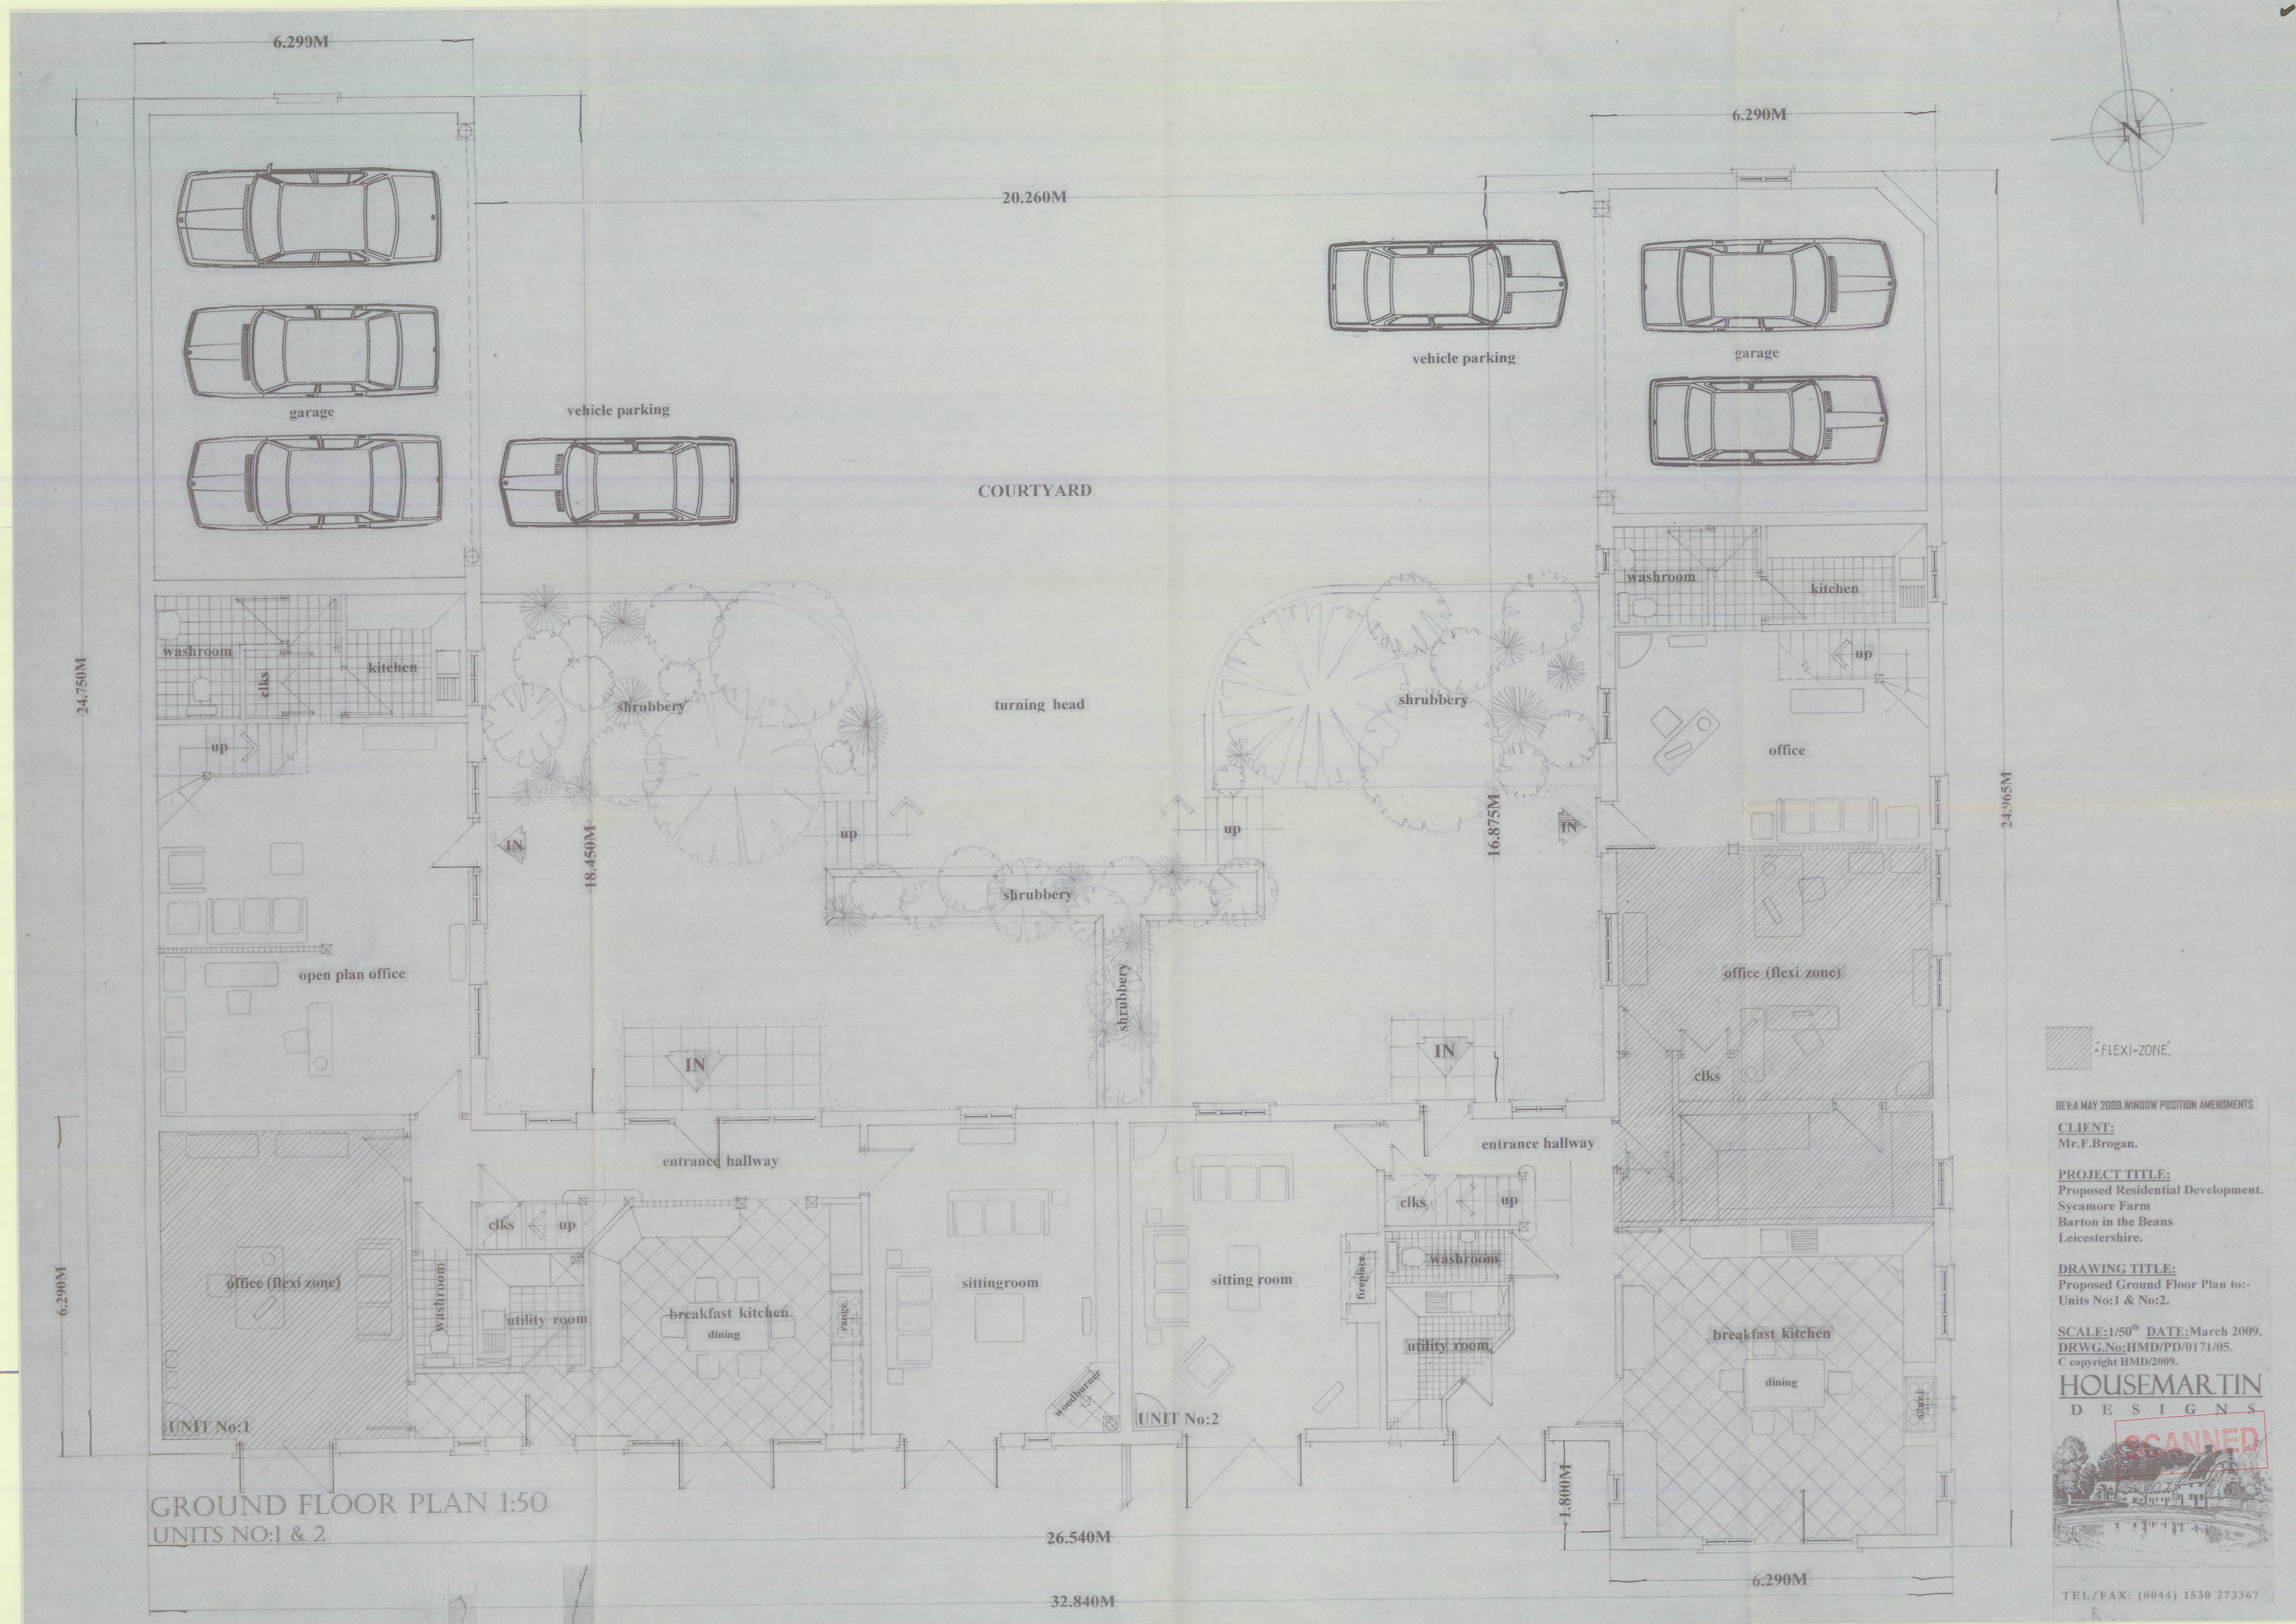
6.299M
20.260M
6.290M
garage
vehicle parking
COURTYARD
vehicle parking
garage
washroom
kitchen
clks
up
shrubbery
turning head
shrubbery
washroom
kitchen
up
office
24.750M
18.450M
16.875M
24.965M
IN
up
up
IN
shrubbery
shrubbery
open plan office
office (flexi zone)
IN
IN
clks
entrance hallway
entrance hallway
clks
up
clks
up
office (flexi zone)
washroom
utility room
breakfast kitchen
dining
range
sittingroom
sitting room
fireplace
washroom
utility room
breakfast kitchen
dining
range
woodburner
UNIT No:1
UNIT No:2
6.290M
1.800M
26.540M
32.840M
6.290M
GROUND FLOOR PLAN 1:50
UNITS NO:1 & 2
=FLEXI-ZONE
REV:A MAY 2009.WINDOW POSITION AMENDMENTS
CLIENT:
Mr.F.Brogan.
PROJECT TITLE:
Proposed Residential Development.
Sycamore Farm
Barton in the Beans
Leicestershire.
DRAWING TITLE:
Proposed Ground Floor Plan to:-
Units No:1 & No:2.
SCALE:1/50th DATE:March 2009.
DRWG.No:HMD/PD/0171/05.
C copyright HMD/2009.
HOUSEMARTIN
DESIGNS
SCANNED
TEL/FAX: (0044) 1530 273367