

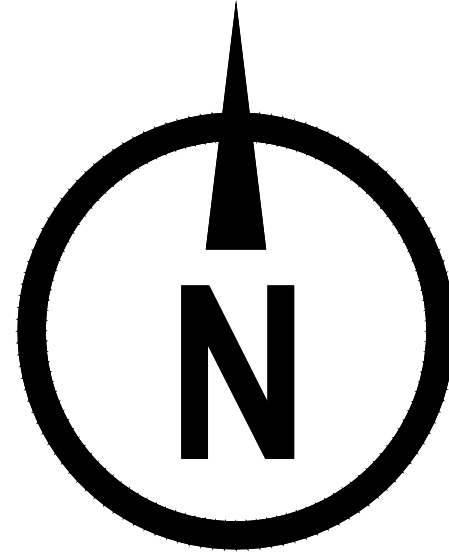
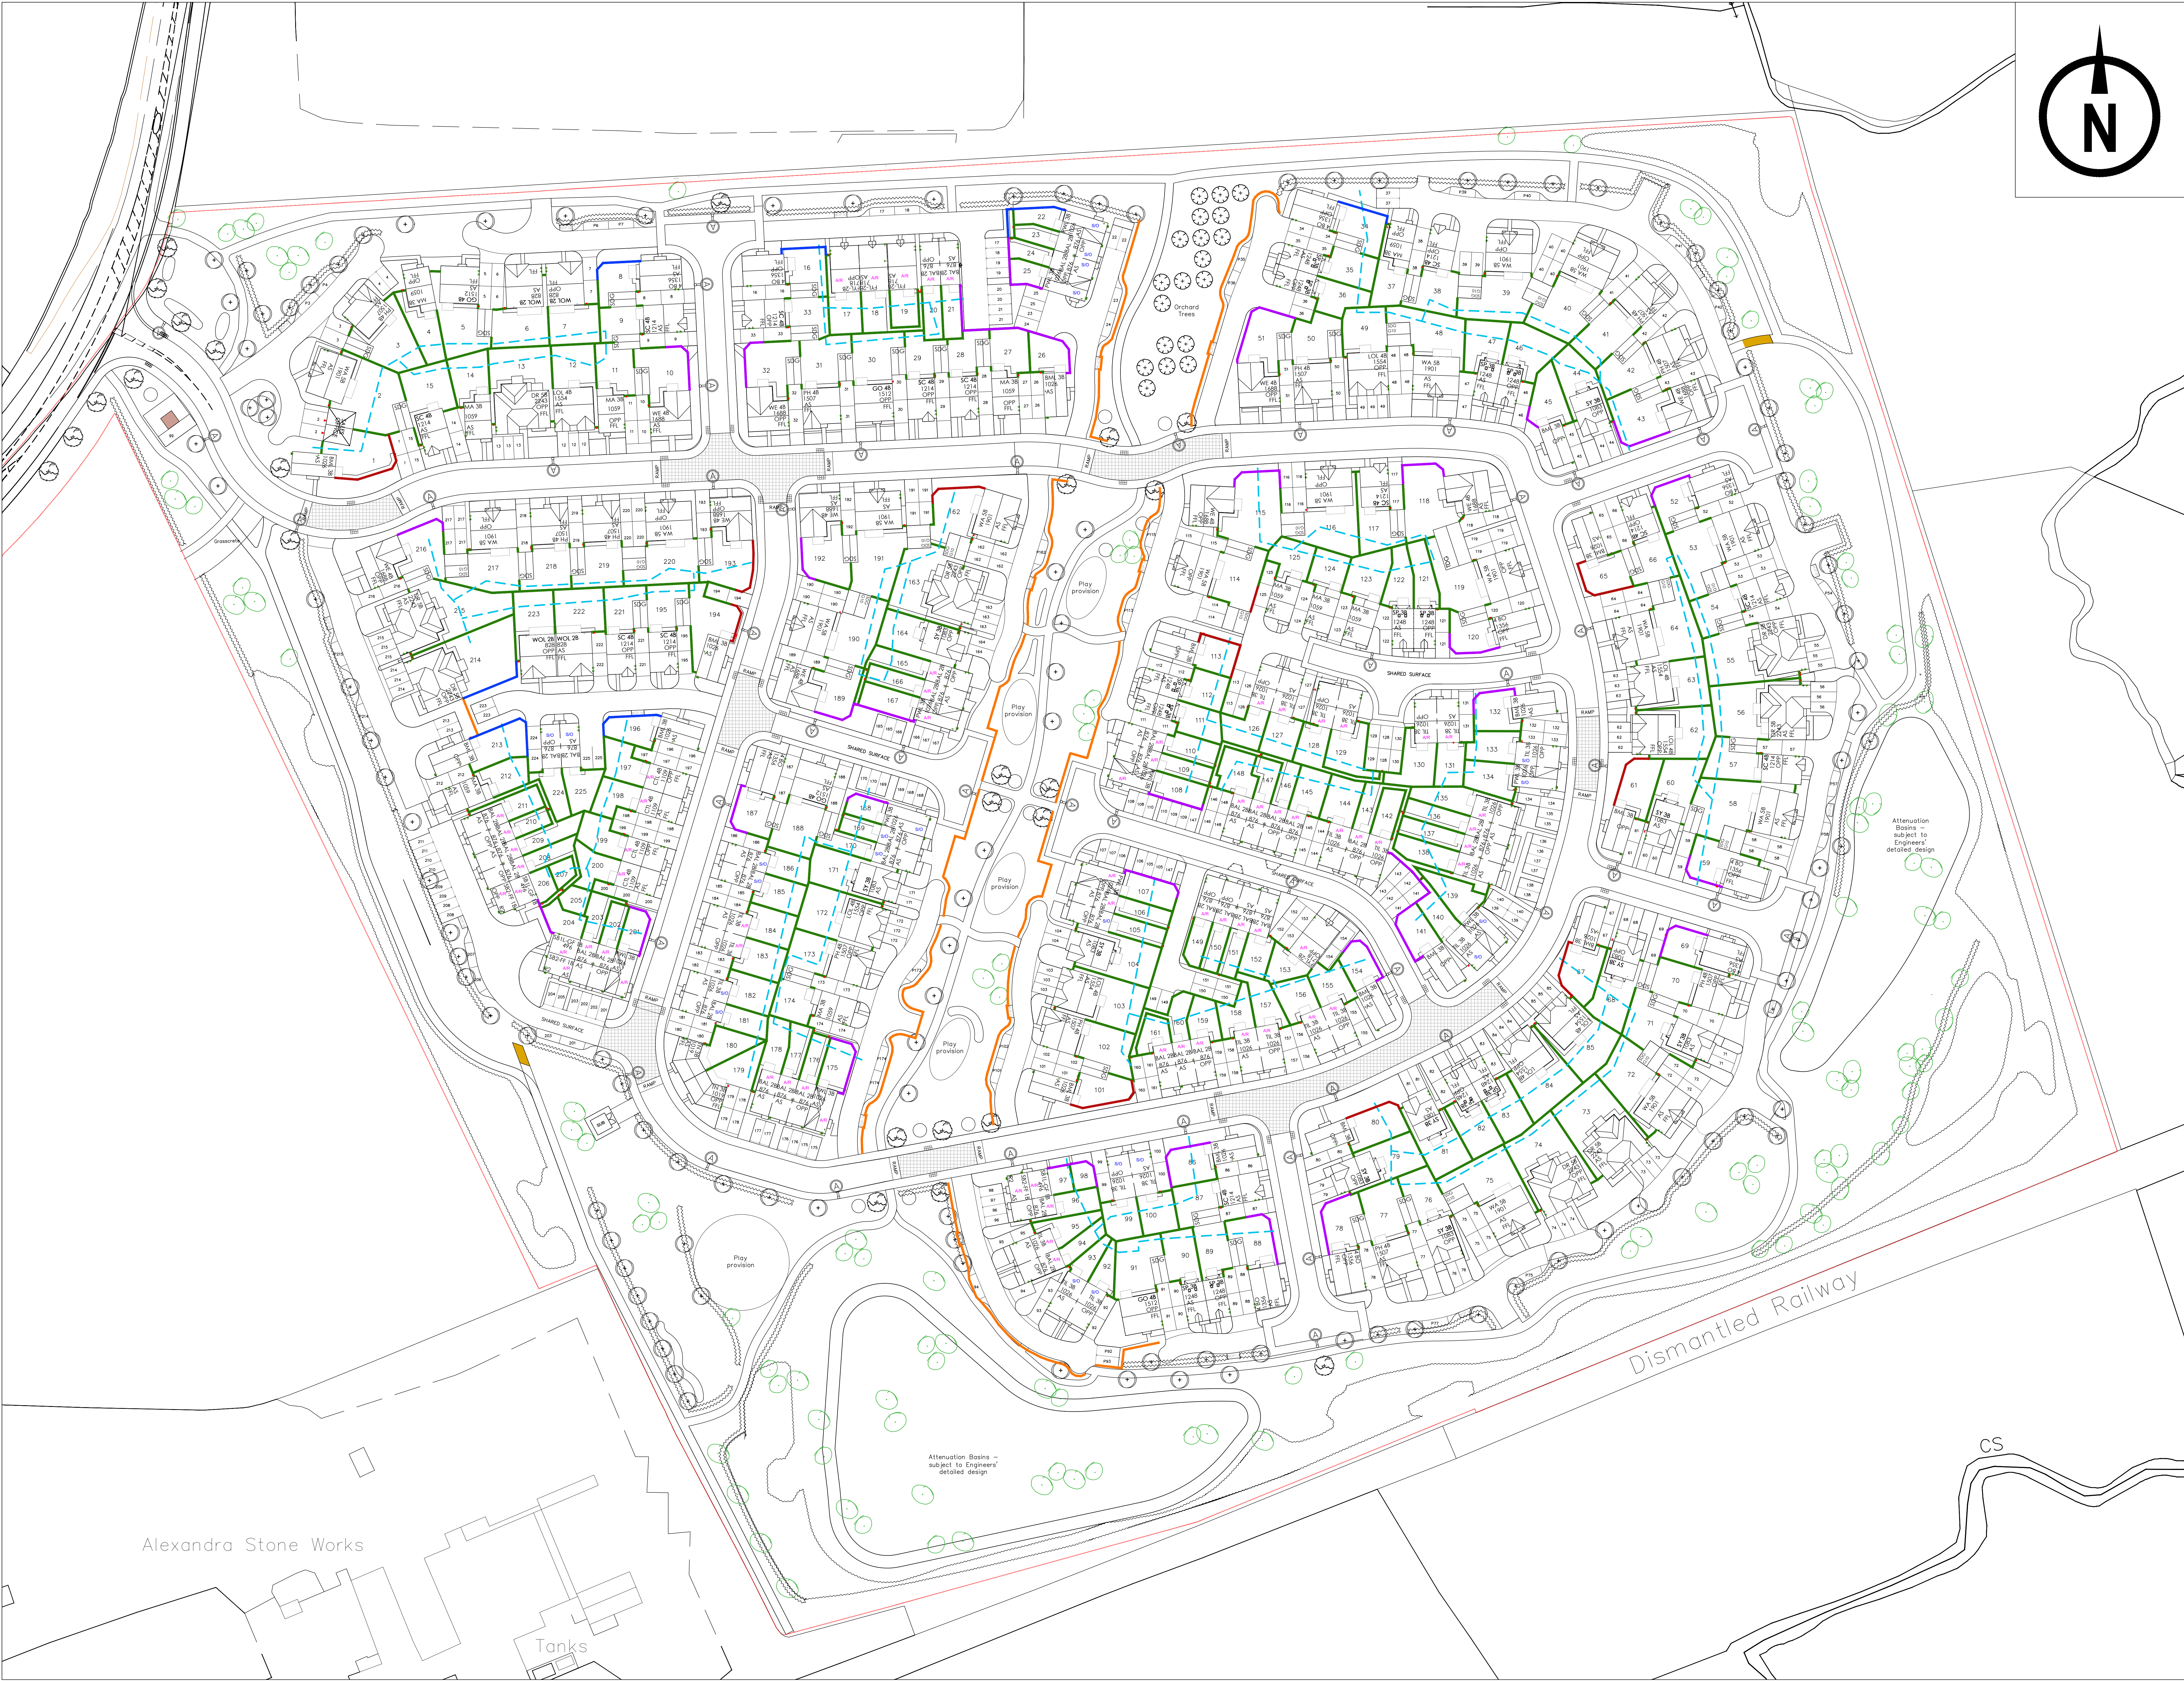
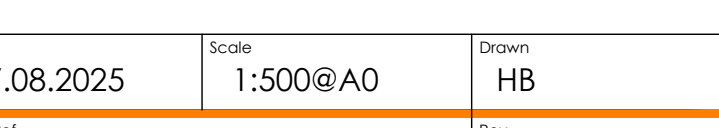
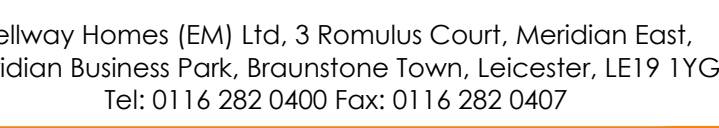
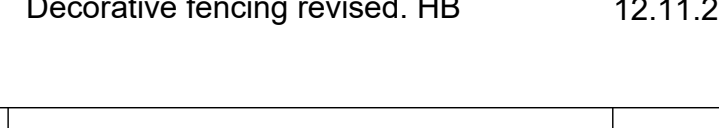
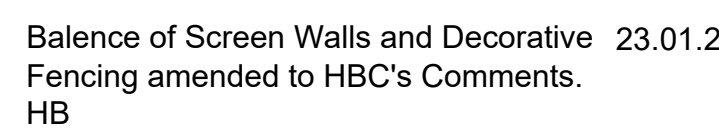
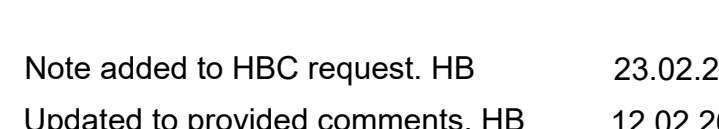
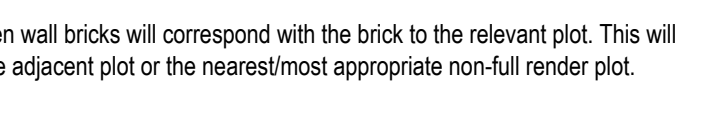
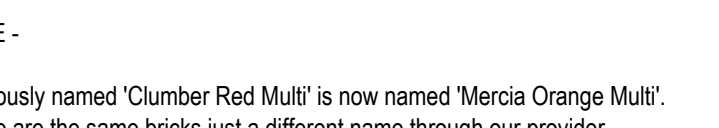
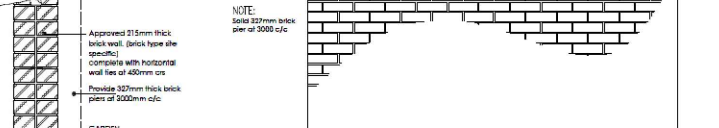
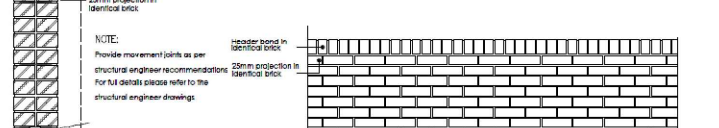
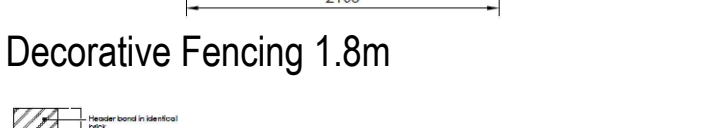
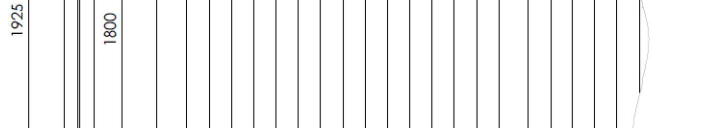
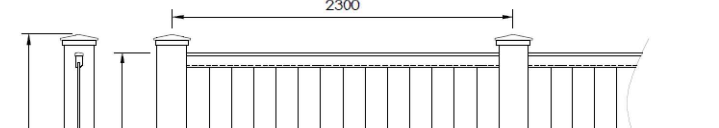
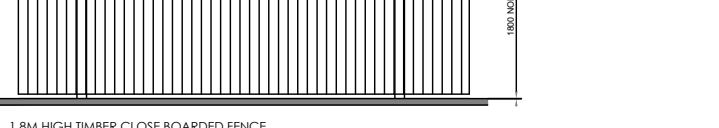
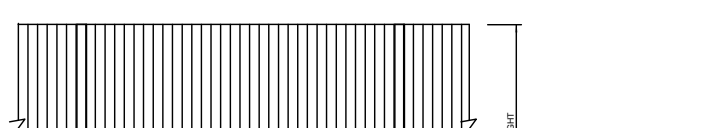


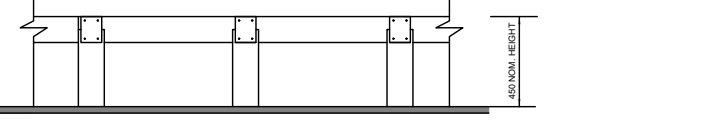

LEGEND

- 1.8M Screen Wall - Istock Merca Orange Multi
- 1.8M Screen Wall - Fortens Worcestshire Red Multi
- 1.8M Timber Close Boarded Fencing
- 1.8M Timber Decorative Fencing
- 0.45M High Timber Kneeh Rail Fence

- Rear Garden Access Gate
- Hedgehog Highway (dependent on engineering works)

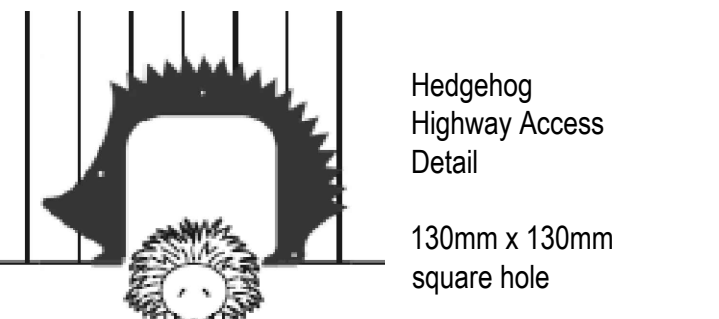

NOTE -
Previously named 'Cumber Red Multi' is now named 'Merca Orange Multi'.
These are the same bricks just a different name through our provider.
Screen wall bricks will correspond with the brick to the relevant plot. This will
be the adjacent plot or the nearestmost appropriate non-full render plot.

D	Note added to HBC request.	HB	23.02.26
C	Updated to provided comments.	HB	12.02.26
B	Balance of Screen Walls and Decorative Fencing amended to HBC's Comments.	HB	23.01.26
A	Decorative fencing revised.	HB	12.11.25

Bellway Homes (EM) Ltd, 3 Romulus Court, Meridon East,
Meridon Business Park, Bournstone Town, Leicester, LE19 1YG
Tel: 0116 282 0400 Fax: 0116 282 0407

Development
Echelon
Desford Lane, Ratby

Drawing title
Boundary Treatment Plan
For Comment

Date 07.08.2025	Scale 1:500@A0	Drawn HB
Drawn Ref CJ01-300	Rev C	