


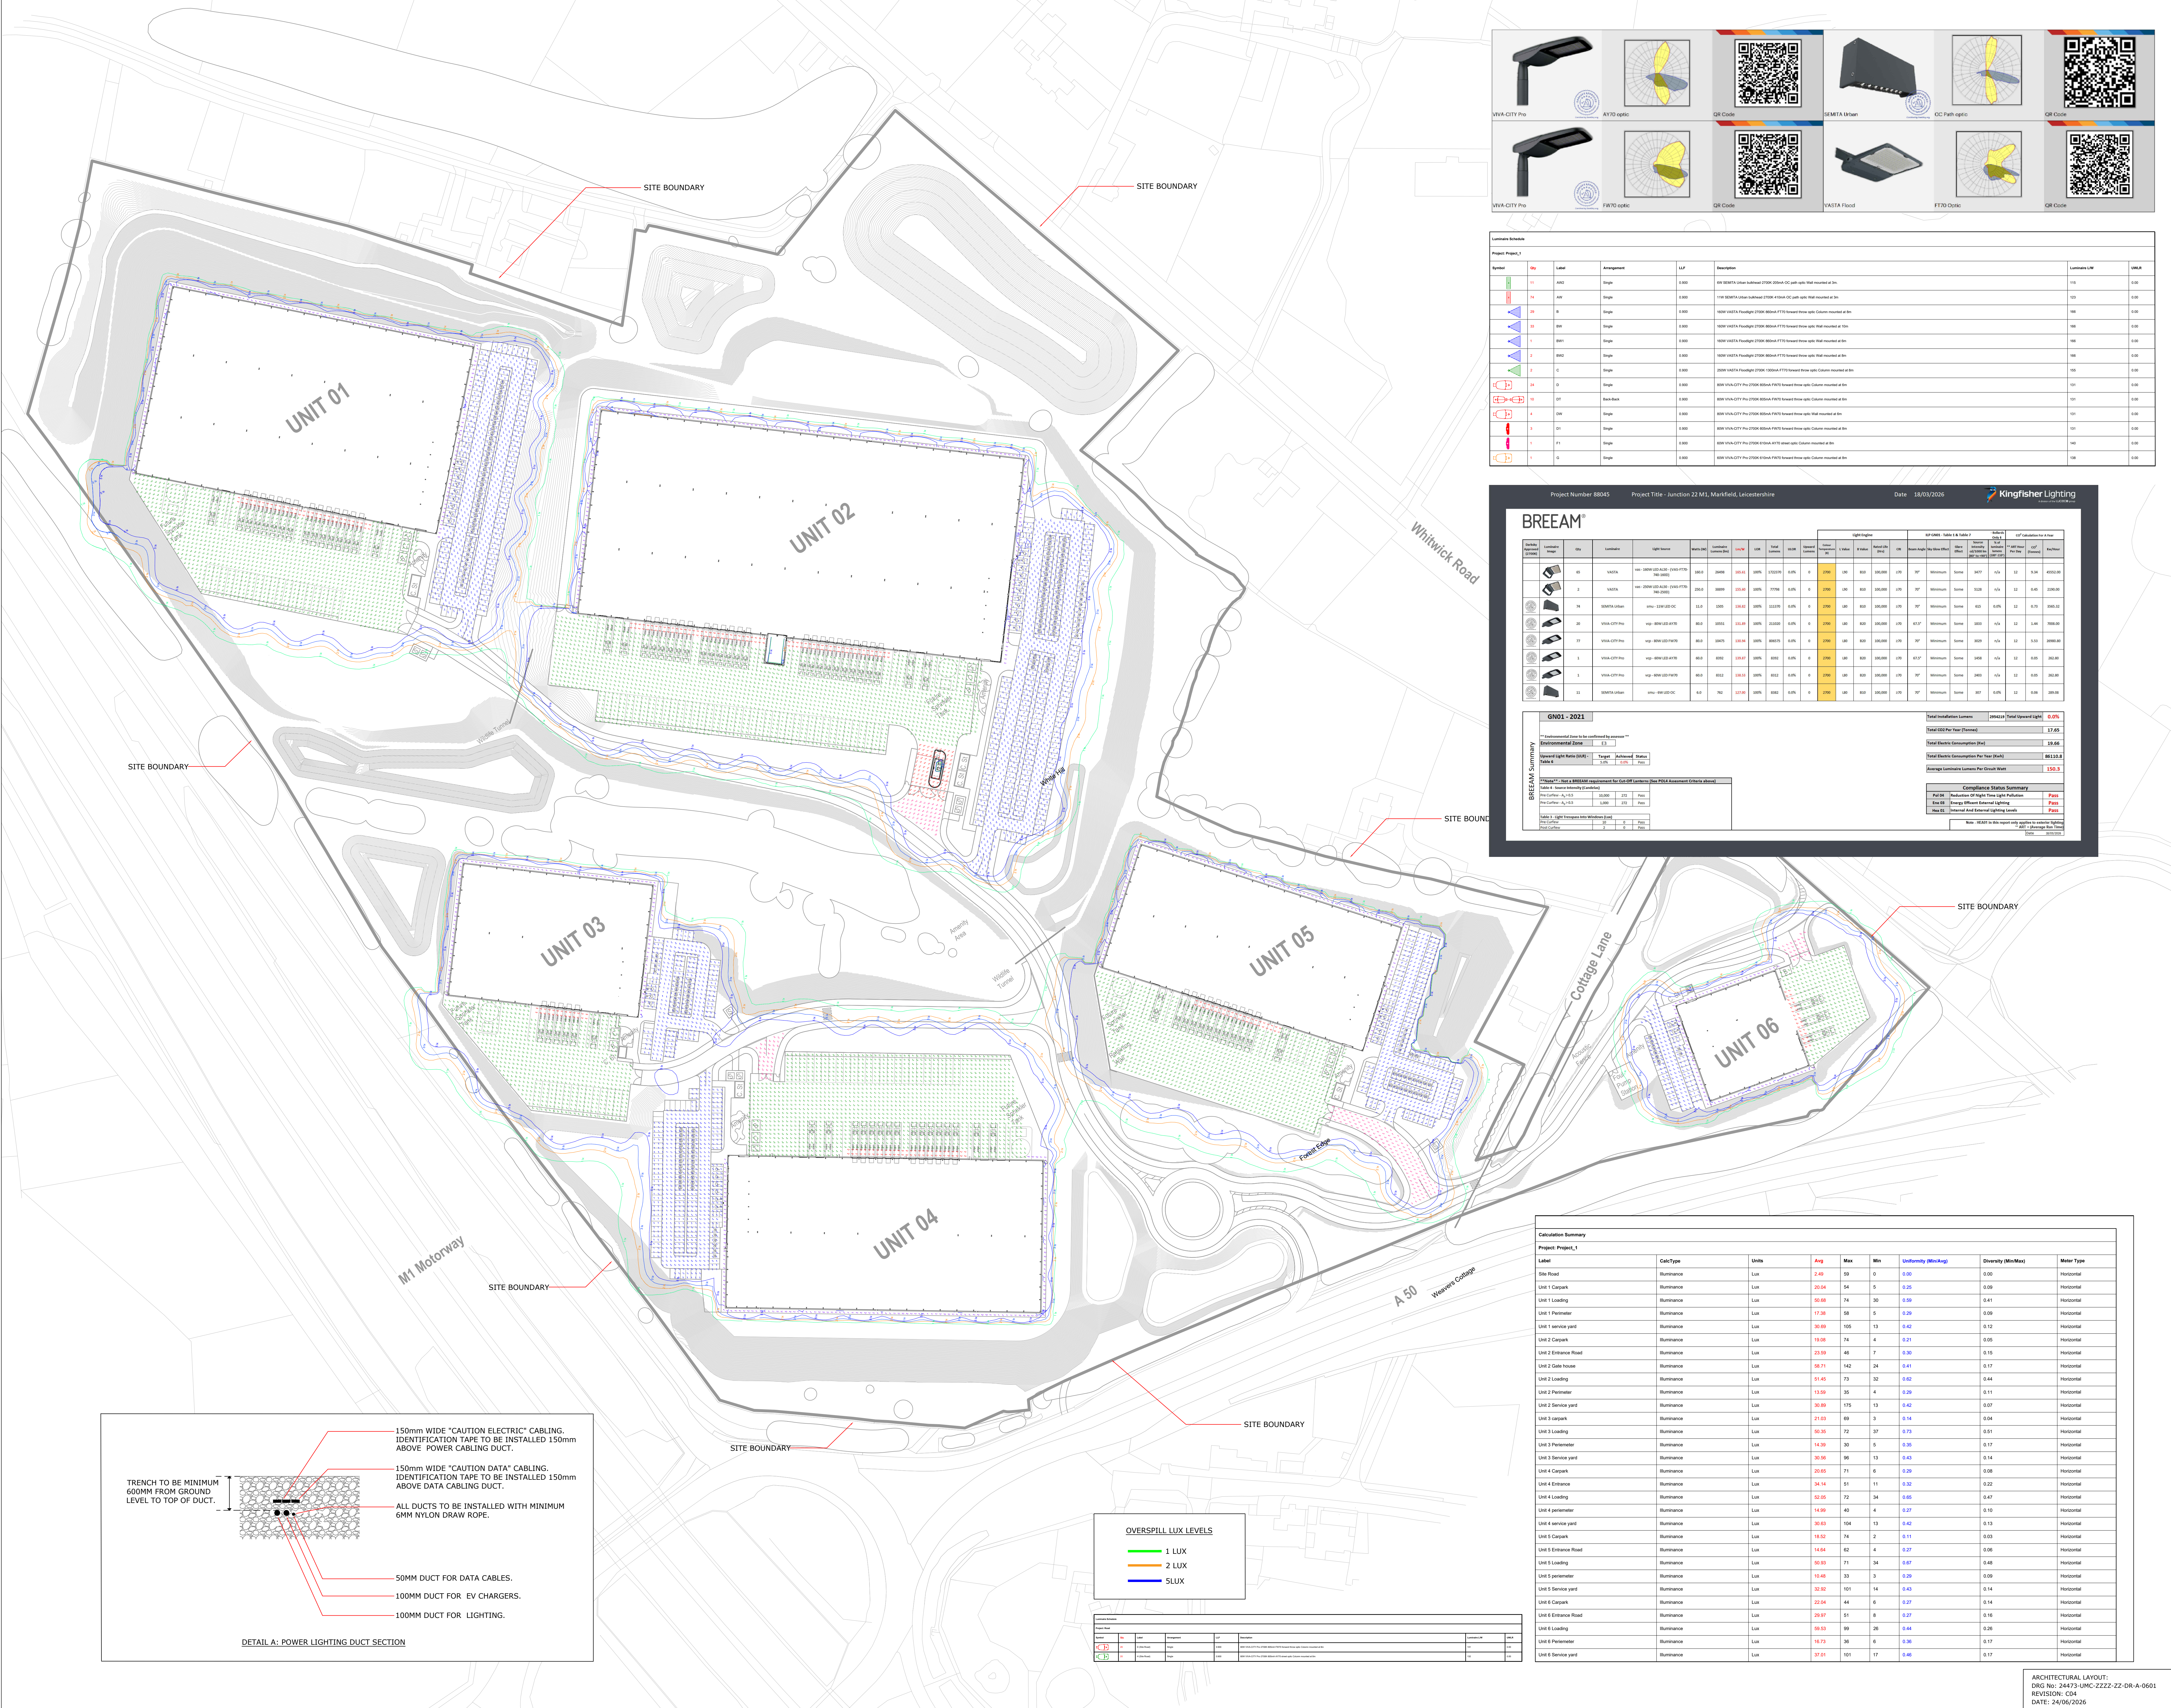

NOTES			
1.	GIVEN IN DRAWINGS AND SPECIFICATIONS SHALL BE UTILISED AND VERIFIED BY THE CONTRACTOR. IF IN DOUBT ASK.		
2.	THE CONTRACTOR SHALL NOTE DRAWINGS ARE PRODUCED TO RIBA STAGE 3 AND PROPOSED QUANTITIES AND NOTIONAL PROVISION OF SERVICES WHERE GIVEN SHALL BE TREATED AS INDICATIVE OUTLINING THE DESIGN INTENT.		
3.	ALL WORKS ASSOCIATED WITH THIS PROJECT SHALL BE UNDERTAKEN IN ACCORDANCE WITH THE RELEVANT CONTRACT DOCUMENTS INCLUDING ALL MECHANICAL, ELECTRICAL, PUBLIC HEALTH, FIRE PROTECTION, ARCHITECTURAL, STRUCTURAL AND CIVIL ENGINEERING DRAWINGS, SPECIFICATIONS AND SCHEDULES.		
4.	THE CONTRACTOR SHALL DESIGN, SUPPLY, INSTALL, SET TO WORK AND COMMISSION ALL MATERIAL AND EQUIPMENT NECESSARY TO PROVIDE A FULLY COORDINATED AND OPERATIONAL INSTALLATION. THESE SHALL INCLUDE ANY MATERIAL THAT MAY OR MAY NOT BE SPECIFIED.		
5.	THE CONTRACTOR SHALL DESIGN, SUPPLY, INSTALL, SET TO WORK AND COMMISSION AN EXTERNAL LIGHTING INSTALLATION AND BUILDING EMERGENCY LIGHTING INSTALLATION TO SUIT THE PROPOSED SITE PLAN AND BUILDING LAYOUT.		
6.	THE CONTRACTOR SHALL DESIGN AN EXTERNAL LIGHTING STRATEGY TO REDUCE LIGHT POLLUTION FROM THE DEVELOPMENT.		
7.	THE EXTERNAL LIGHTING INSTALLATION SHALL BE DESIGNED WE SUITABLE ZONING AND CONTROL SYSTEMS, TIME SCHEDULING SHALL BE PROVIDED AND COMMISSIONED TO ENABLE LUMINAIRES TO BE SWITCHED OFF BETWEEN 23:00-07:00 HOURS.		
8.	LIGHTING CONTROL AND OPERATION OF TIME SCHEDULES SHALL BE INSTALLED AND COMMISSIONED IN LINE WITH LOCAL PLANNING AUTHORITY REQUIREMENTS.		
9.	LED VERSION LUMINAIRES SHALL BE INSTALLED WITH AN AVERAGE LUMINOUS Efficacy OF NO LESS THAN 70 LUMEN/ WATT PER HOUR. CIRCUIT WATT INSTALLED THROUGHOUT WITH SUITABLE CONTROL SOLUTIONS IN LINE WITH THE BREEM REQUIREMENTS AND SHELL SPECIFICATION.		
10.	THE CONTRACTOR SHALL INSTALL A COMPLETE LIGHTING CONTROL INSTALLATION IN LINE WITH THE OUTLINE SPECIFICATION AS DETAILED.		
11.	STANDARD TUBULAR ROOF MOUNTED LIGHTING COLUMNS SHALL BE SUPPLIED AND INSTALLED MANUFACTURED IN ACCORDANCE WITH EN12010 FINISHED IN HOT DIP GALVANISED AS STANDARD TO SERVE THE PROPOSED EXTERNAL LIGHTING INSTALLATION AS DETAILED.		
12.	LIGHTING COLUMNS SHALL BE PROVIDED WITH SUITABLE MANUFACTURERS APPROVED COLUMN BRACKETS AND COMPONENTRY TO FACILITATE THE INSTALLATION OF THE LUMINAIRES.		
13.	LIGHTING COLUMNS SHALL BE SUPPLIED COMPLETE WITH COLUMN BOOMS AND SPECIALIST KEY ACCESS AND FIXED CUTOFF MOUNTED ON A SUITABLE BACKBOARD AS PER MANUFACTURERS INSTALLATION REQUIREMENTS.		
14.	ALL EQUIPMENT AND ELECTRICAL COMPONENTS MUST BE INSTALLED IN ACCORDANCE WITH MANUFACTURERS INSTALLATION REQUIREMENTS.		
15.	THE CONTRACTOR SHALL BE RESPONSIBLE FOR DETERMINING THE LOCATION OF ANY EXISTING UNDERGROUND SERVICES ROUTED THROUGH EXISTING AREA INCLUDING UTILITY SERVICES AND DRAINAGE. THEY SHALL ENSURE THAT EXISTING SERVICES SHALL BE IDENTIFIED AND PROTECTED BY THE CONTRACTOR DURING ANY EXCAVATION AND CONSTRUCTION WORKS.		
16.	THE CONTRACTOR SHALL LIAISE WITH THE STRUCTURAL ENGINEER TO DETERMINE FINAL LOCATIONS, DUCTWORK CABLE ROUTES/ENTRY POINTS AND FOUNDATION DETAILS AS APPLICABLE.		
17.	SUB MAIN CABLES AND ASSOCIATED CPC'S SHALL BE INSTALLED WITH CABLE IDENTIFICATION LABELS AT EITHER END OF THE CABLE LENGTH TO IDENTIFY THE CABLE ORIGIN OF SUPPLY. THESE SHALL BE AS PER THE FOLLOWING CONFIGURATION: BOARD REF/MAY/PHASE.		
18.	EVEN IF DUCTS ARE NOT SHOWN ON DRAWINGS, DUCT SHALL BE INSTALLED TO ALL EQUIPMENT AND LIGHTING.		
19.	ALL DUCT SHALL BE FULLY SEALED INTERNALLY WITH A SUITABLE COMPONENT AND FLEXIBLE SEALANT AT EACH END OF THE DUCT.		
20.	THE LIGHTING INSTALLATION SHALL BE FULLY TESTED AND COMMISSIONING LUMINAIRES SHALL BE POSITIONED IN ACCORDANCE WITH THE LIGHTING DESIGN REQUIREMENTS FOR ROTATION AND TILT ANGLE. ON COMPLETION OF SATISFACTORY COMMISSIONING THIS SHALL BE VERIFIED BY MEASUREMENT OF SITE VALUES TO SUIT THE EXTERNAL ENVIRONMENT AND CALCULATED LIGHTING VALUES.		
21.	NEW CIRCUITS SHALL BE VERIFIED AND TESTED AND SHALL FULLY COMPLY WITH THE REQUIREMENTS OF BS 7671 LATEST EDITION FOR ELECTRICAL INSTALLATION.		

Rev	DESCRIPTION	DATE
01	EXTERNAL LIGHTING UPDATED TO REFLECT REVISIONS	01.07.2024
02	REVISED TO INCLUDE BREEAM OUTPUT TABLE AND REVISIONS TO INCLUDE CALCULATED LIGHTING VALUES AND EXISTING SERVICES	13.03.2024
03	EXTERNAL LIGHTING UPDATED TO INCLUDE PROPOSED EXISTING SERVICES	13.03.2024
04	REVISED TO INCLUDE CLIENT COMMENTS	28.08.2024
05	REVISED TO INCLUDE CLIENT COMMENTS	28.08.2024
Rev	DESCRIPTION	DATE
01	EXTERNAL LIGHTING UPDATED TO REFLECT REVISIONS	01.07.2024
02	REVISED TO INCLUDE BREEAM OUTPUT TABLE AND REVISIONS TO INCLUDE CALCULATED LIGHTING VALUES AND EXISTING SERVICES	13.03.2024
03	EXTERNAL LIGHTING UPDATED TO INCLUDE PROPOSED EXISTING SERVICES	13.03.2024
04	REVISED TO INCLUDE CLIENT COMMENTS	28.08.2024
05	REVISED TO INCLUDE CLIENT COMMENTS	28.08.2024
Rev	DESCRIPTION	DATE
01	EXTERNAL LIGHTING UPDATED TO REFLECT REVISIONS	01.07.2024
02	REVISED TO INCLUDE BREEAM OUTPUT TABLE AND REVISIONS TO INCLUDE CALCULATED LIGHTING VALUES AND EXISTING SERVICES	13.03.2024
03	EXTERNAL LIGHTING UPDATED TO INCLUDE PROPOSED EXISTING SERVICES	13.03.2024
04	REVISED TO INCLUDE CLIENT COMMENTS	28.08.2024
05	REVISED TO INCLUDE CLIENT COMMENTS	28.08.2024
