SURVEY

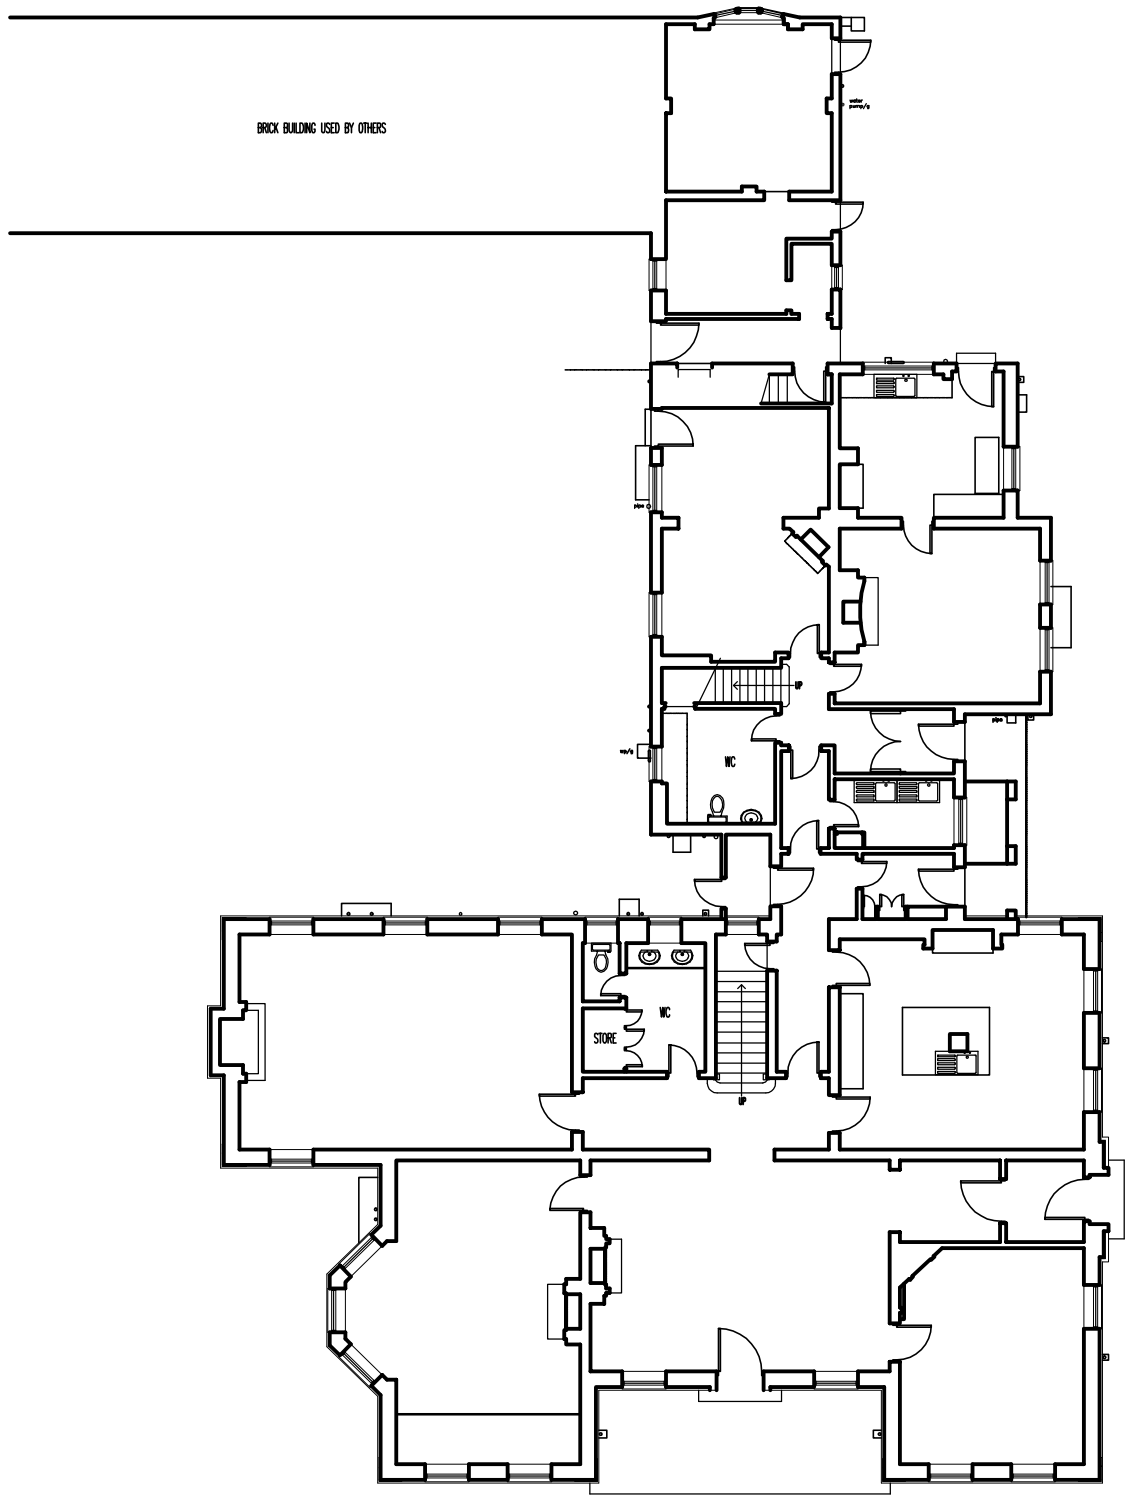


Ground Floor Plan

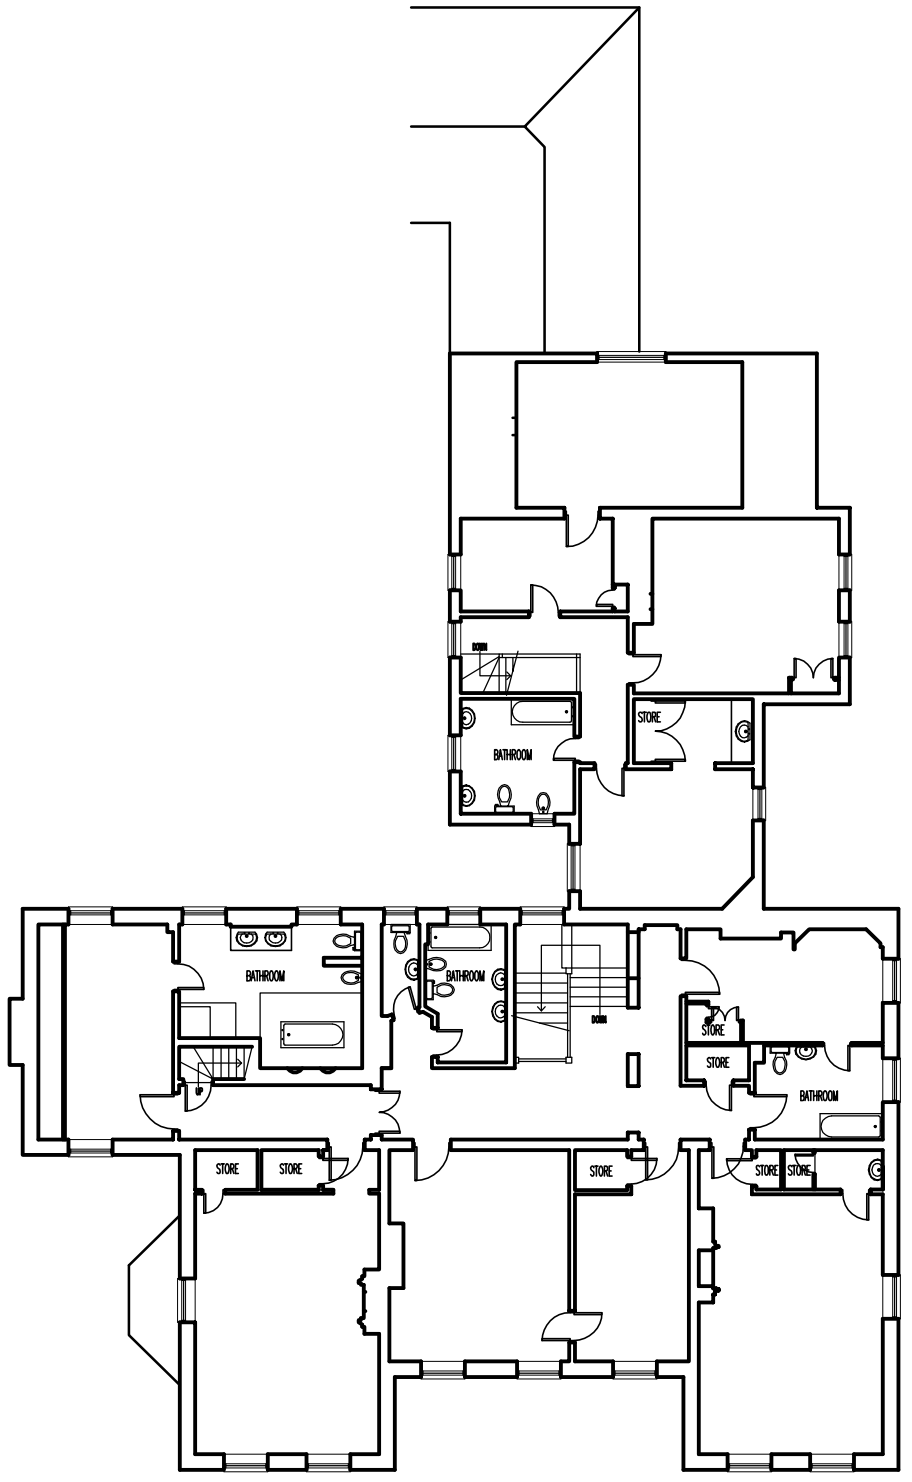
BATHROOM
STORE
BATHROOM
BATHROOM
STORE
STORE
STORE