
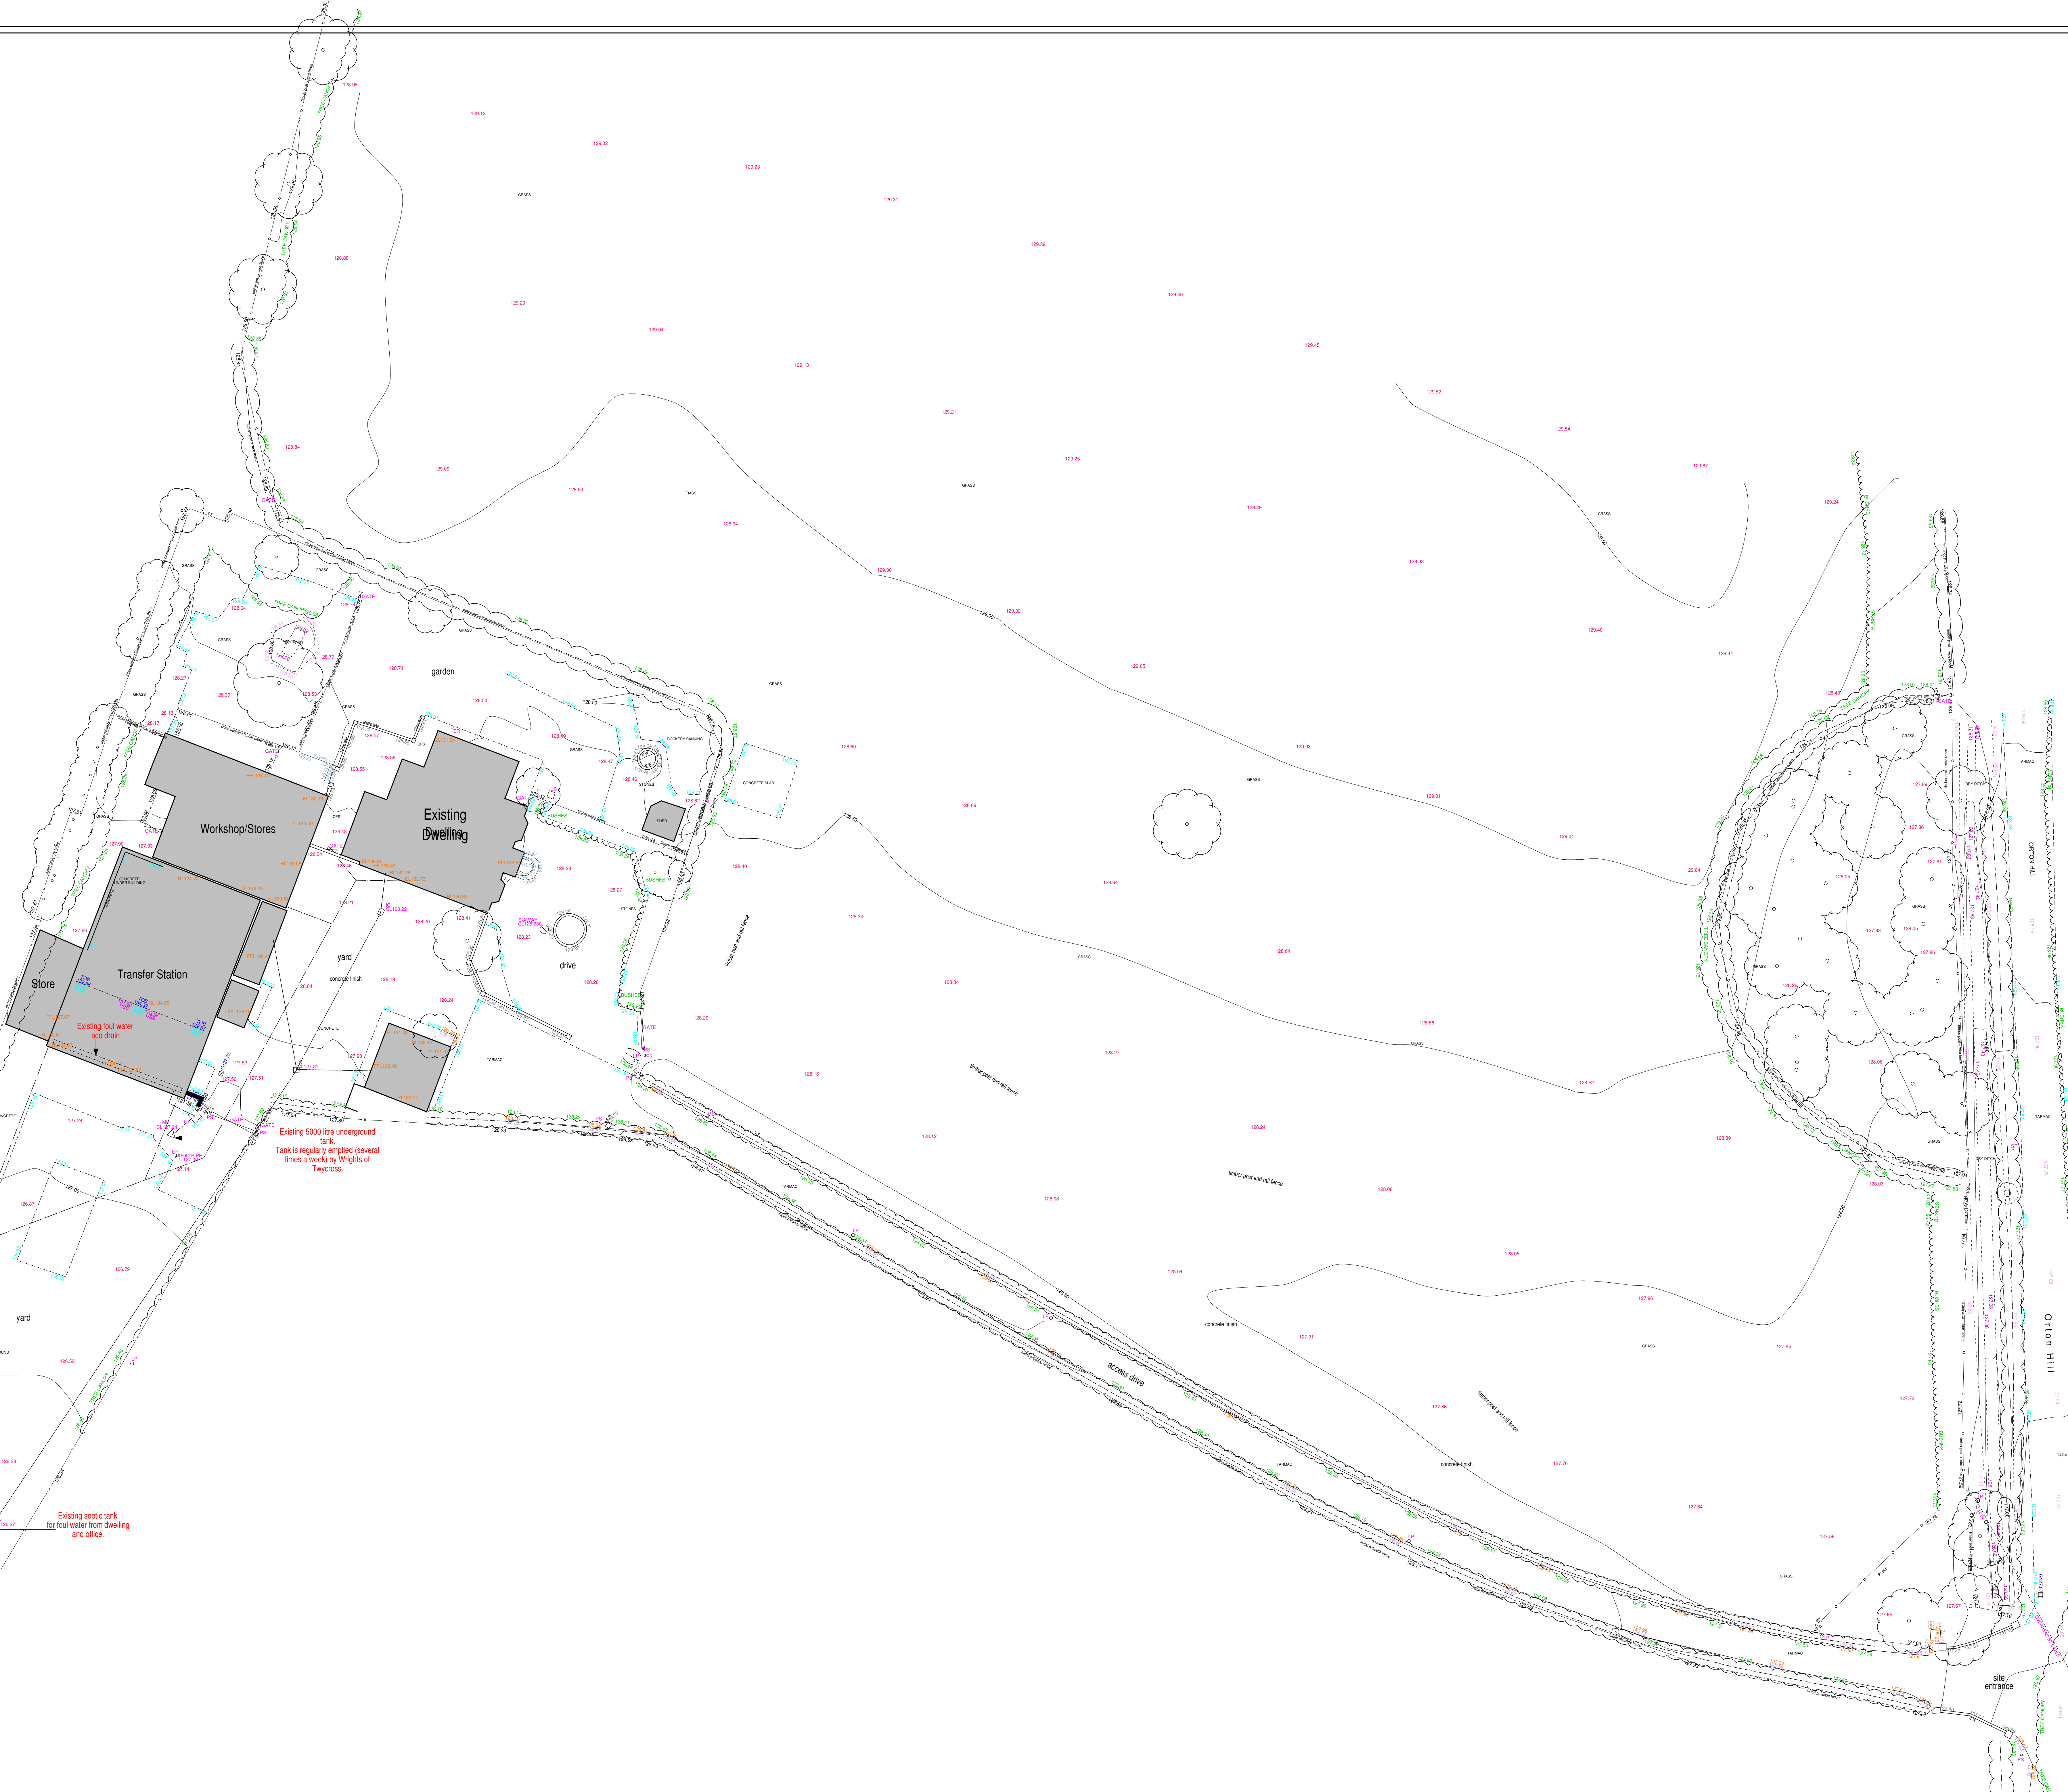


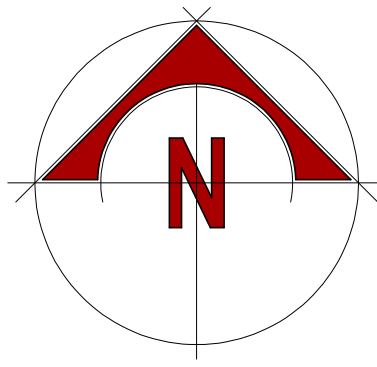

A R Tennant Limited
Proposed Extensions + Alterations
Spinney Farm,
Norton Lane, Little Orton,
Orton-on-the-Hill,
Atherstone, CV9 3NR
Existing Conditions
Site Plan

May 2021	A0	1:200
2021-2608-02	B	SurveyENG

SAMMONS
architectural
10 Canopy Buildings, Fountain Street, Leek, ST19 6LP
Telephone: 01538 386002
E-mail: info@sammonsltd.co.uk
Web: www.sammonsltd.co.uk

This drawing is copyright.
All dimensions must be checked prior to commencement.