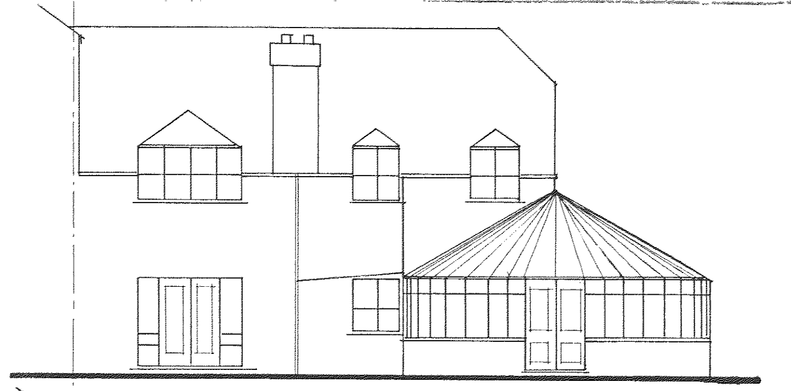

REAR

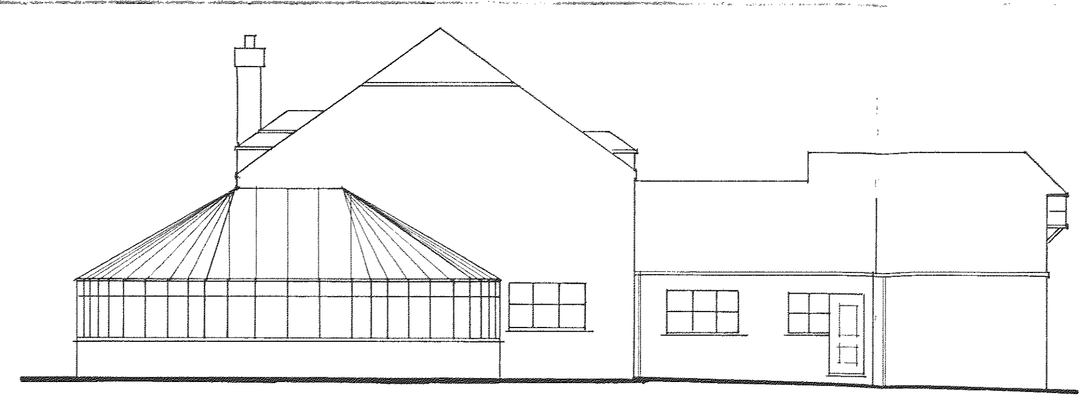

SIDE

EXISTING

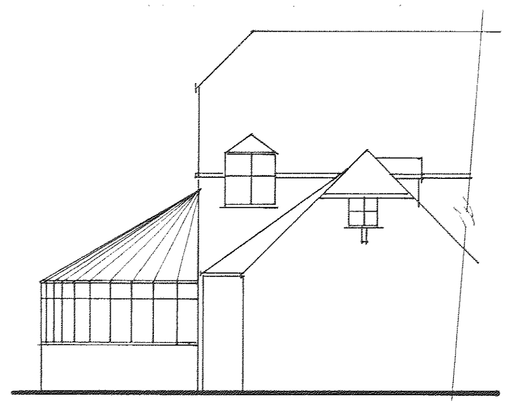

FRONT

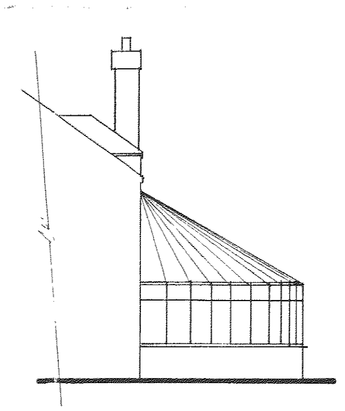

SIDE

PROPOSED

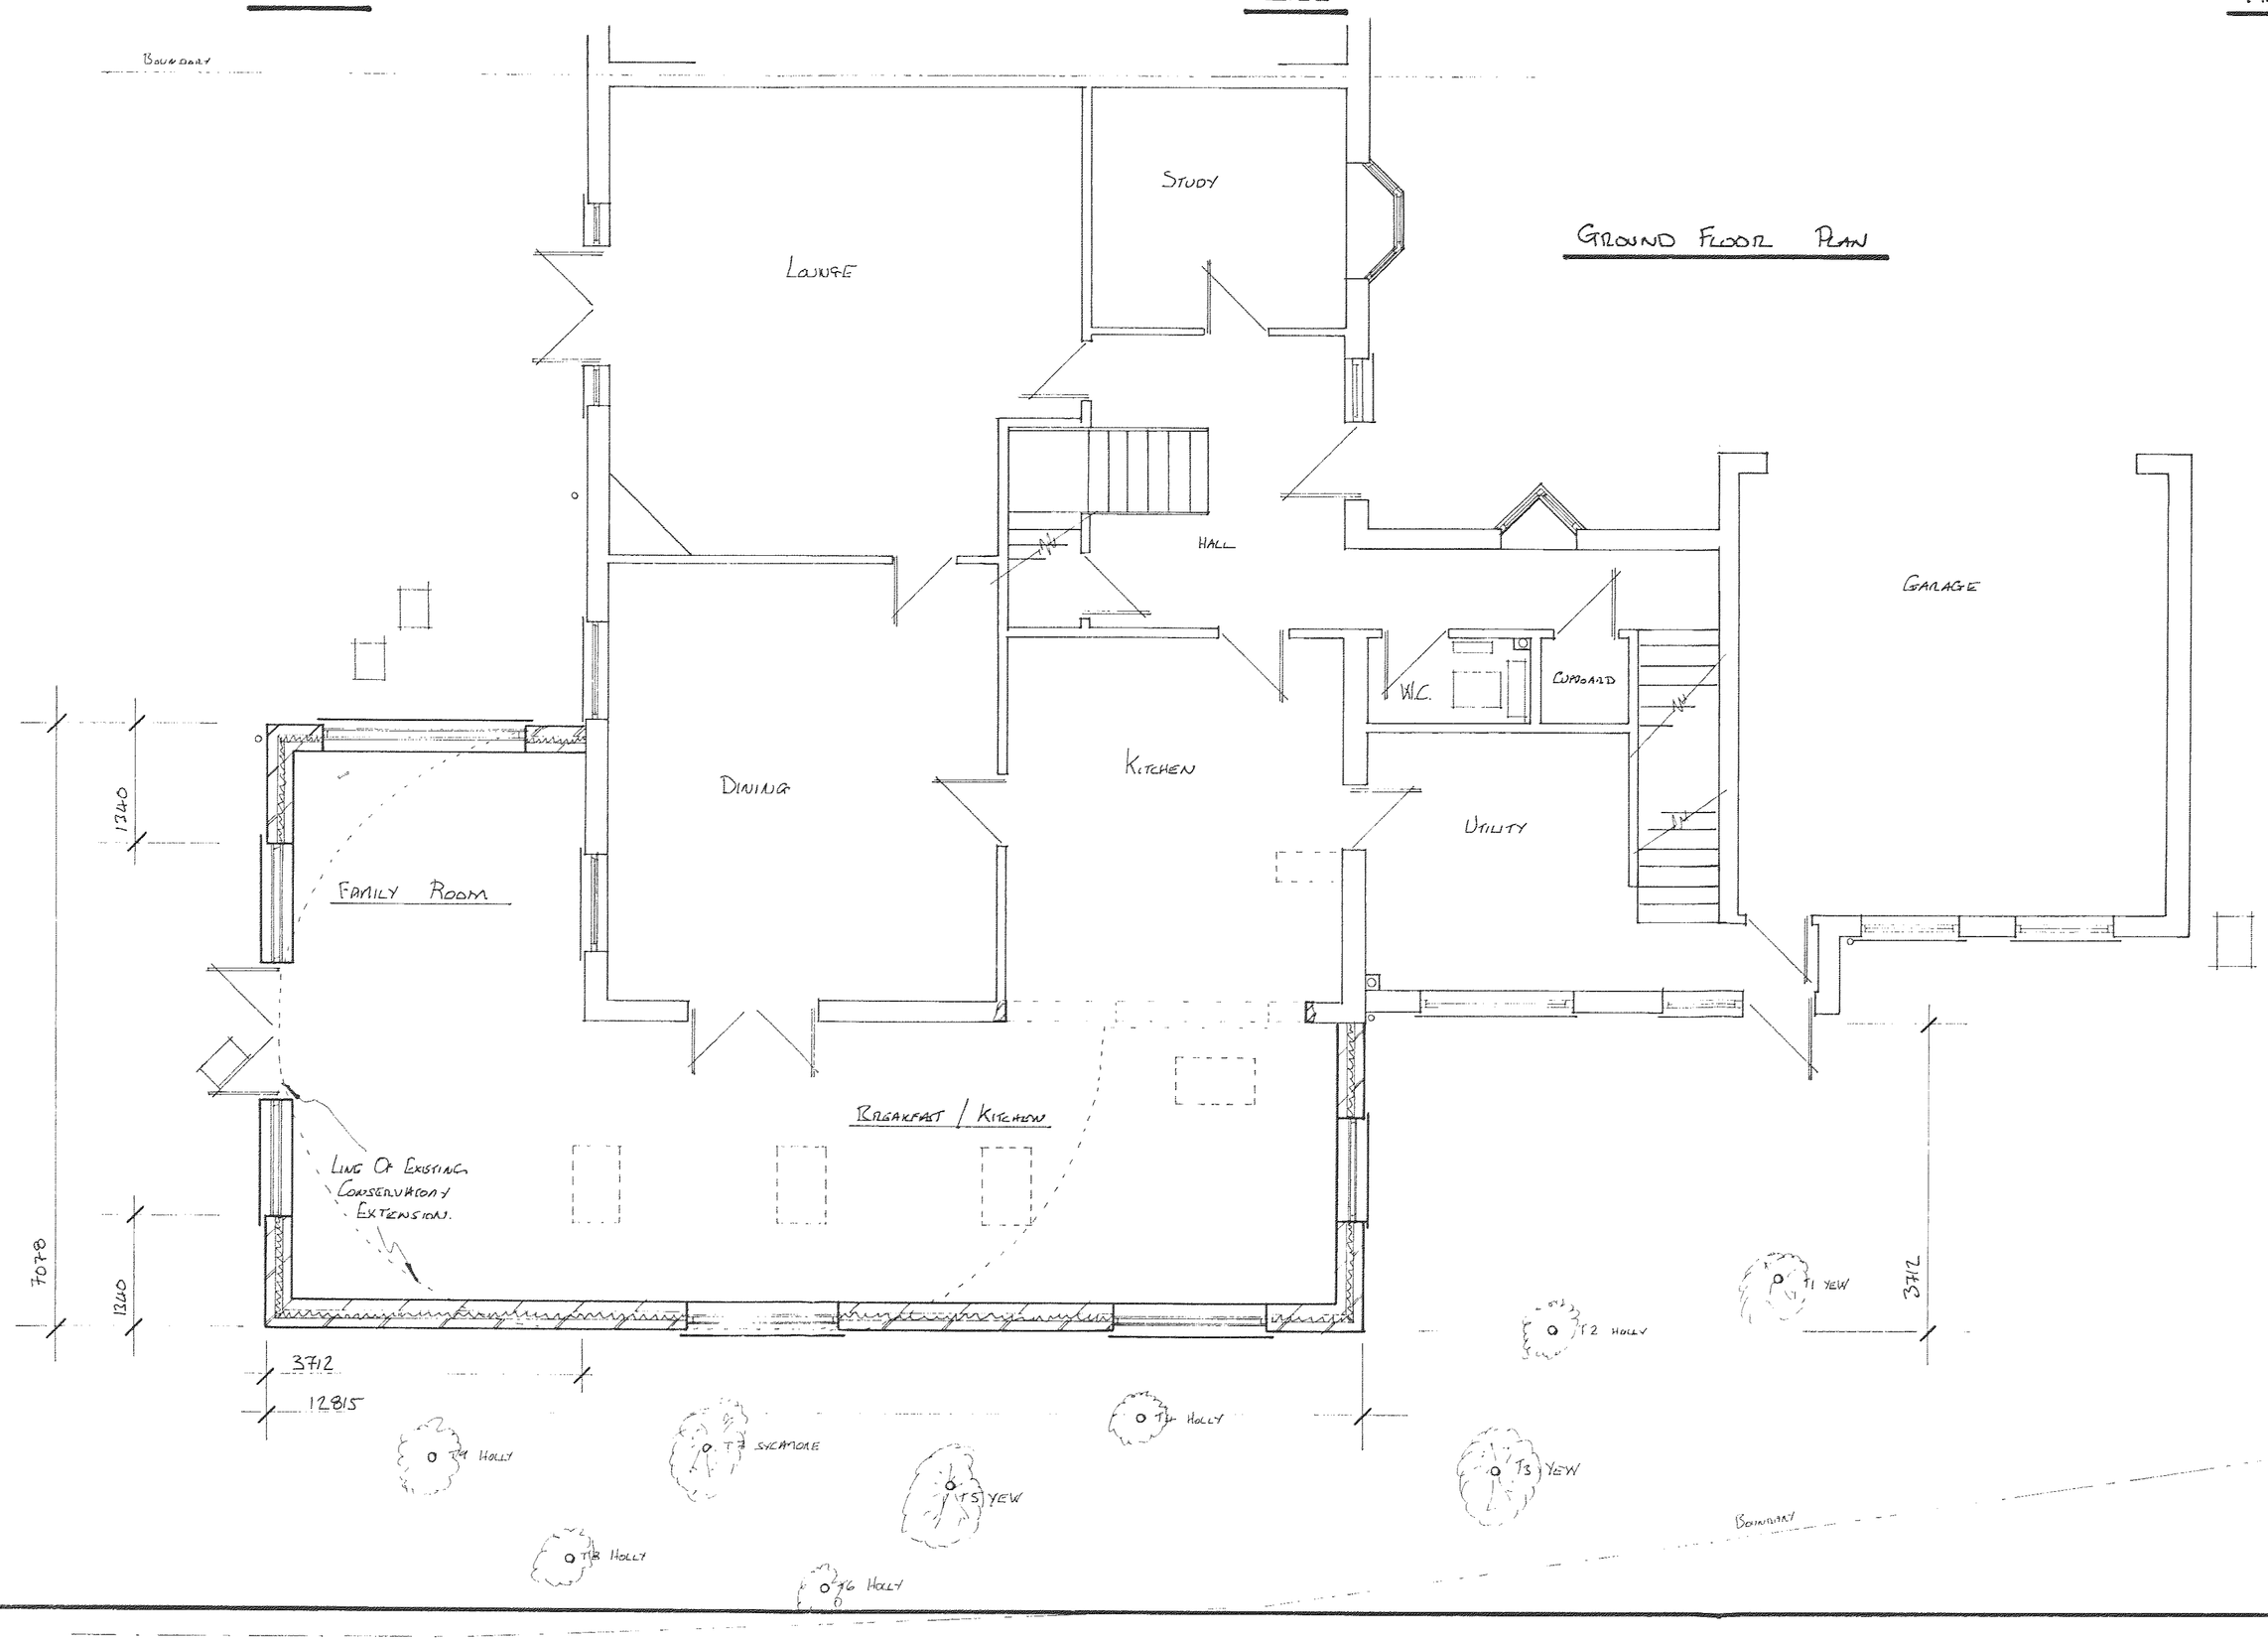

GROUND FLOOR PLAN

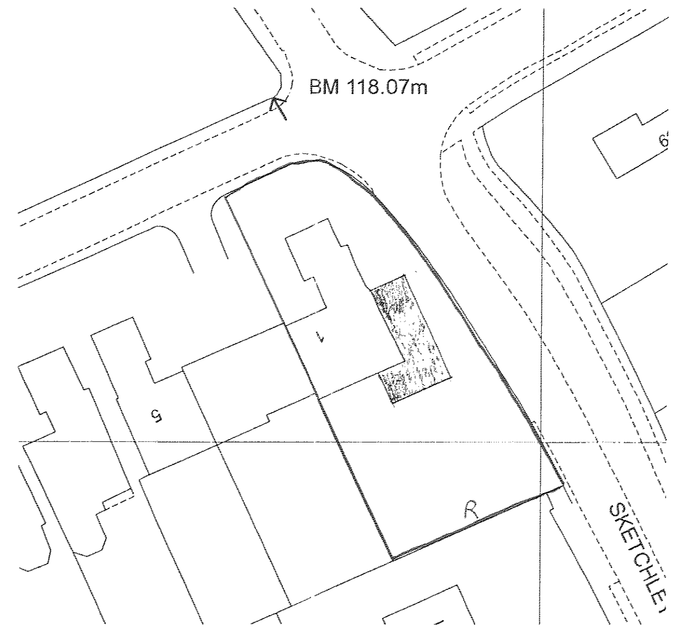
BM 118.07m
