


Indicative North

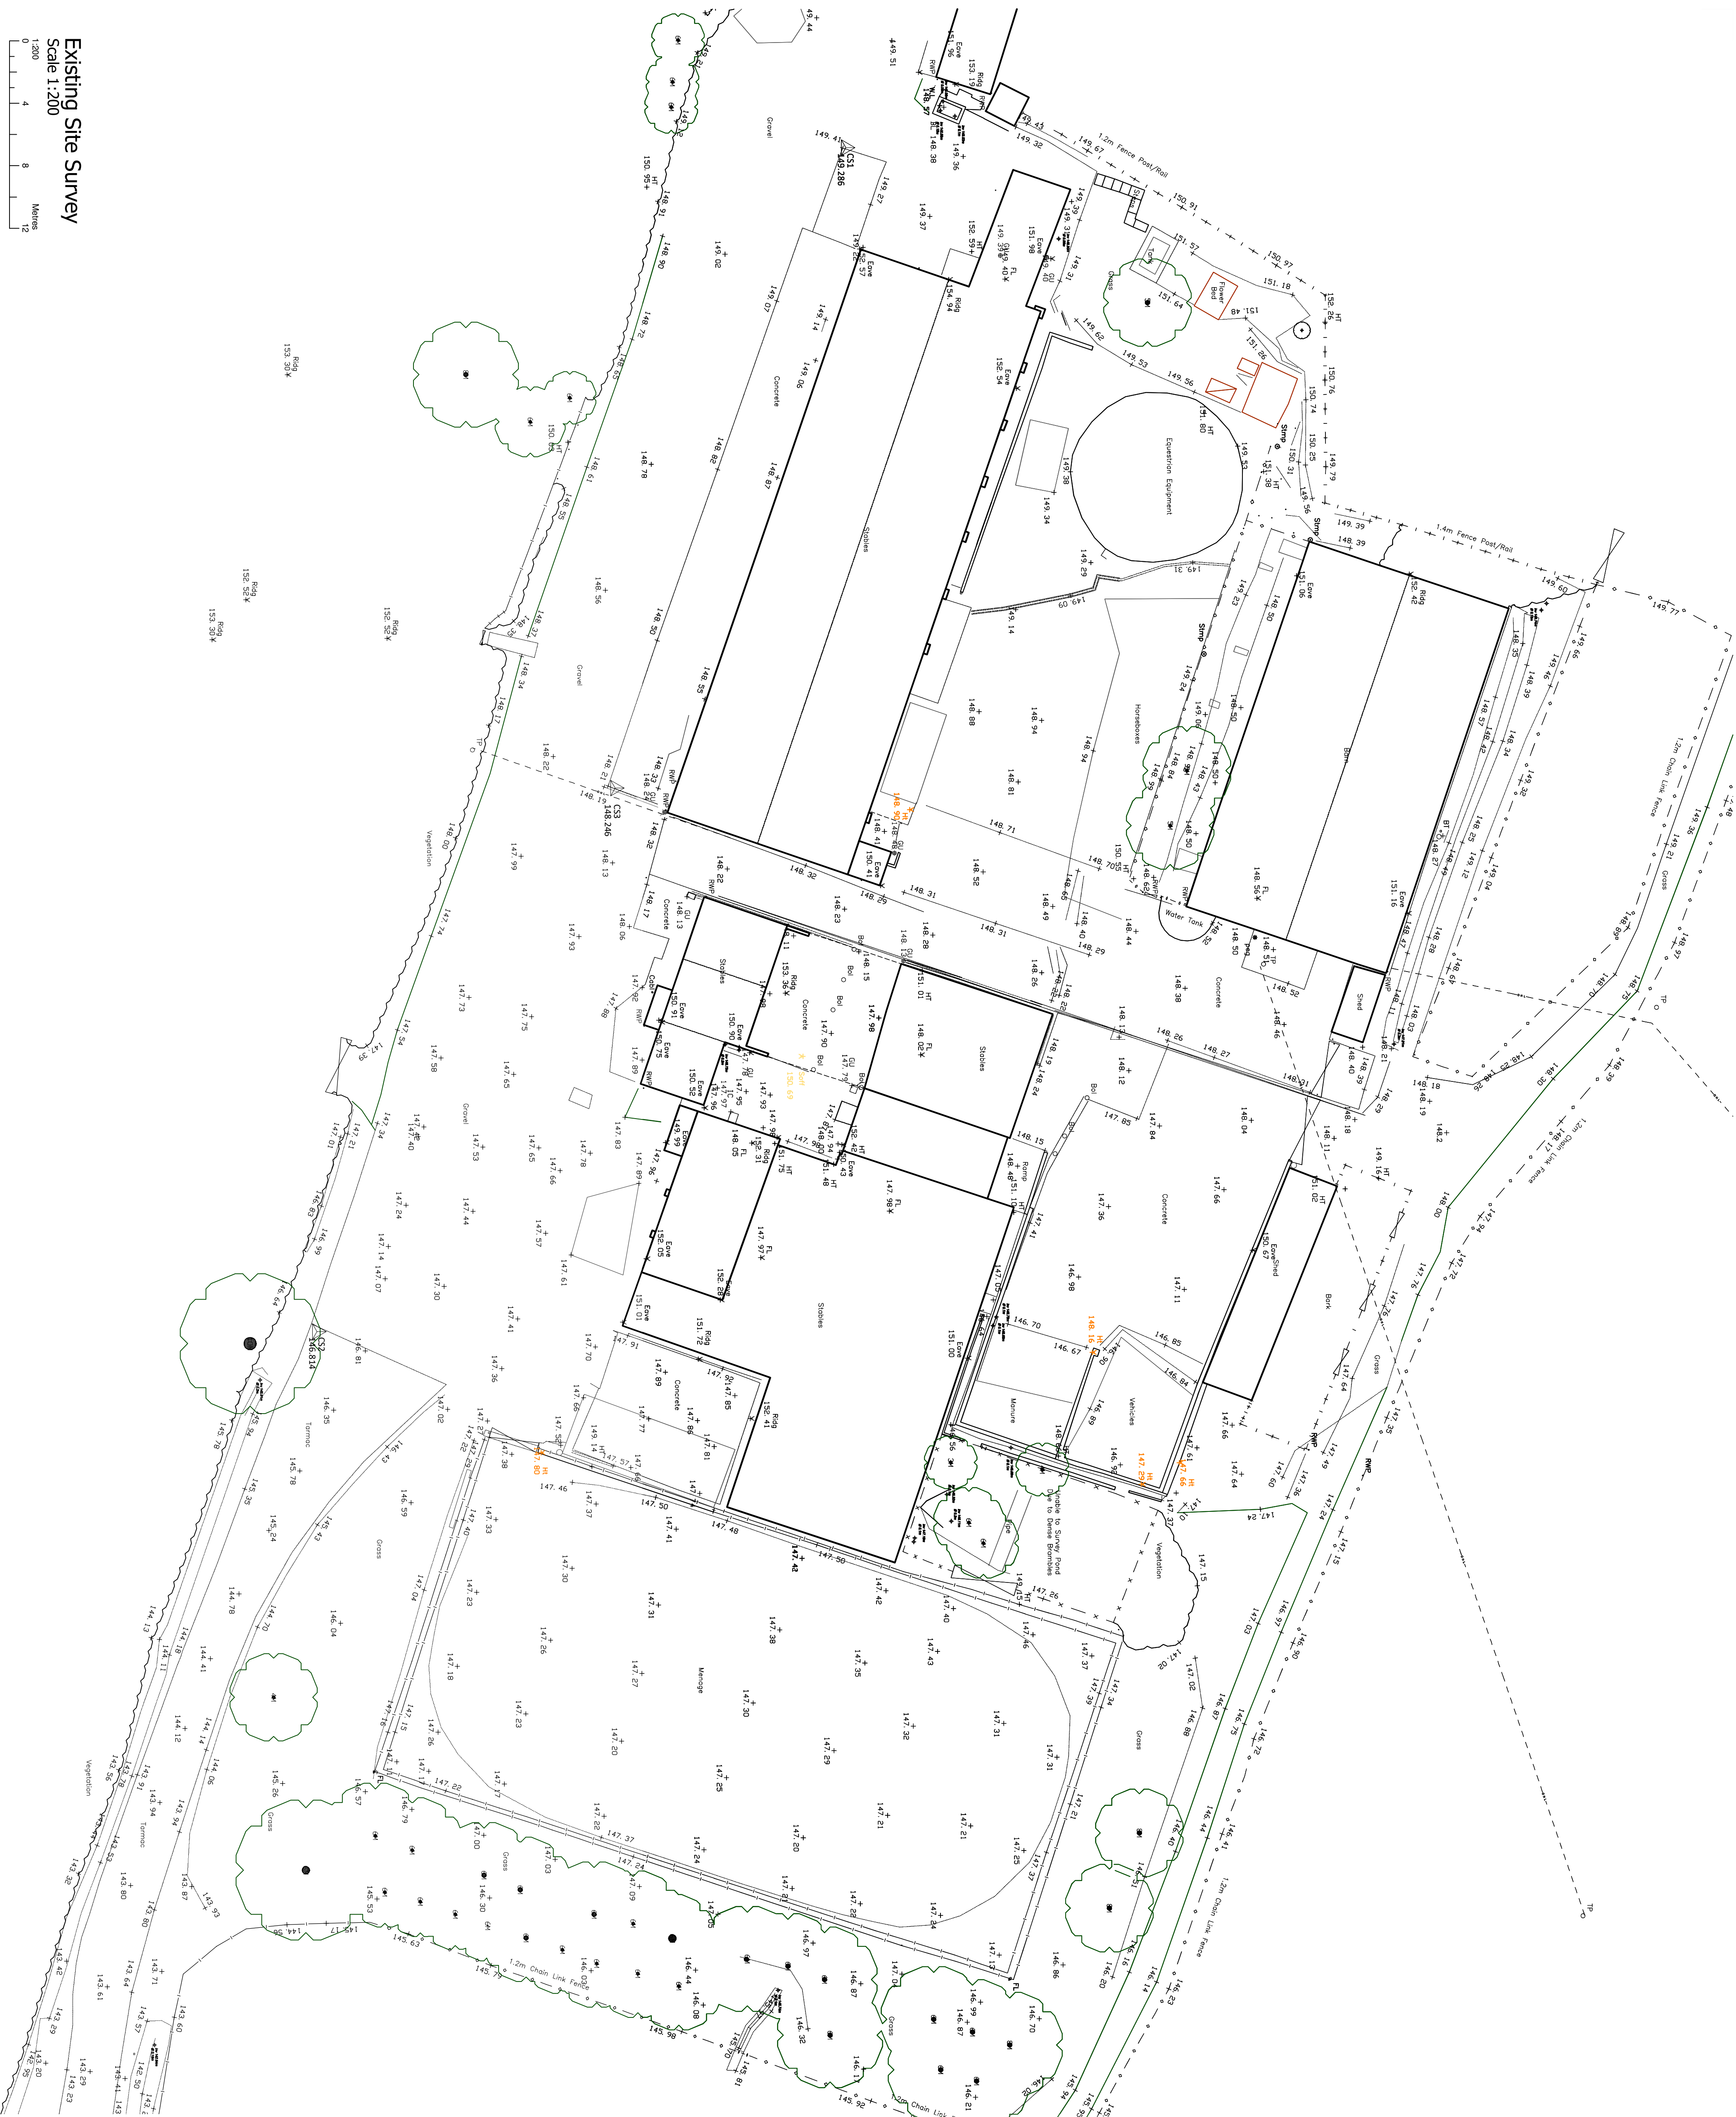

Existing Site Survey

Scale 1:200

Scale 1:200

Metres	Number of people
0	0
4	400
8	800
12	1200

Revisions:



David Granger Architectural Design Ltd
The Old Cottage Hospital
Leicester Road
Ashby de la Zouch
Leicestershire
LE65 1DB

LE65 1DB

T 01530 560939
W www.davidgrangerdesign.com

Project

Deerland Farm
Stanton under Bardon
Coalville
Leicestershire

Client

Mr E Drummond

Drawing

Topographical Survey

Sheet 2 of 4

Drawing Number 25.4618.05

Date: February 2026

Scale: As Shown Di

Contractors, subcontractors and suppliers must verify all dimensions on site before commencing any work or making any workshop drawings. All drawings are copyright of David Granger Architectural Design Limited. Ordnance Survey Data © Crown Copyright. All rights reserved. Licence No. A4100020469. Landmark Ref. L1630816
Company Reg. No. 50689912